



Superseded




South Elevation.

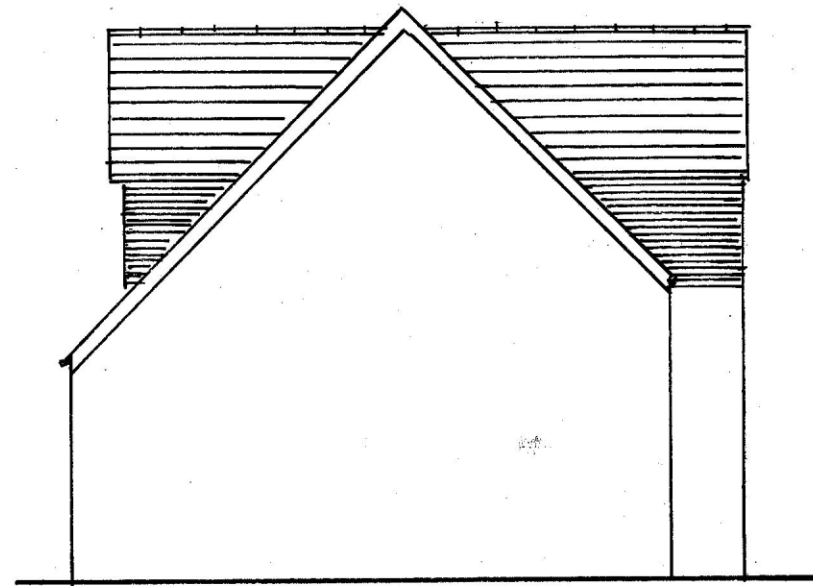

East Elevation

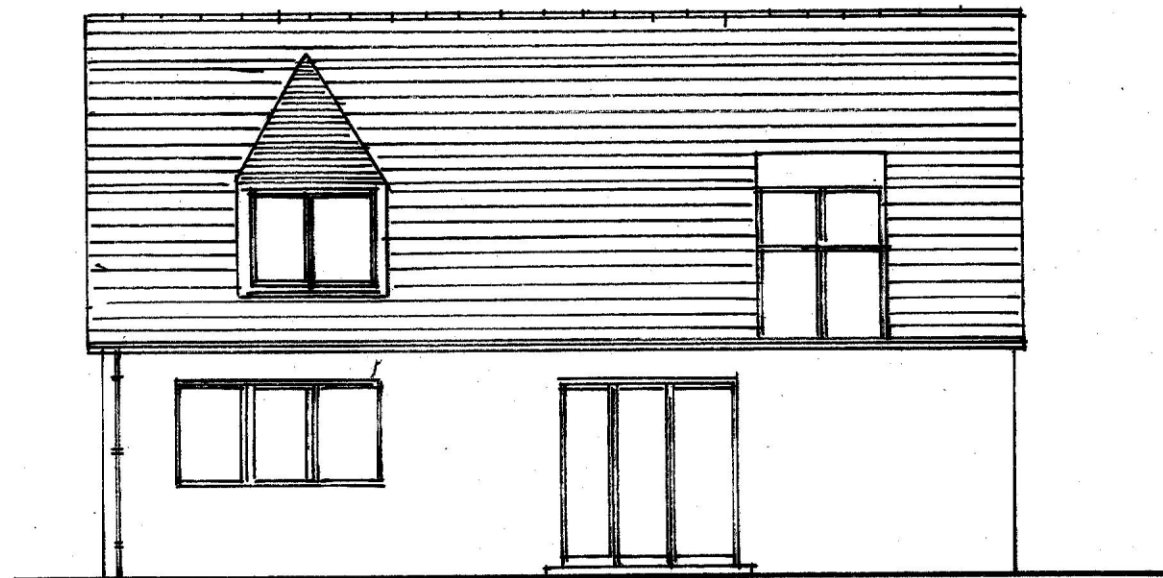

West Elevation

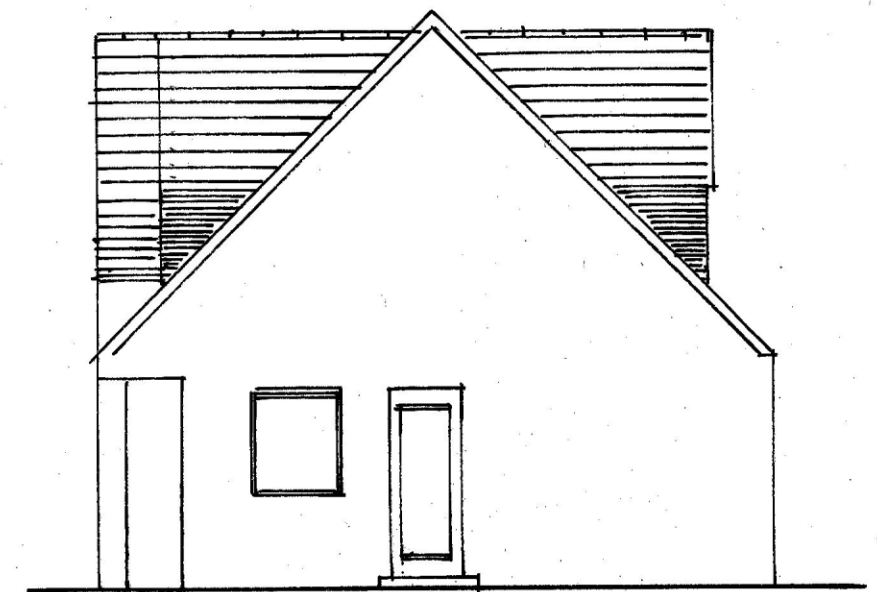

North Elevation

Ron Bagshaw & Associates Ltd.

Architectural Design & Planning Consultants



Wood Field House
1b Rosser Terrace
Cilfrew
Neath, SA10 8LH

Contact Details -
01639 632822 (Office)
07870 863859 (Mobile)
mail@ronbagshaw.co.uk

Drawing No: SC/2019/03

Scale: 1:100 @ A3

Date: September 2019

Notes/Revisions

Proposal: Detached Dormer Bungalow

Location: Land off Curwen Close, Efail Fach, Port Talbot Sa12

Client: Mr & Mrs Steven Carey.

Title: Elevations.