




PROPOSED FRONT ELEVATION
SCALE 1:100 @ A3

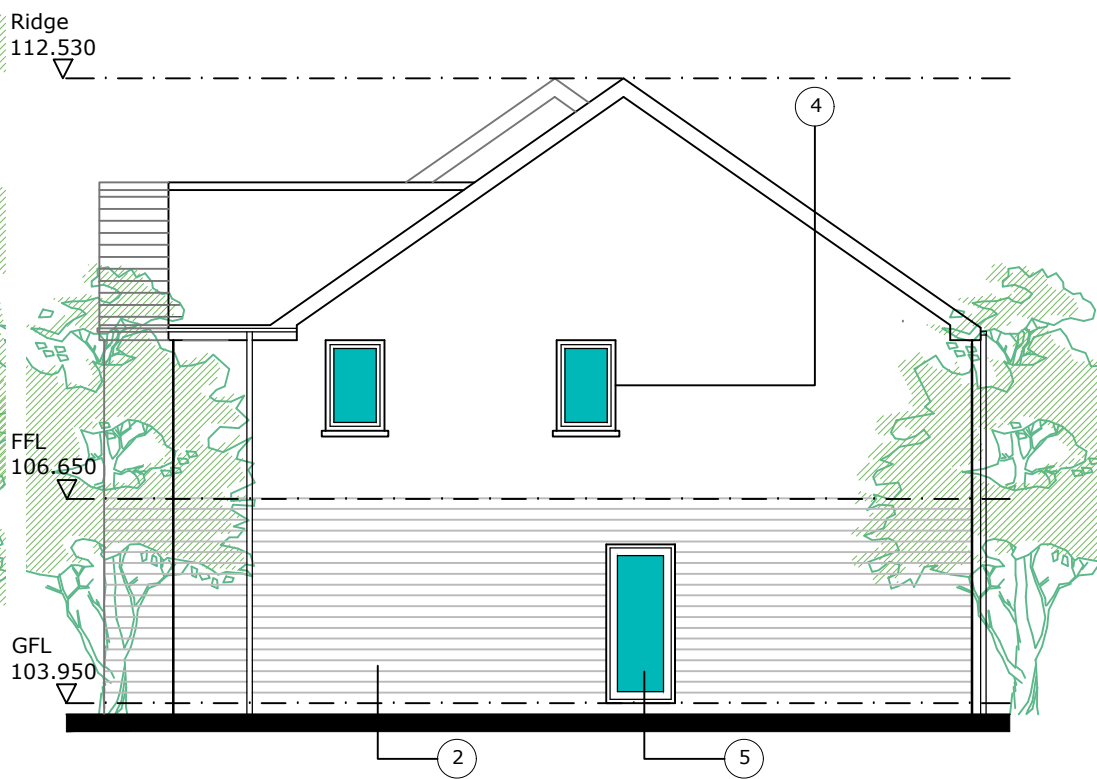

PROPOSED SIDE ELEVATION
SCALE 1:100 @ A3

- LEGEND**
- 1 Concrete Roof Tiles
 - 2 Facing Brickwork - Colour TBC
 - 3 Sand/Cement Render - Colour TBC
 - 4 UPVC Double Glazed Windows
 - 5 UPVC Double Glazed Door & Frame
 - 6 UPVC Gutters, Fascias & Barge Boards
 - 7 Hardwood Entrance Door



PROPOSED REAR ELEVATION
SCALE 1:100 @ A3



PROPOSED SIDE ELEVATION
SCALE 1:100 @ A3

Revisions:

Rev	Date	Init	Description
A	04.10.19	CJ	Additional side elevation added

DRAWING STATUS.

PLANNING

Drawing No.

HD2910_A10

Rev.

A

Client: MR THOMPSON
Project: CONVERSION OF BRITISH LEGION CLUB & RESIDENTIAL DEVELOPMENT
Title: PROPOSED ELEVATIONS - SEMI DETACHED

Scale: 1:100@A3
Date: 10.18
Drawn: SE
Checked:
Approved:



HURLEY & DAVIES
CHARTERED SURVEYORS
AND ARCHITECTS

12 Axis Court,
Riverside Business Park
Swansea, SA7 0AJ
TEL : 01792 791100
FAX : 01792 641110

206 High Street,
Blackwood, Caerphilly,
NP12 1AJ
TEL : 01495 225281

contactus@hurleyanddaves.co.uk
www.hurleyanddaves.co.uk

This drawing must not be scaled, figured dimensions and levels should be used. any inaccuracies must be notified to the architect.

THIS DRAWING IS COPYRIGHT