


in
nt

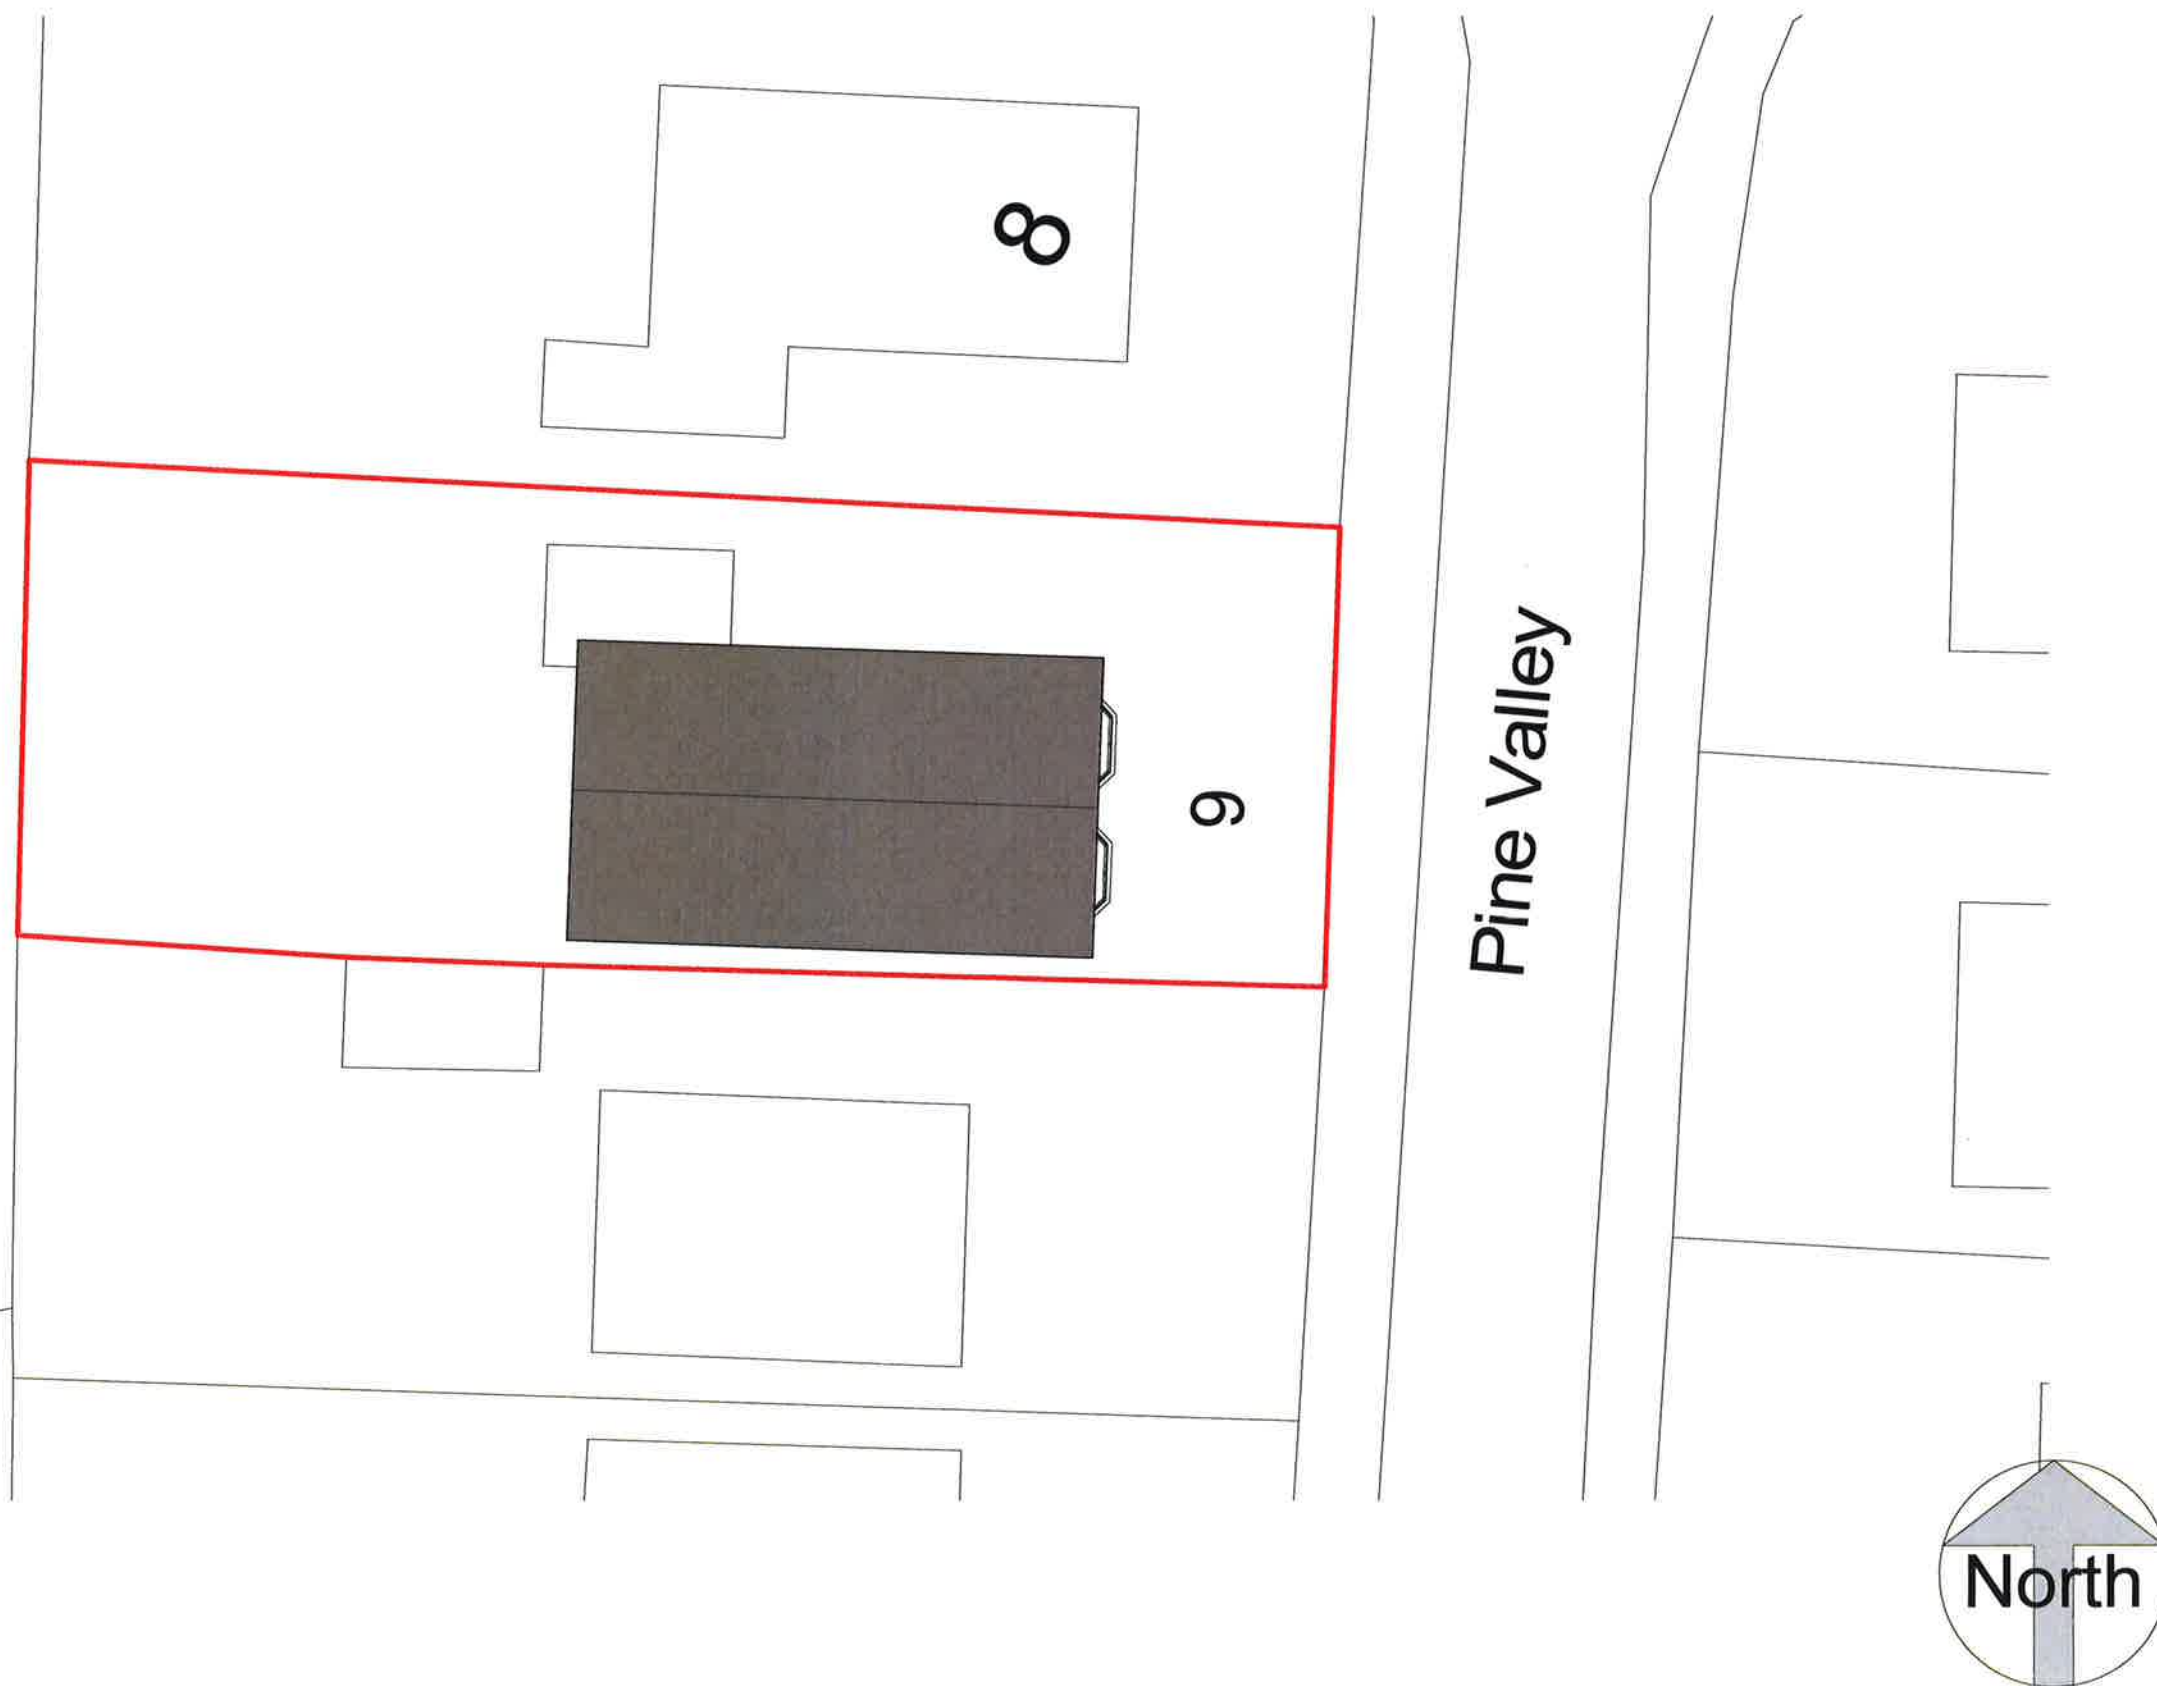

1 Existing Site Plan
1 : 200

NOTES:

30 OCT 2019



GARETH OWEN
CONCEPT DESIGNS

DRAWING STATUS	
Planning	
PROJECT	
9 Pine Valley Dormer Loft Conversion	
TITLE	
Existing Site Plan	
CLIENT	
Mr & Mrs Wilkinson	
DRAWN BY	DATE
Gareth Owen	30.10.19
SCALE (@A3)	PROJECT NO.
1 : 200	GOCD SAW01
DRAWING NO.	REV
A101 SITE	P2
GO CONCEPT DESIGNS, 8 DARWIN RD, PORT TALBOT, SA12 6BT	
GOConceptDesigns@hotmail.com	