



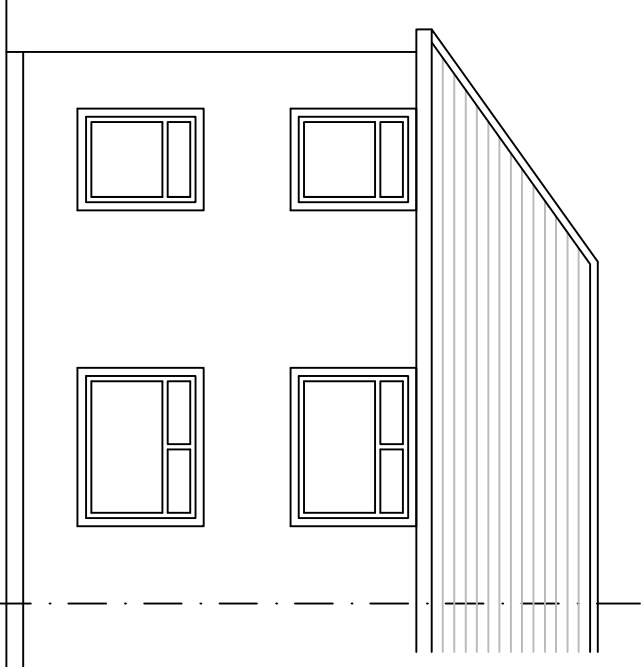


EXISTING FRONT ELEVATION

Scale 1:100

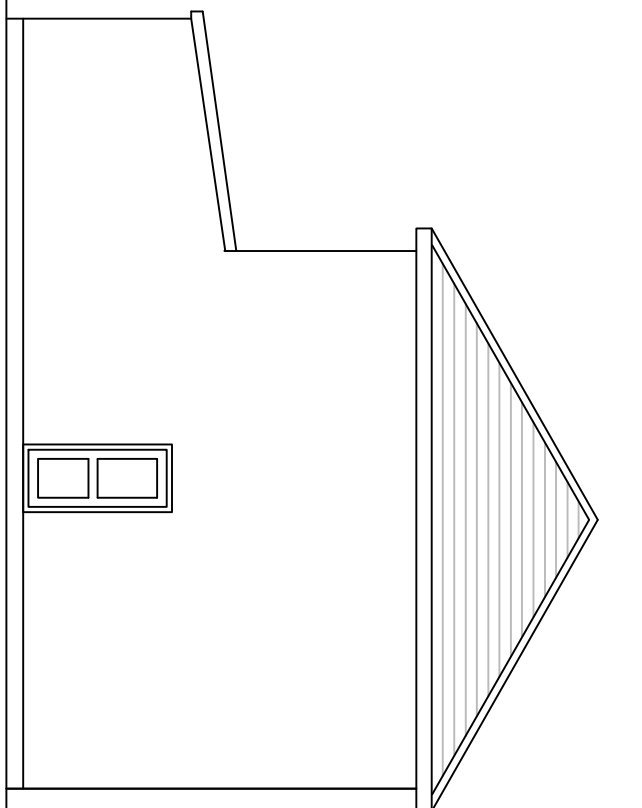


EXISTING SIDE ELEVATION

Scale 1:100

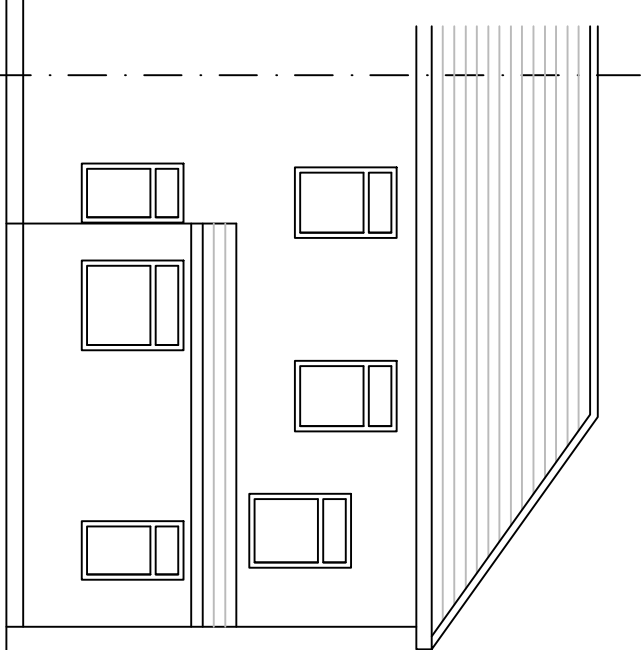


EXISTING REAR ELEVATION

Scale 1:100

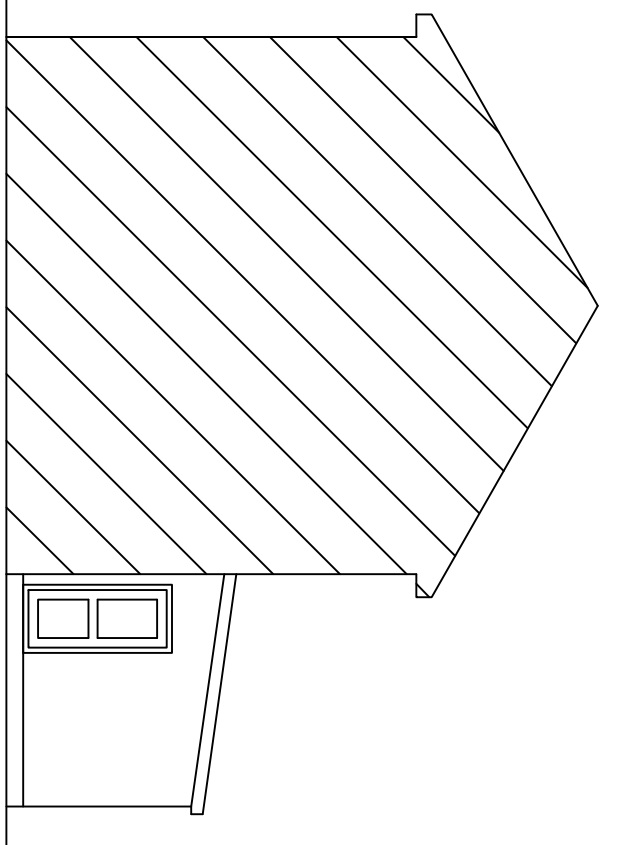


EXISTING SIDE ELEVATION

Scale 1:100

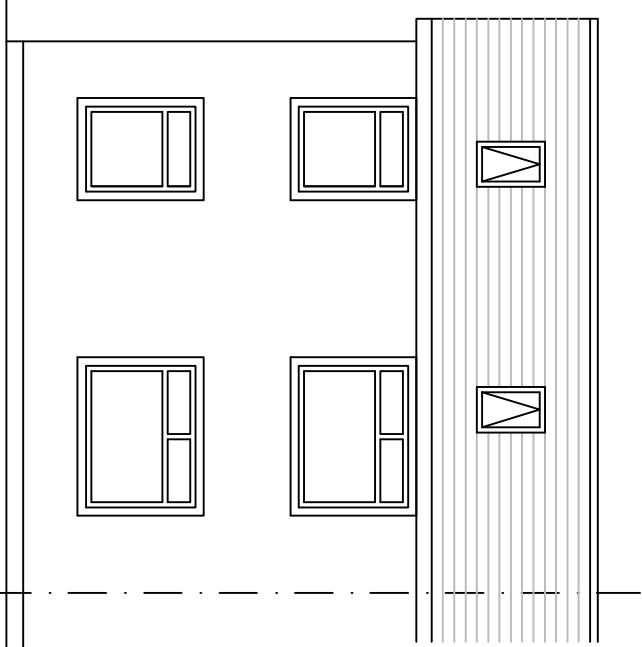


PROPOSED FRONT ELEVATION

Scale 1:100

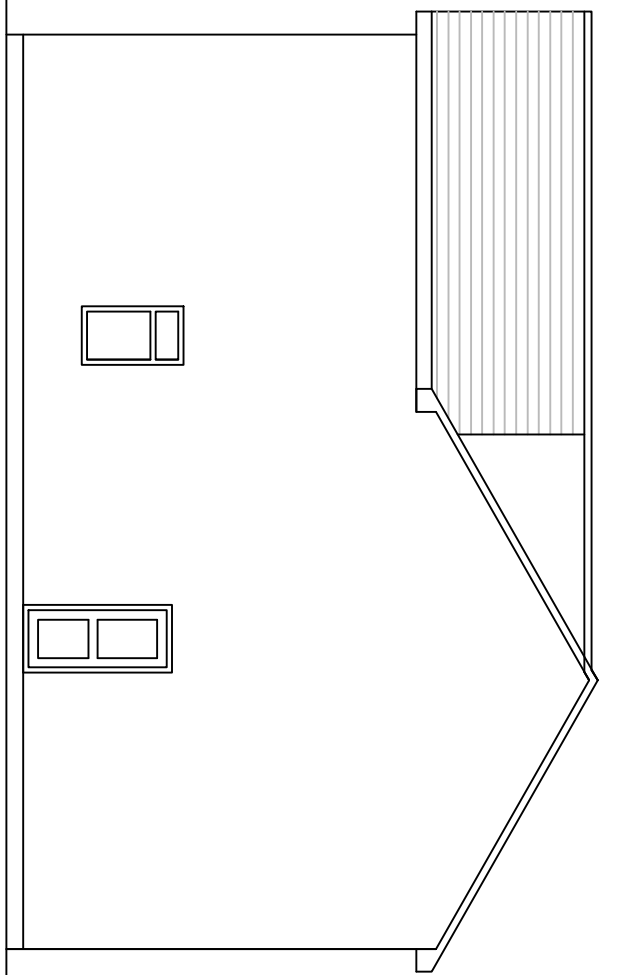


PROPOSED SIDE ELEVATION

Scale 1:100

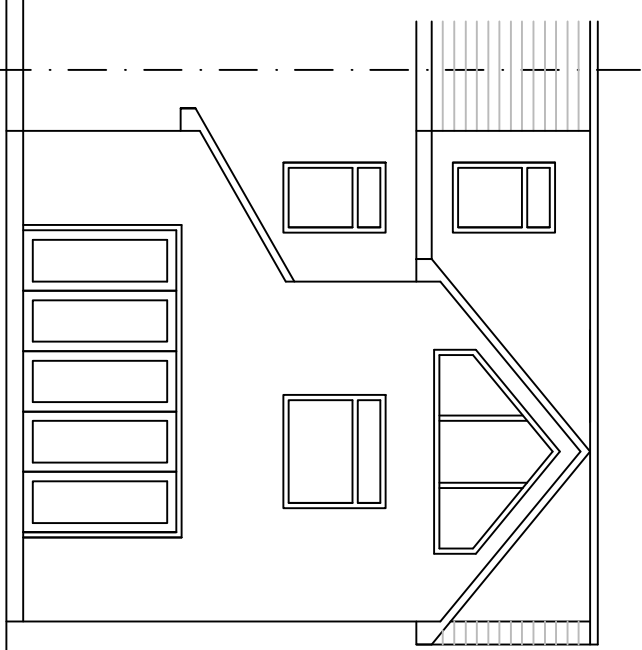


PROPOSED REAR ELEVATION

Scale 1:100

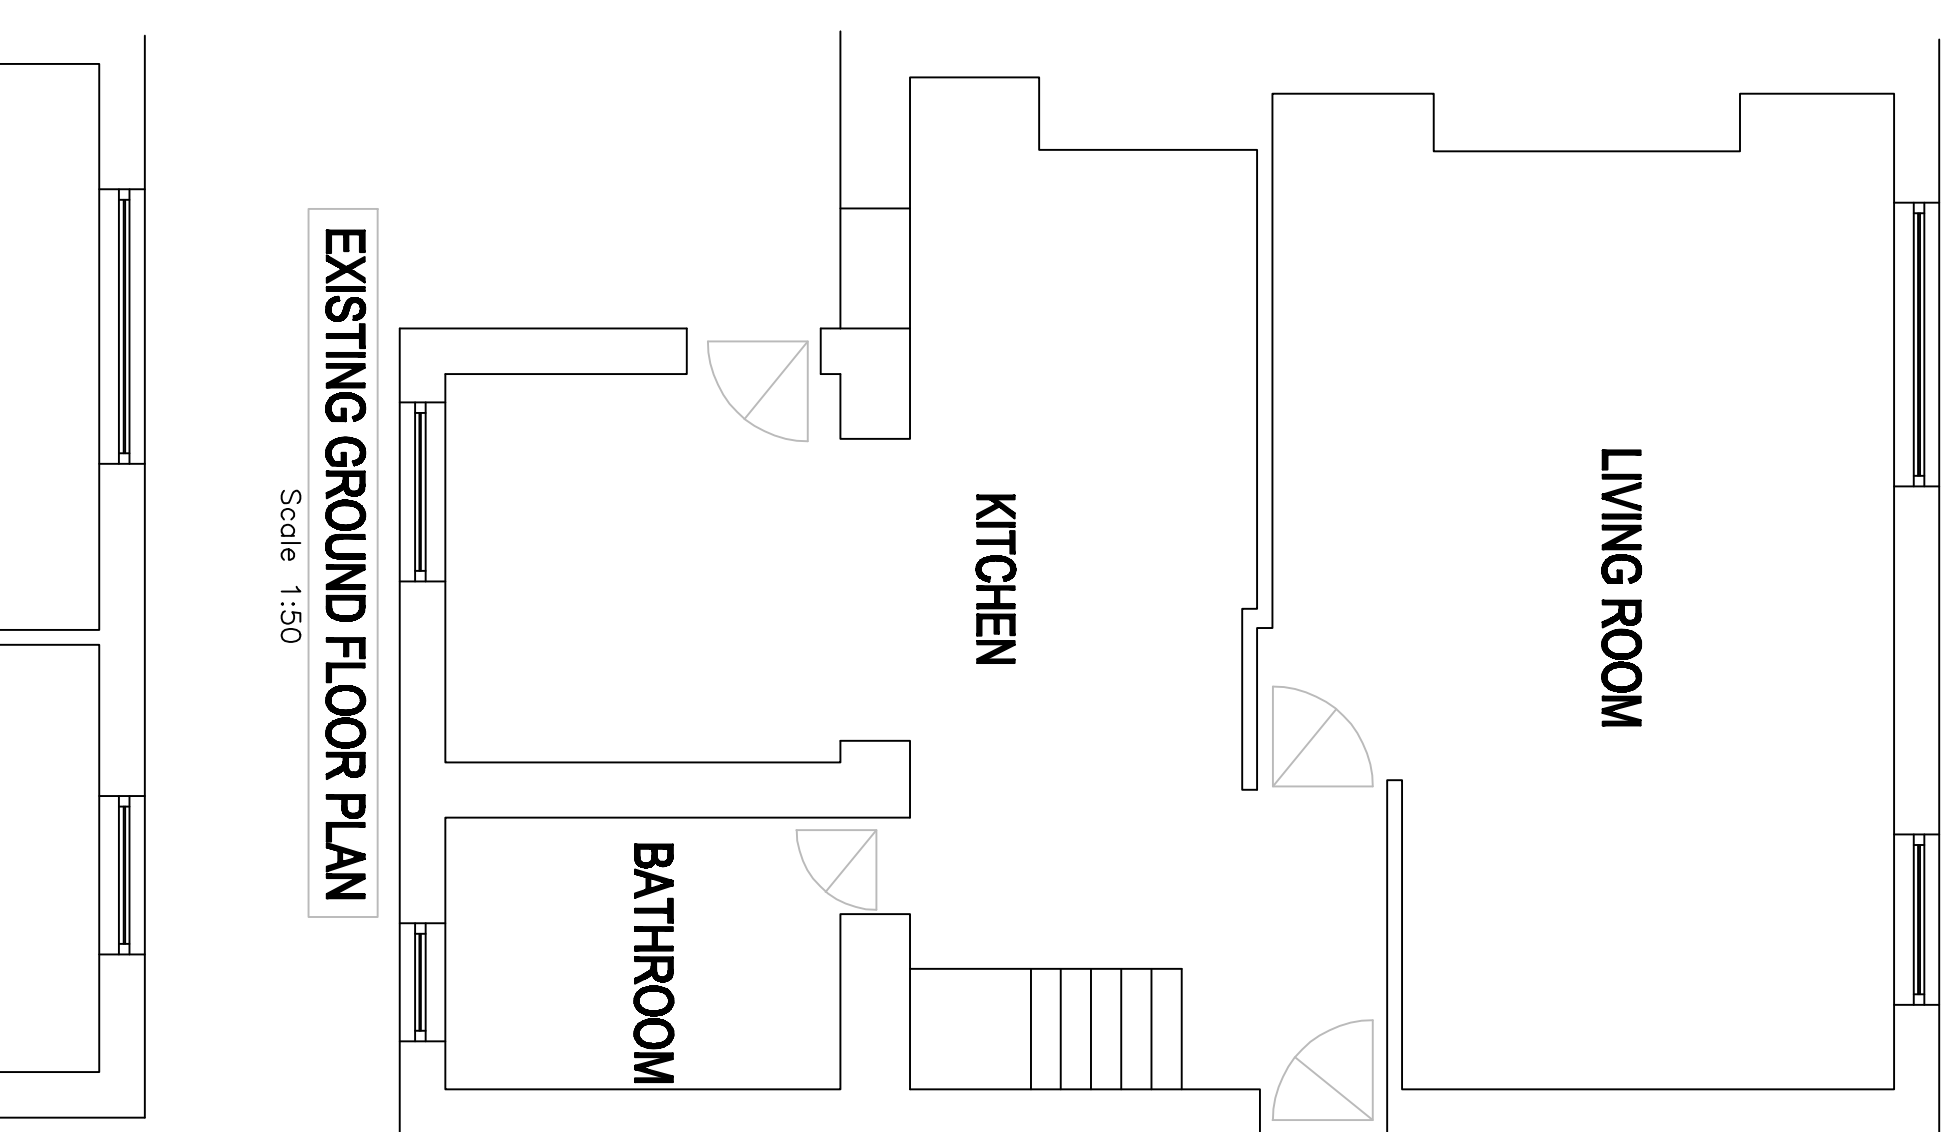


EXISTING GROUND FLOOR PLAN

Scale 1:50

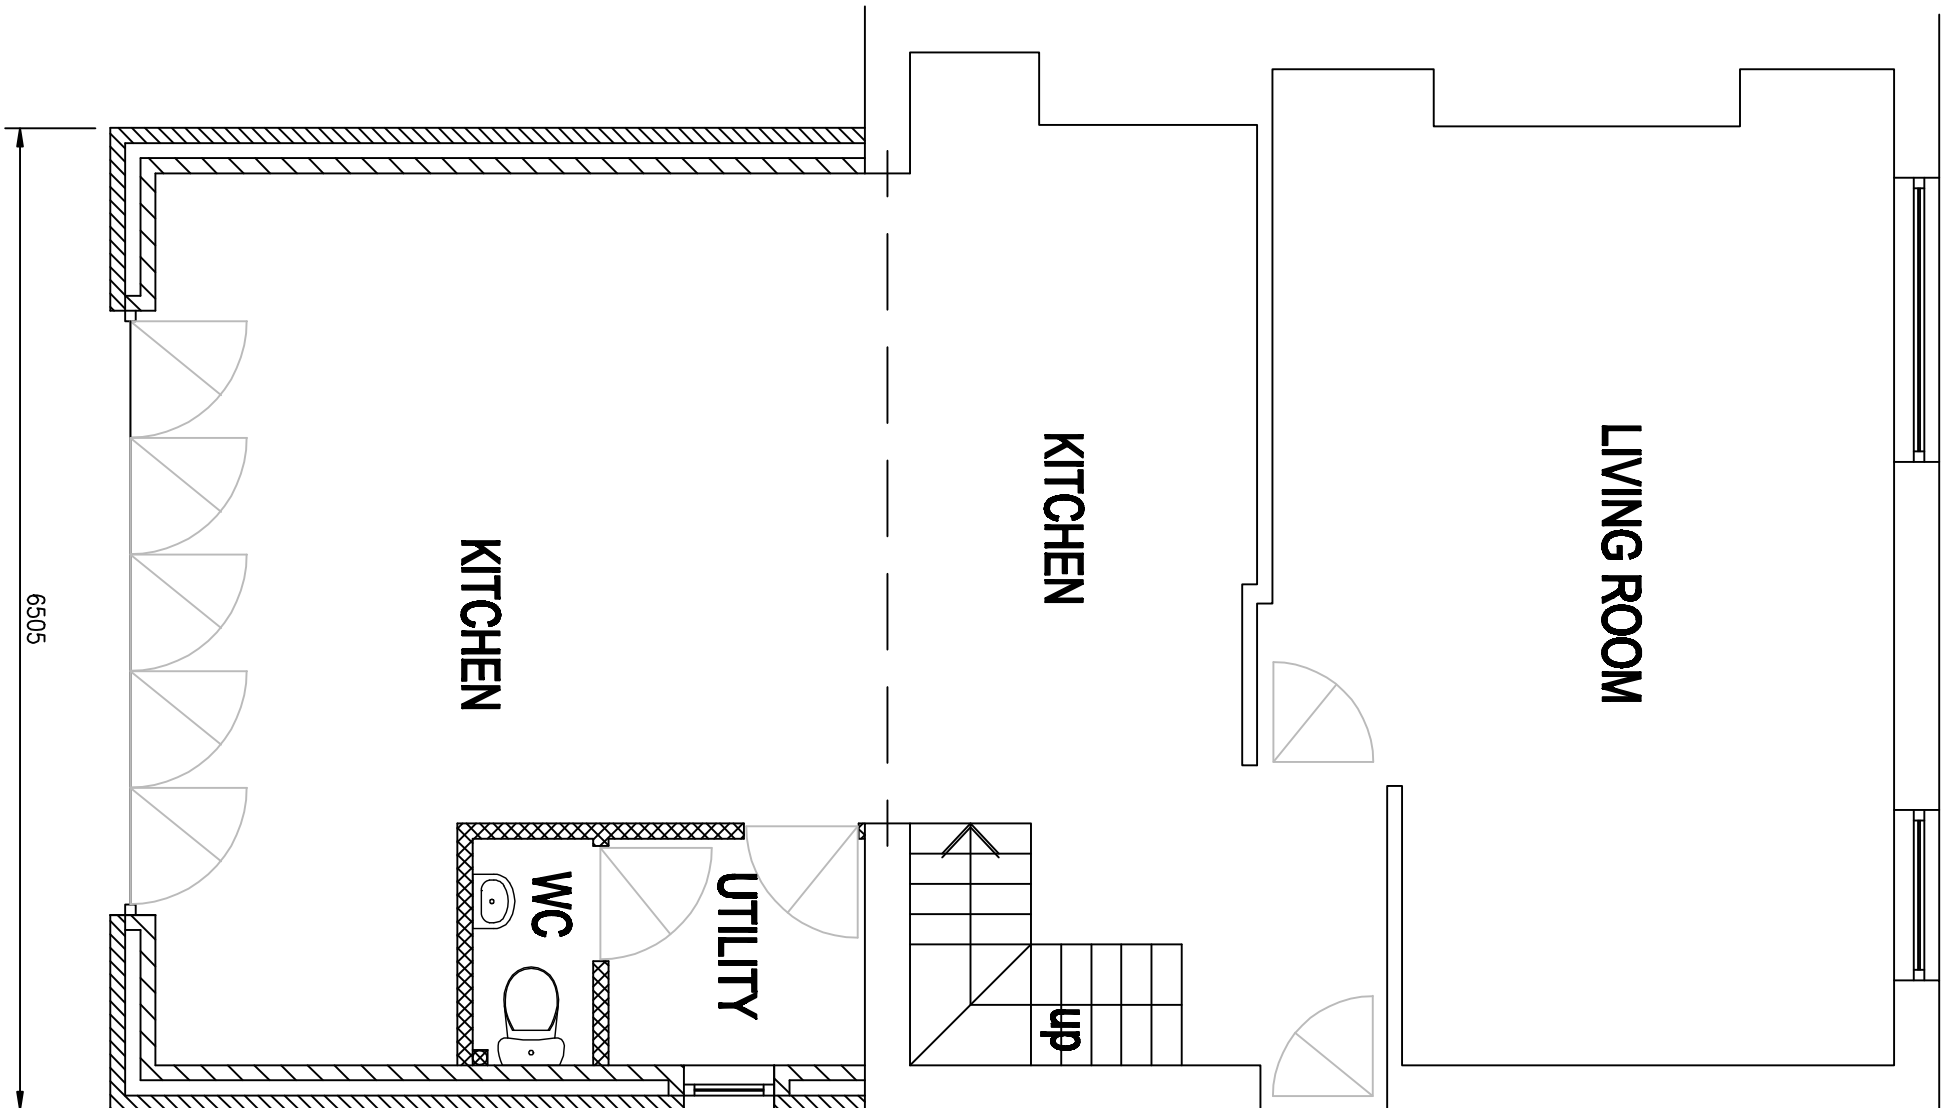


PROPOSED GROUND FLOOR PLAN

Scale 1:50

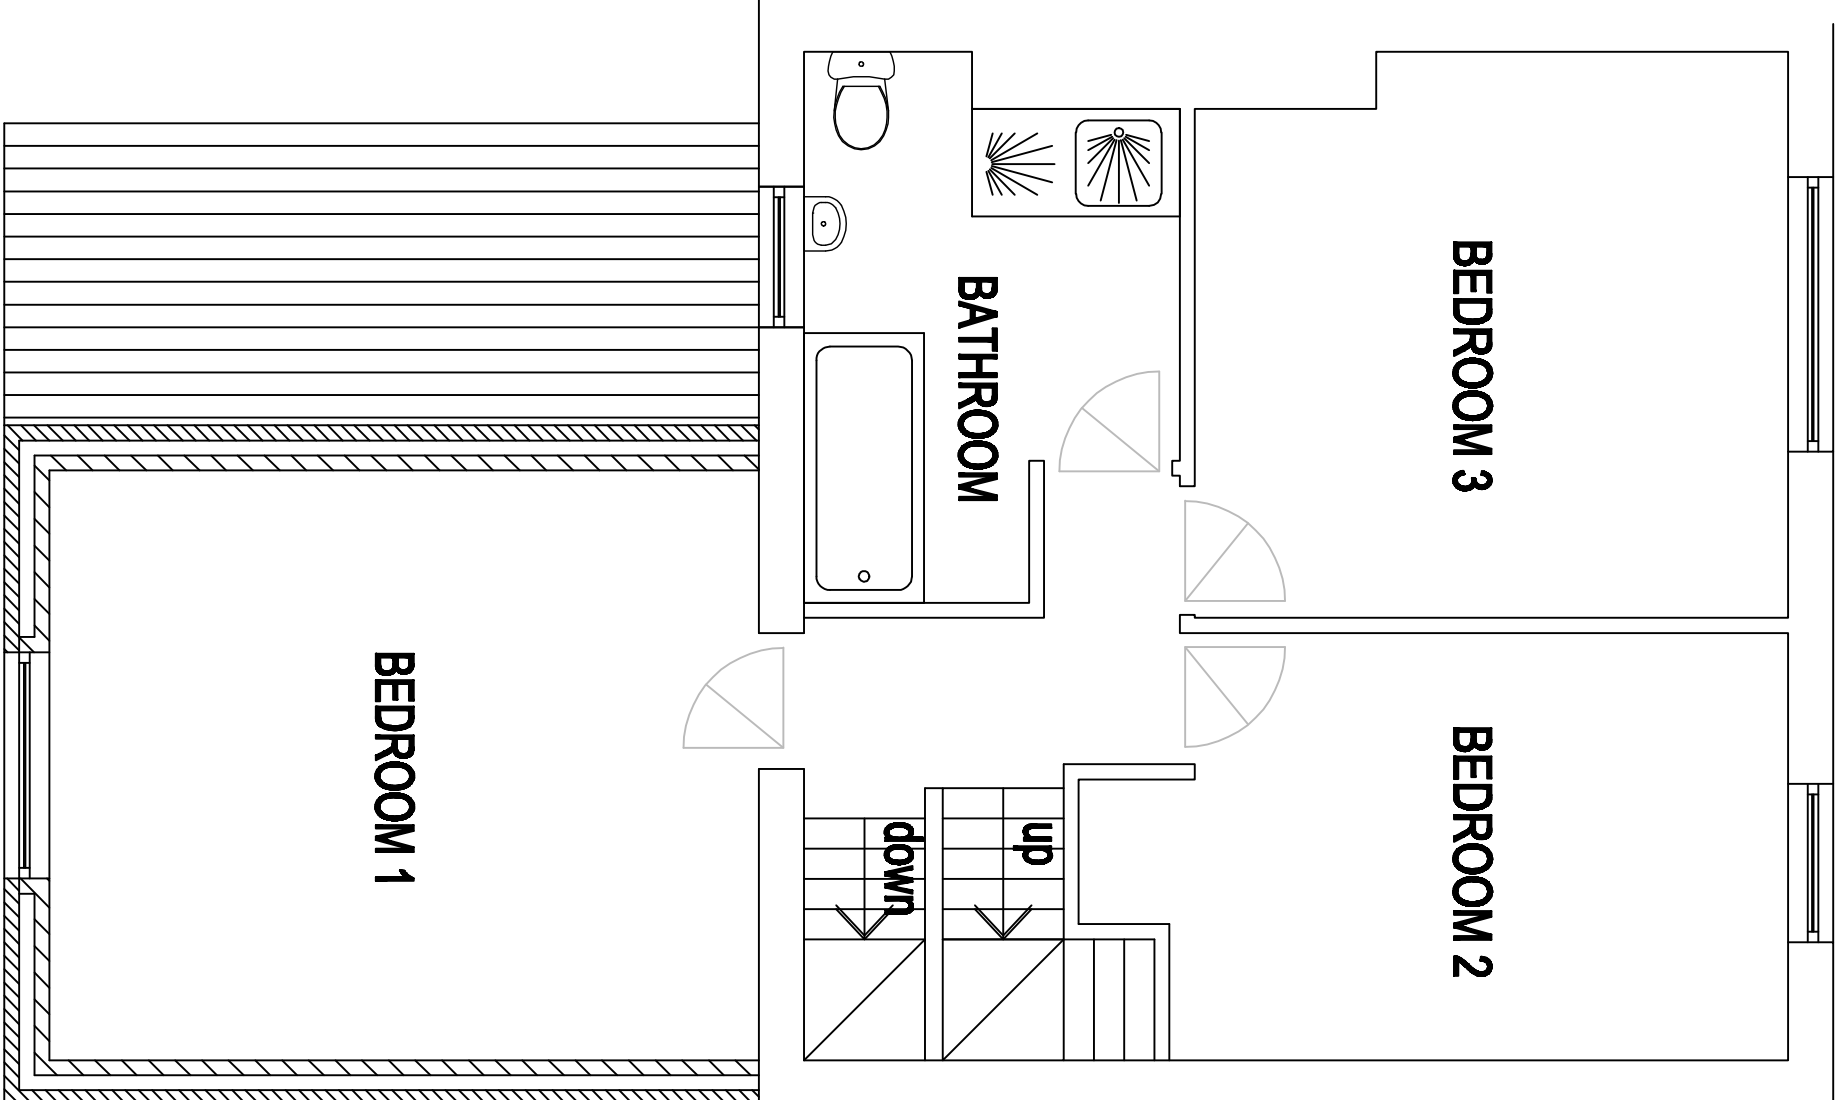


PROPOSED FIRST FLOOR PLAN

Scale 1:50

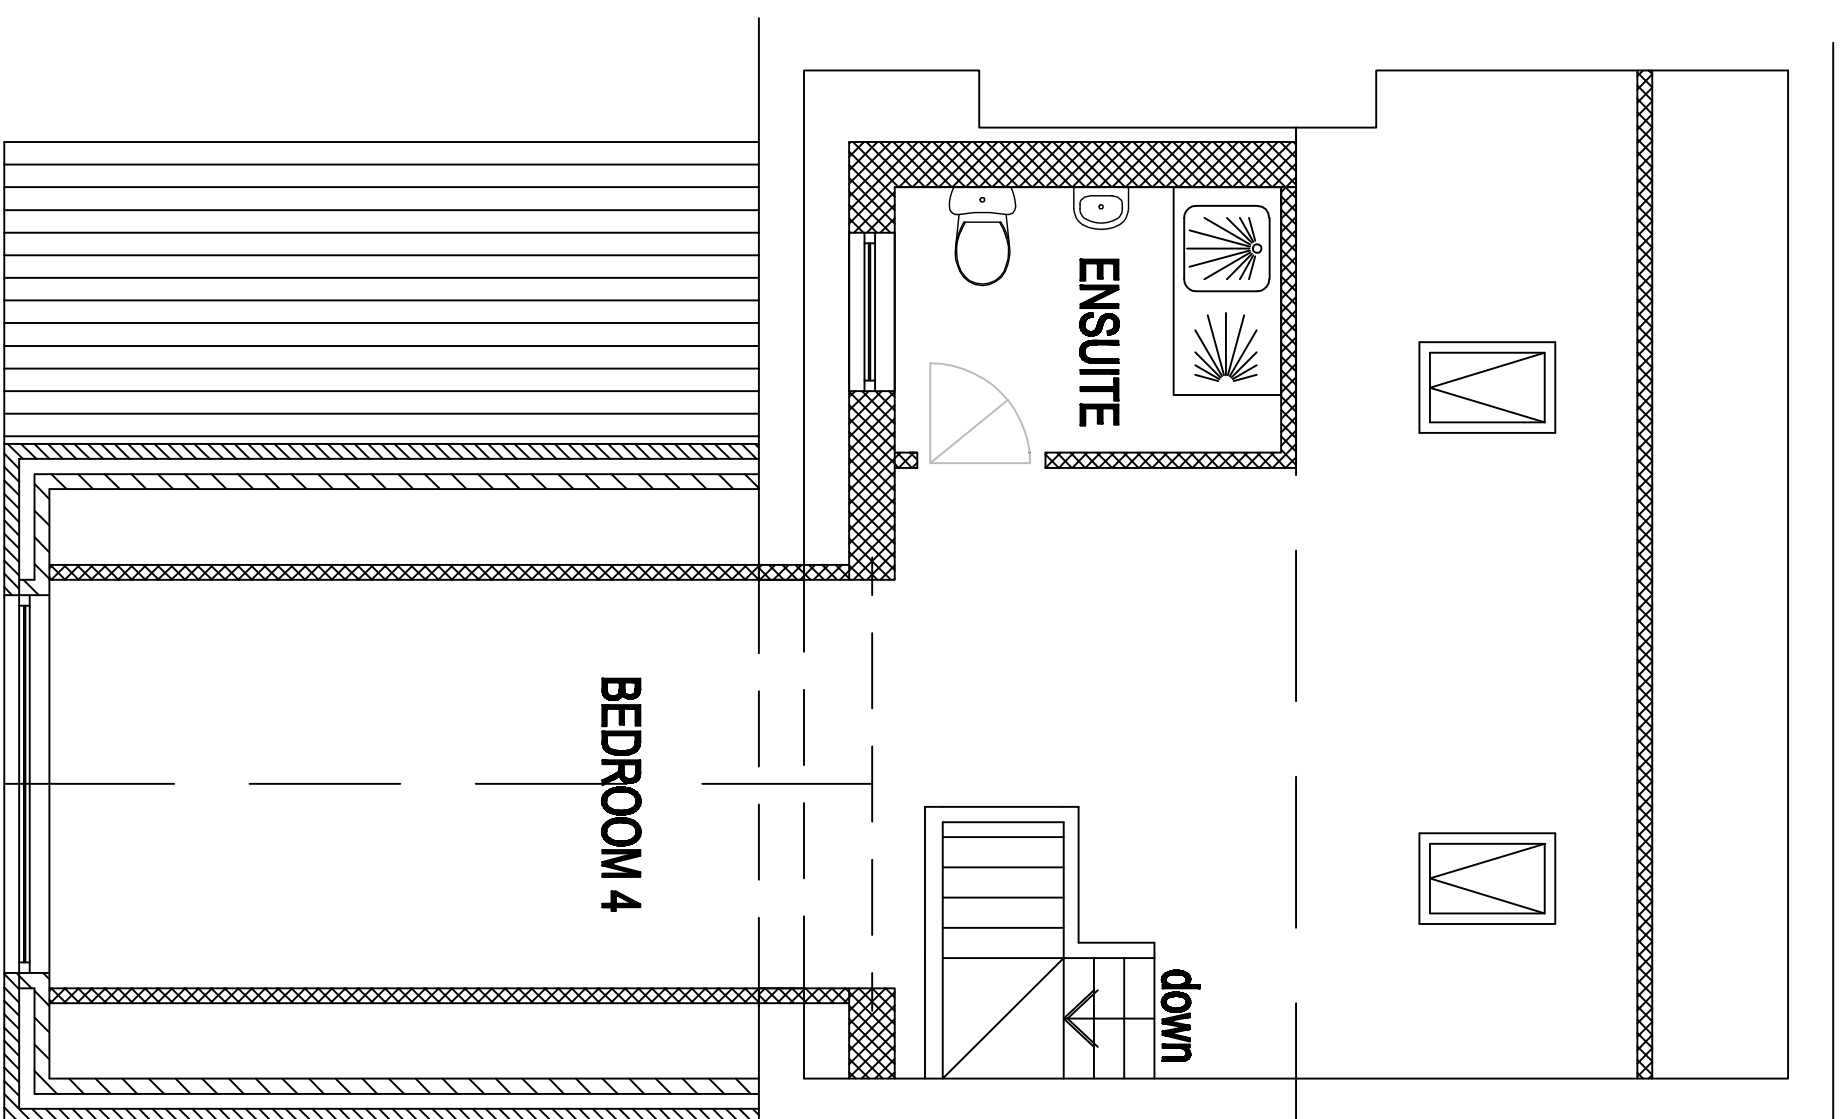


PROPOSED SECOND FLOOR PLAN

Scale 1:50

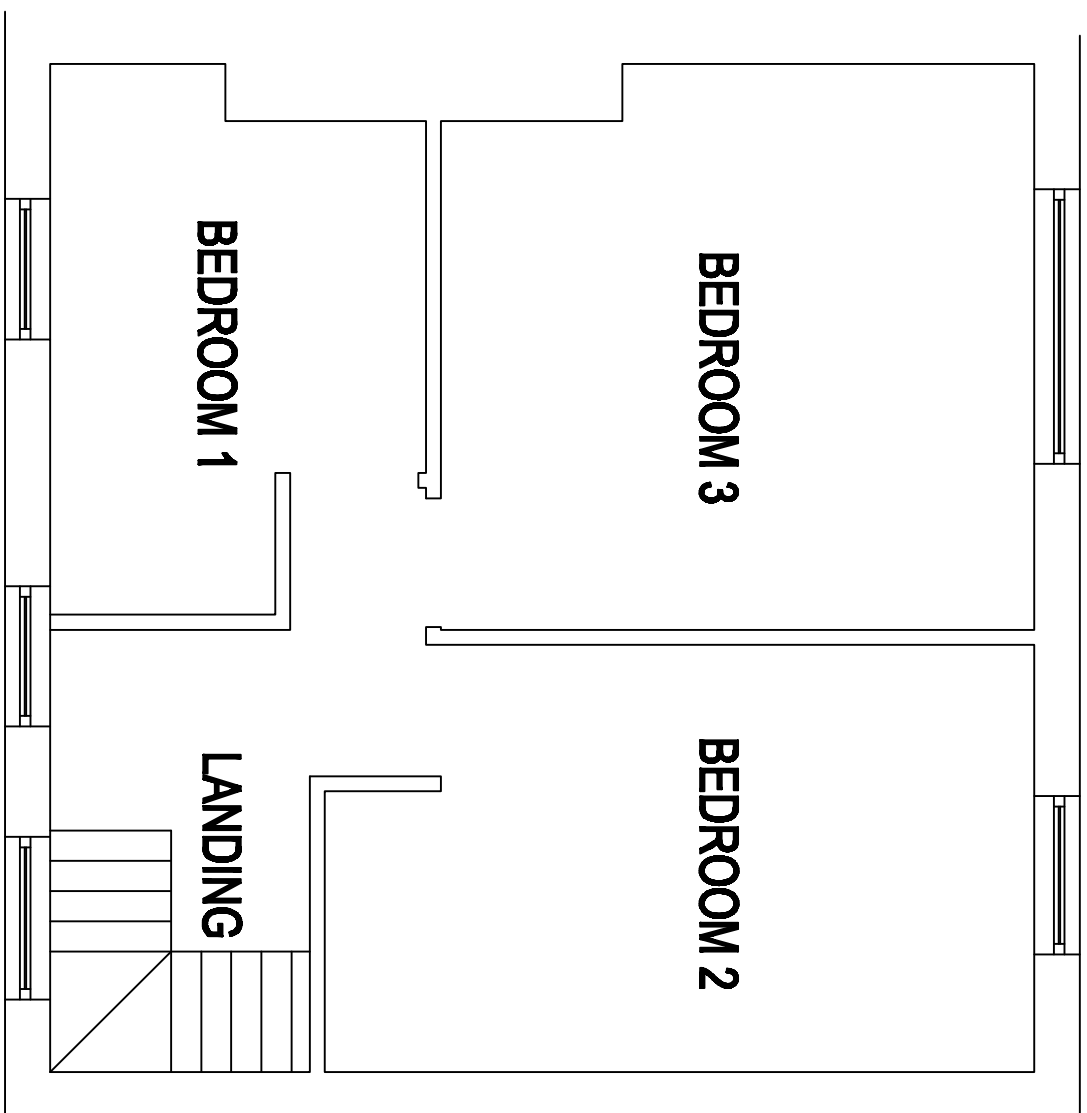


EXISTING FIRST FLOOR PLAN

Scale 1:50

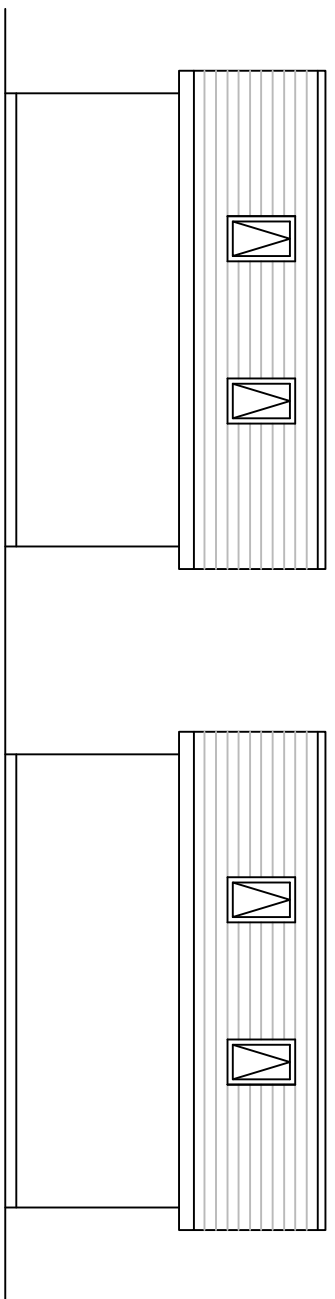


PROPOSED GARAGE SIDE ELEVATIONS

Scale 1:100

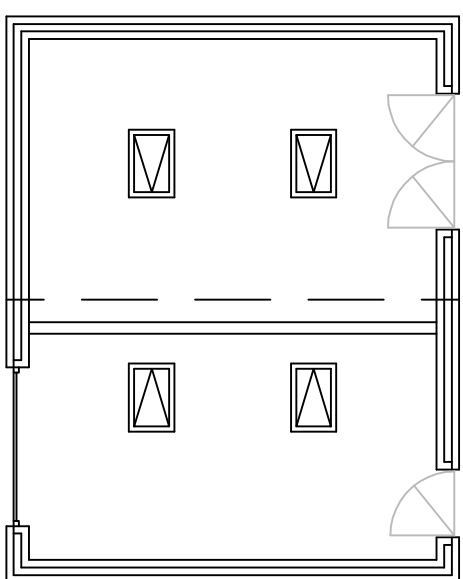


PROPOSED GARAGE FLOOR PLAN

Scale 1:100

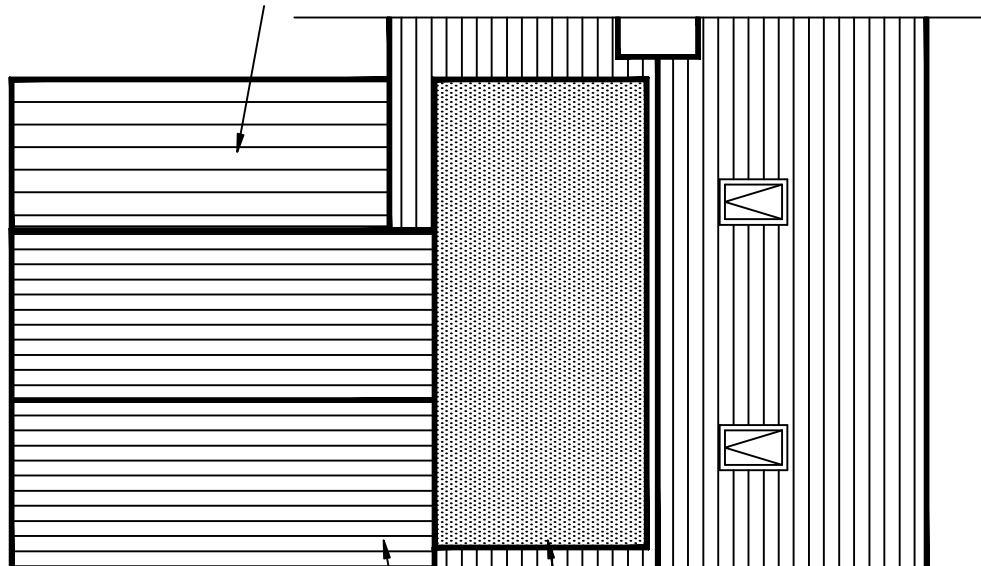


PROPOSED ROOF PLAN

Scale 1:100

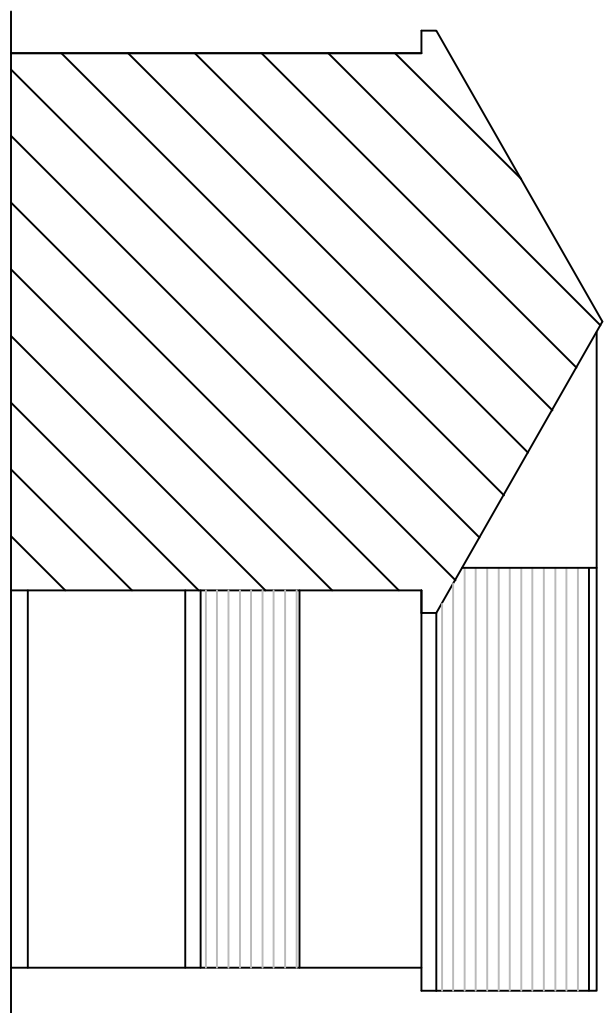


PROPOSED SIDE ELEVATION

Scale 1:100

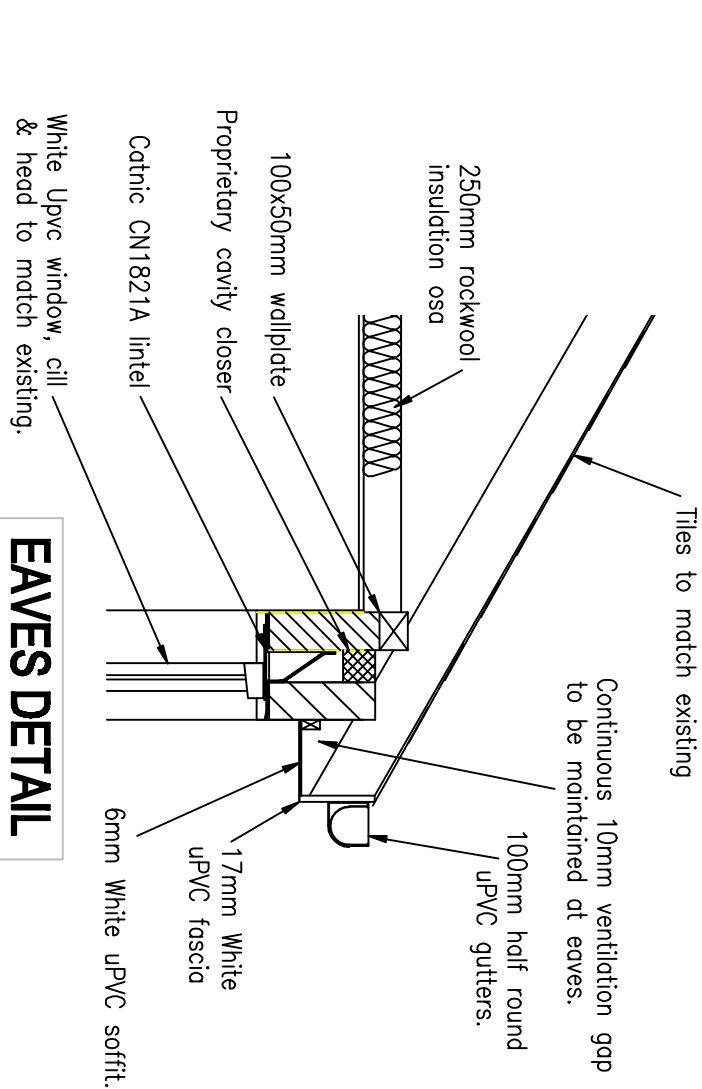

EAVES DETAIL

Scale 1:20

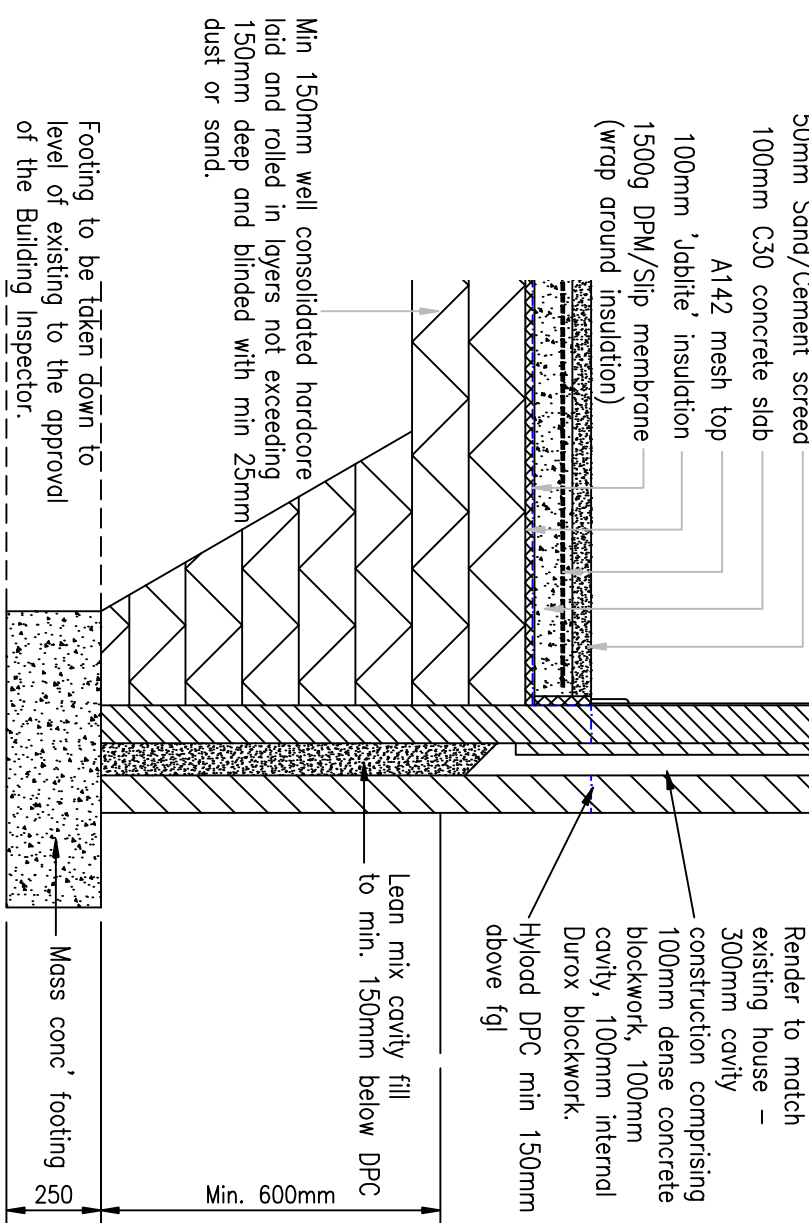

FOUNDATION DETAIL

Scale 1:20

Rev.	Date	Amendment
C	08.08.19	Further amendments to dormer and roof
B	19.05.19	Garage Height amended, Amendment to path at Br-hold doors to 1m, 45° angle to adjacent property.
A	19.03.19	Main roof line amended

Client: Mr D Meades,
34 Moorlands,
Dyffryn Cellwren,
Neath SA10 9HU.

Title: Existing and Proposed Plans, Elevations and Details.
Project: Proposed Double Extension.

Job No.	Drawing No.	Rev.	Scale
DM.02	DM.02.PL.01	C	As Shown
Date:	Drawn:	Date:	Scale:
19.11.18			