



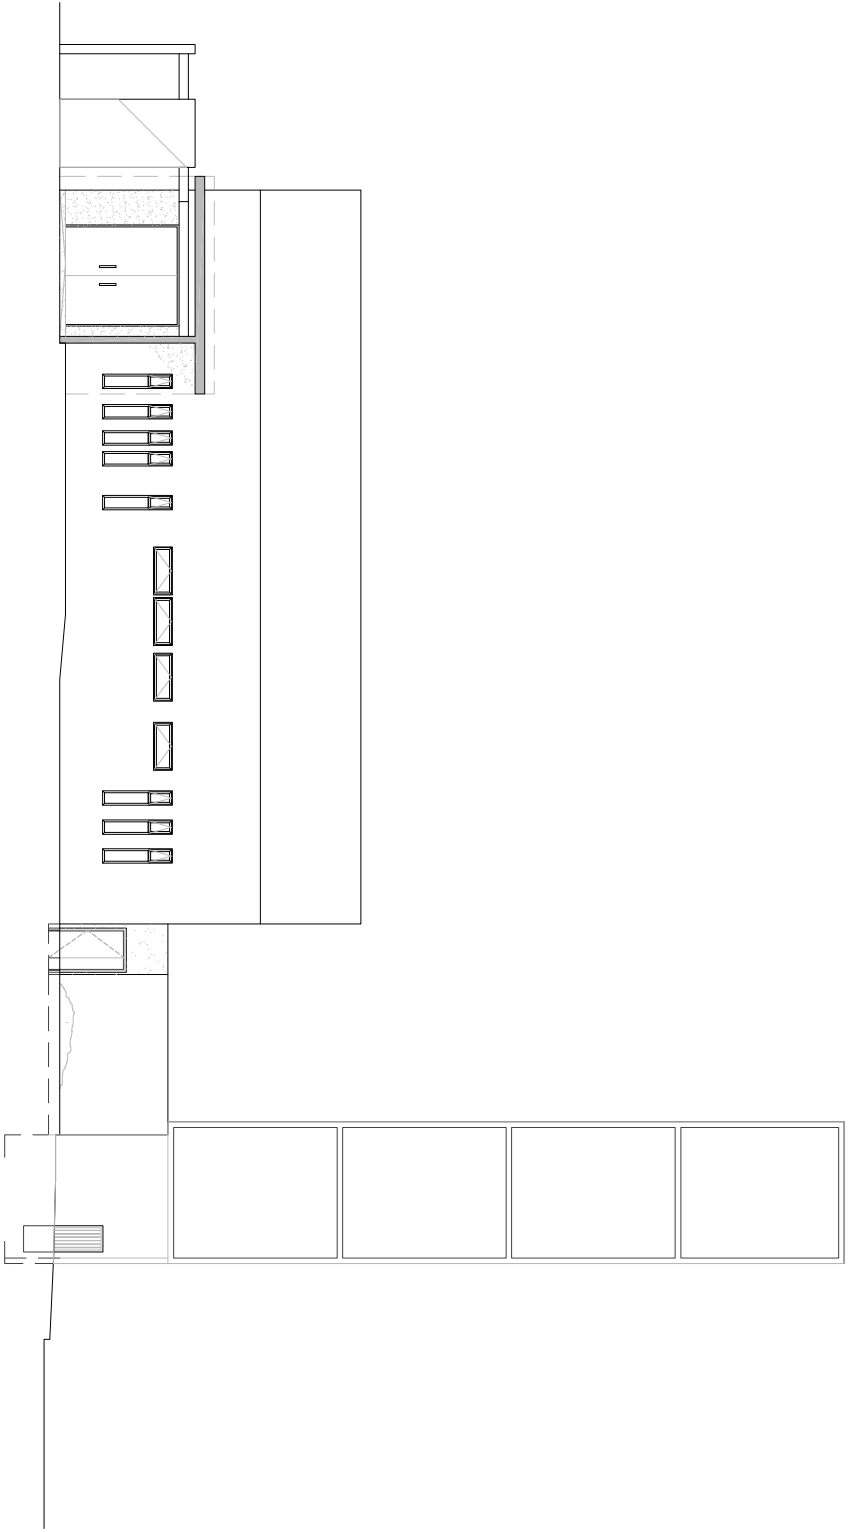


EXISTING NORTH ELEVATION

Scale 1:200

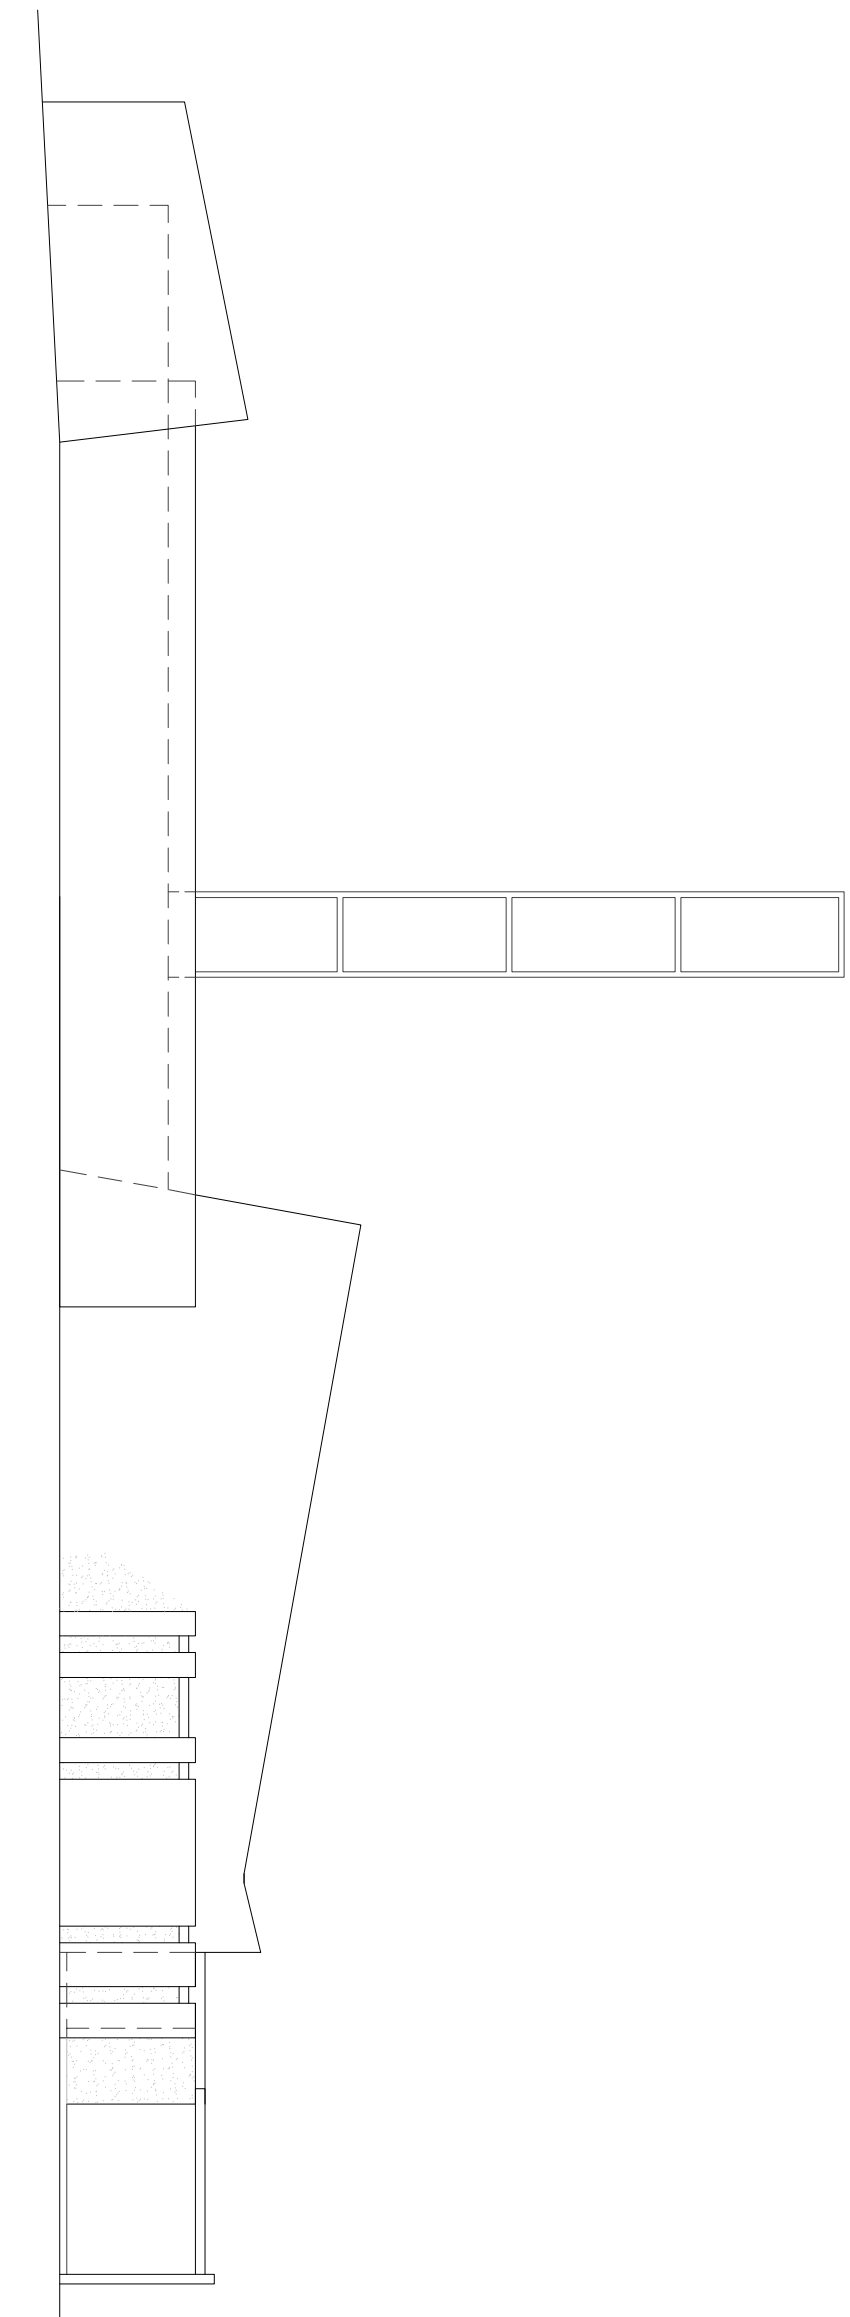


EXISTING EAST ELEVATION

Scale 1:200

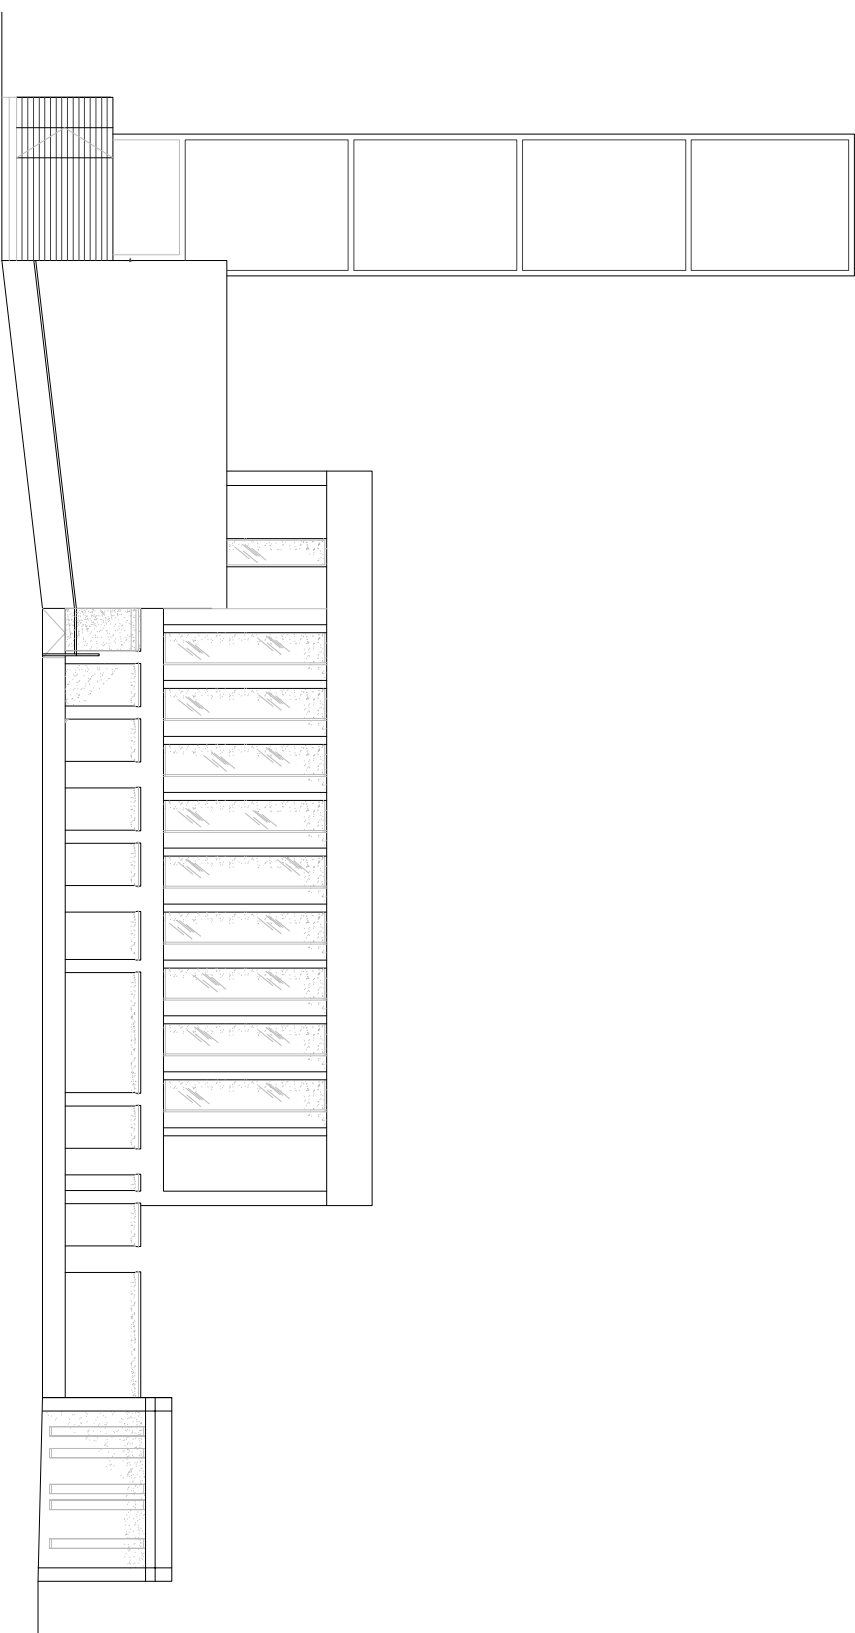


EXISTING SOUTH ELEVATION

Scale 1:200

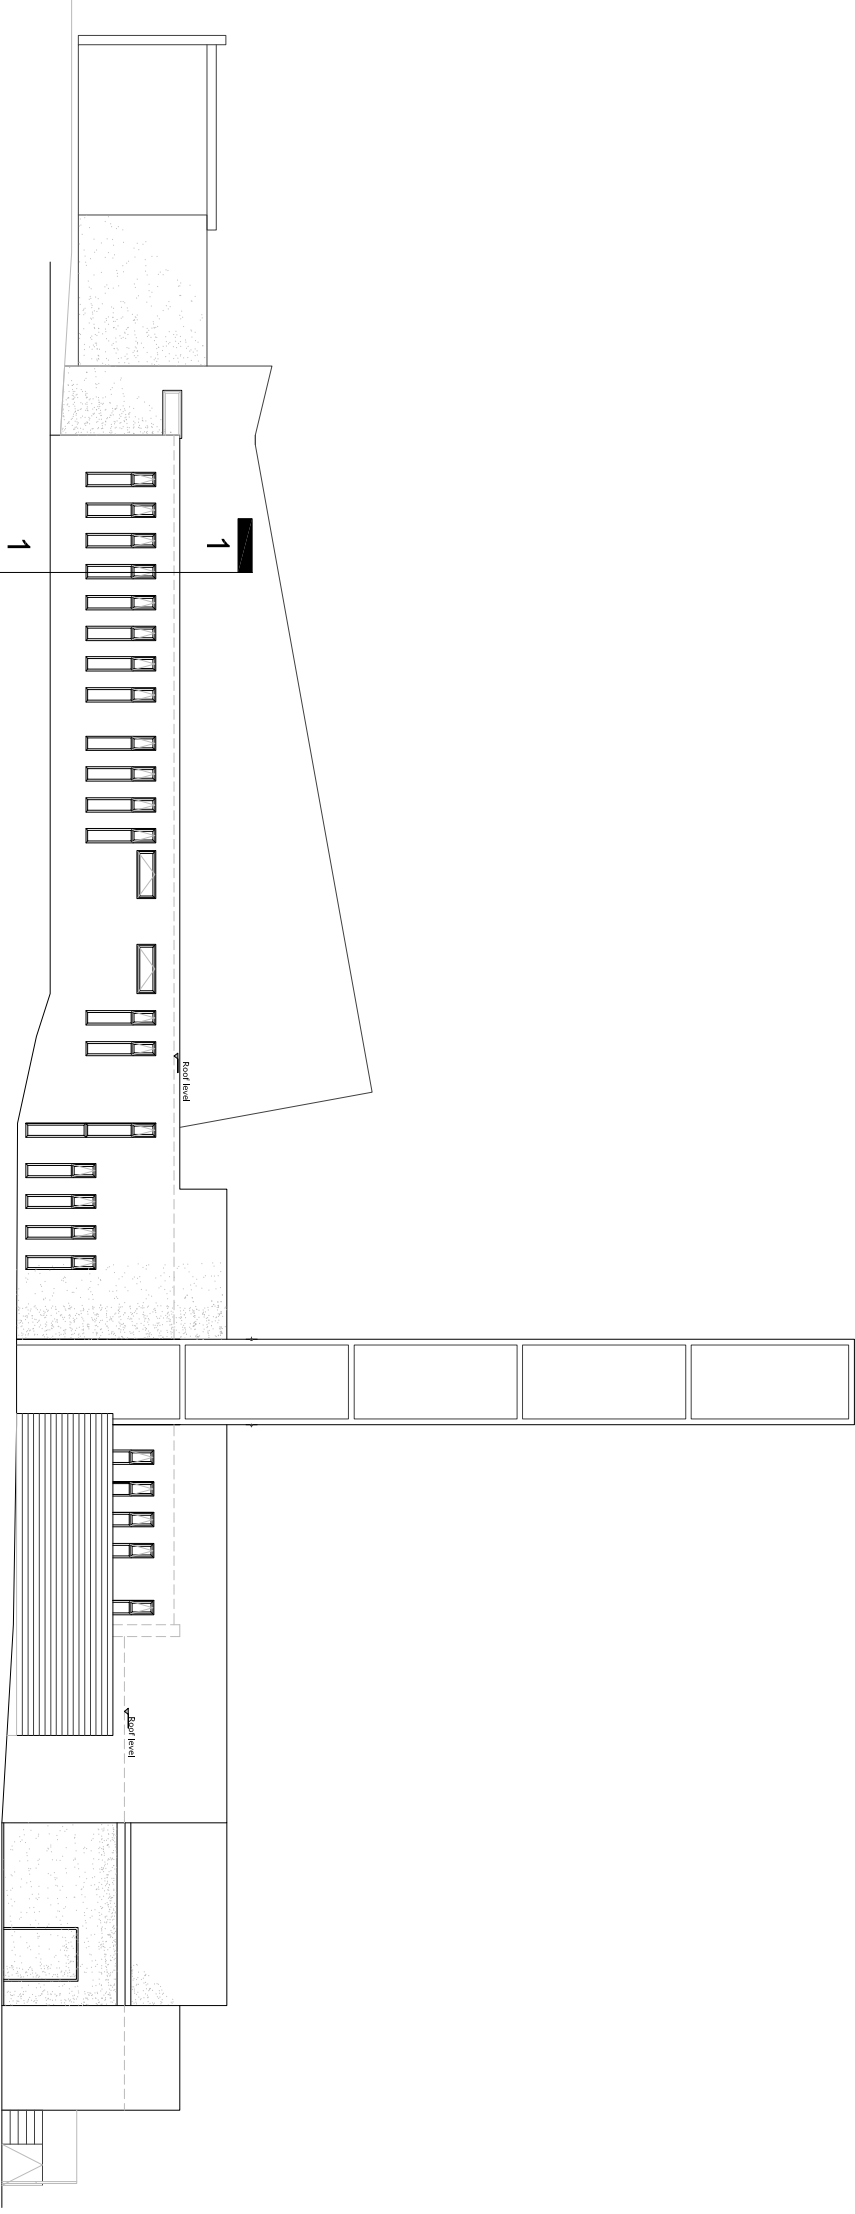


EXISTING WEST ELEVATION

Scale 1:200

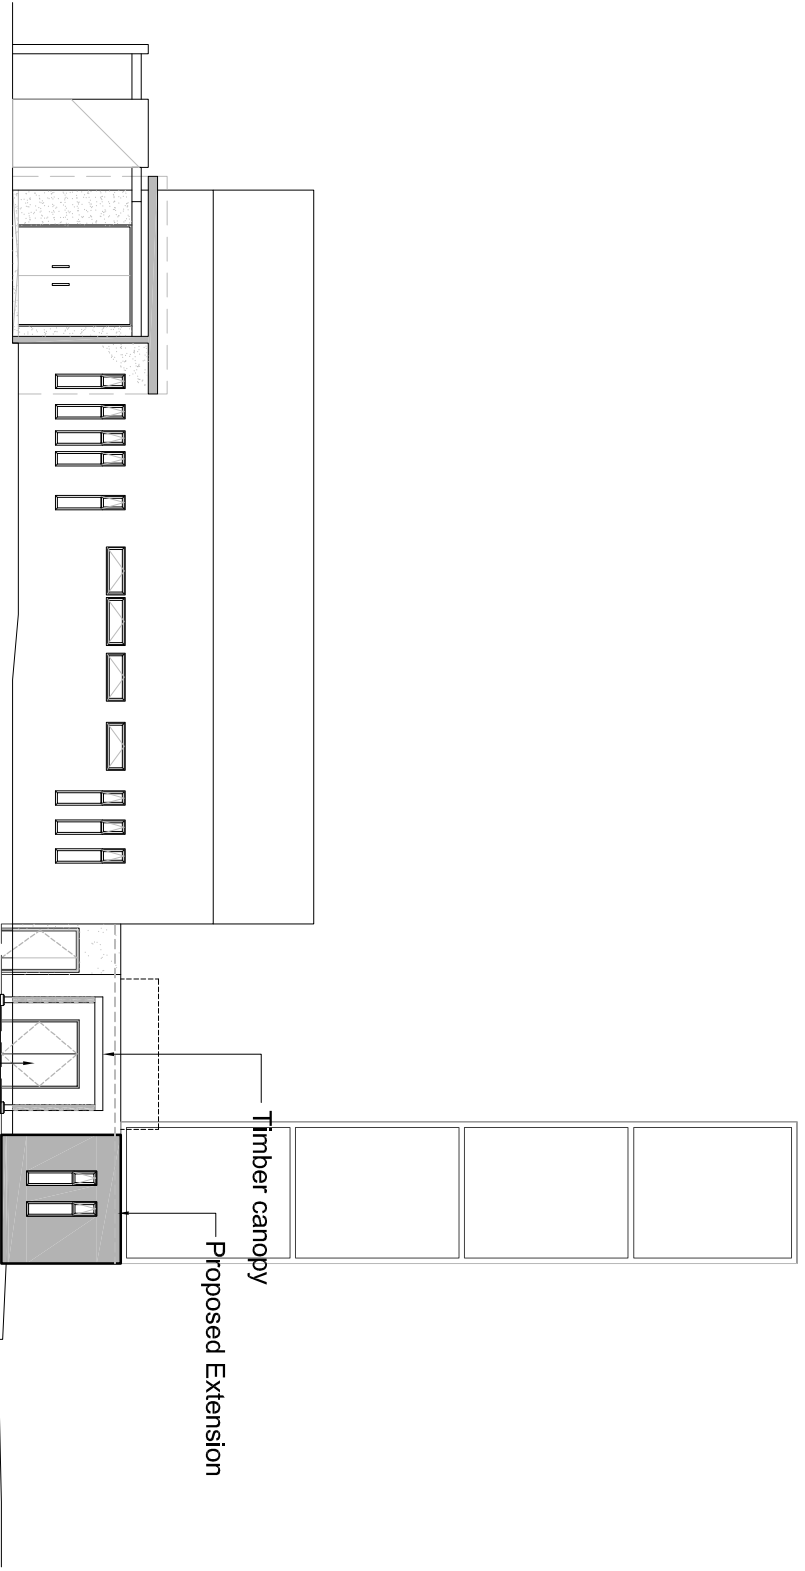

PROPOSED NORTH ELEVATION

Scale 1:200

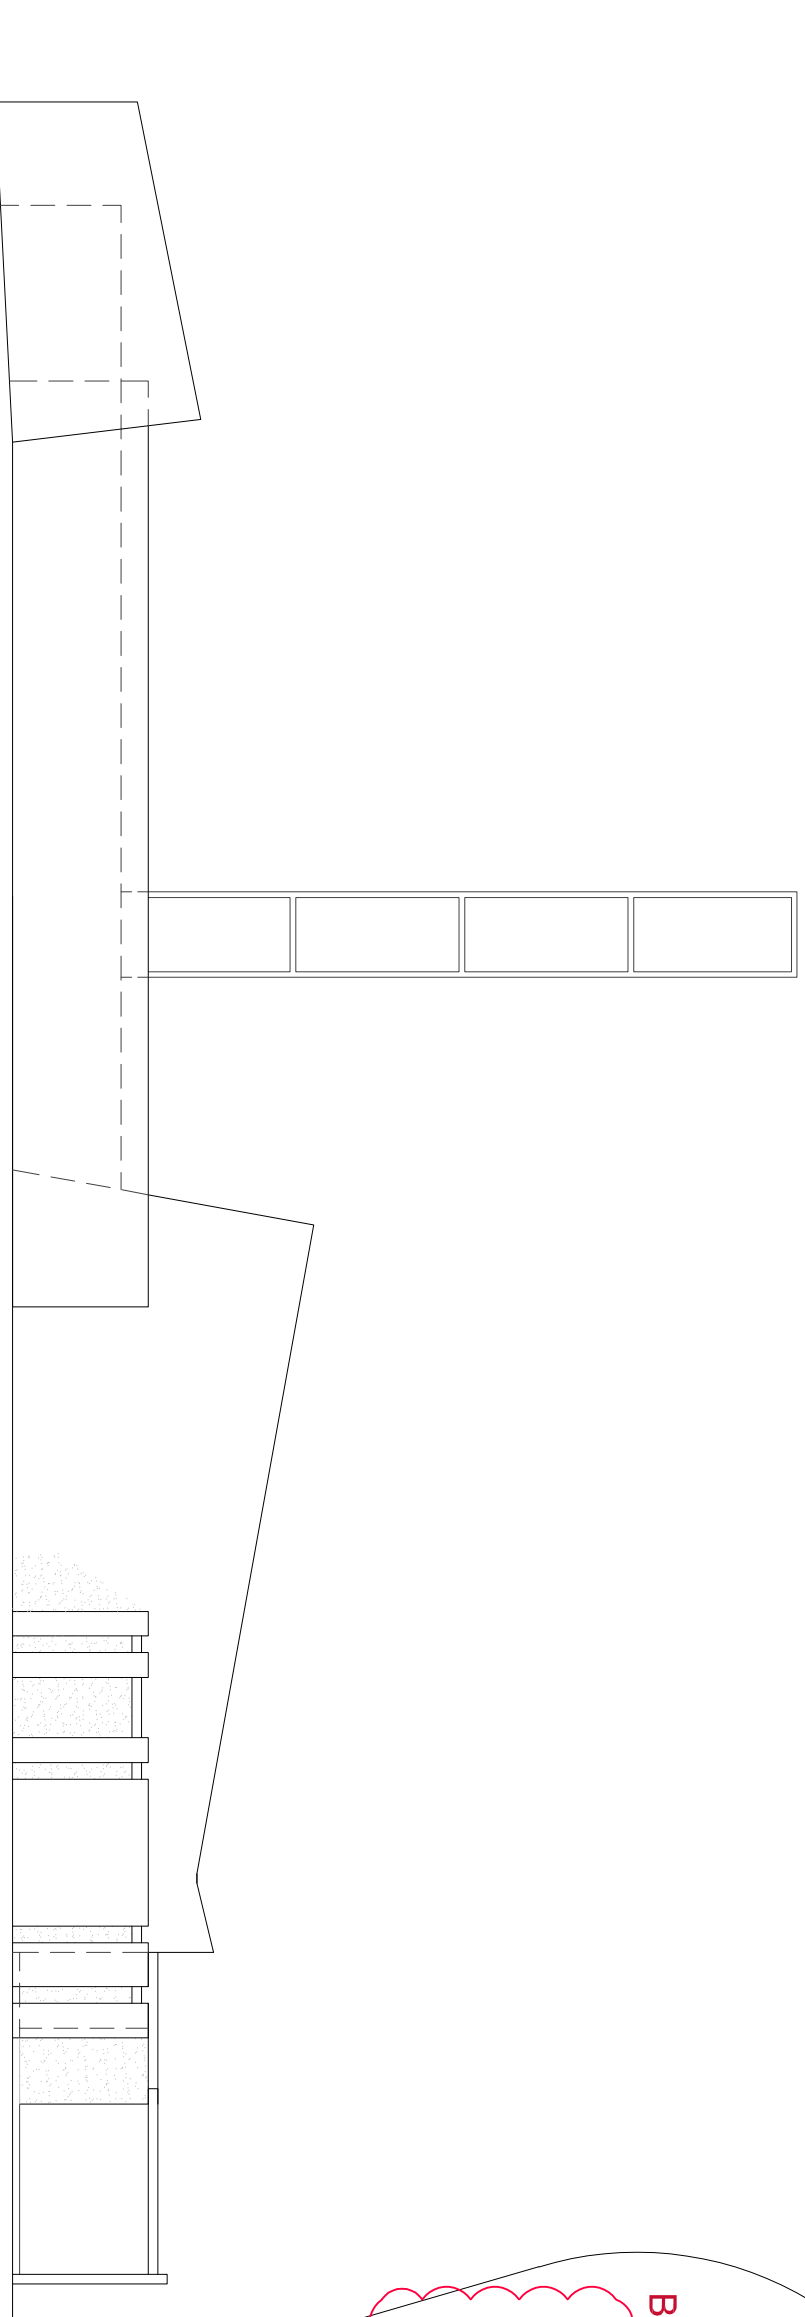


PROPOSED EAST ELEVATION

Scale 1:200




Proposed extension wall finish to match existing

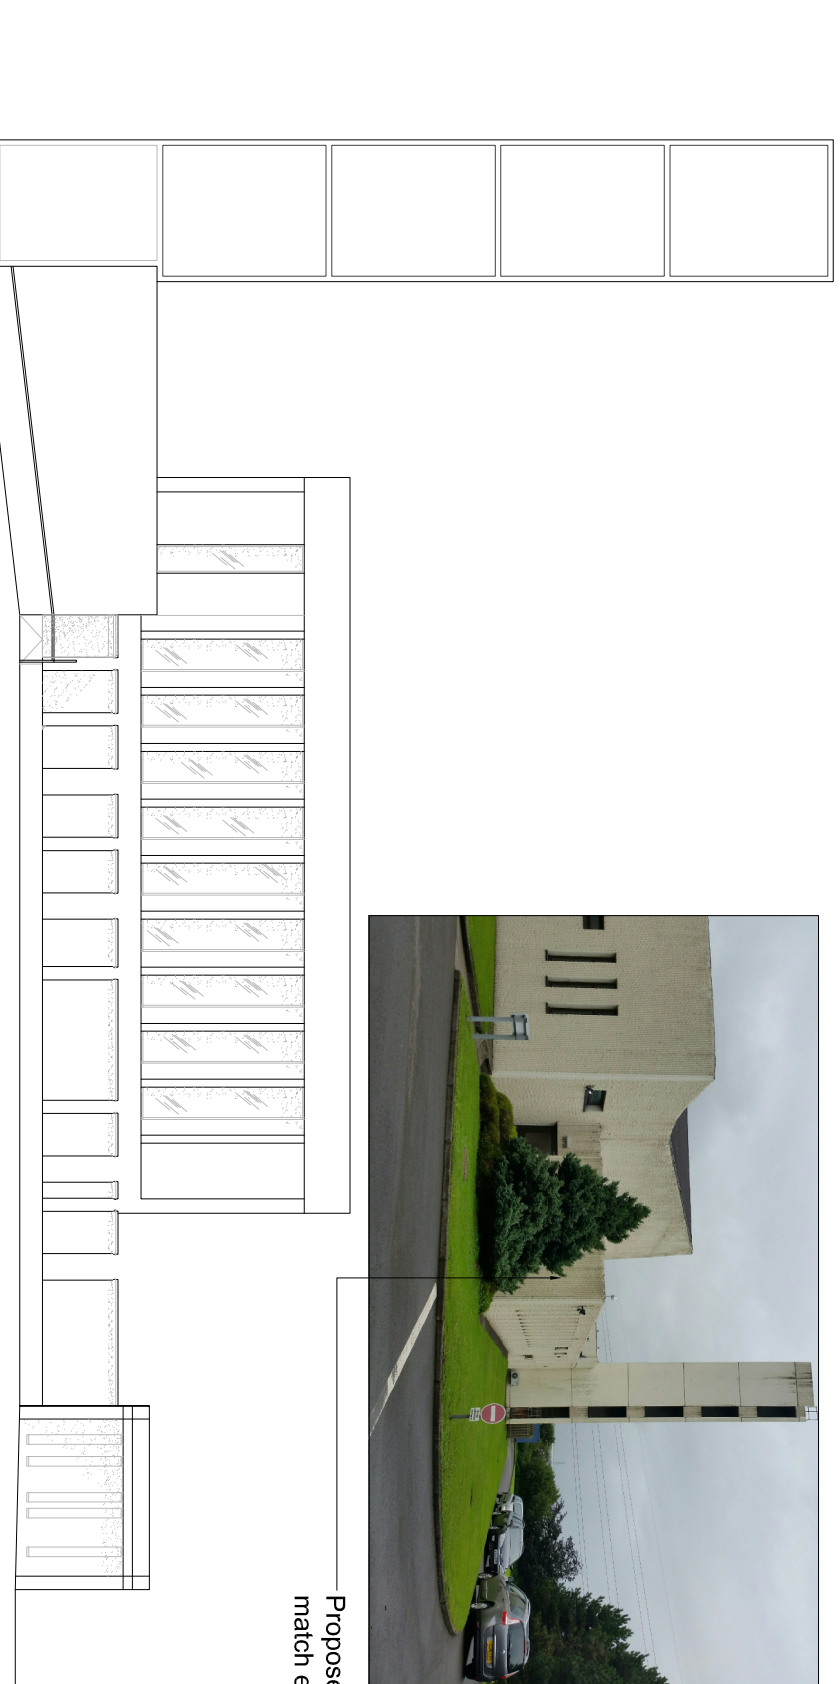


PROPOSED SOUTH ELEVATION

Scale 1:200

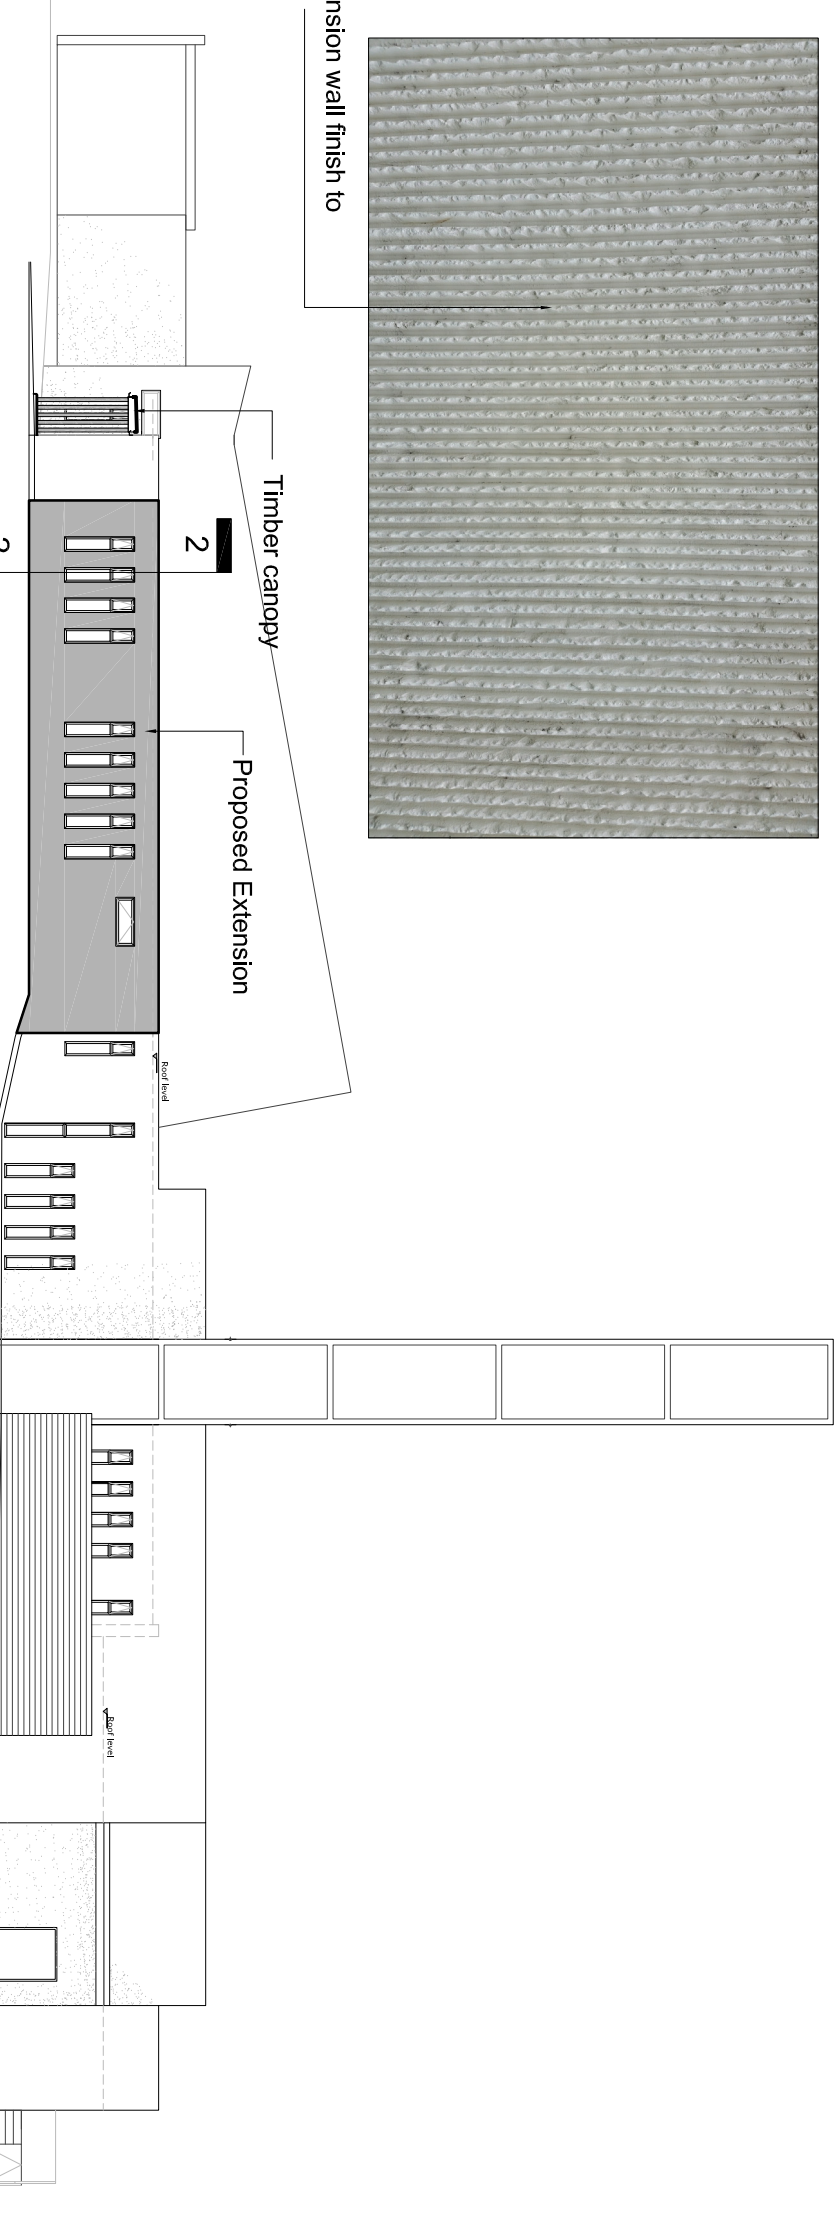


PROPOSED WEST ELEVATION

Scale 1:200

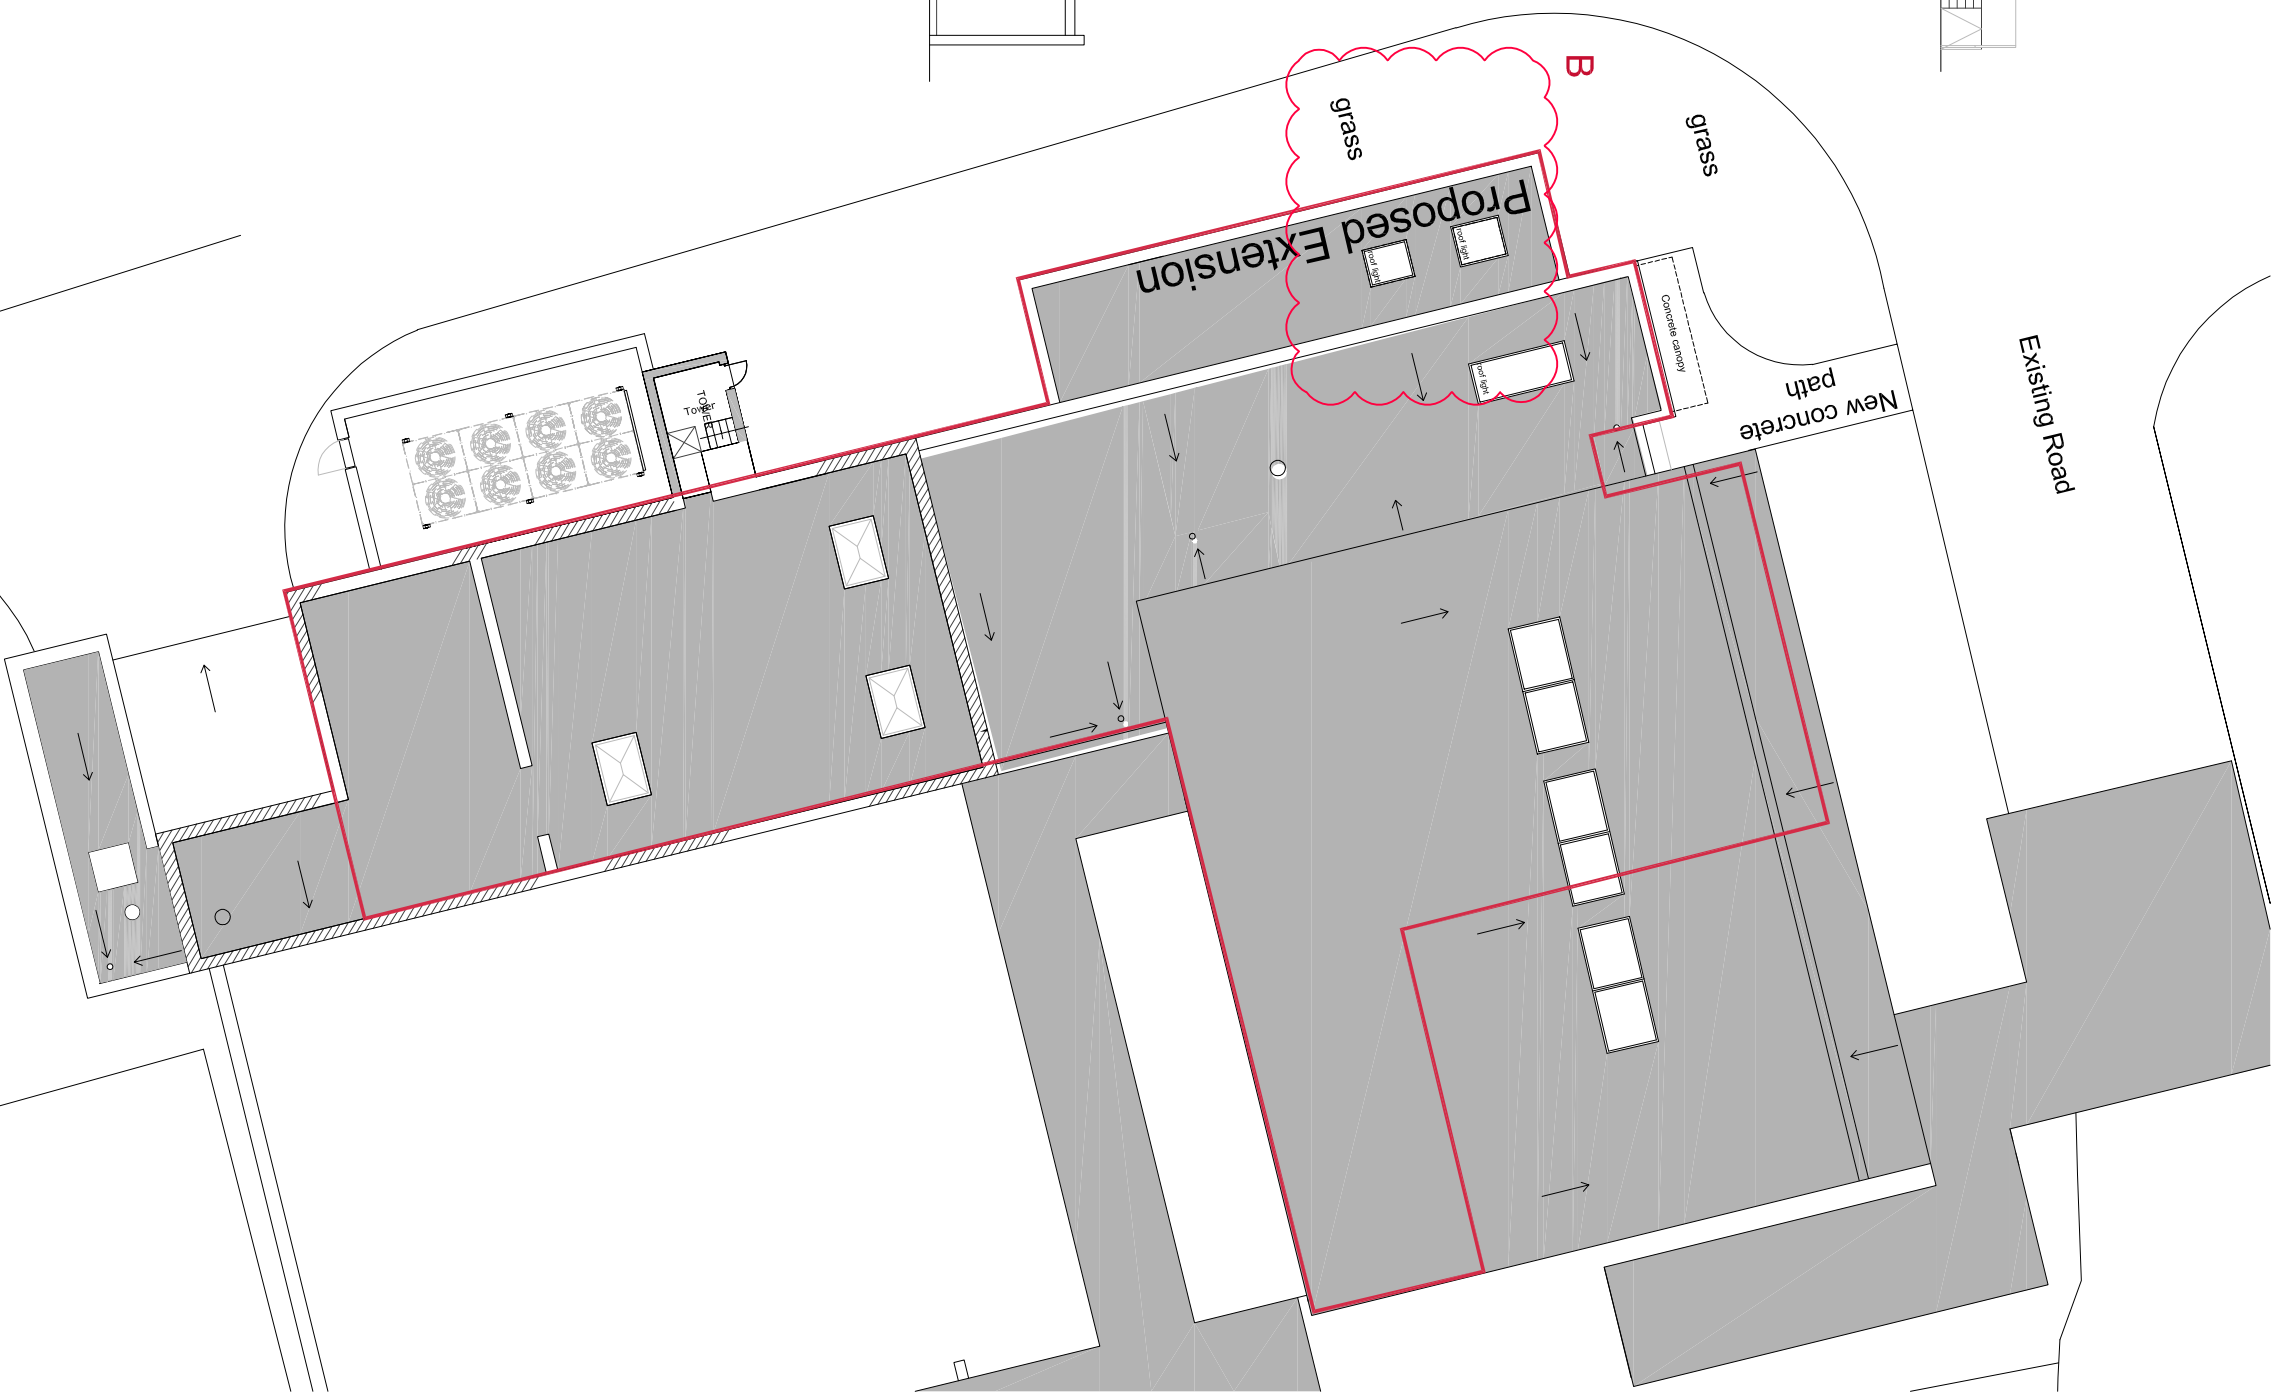

LOCATION PLAN

SCALE 1:1250

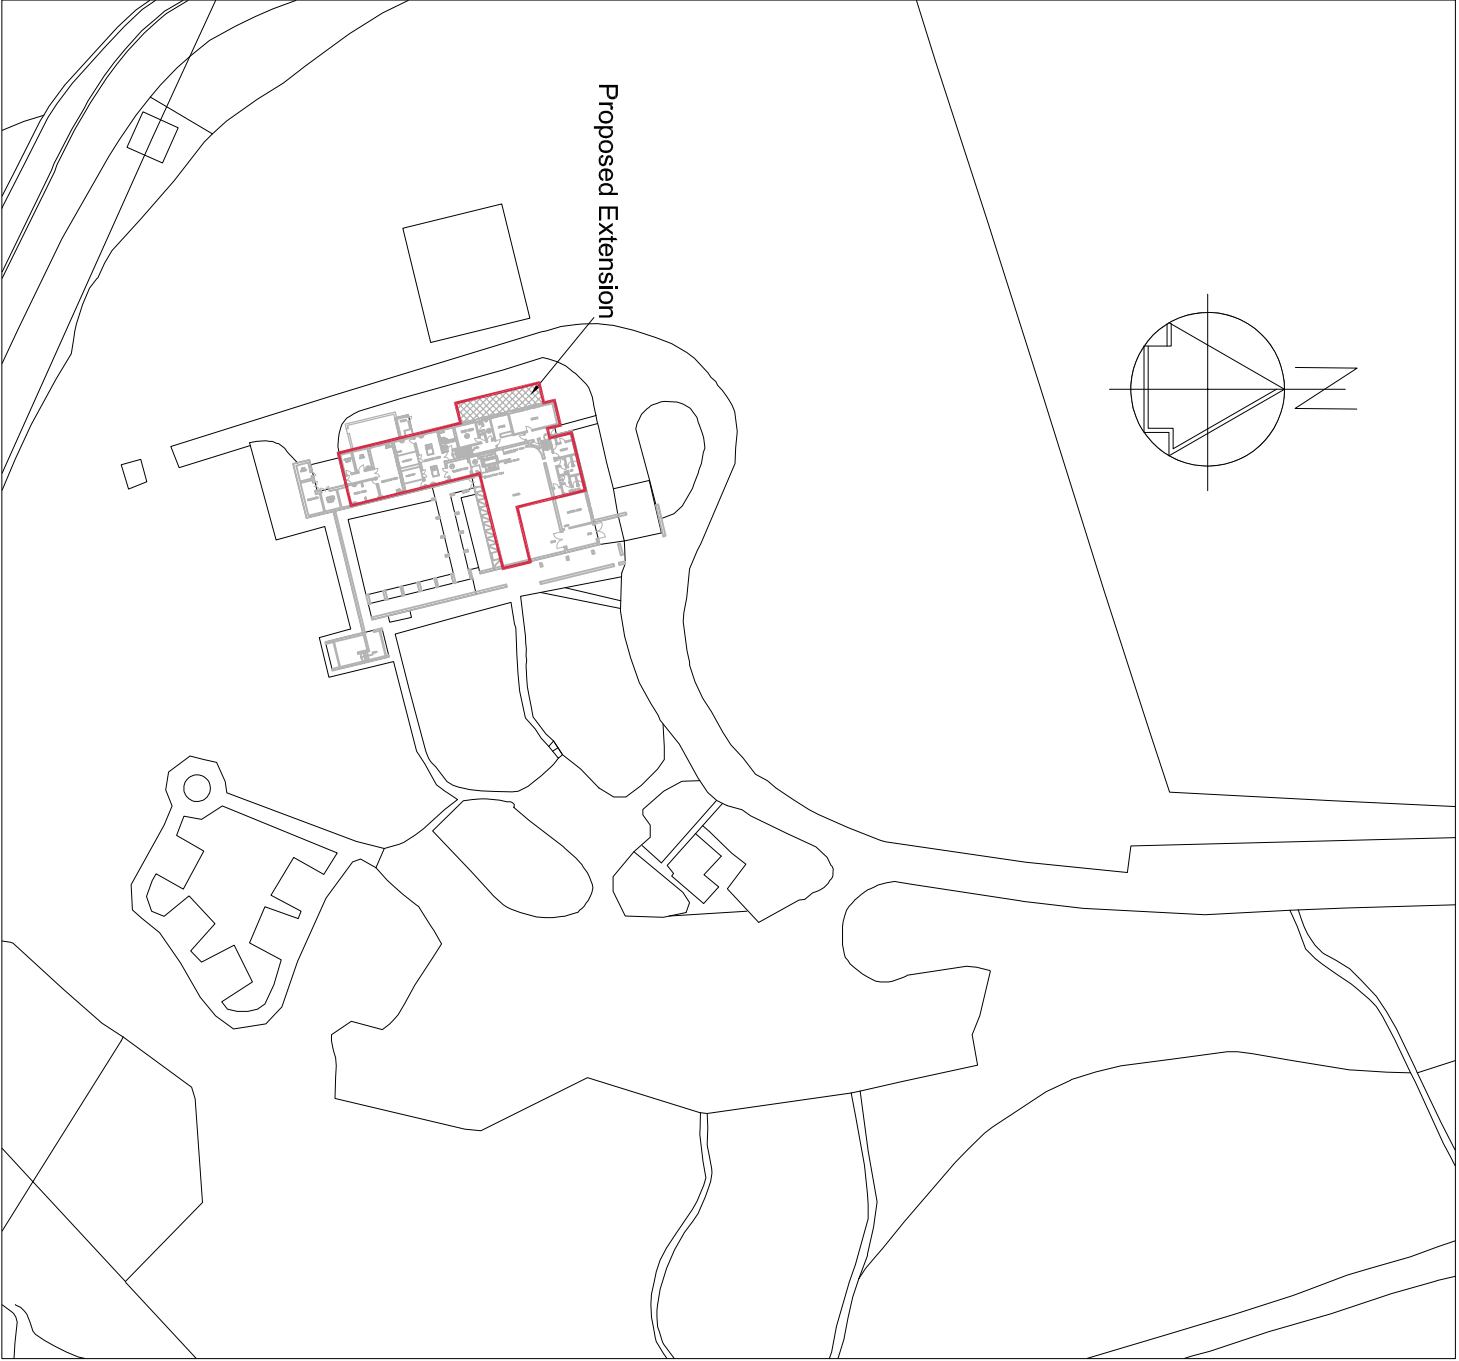

NOTES

1. All dimensions in millimetres unless otherwise stated.

B	Roof lights to extension added	JH	JM	JM	30/08/19
A	Red line boundary revised	JH			12/03/19
Rev	Details	Dr	Cd	Apr	Date

Neath Port Talbot
Castell-nedd Port Talbot
County Borough Council Cynghorir Swyddfa Sirol
Making a difference Gwalia'n i'w gwelw

PROPERTY & REGENERATION
Gareth Nutt B.Sc(Hons), M.Sc., DMS, FRICS
CORPORATE DIRECTOR OF ENVIRONMENT
THE QUAYS, BRUNEL WAY
BAGLAN ENERGY PARK SA11 2GG
www.npt.gov.uk

MARGAM CREMATORIUM
PROPOSED EXTENSION

Existing & Proposed
Plans and Elevations

File No.	Property Ref. No.	Drawn	Checked	Approved	Approved
J.Hughes	J.Morris	J.Morris	J.Morris	J.Morris	J.Morris
May/18	May/18	May/18	May/18	May/18	May/18
As Shown					
Series					
Drawing No.	A1162-01	Rev.	B		