
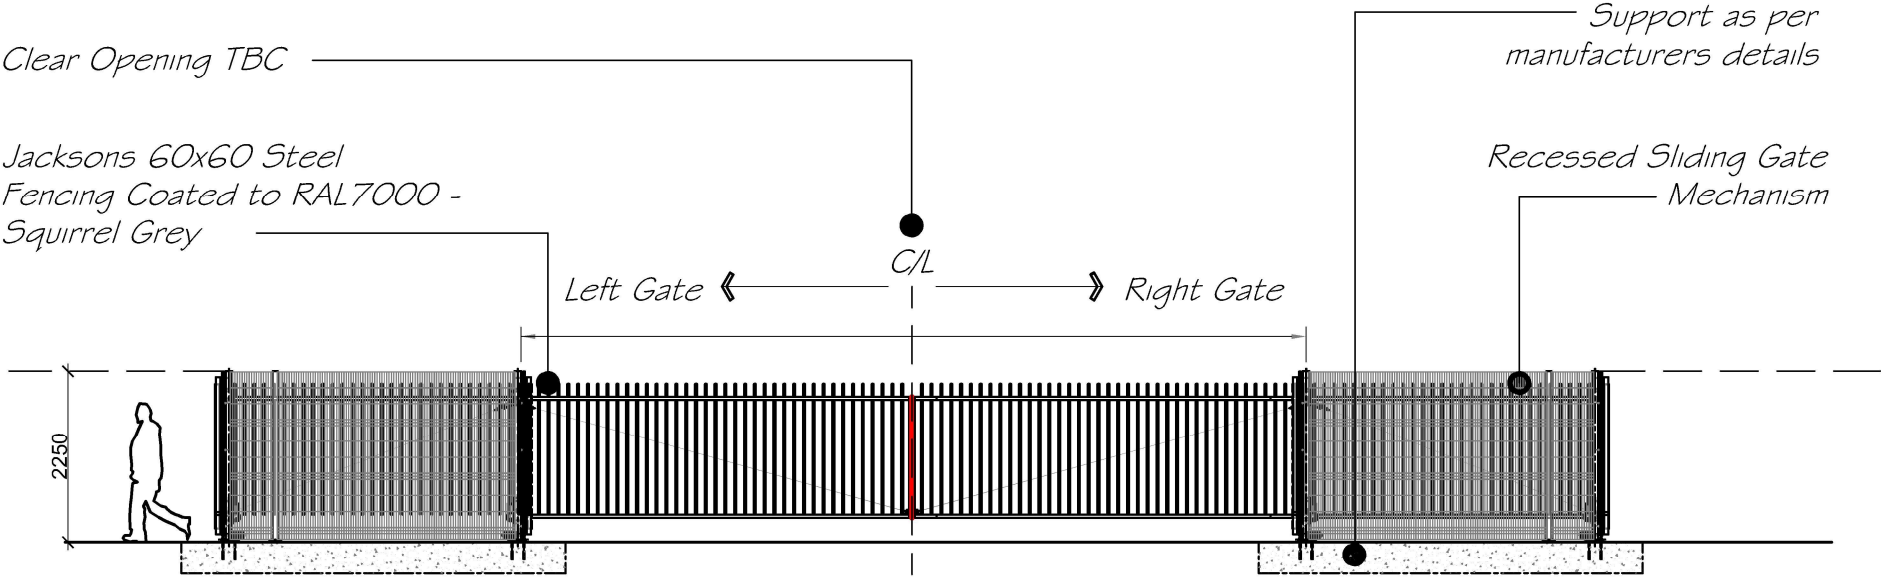


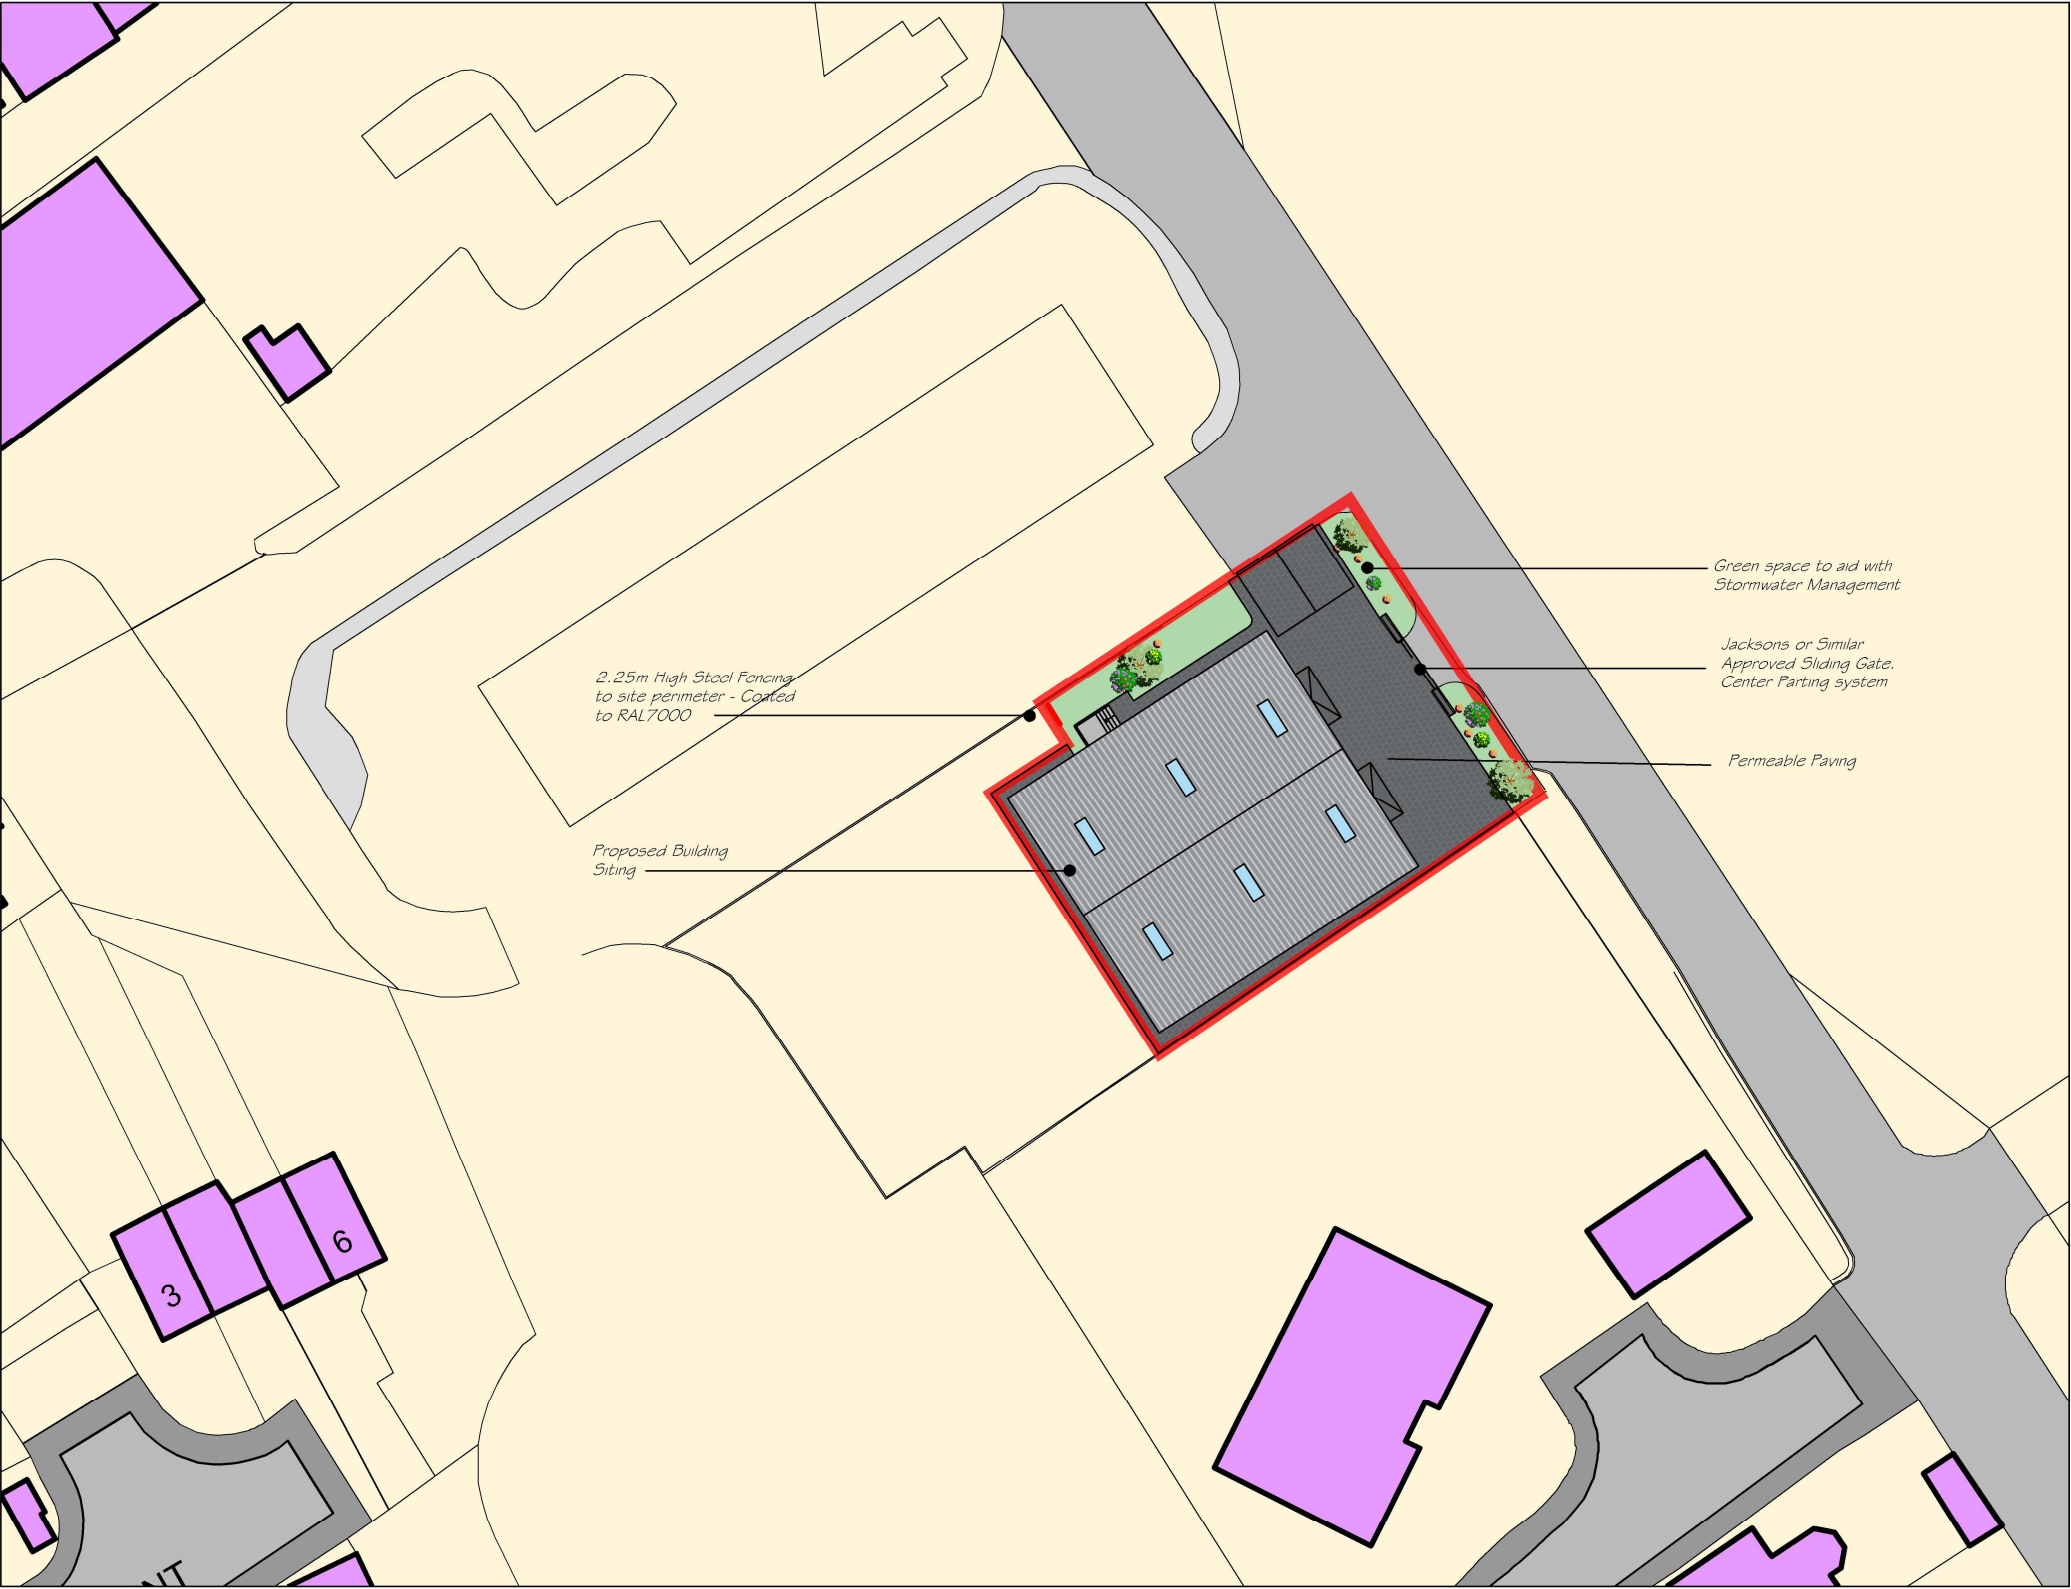

Gate & Fence Elevation (External)
1:100

Notes		REVISIONS		Client: Mr. Edd White	
Rev	Comment	By	Date	Project Title: Commercial Unit	
A	Boundary and Building Size revised.	AJW	02.05.2019	Project Address 1: Land at Former Gas Works Site,	A3
B	Building Size Revised.	AJW	02.05.2019	Project Address 2: Victoria Road, Port Talbot, SA12 6DB	Checked by DLD
C	Re-scaled Plans.	AJW	01.07.2019	Drawing Title: Proposed Site Block Plan	Approved by DLD
D	Floor plans amended. Stairs and ramp access added and site access amended.	SJC	07.08.2019	Date: 29.04.2019	Scale: 1:500
E	Floor plans amended incorporating raised levels. Amended site access and gate elevation added.	SJC	09.08.2019	Drawn By: AJW	Ref: NC072
		THIS DRAWING IS THE COPYRIGHT OF DARKIN ARCHITECTS AND MAY NOT BE COPIED, ALTERED OR REPRODUCED IN ANY FORM OR PASSED TO A THIRD PARTY WITHOUT THEIR CONSENT. DIMENSIONS MUST BE CHECKED AND VERIFIED ON SITE AND ANY DISCREPANCIES SHOULD BE REPORTED TO THE ARCHITECT. THIS DRAWING MUST NOT BE SCALED AND SHOULD BE READ IN CONJUNCTION WITH ALL OTHER CONSULTANT'S DRAWINGS. IF IN DOUBT ASK FOR CONFIRMATION.		143 Clifton Street, Cardiff, CF24 1LZ 1 John Street, Llanelli, SA15 1UH 02921 197 196 01554 778 730 info@darkinarchitects.com © Copyright Darkin Architects 2019	
				RIBA Chartered Practice	