


1 Crown Street, Port Talbot

SCALE
Use only figured dimensions
Do not scale except in connection with Planning Applications
Contractor to check all dimensions and notify CA of any discrepancies
Copyright of this drawing remains with W GRIFFITHS

Rev.	Desc.	Date
------	-------	------

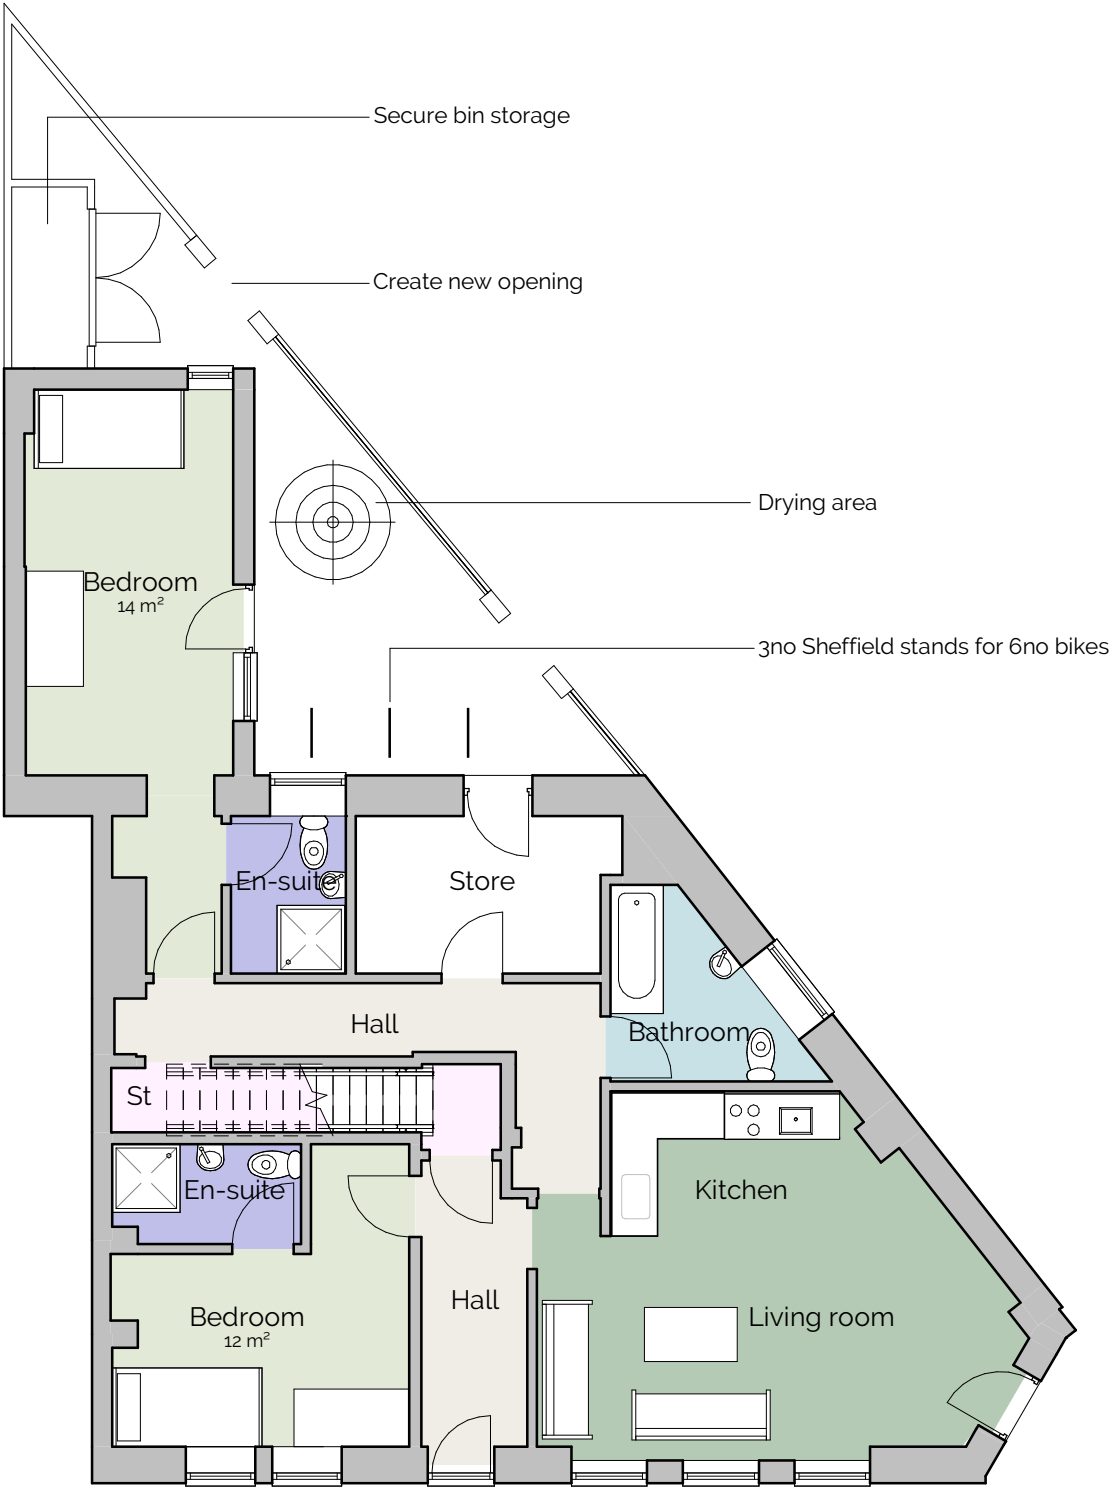

Proposed Site Plan

W.GRIFFITHS

ARCHITECTS • PENSEIRI

Falcon Chambers
Thomas St. Llanelli
SA15 3JB
www.wgriffiths.co.uk
Tel. 01792 651532

PROJECT
1 Crown Street, Port Talbot

SCALE 1 : 100 **SIZE** A3
DRAWN **DATE** 10/14/19
CHECKED Check DATE

TITLE
Proposed Site Plan

1703	4-2	
------	-----	--