


PROPOSED FRONT (1:100)

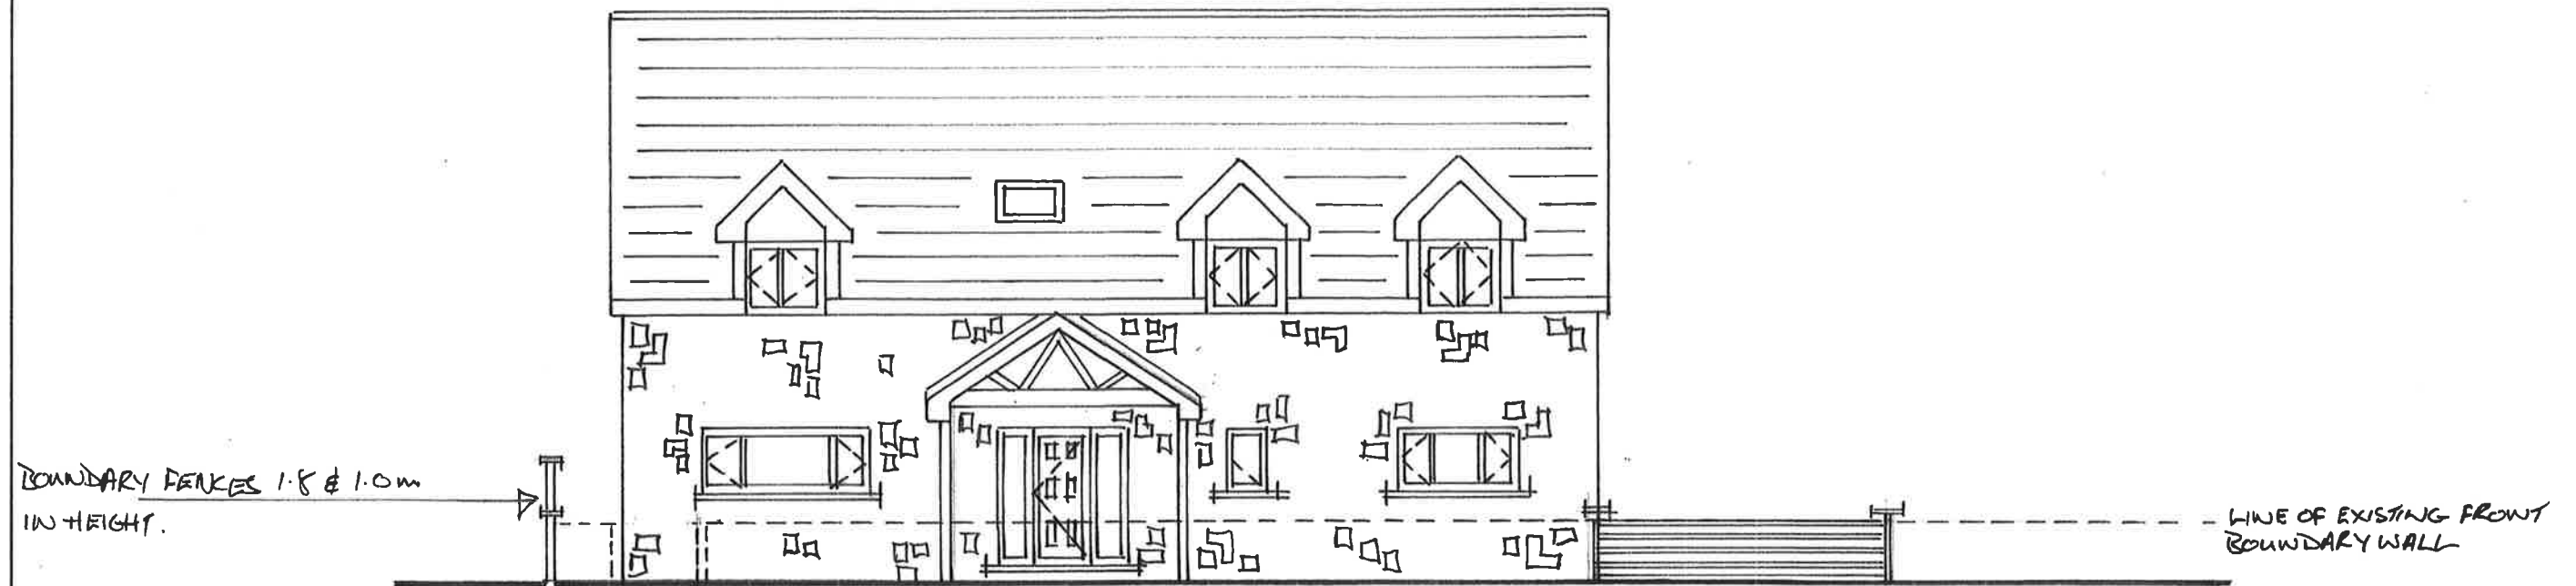

	NOTES: All dimensions must be checked on site and not scaled from this drawing.	Client	Scale 1:100	Drawing Title Amendment No. 1	
		Job Title PROPOSED FRONT ELEVATION	Drawn by <i>md</i>	Drg No.	Rev
			Date 6/9/2019		