


Superseded

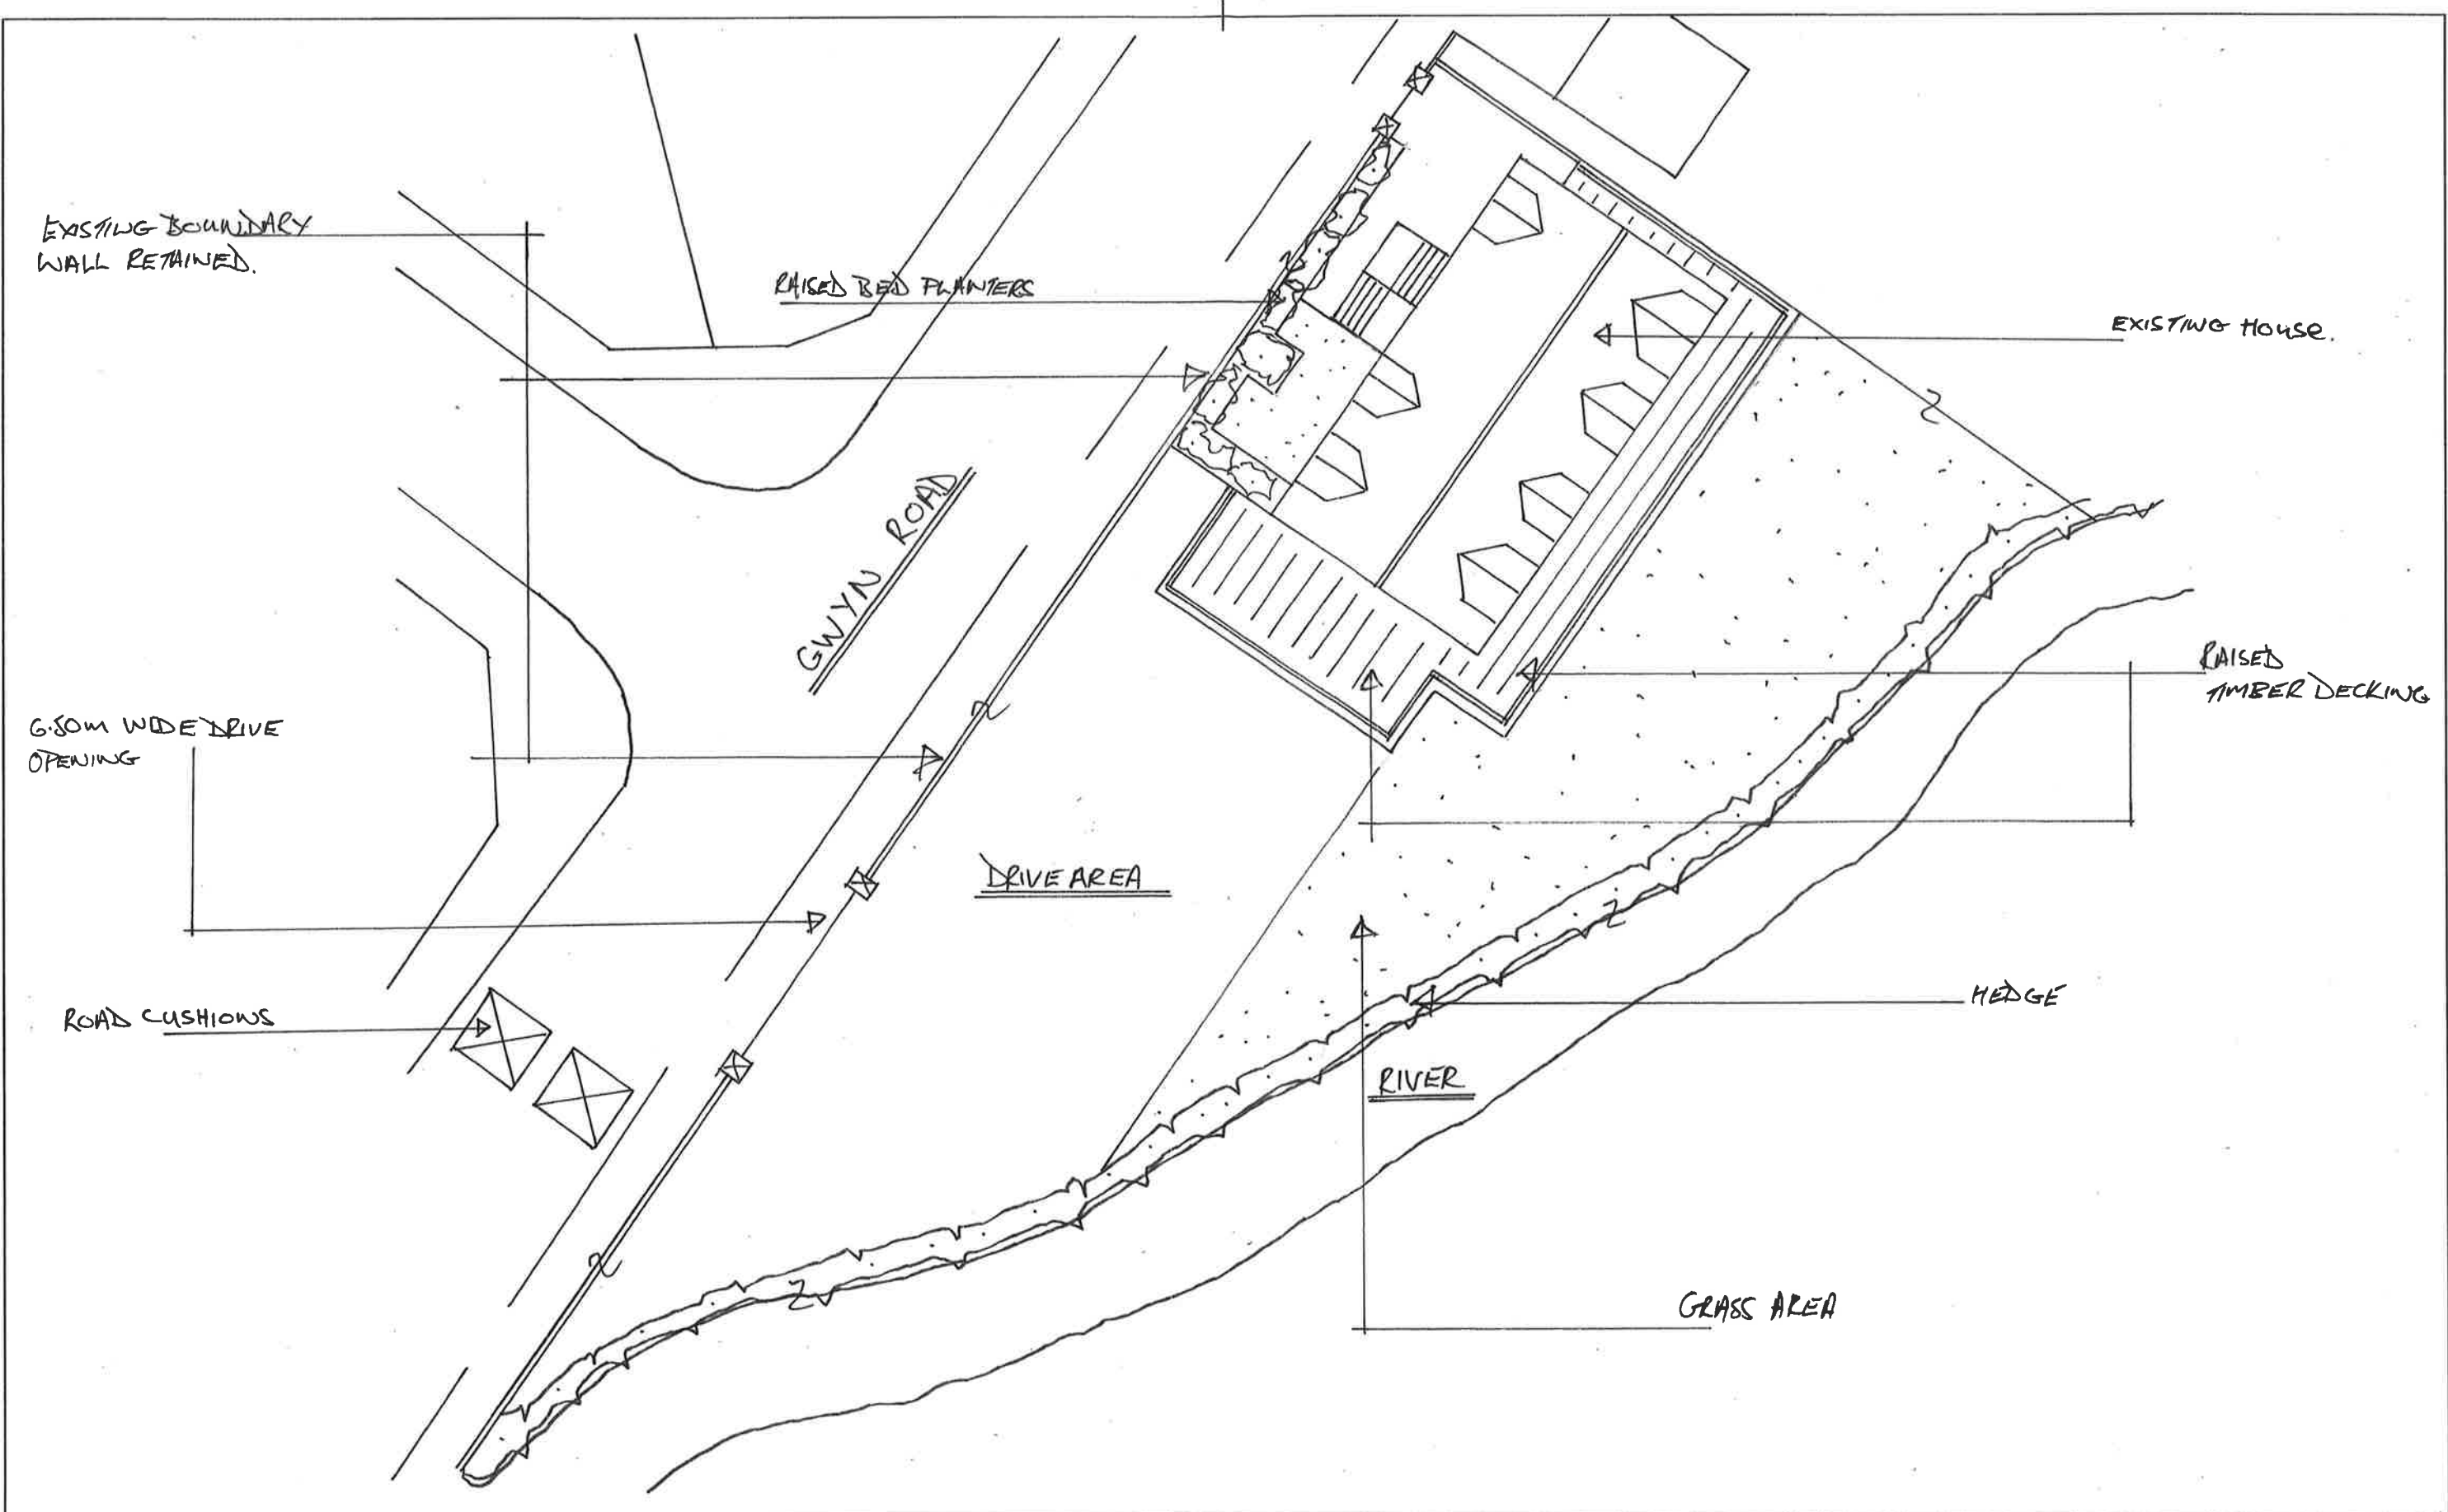

NOTES: All dimensions must be checked on site and not scaled from this drawing.	Client	Scale 1:200	Drawing Title Amendment N°1	
	Job Title SITE PLAN	Drawn by MD	Drg No.	Rev
		Date 5/9/2019		