




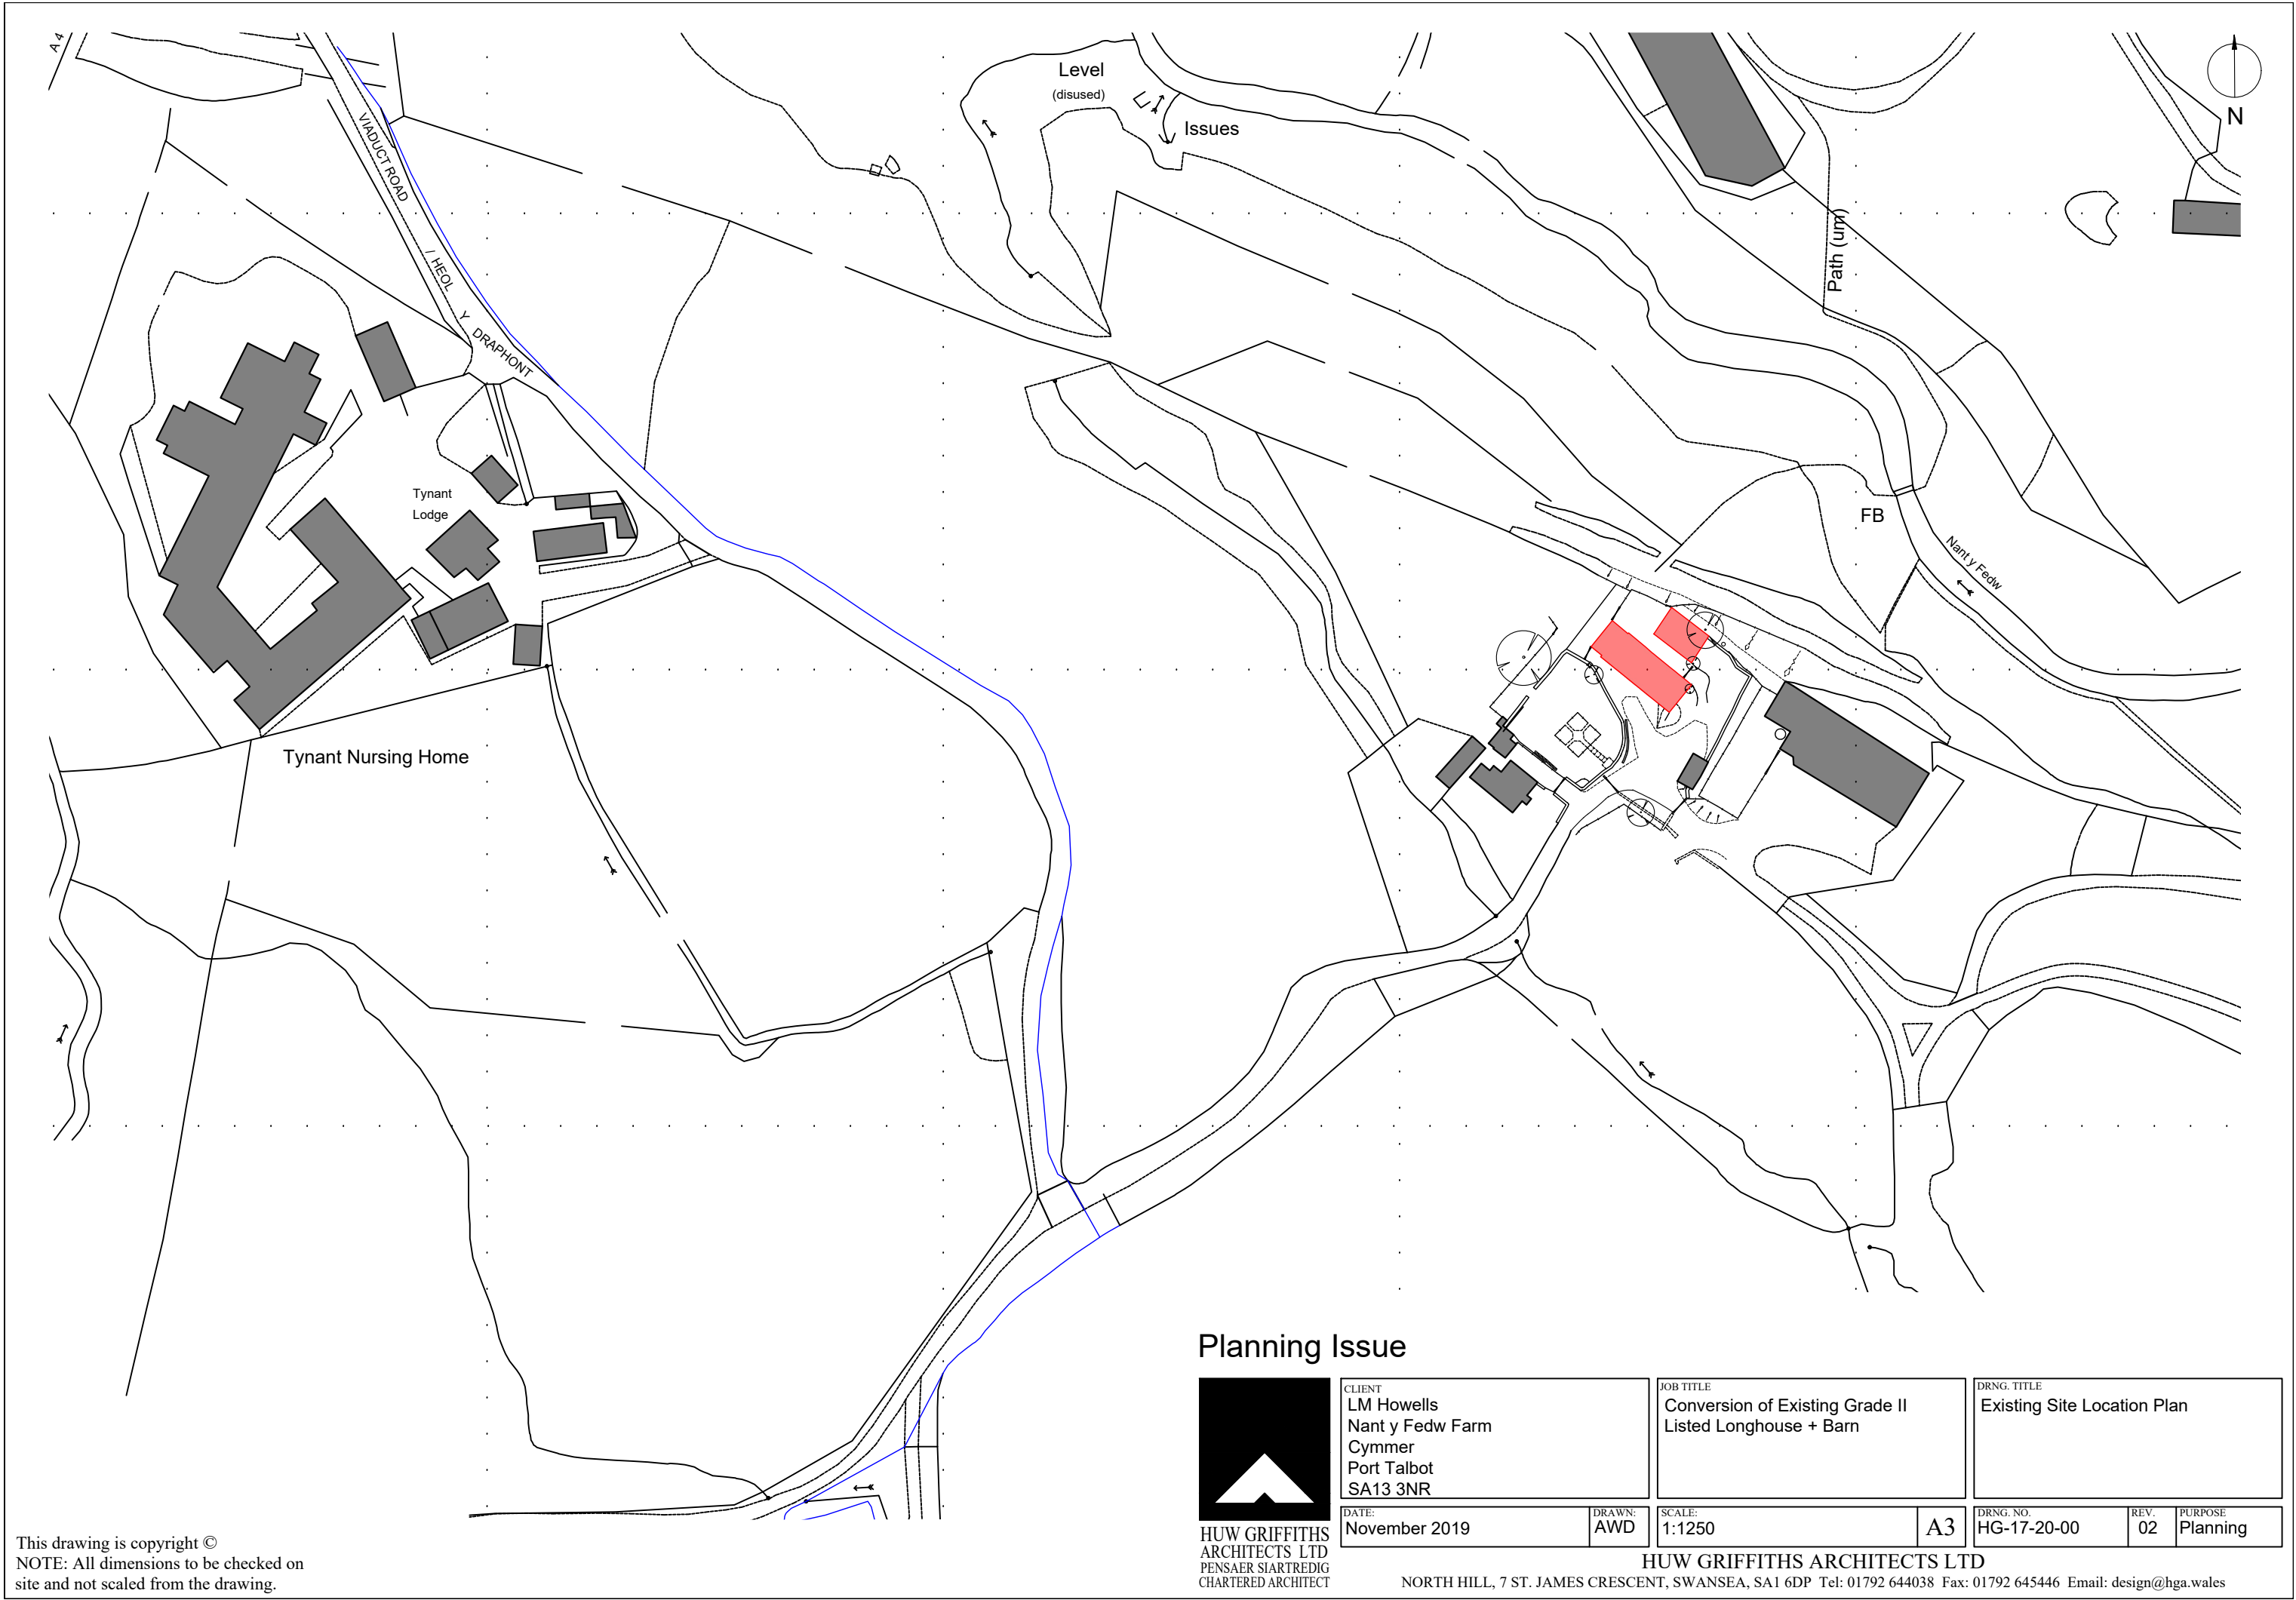

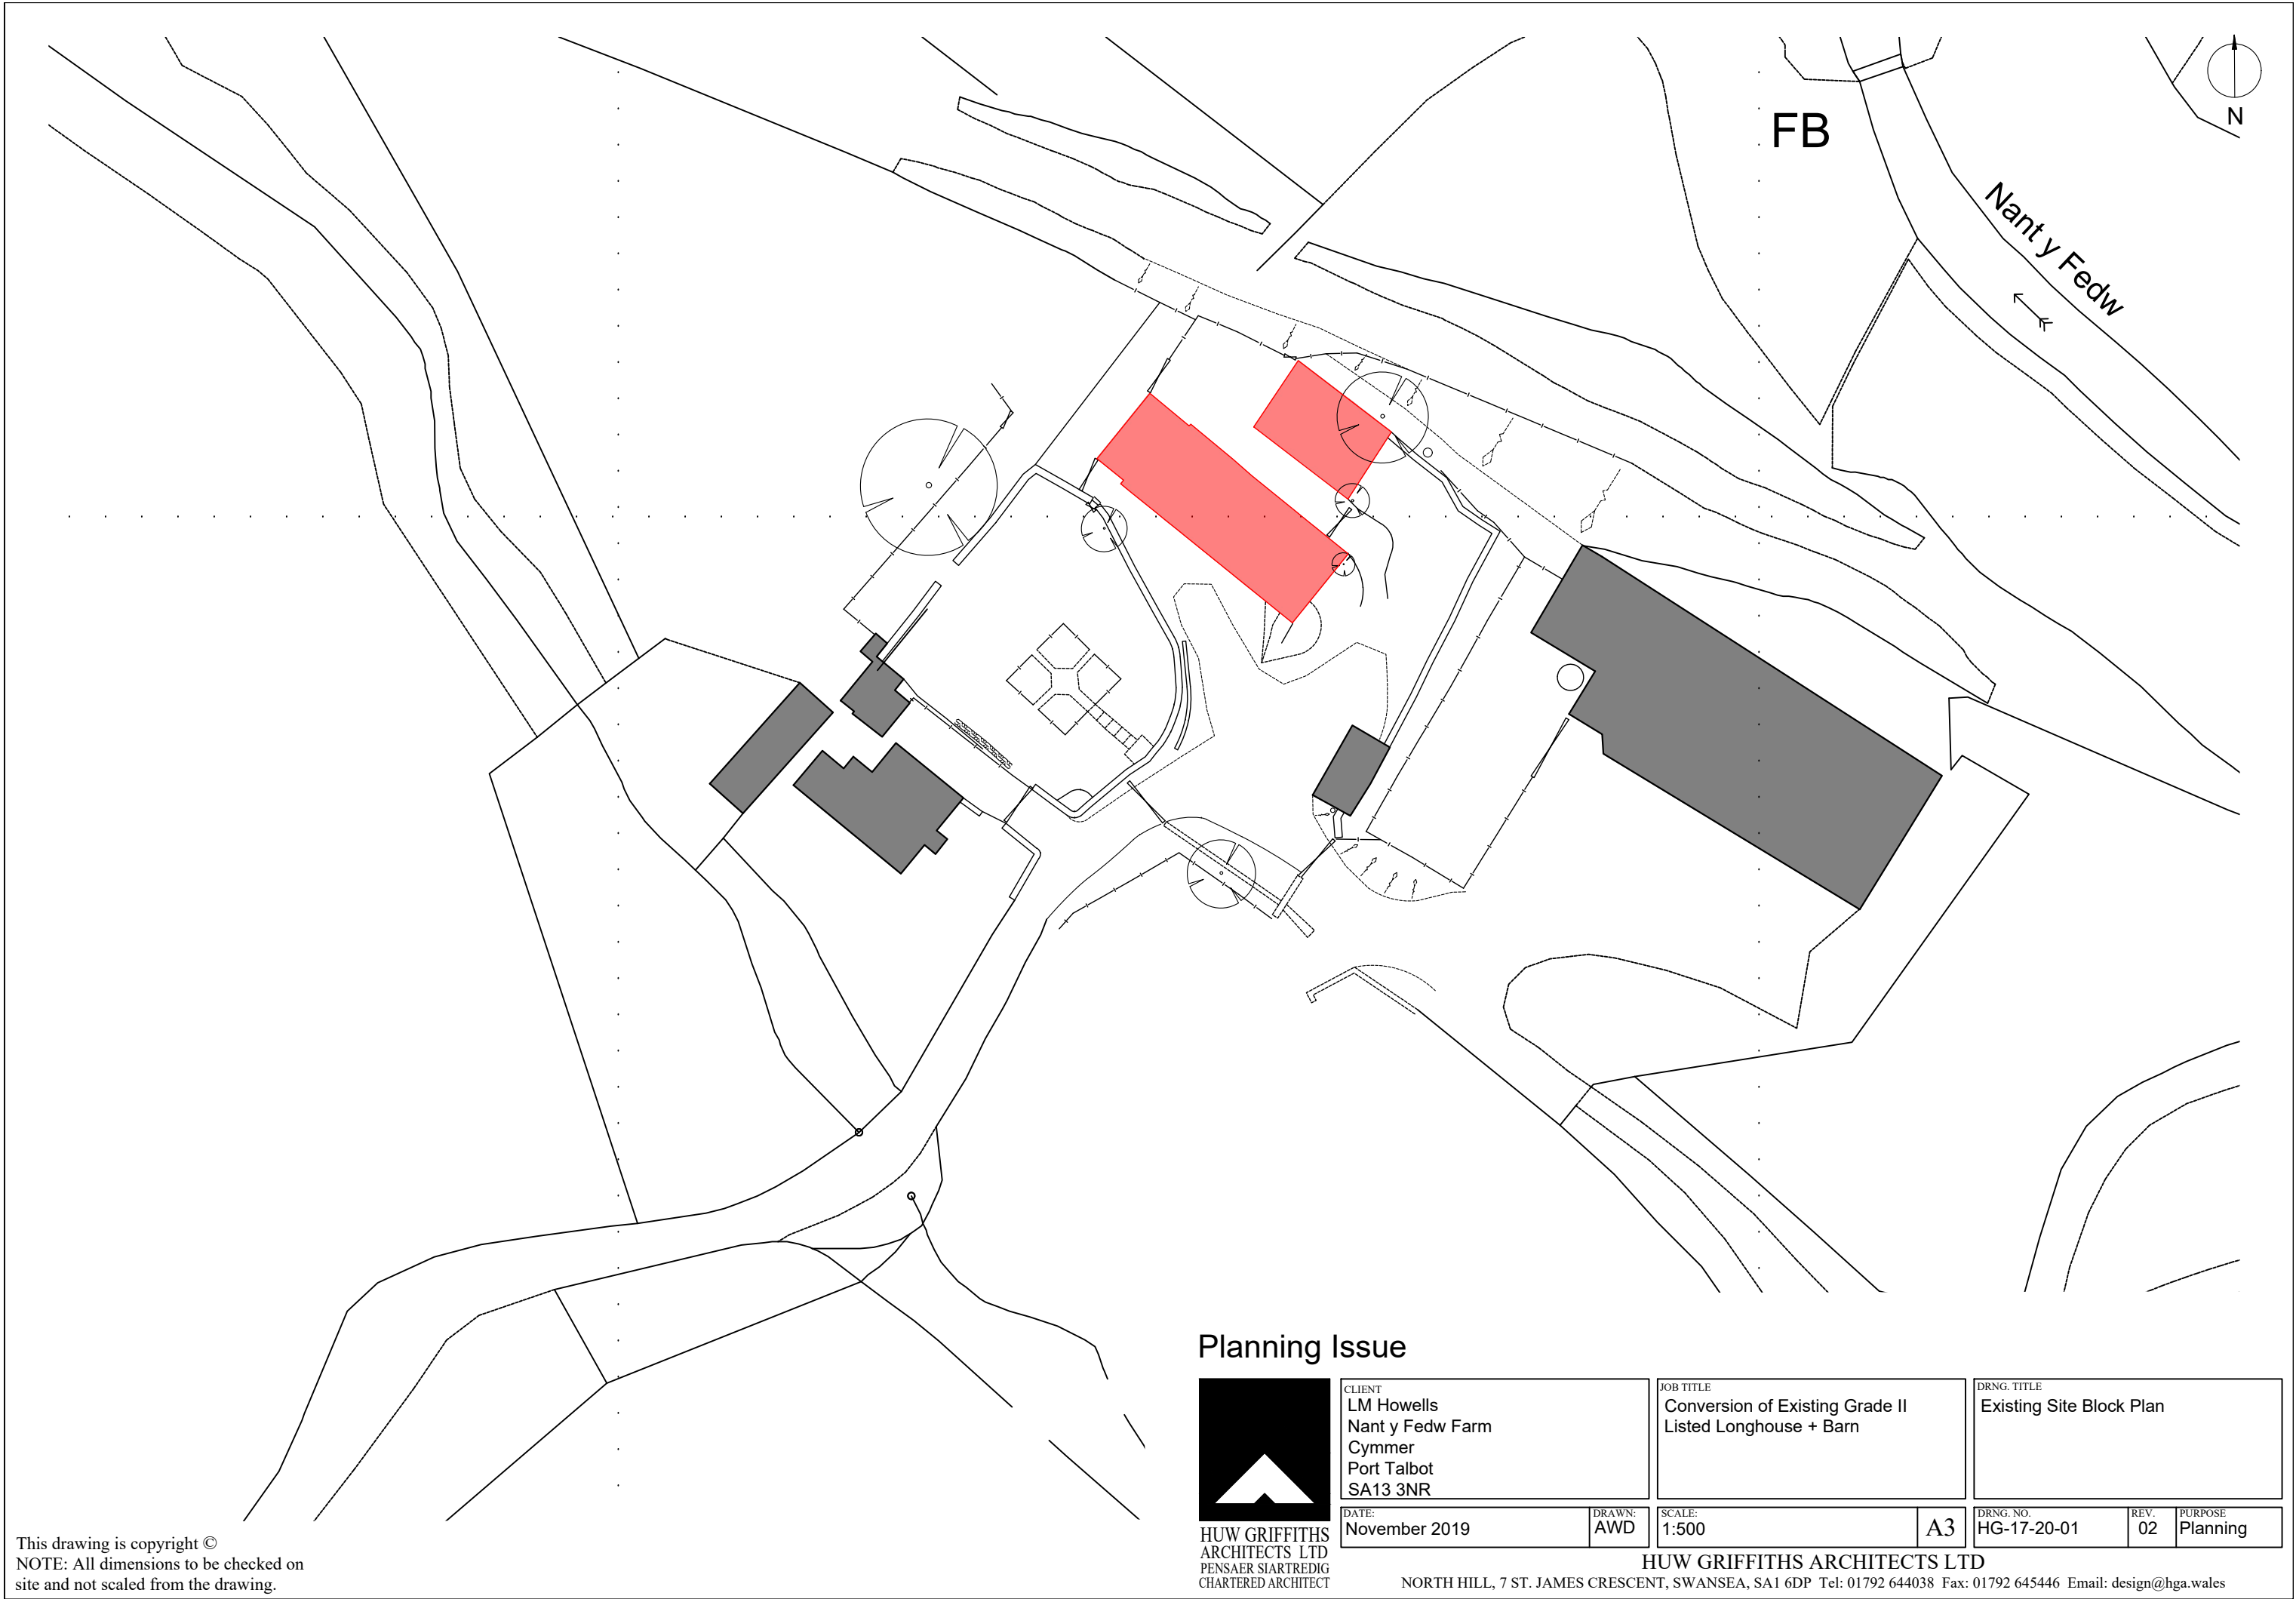

This drawing is copyright ©
NOTE: All dimensions to be checked on
site and not scaled from the drawing.

Planning Issue

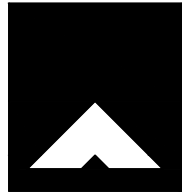

HUW GRIFFITHS
ARCHITECTS LTD
PENSAER SIARTREDIG
CHARTERED ARCHITECT

CLIENT
LM Howells
Nant y Fedw Farm
Cymmer
Port Talbot
SA13 3NR

JOB TITLE
Conversion of Existing Grade II
Listed Longhouse + Barn

DRNG. TITLE
Existing Site Block Plan

DATE:
November 2019

DRAWN:
AWD

SCALE:
1:500

A3



DRNG. NO.
HG-17-20-01

REV.
02

PURPOSE
Planning


HUW GRIFFITHS ARCHITECTS LTD

NORTH HILL, 7 ST. JAMES CRESCENT, SWANSEA, SA1 6DP Tel: 01792 644038 Fax: 01792 645446 Email: design@hga.wales

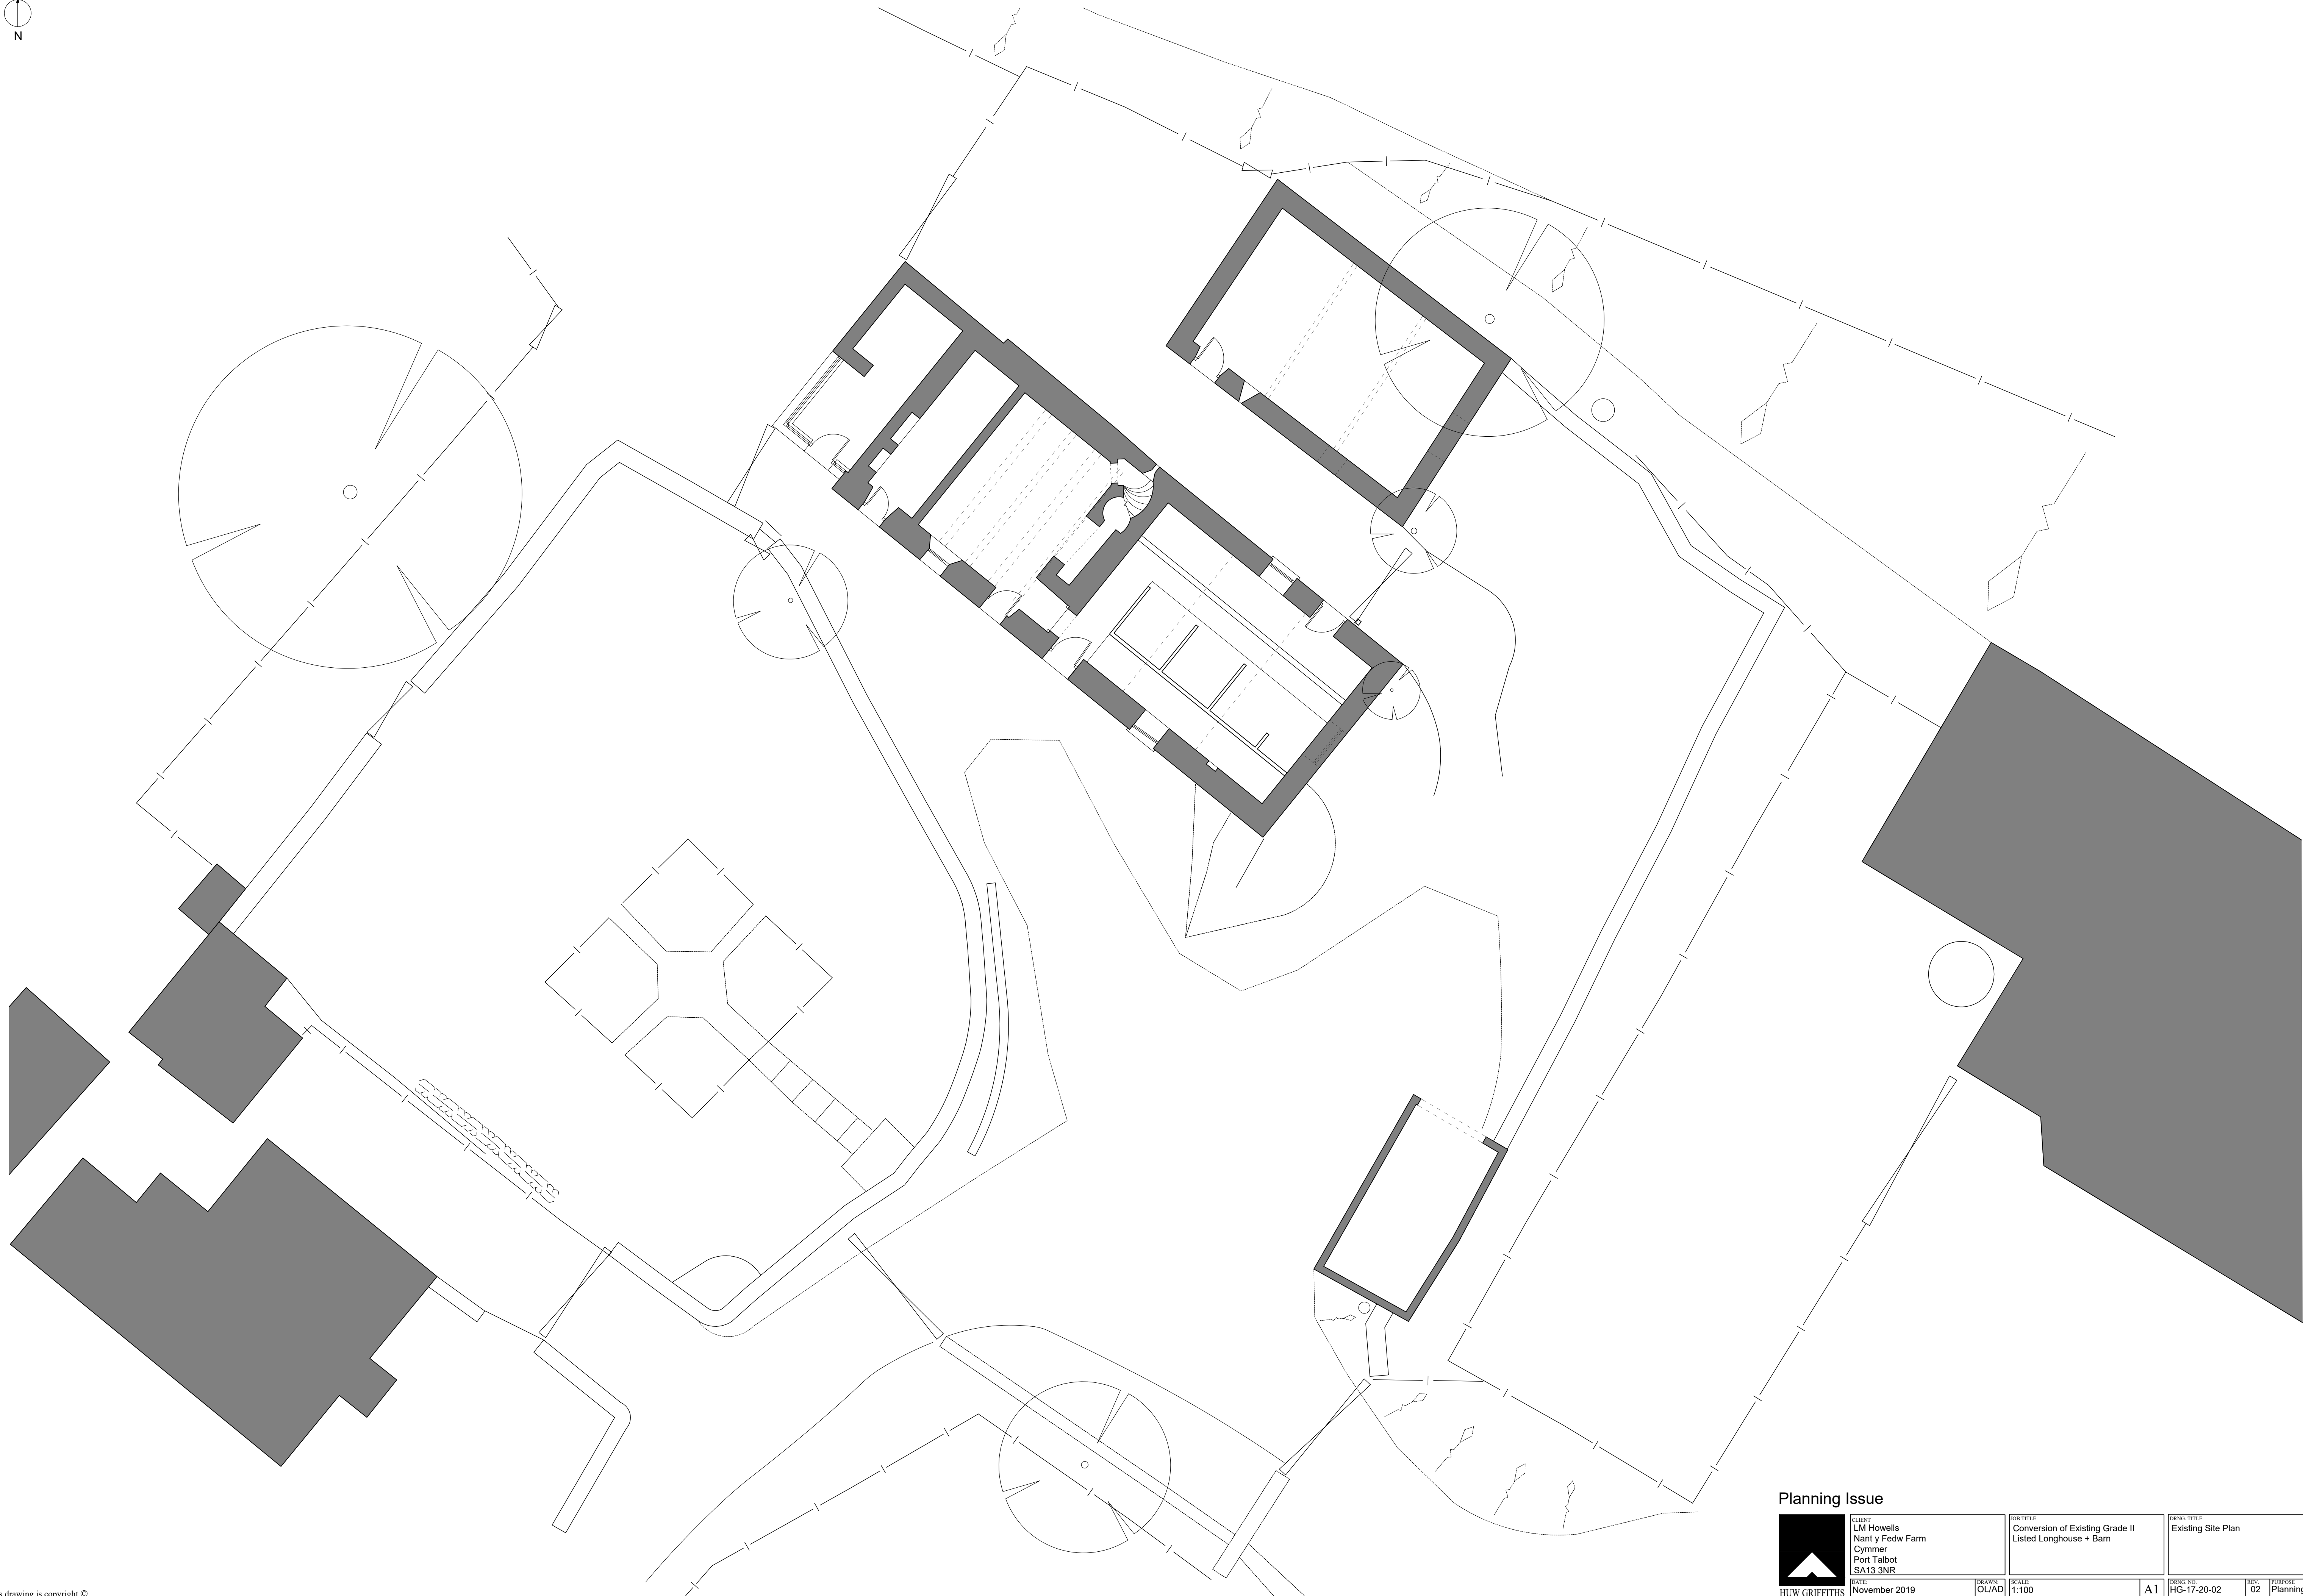 

This drawing is copyright ©
NOTE: All dimensions to be checked on
site and not scaled from the drawing.

Planning Issue

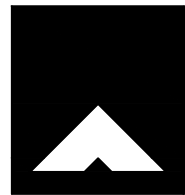

CLIENT
LM Howells
Nant y Fedw Farm
Cymmer
Port Talbot
SA13 3NR

DATE
November 2019

JOB TITLE
Conversion of Existing Grade II
Listed Longhouse + Barn

DRAWN
OL/AD

SCALE
1:100

DWG. TITLE
Existing Site Plan



DWG. NO.
HG-17-20-02

REV. 02
REVISION
Planning

HUW GRIFFITHS
ARCHITECTS LTD
FENSAER SIARTHWING
CHARTERED ARCHITECT


HUW GRIFFITHS ARCHITECTS LTD

NORTH HILL, 7 ST. JAMES CRESCENT, SWANSEA, SA1 6DP. Tel: 01792 644038 Fax: 01792 645446 Email: design@hga.wales

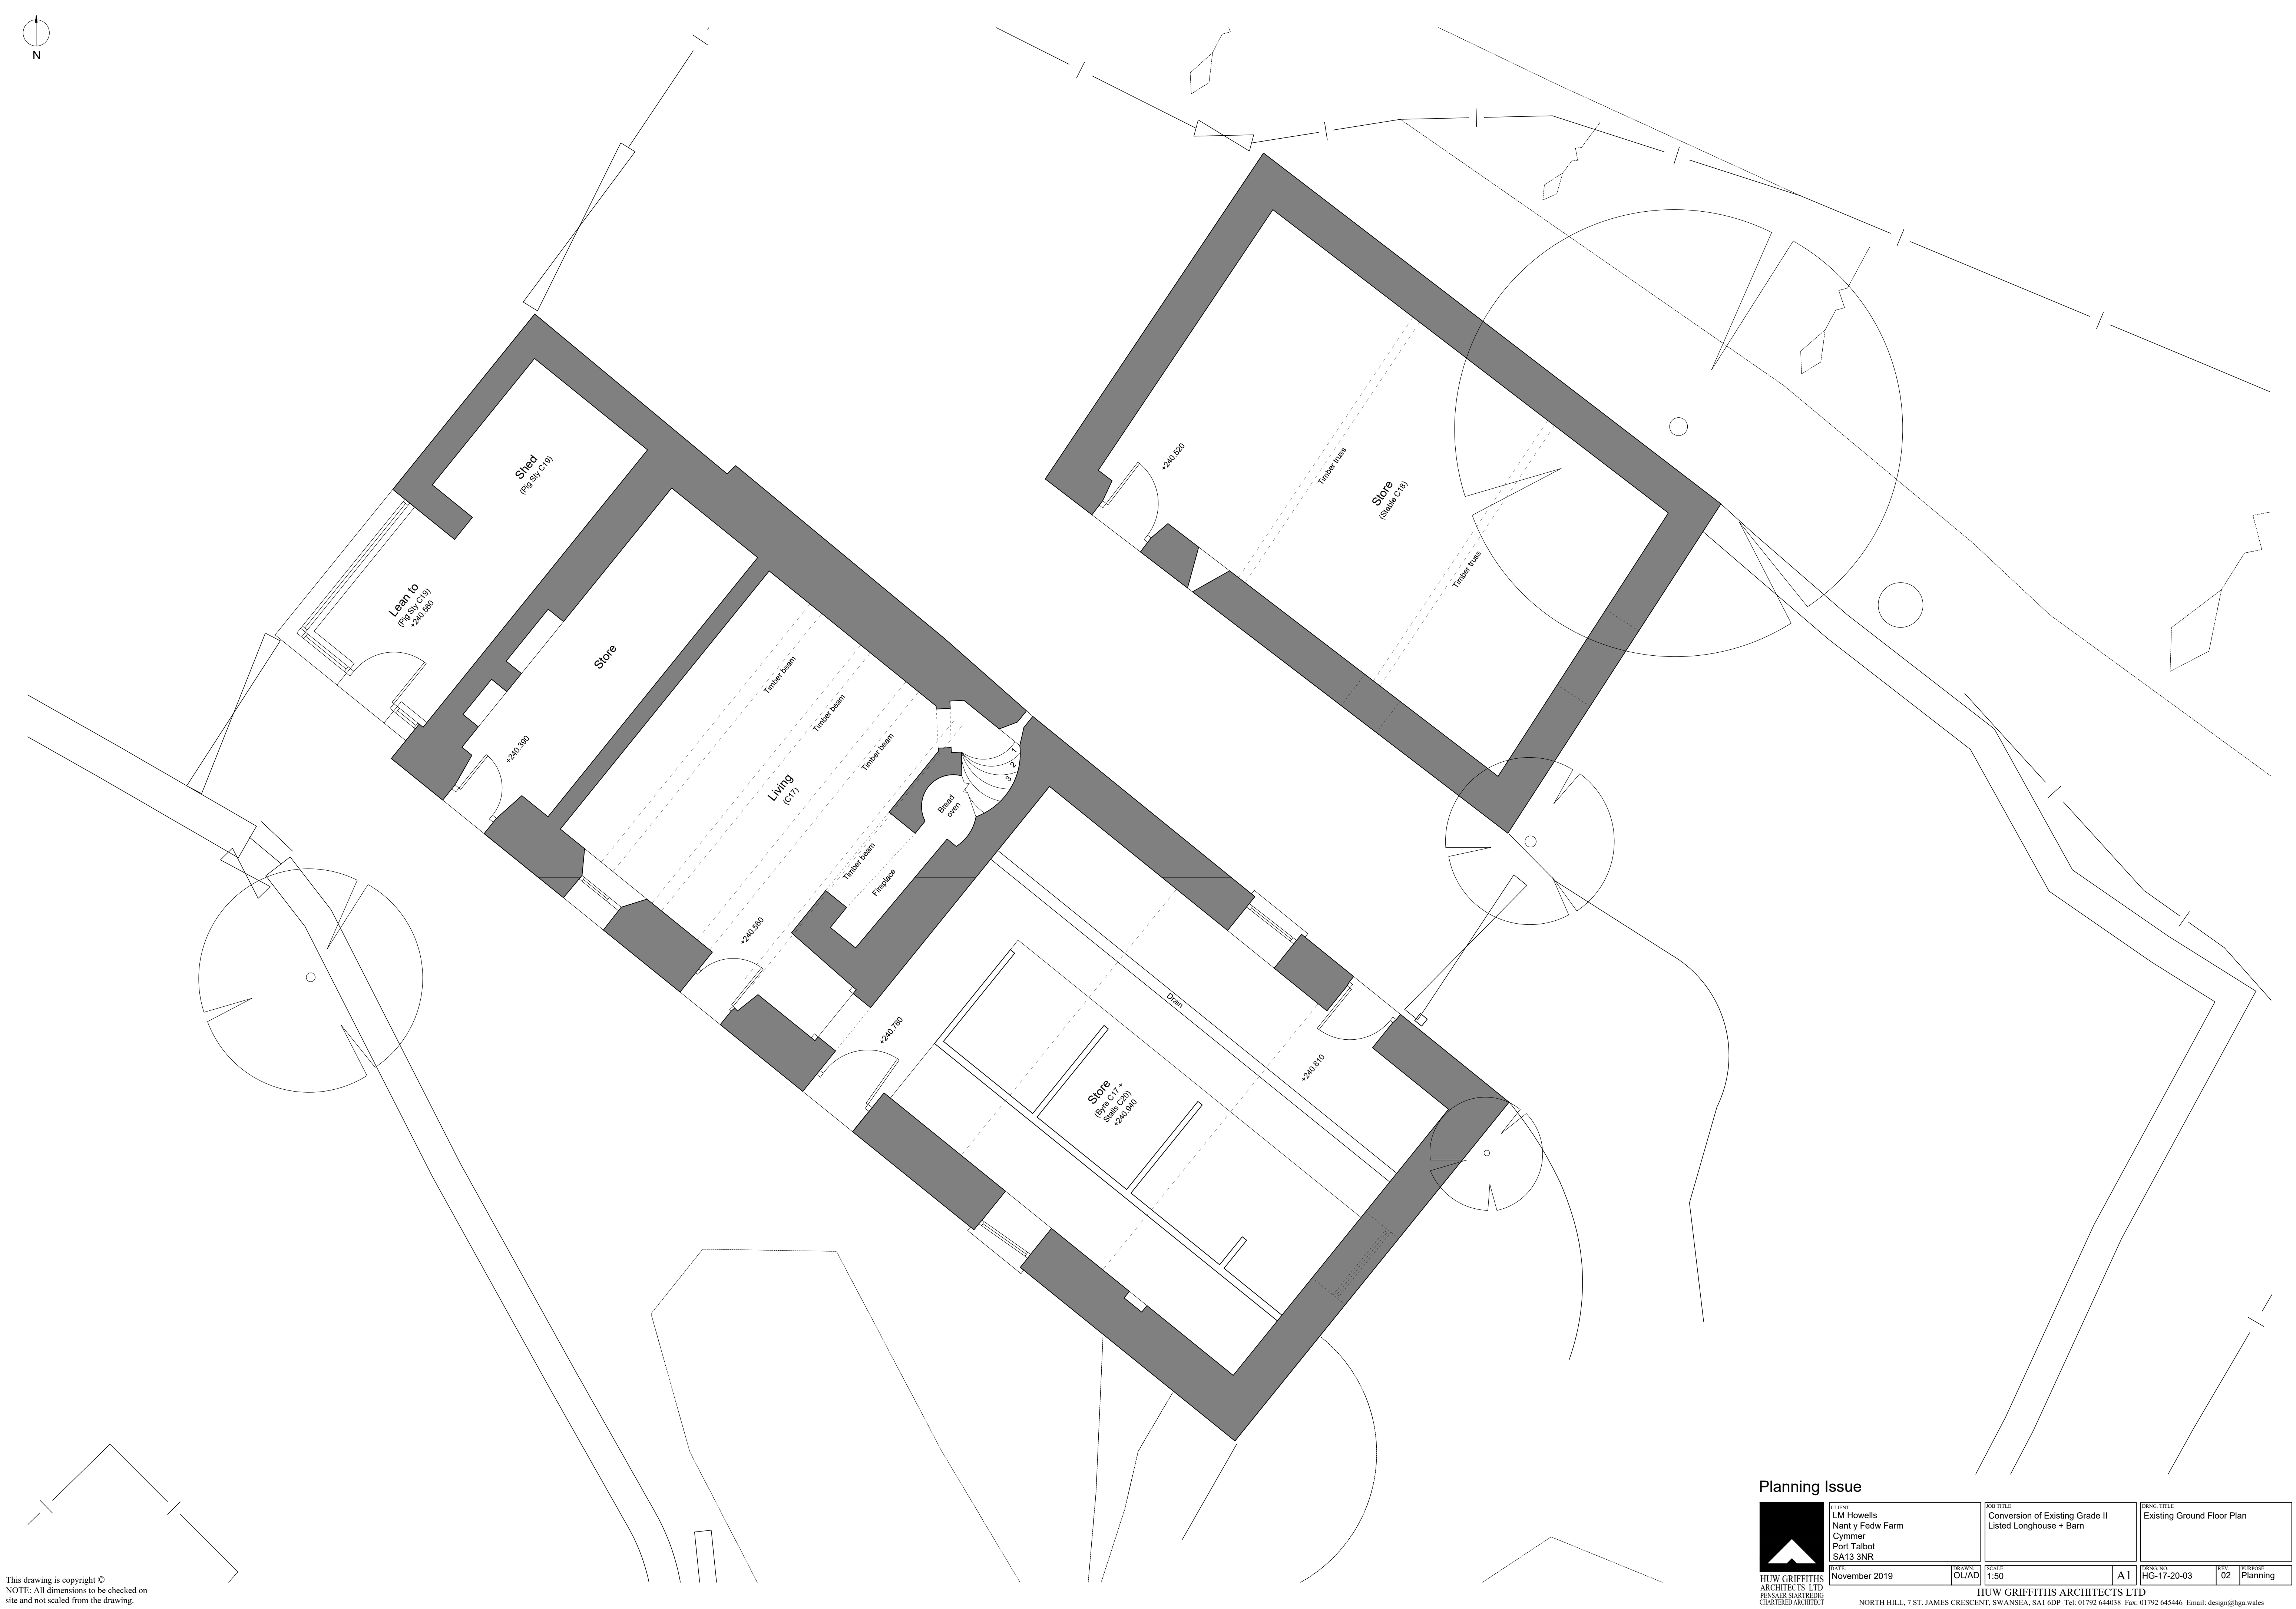 

This drawing is copyright ©
NOTE: All dimensions to be checked on
site and not scaled from the drawing.

Planning Issue

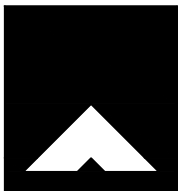

CLIENT
LM Howells
Nant y Fedw Farm
Cymmer
Port Talbot
SA13 3NR

DATE
November 2019

JOB TITLE
Conversion of Existing Grade II
Listed Longhouse + Barn

DRAWN
OL/AD

SCALE
1:50

DWG. TITLE
Existing Ground Floor Plan


DWG. NO.
HG-17-20-03

REV. 02
RESPONSE
Planning

HUW GRIFFITHS
ARCHITECTS LTD
FERNVALE SQUARE
CHARTERED ARCHITECT


HUW GRIFFITHS ARCHITECTS LTD

NORTH HILL, 7 ST. JAMES CRESCENT, SWANSEA, SA1 6DP. Tel: 01792 644038 Fax: 01792 645446 Email: design@hga.wales

 

This drawing is copyright ©
NOTE: All dimensions to be checked on
site and not scaled from the drawing.

Planning Issue

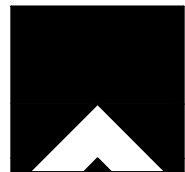

CLIENT
LM Howells
Nant y Fedw Farm
Cymmer
Port Talbot
SA13 3NR

DATE
November 2019

JOB TITLE
Conversion of Existing Grade II
Listed Longhouse + Barn

DRAWN
OL/AD

SCALE
1:50

DWG. TITLE
Existing First Floor Plan

DWG. NO.
HG-17-20-04

REV.
02

REVISION
Planning


HUW GRIFFITHS
ARCHITECTS LTD
PENSAER SIARTRING
CHARTERED ARCHITECT

HUW GRIFFITHS ARCHITECTS LTD


NORTH HILL, 7 ST. JAMES CRESCENT, SWANSEA, SA1 6DP. Tel: 01792 644038 Fax: 01792 645446 Email: design@hga.wales




SOUTH-WEST ELEVATION
Longhouse

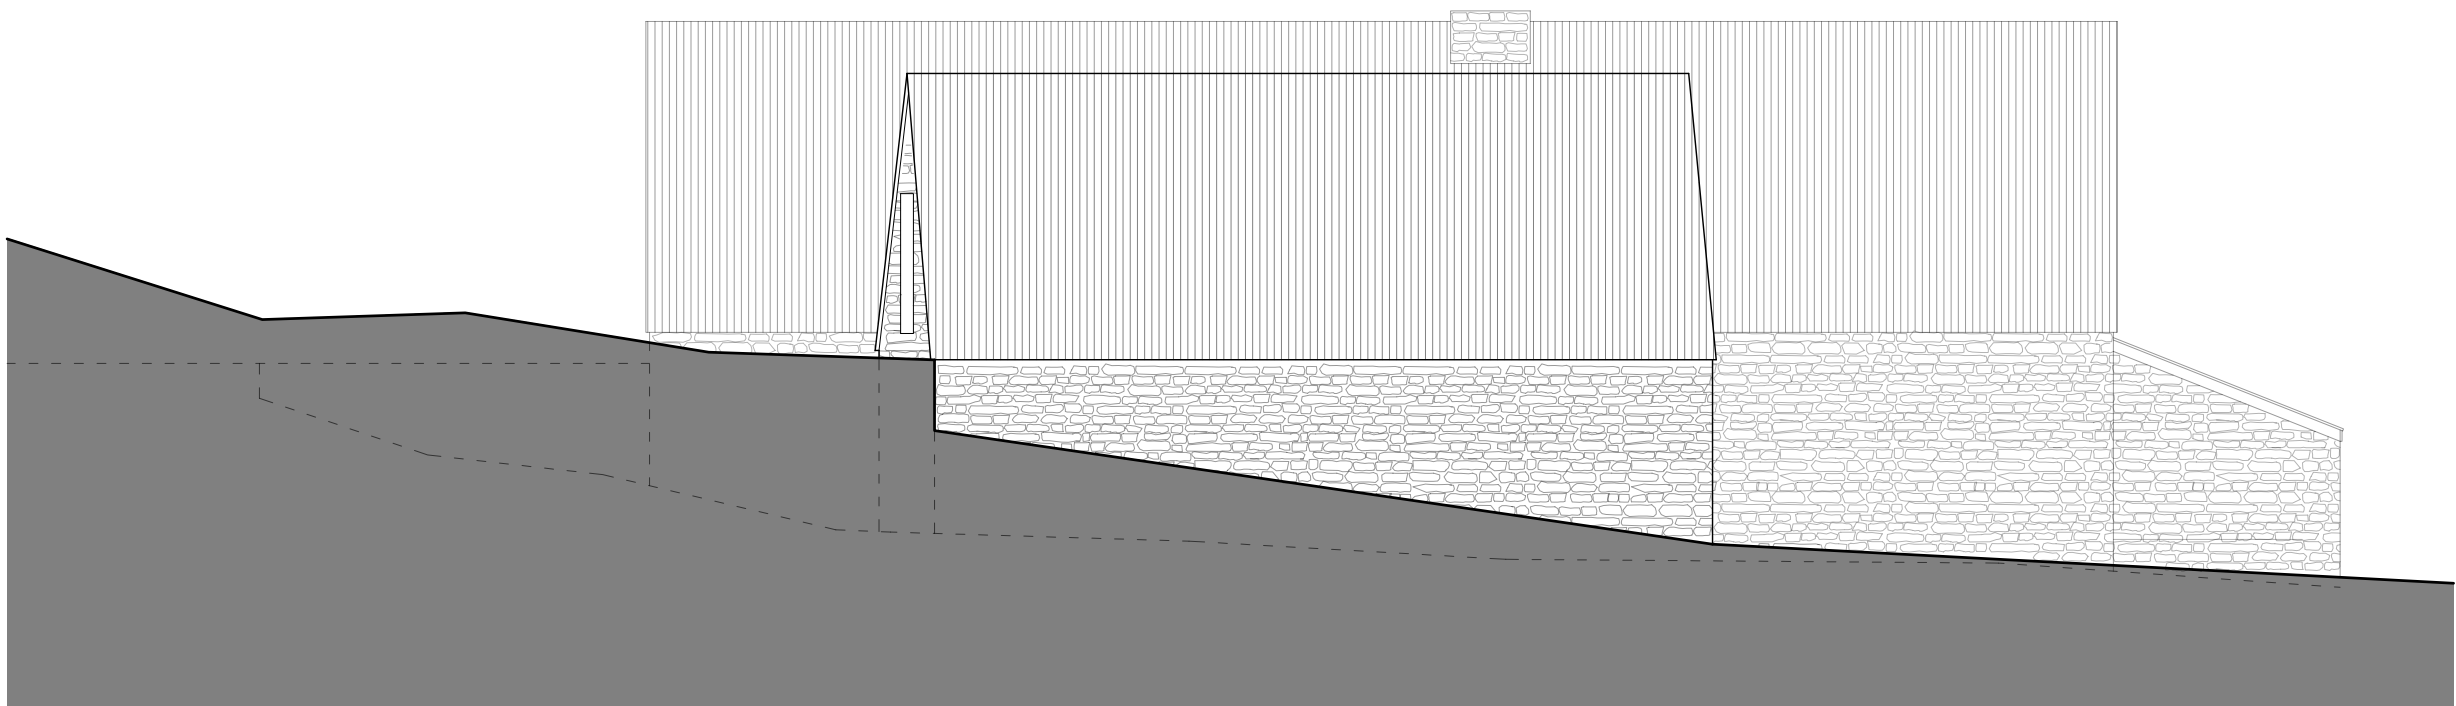


NORTH-EAST ELEVATION
Stable

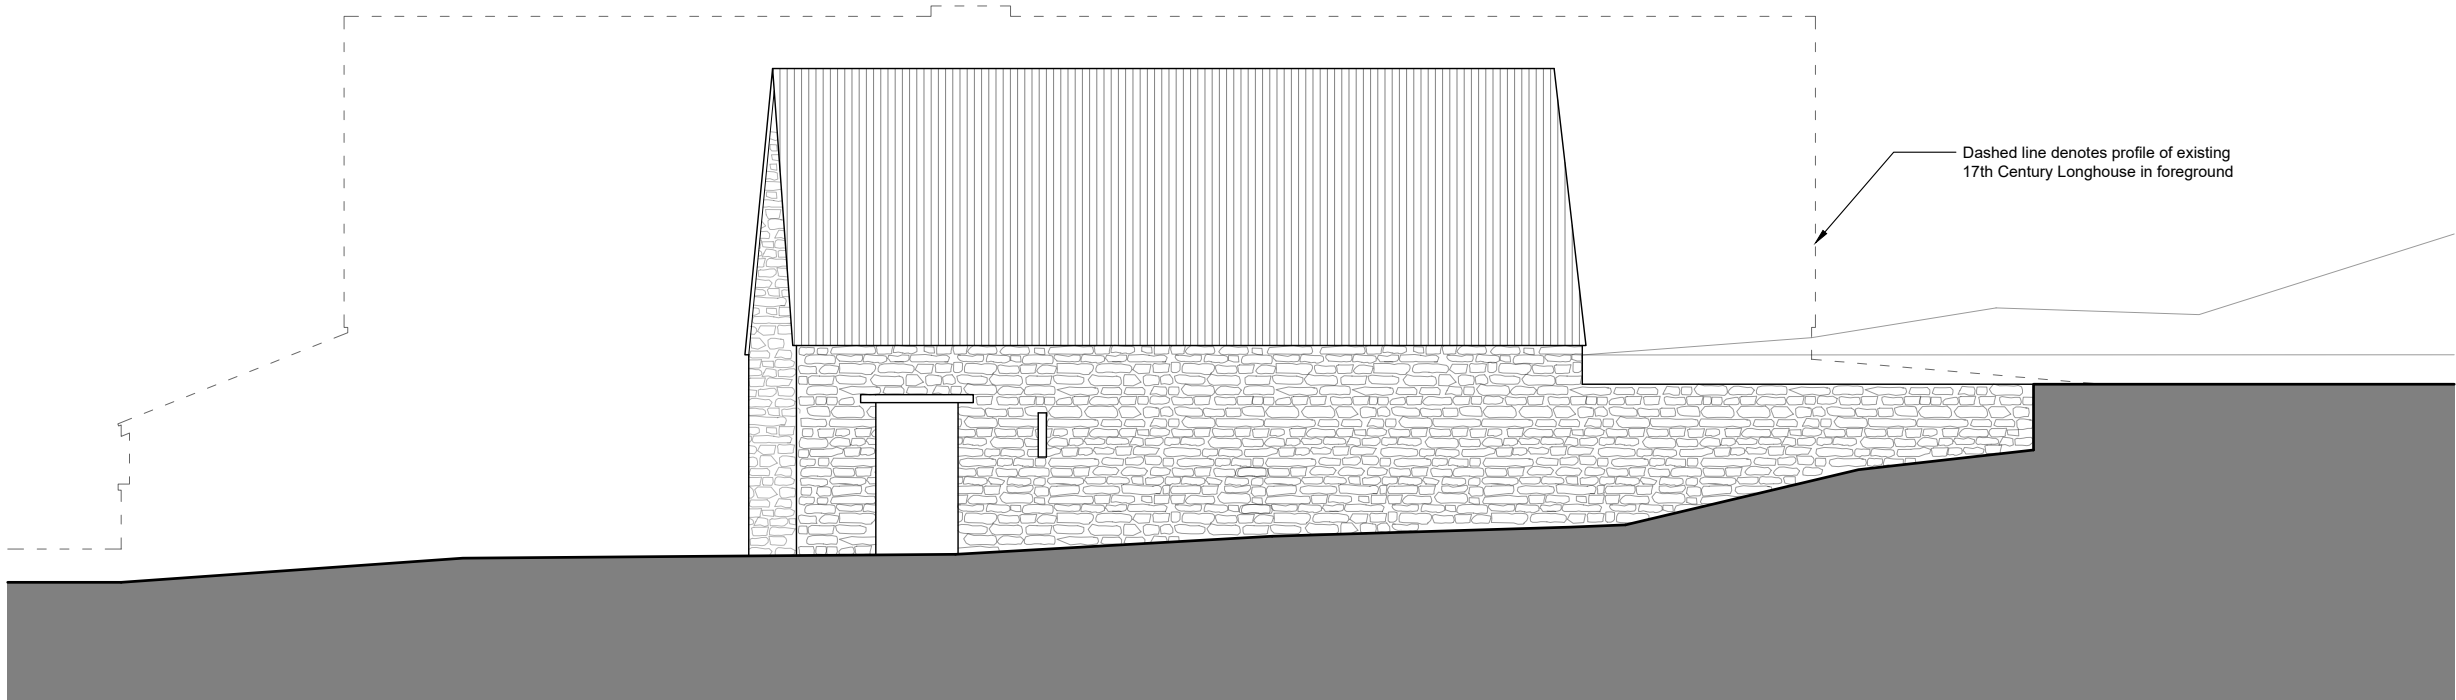


LONGITUDINAL SITE SECTION 1
South-west Elevation of Stable

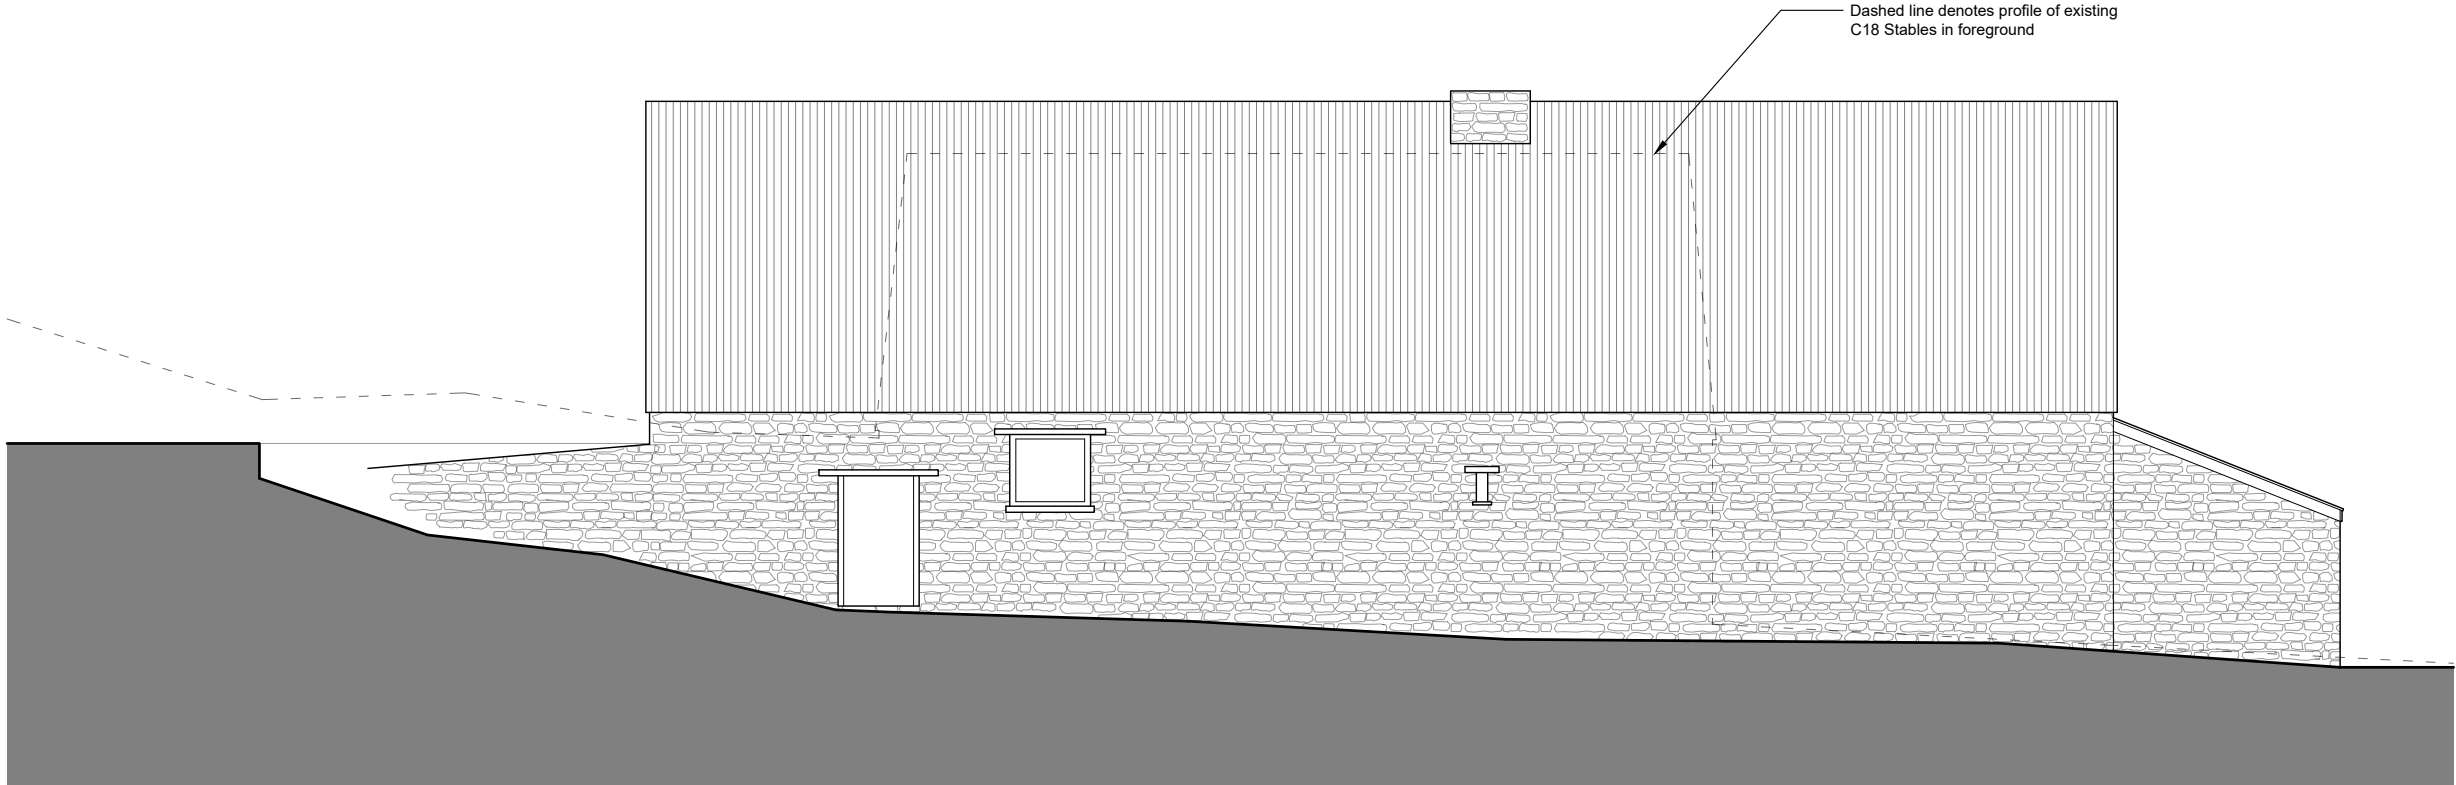

LONGITUDINAL SITE SECTION 2
North-east Elevation of Longhouse

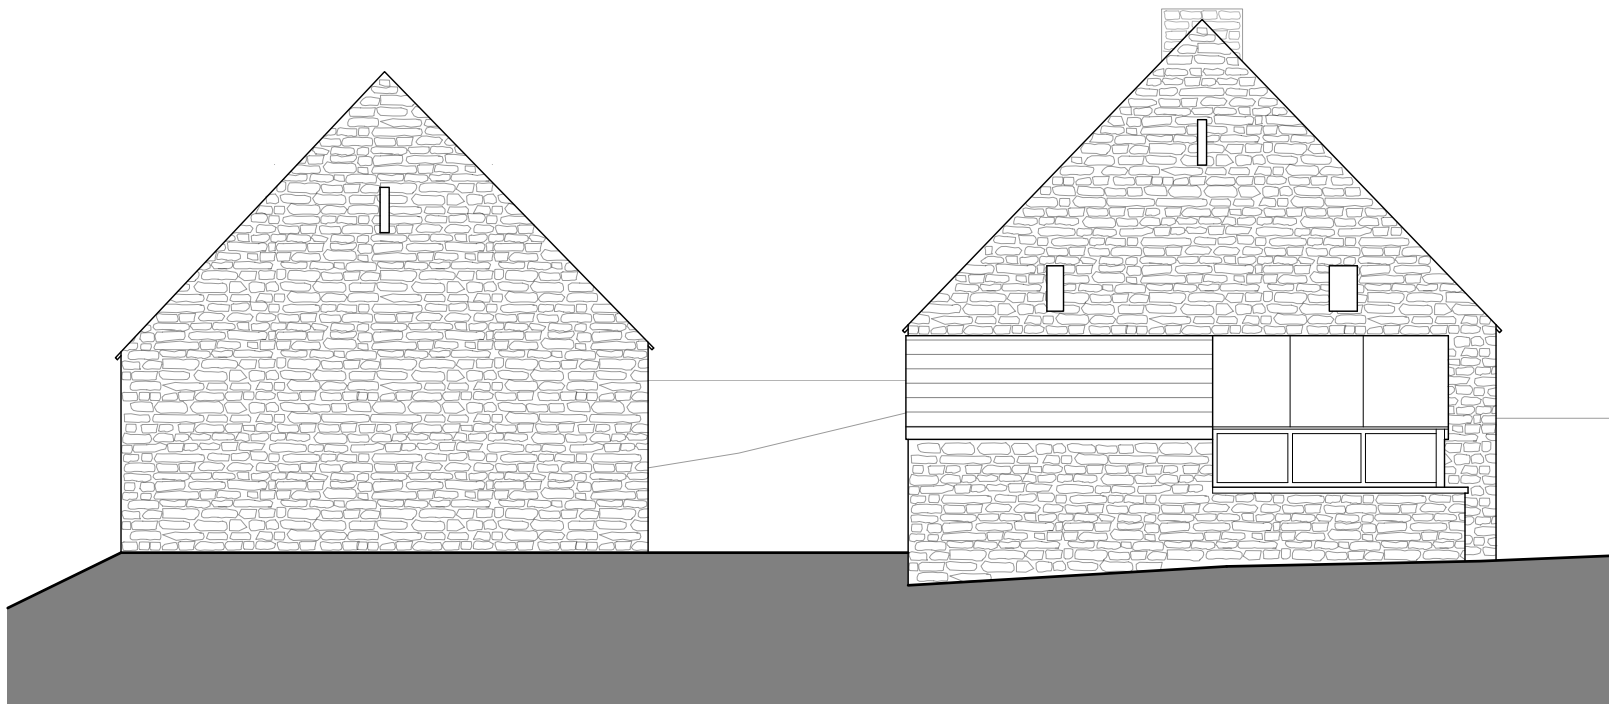


NORTH-WEST ELEVATION
Stable + Longhouse

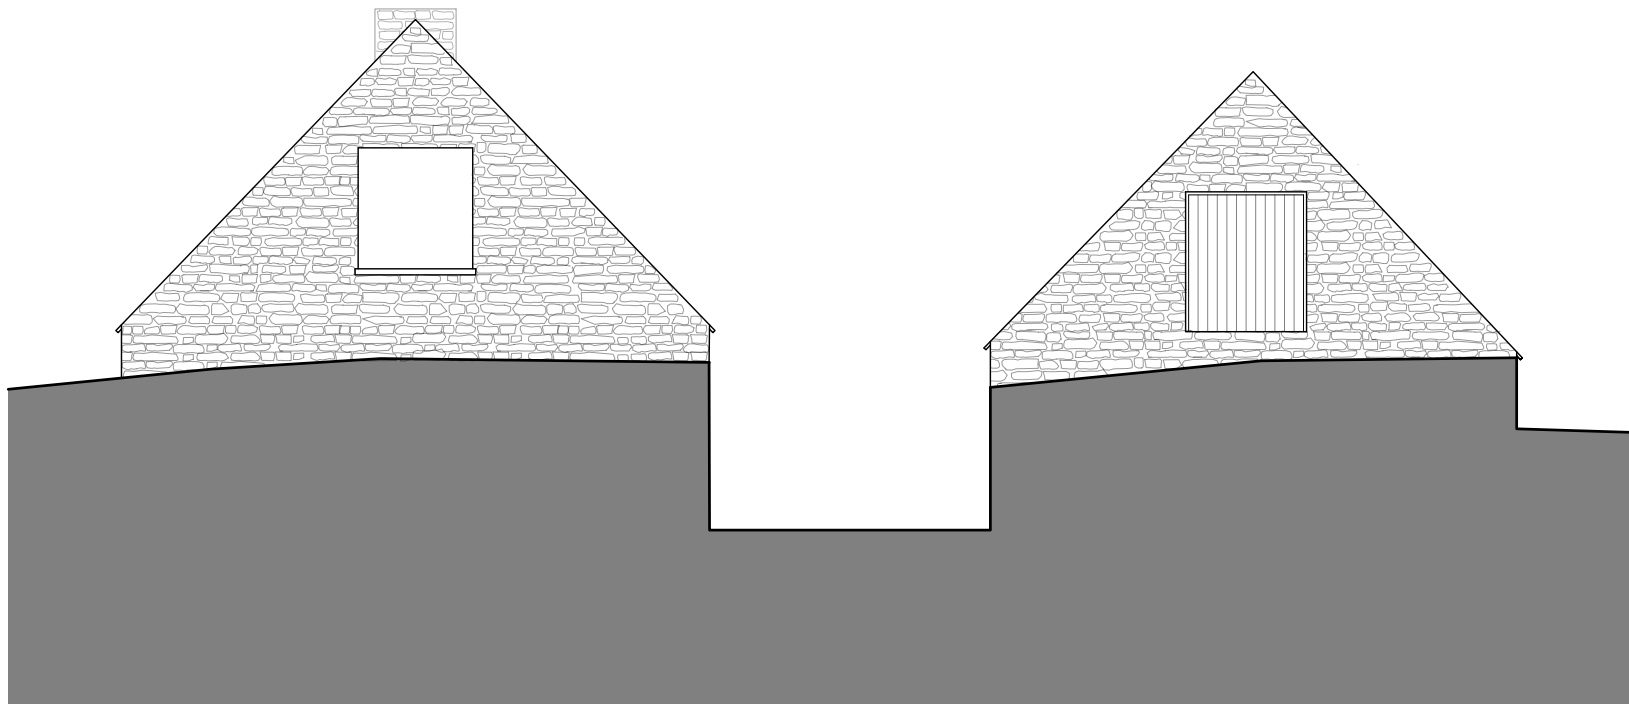

SOUTH-EAST ELEVATION
Longhouse + Stable

Planning Issue

 HUW GRIFFITHS ARCHITECTS LTD PENGSAER SIARTRING CHARTERED ARCHITECT	CLIENT LM Howells Nant y Fedw Farm Cymmer Port Talbot SA13 3NR	JOB TITLE Conversion of Existing Grade II Listed Longhouse + Barn	DRAWING TITLE Existing Elevations	DATE November 2019	DRAWN QUAD	SCALE 1:100	A1	DWG NO HG-17-20-05	REV 02	PURPOSE Planning
				HUW GRIFFITHS ARCHITECTS LTD NORTH HILL, 7 ST. JAMES CRESCENT, SWANSEA, SA1 6DP Tel: 01792 644038 Fax: 01792 645446 Email: design@hga.wales						

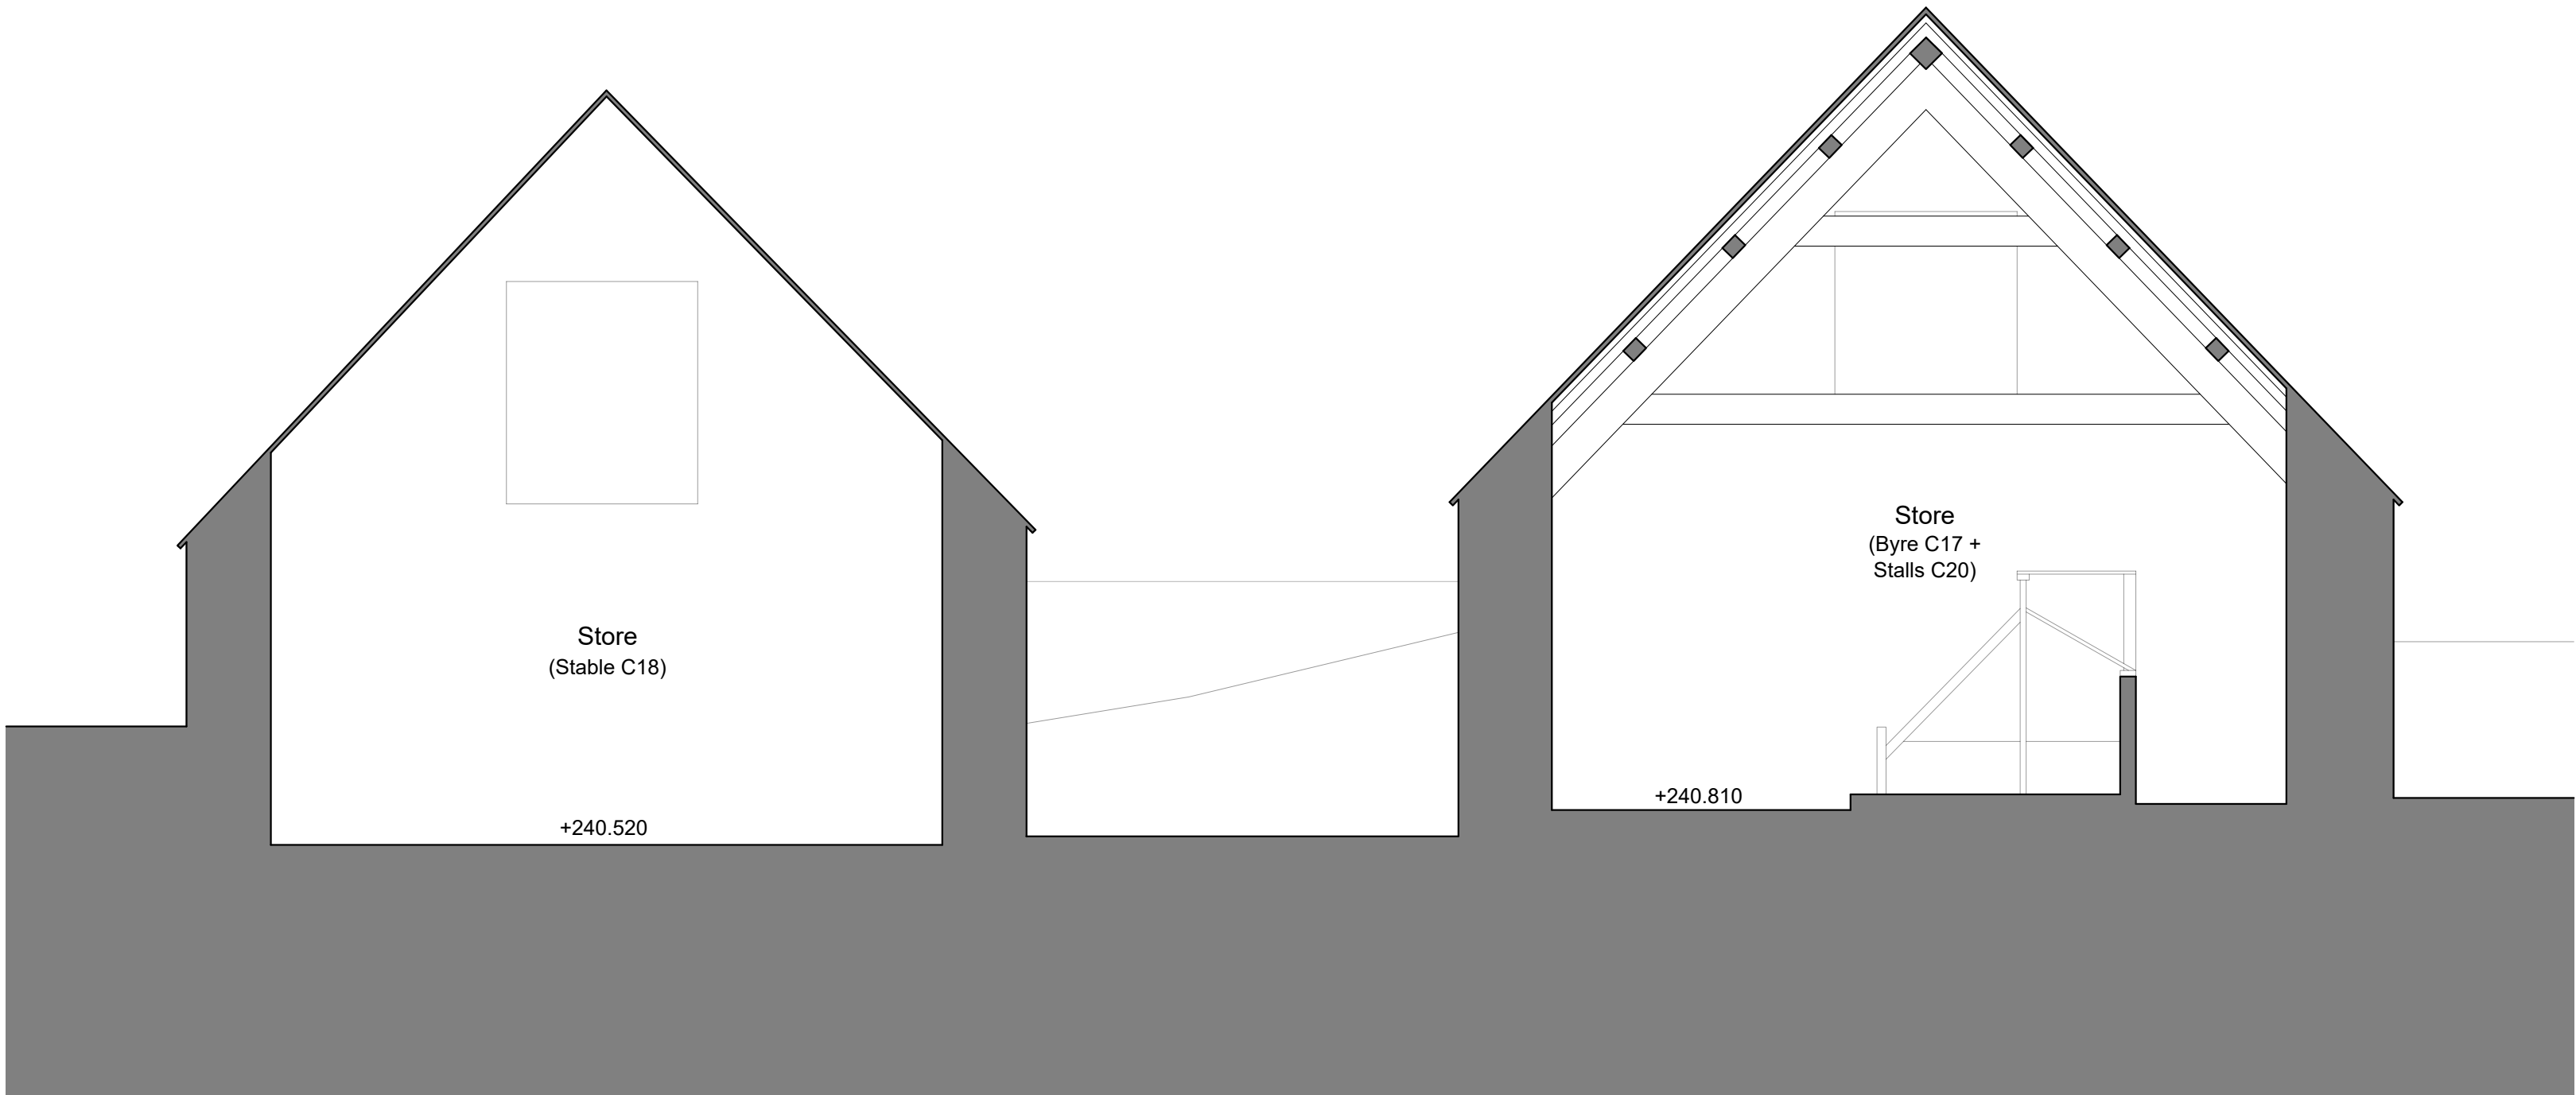

TRANSVERSE SECTION (A-A)
Stable + Longhouse

Planning Issue



HUW GRIFFITHS
ARCHITECTS LTD
PENSAER SIARTREDIG
CHARTERED ARCHITECT

CLIENT
LM Howells
Nant y Fedw Farm
Cymmer
Port Talbot
SA13 3NR

DATE
November 2019

DRAWN
OL/AD

JOB TITLE
Conversion of Existing Grade II
Listed Longhouse + Barn

SCALE
1:50

A2

DWG. TITLE
Existing Transverse Section A-A


DWG. NO.
HG-17-20-06

REV.
02

PURPOSE
Planning

HUW GRIFFITHS ARCHITECTS LTD

NORTH HILL, 7 ST. JAMES CRESCENT, SWANSEA, SA1 6DP Tel: 01792 644038 Fax: 01792 645446 Email: design@hga.wales

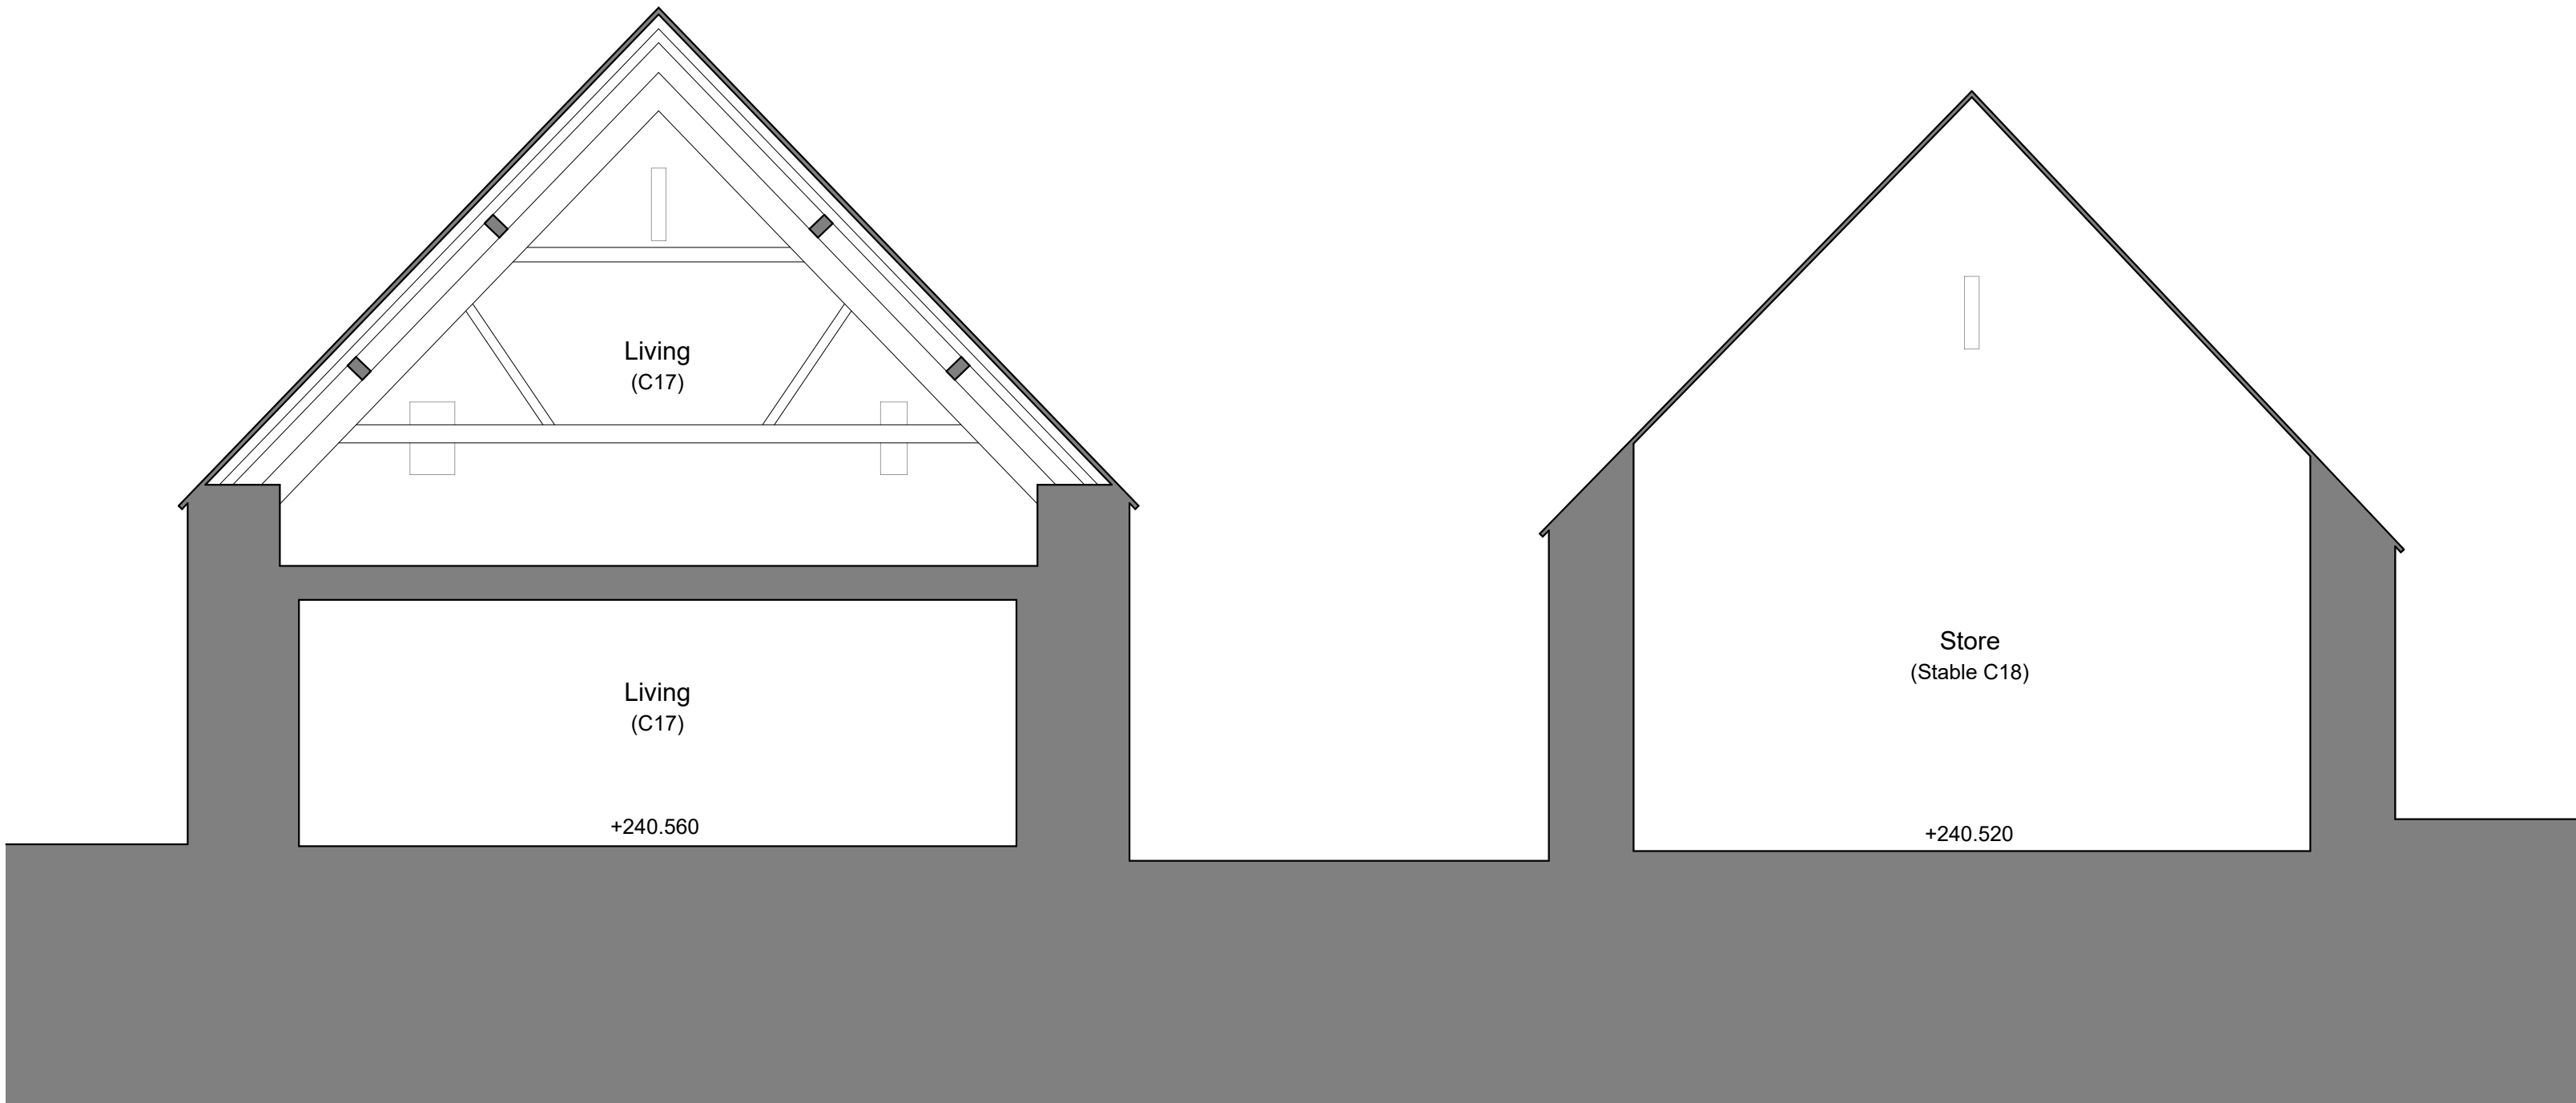


TRANSVERSE SECTION (B-B)
Longhouse + Stable

Planning Issue

 HUW GRIFFITHS ARCHITECTS LTD PENSAER SIARTREDIG CHARTERED ARCHITECT	CLIENT LM Howells Nant y Fedw Farm Cymmer Port Talbot SA13 3NR		JOB TITLE Conversion of Existing Grade II Listed Longhouse + Barn		DRNG. TITLE Existing Transverse Section B-B		
	DATE November 2019	DRAWN OL/AD	SCALE 1:50	A2	DRNG. NO. HG-17-20-07	REV. 03	PURPOSE Planning


This drawing is copyright ©
NOTE: All dimensions to be checked on
site and not scaled from the drawing.

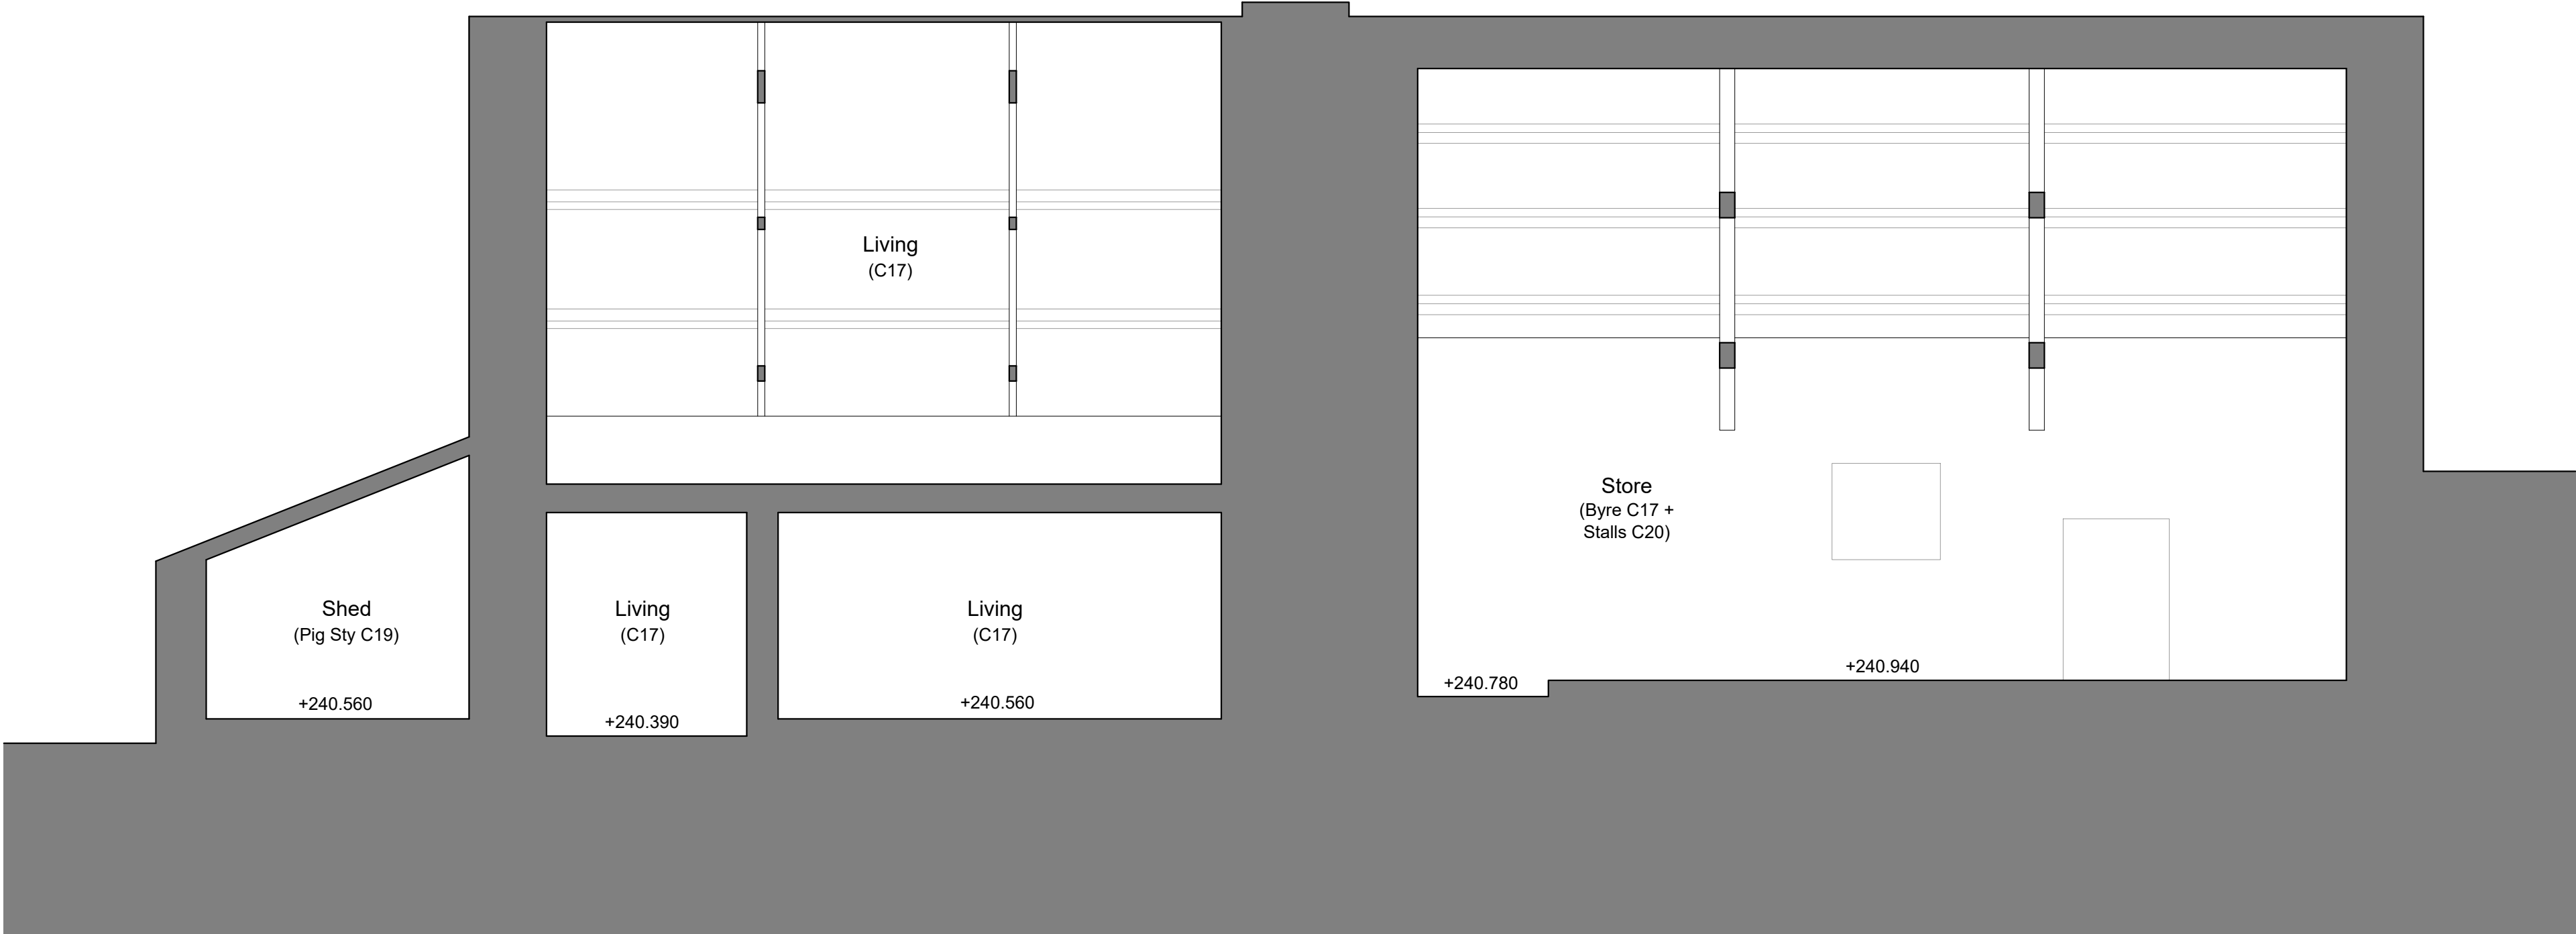

TRANSVERSE SECTION (C-C)
Longhouse


Planning Issue

 HUW GRIFFITHS ARCHITECTS LTD PENSAER SIARTREDIG CHARTERED ARCHITECT	CLIENT LM Howells Nant y Fedw Farm Cymmer Port Talbot SA13 3NR		JOB TITLE Conversion of Existing Grade II Listed Longhouse + Barn		DRNG. TITLE Existing Longitudinal Section C-C					
	DATE: November 2019		DRAWN: OL/AD	SCALE: 1:50		A2	DRNG. NO. HG-17-20-08		REV. 02	PURPOSE Planning
	HUW GRIFFITHS ARCHITECTS LTD									
	NORTH HILL, 7 ST. JAMES CRESCENT, SWANSEA, SA1 6DP Tel: 01792 644038 Fax: 01792 645446 Email: design@hga.wales									

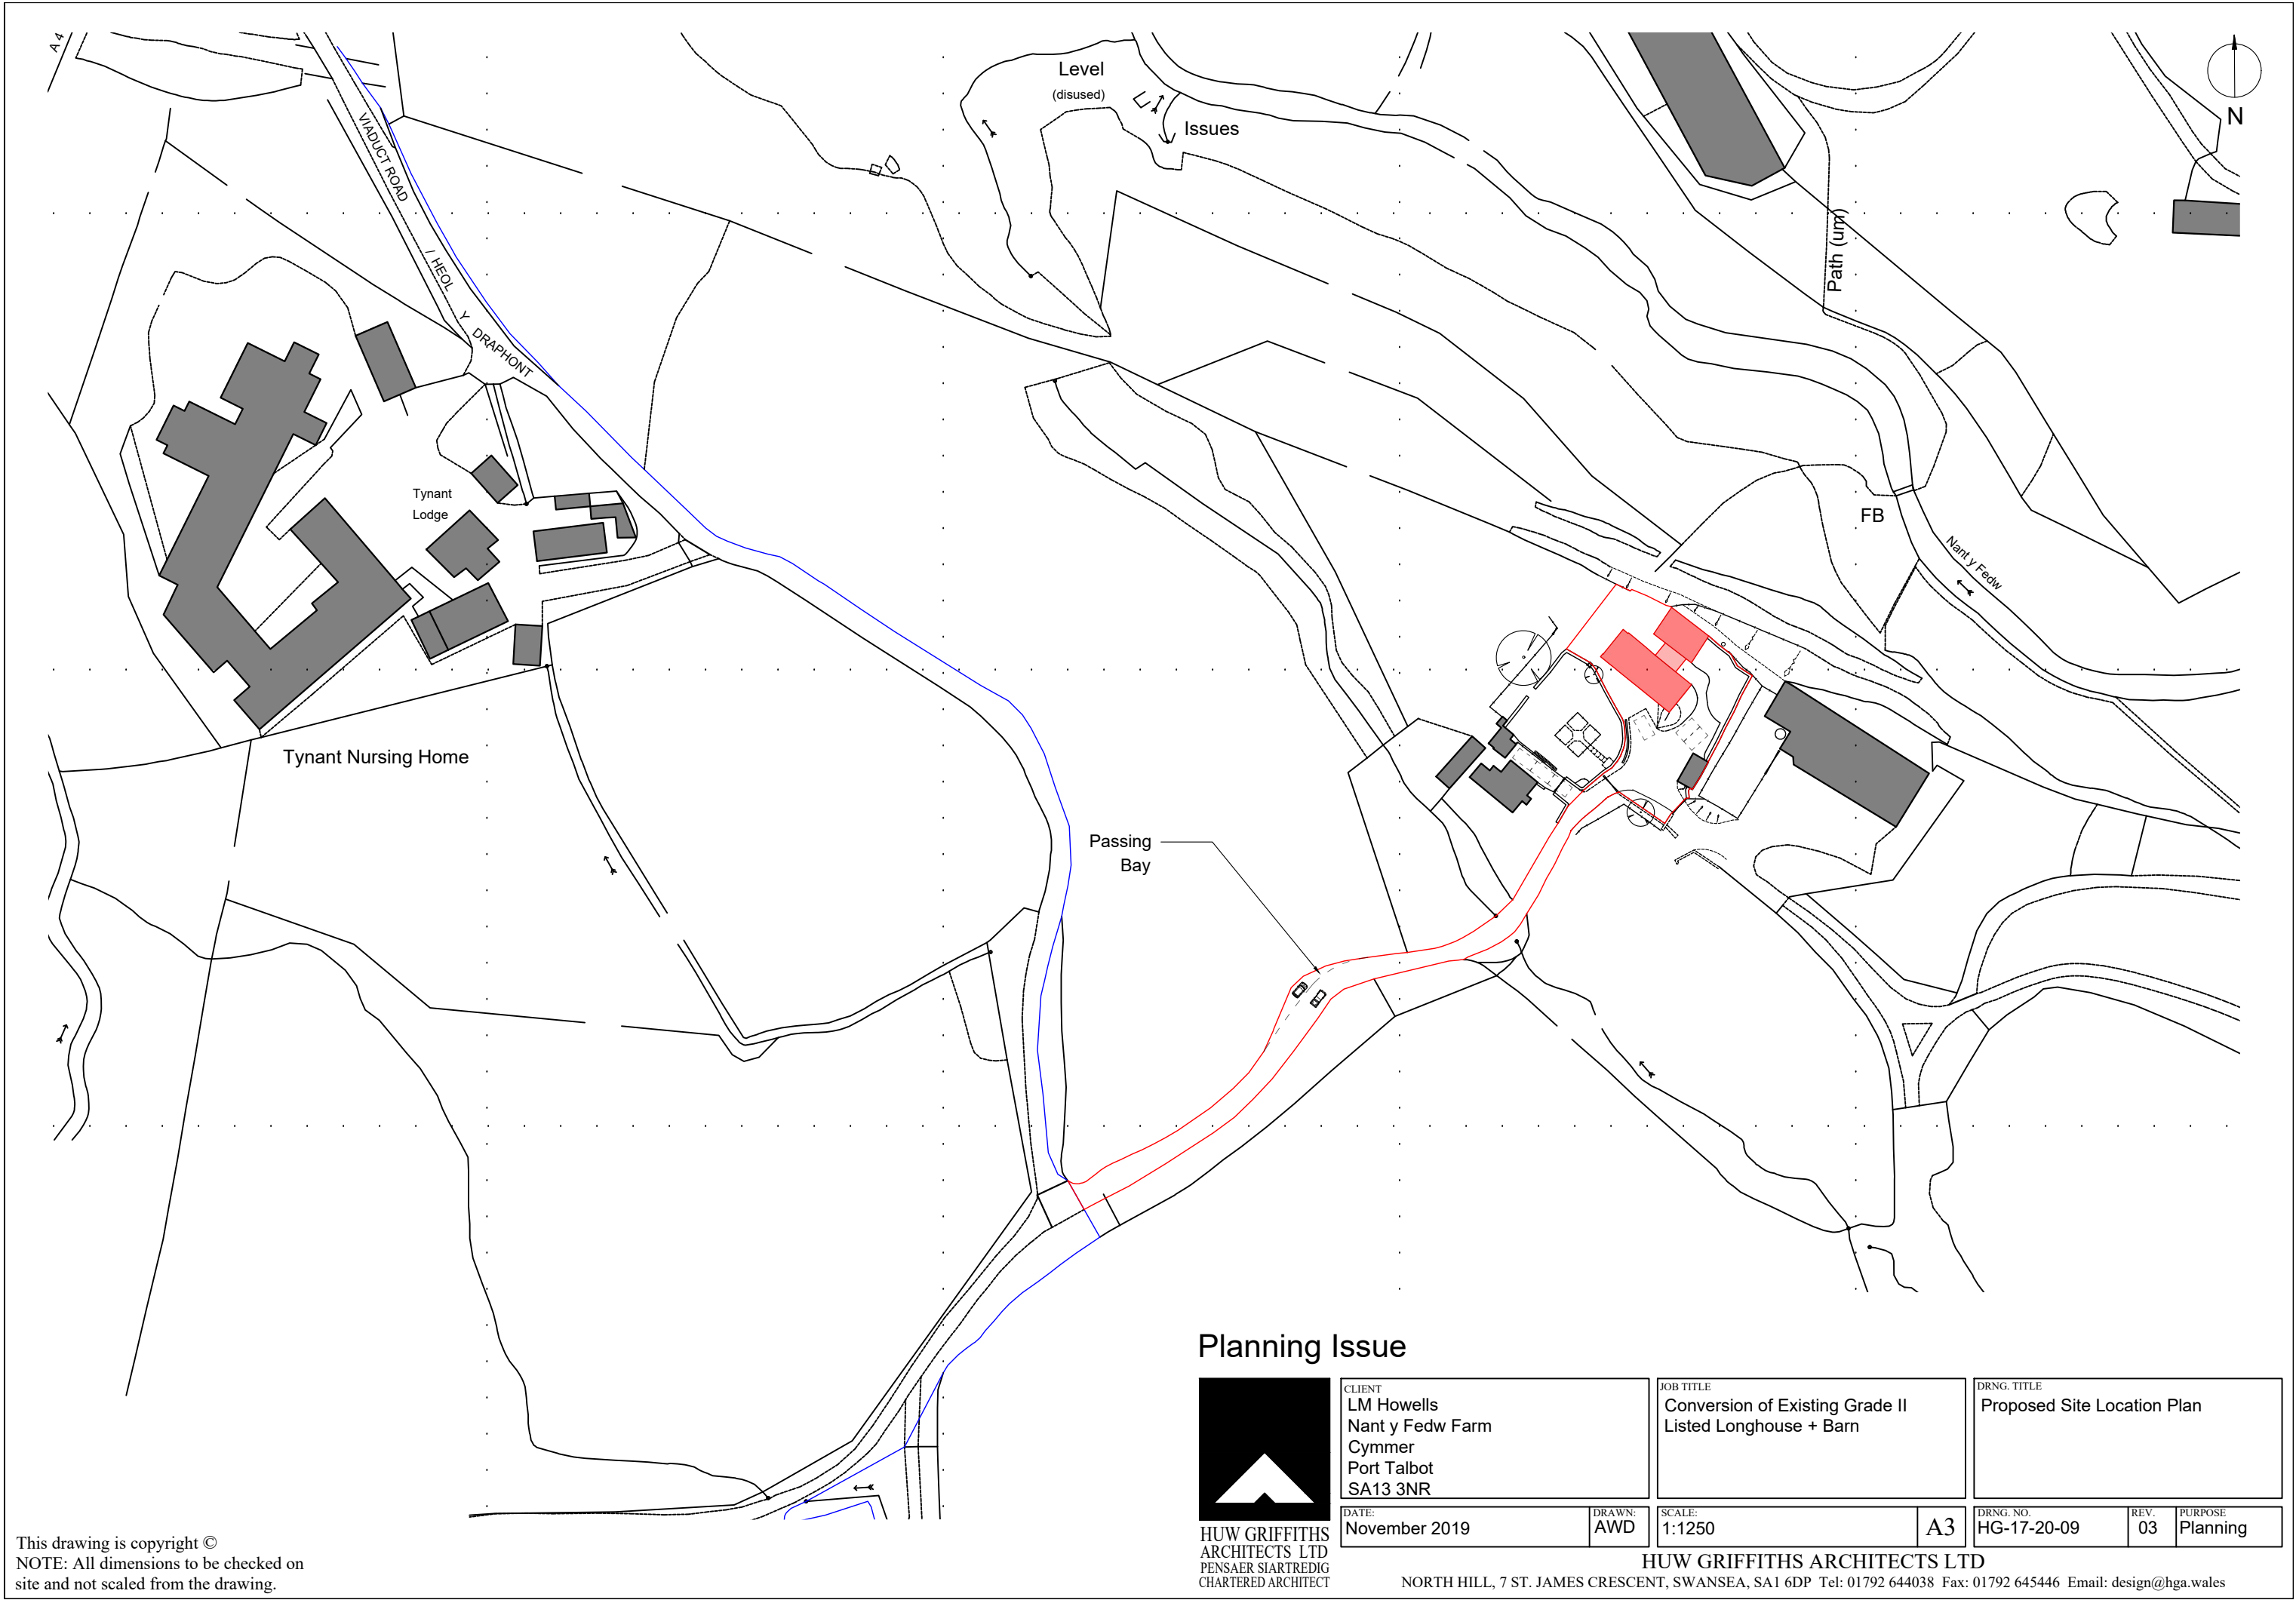

This drawing is copyright ©
NOTE: All dimensions to be checked on
site and not scaled from the drawing.

Planning Issue

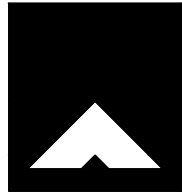

HUW GRIFFITHS
ARCHITECTS LTD
PENSÂER SIARTREDIG
CHARTERED ARCHITECT

CLIENT
LM Howells
Nant y Fedw Farm
Cymmer
Port Talbot
SA13 3NR

DATE:
November 2019

DRAWN:
AWD

JOB TITLE
Conversion of Existing Grade II
Listed Longhouse + Barn

SCALE:
1:1250

A3

DRNG. TITLE
Proposed Site Location Plan


DRNG. NO.
HG-17-20-09

REV.
03

PURPOSE
Planning

HUW GRIFFITHS ARCHITECTS LTD

NORTH HILL, 7 ST. JAMES CRESCENT, SWANSEA, SA1 6DP Tel: 01792 644038 Fax: 01792 645446 Email: design@hga.wales

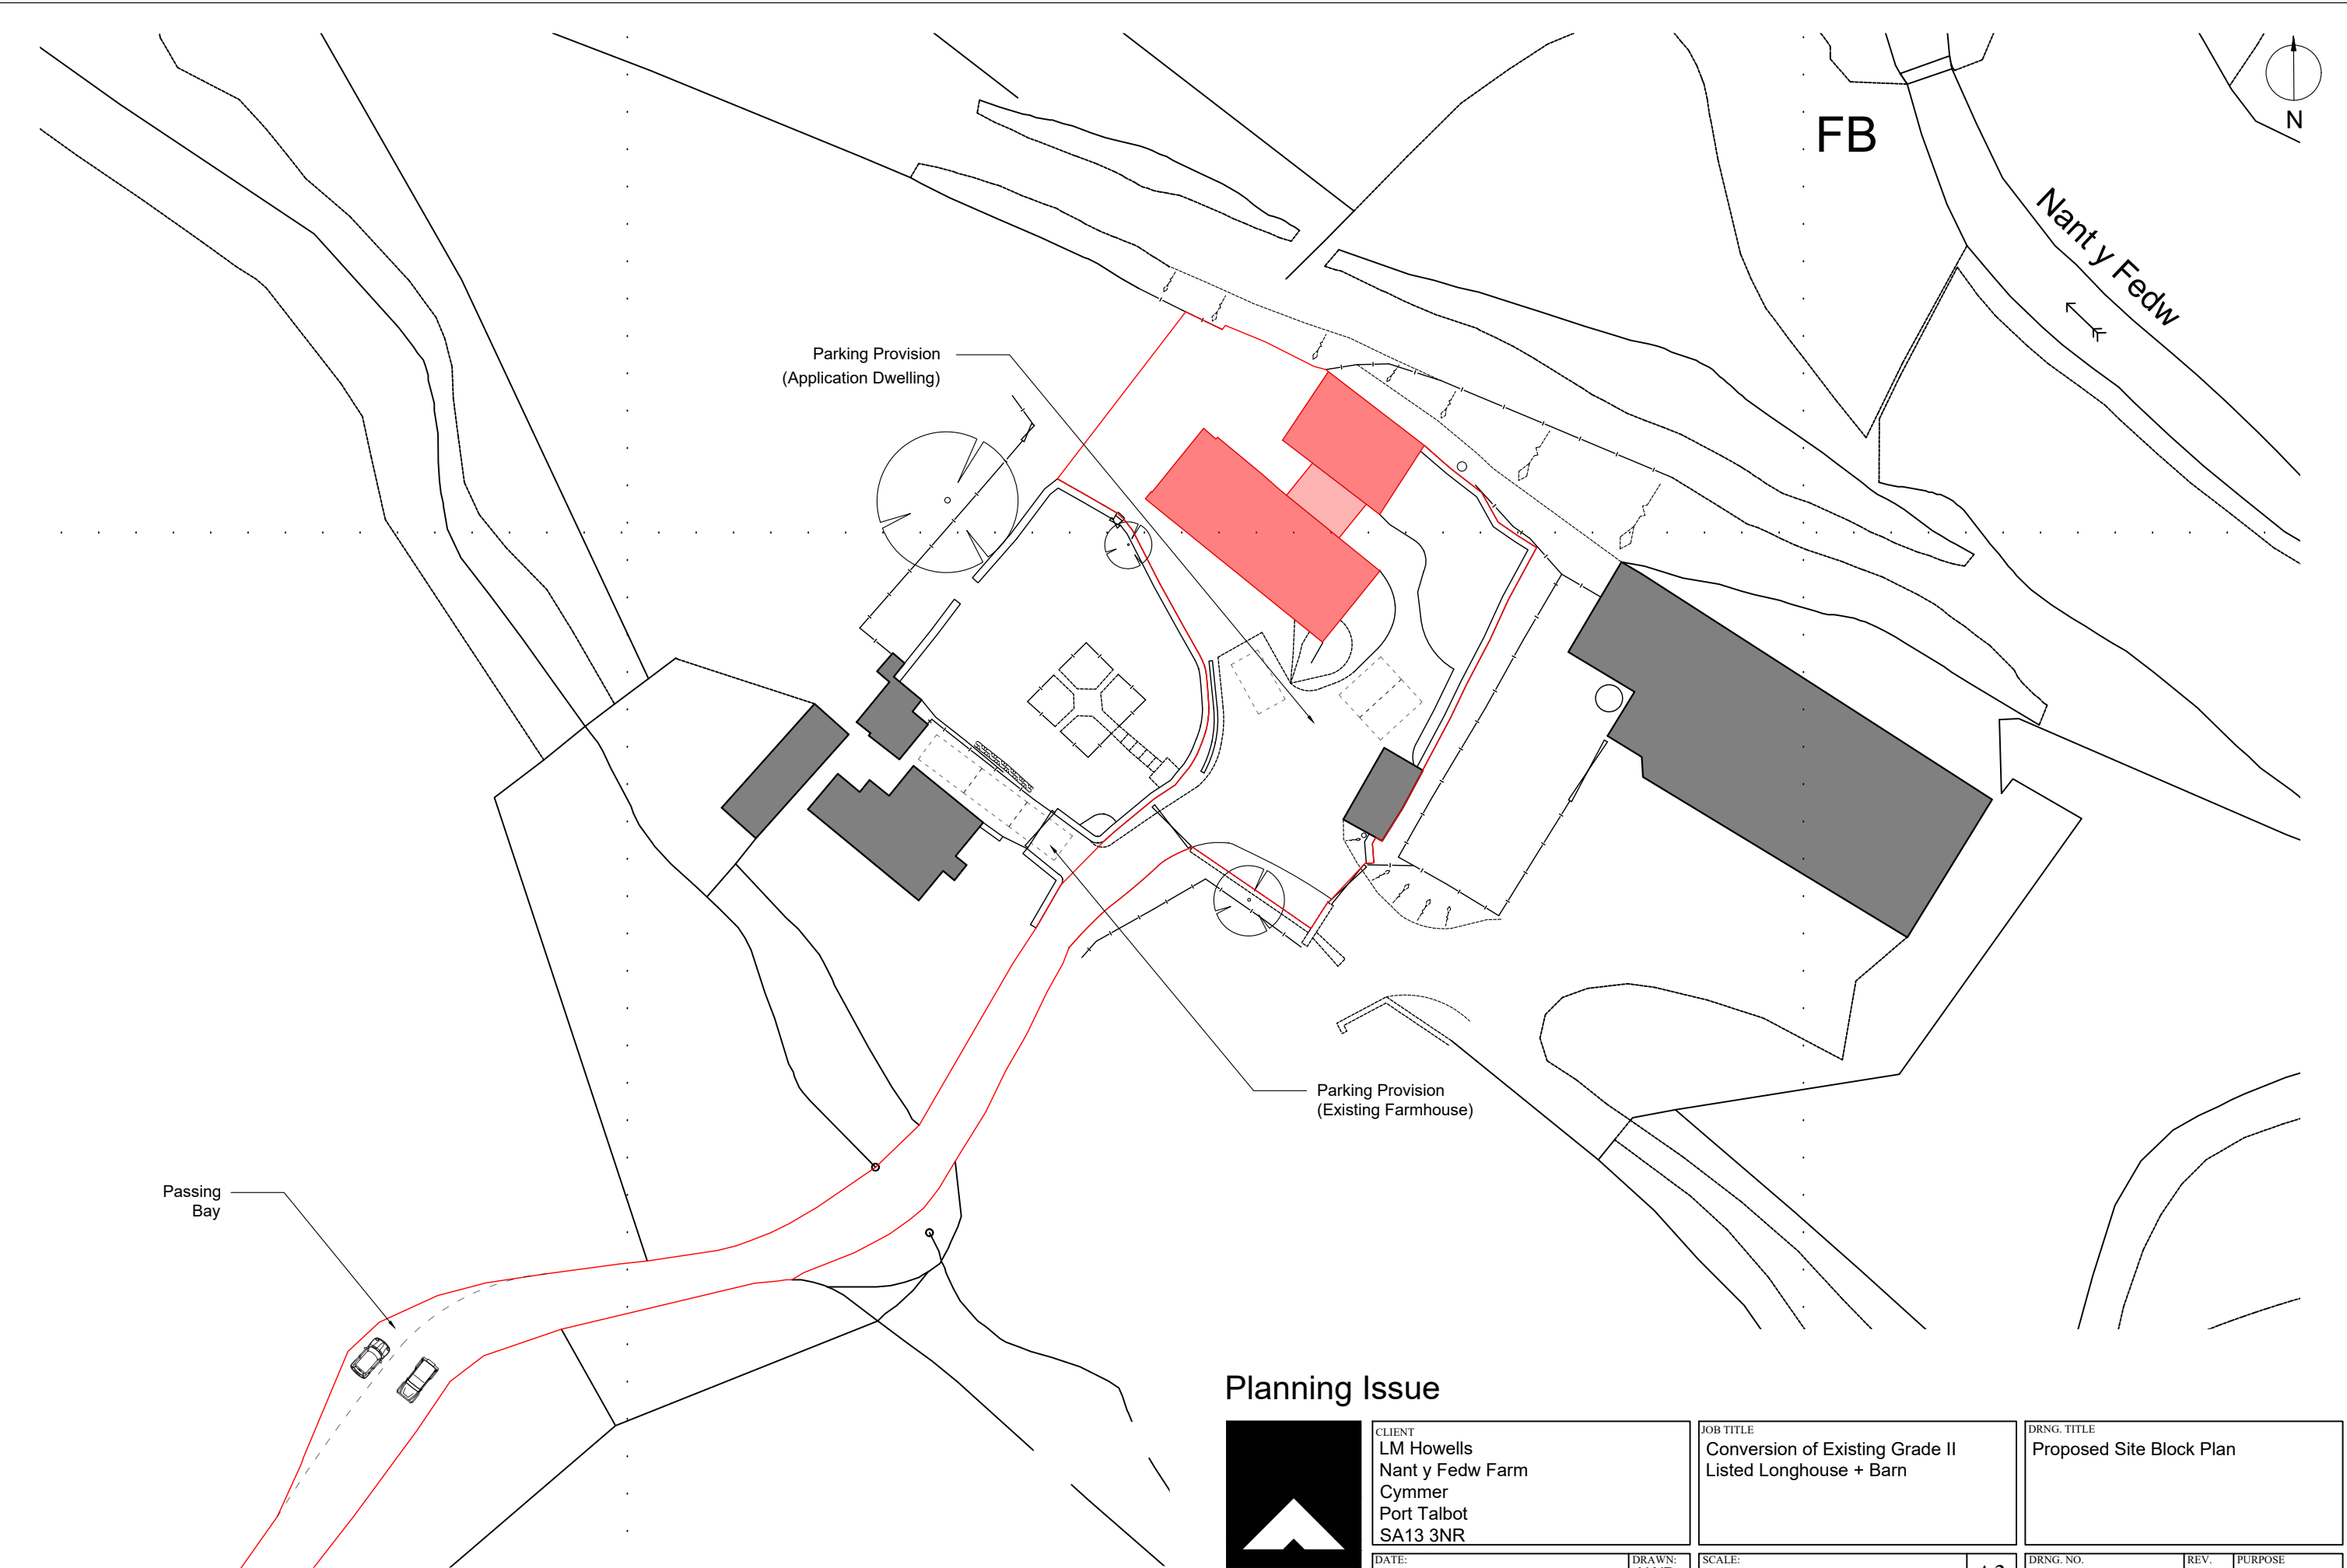

This drawing is copyright ©
NOTE: All dimensions to be checked on
site and not scaled from the drawing.

Planning Issue



HUW GRIFFITHS
ARCHITECTS LTD
PENSÂER SIARTREDIG
CHARTERED ARCHITECT

CLIENT
LM Howells
Nant y Fedw Farm
Cymmer
Port Talbot
SA13 3NR

JOB TITLE
Conversion of Existing Grade II
Listed Longhouse + Barn

DRNG. TITLE
Proposed Site Block Plan

DATE:
November 2019

DRAWN:
AWD

SCALE:
1:500

A3



DRNG. NO.
HG-17-20-10

REV.
03

PURPOSE
Planning

HUW GRIFFITHS ARCHITECTS LTD

NORTH HILL, 7 ST. JAMES CRESCENT, SWANSEA, SA1 6DP Tel: 01792 644038 Fax: 01792 645446 Email: design@hga.wales

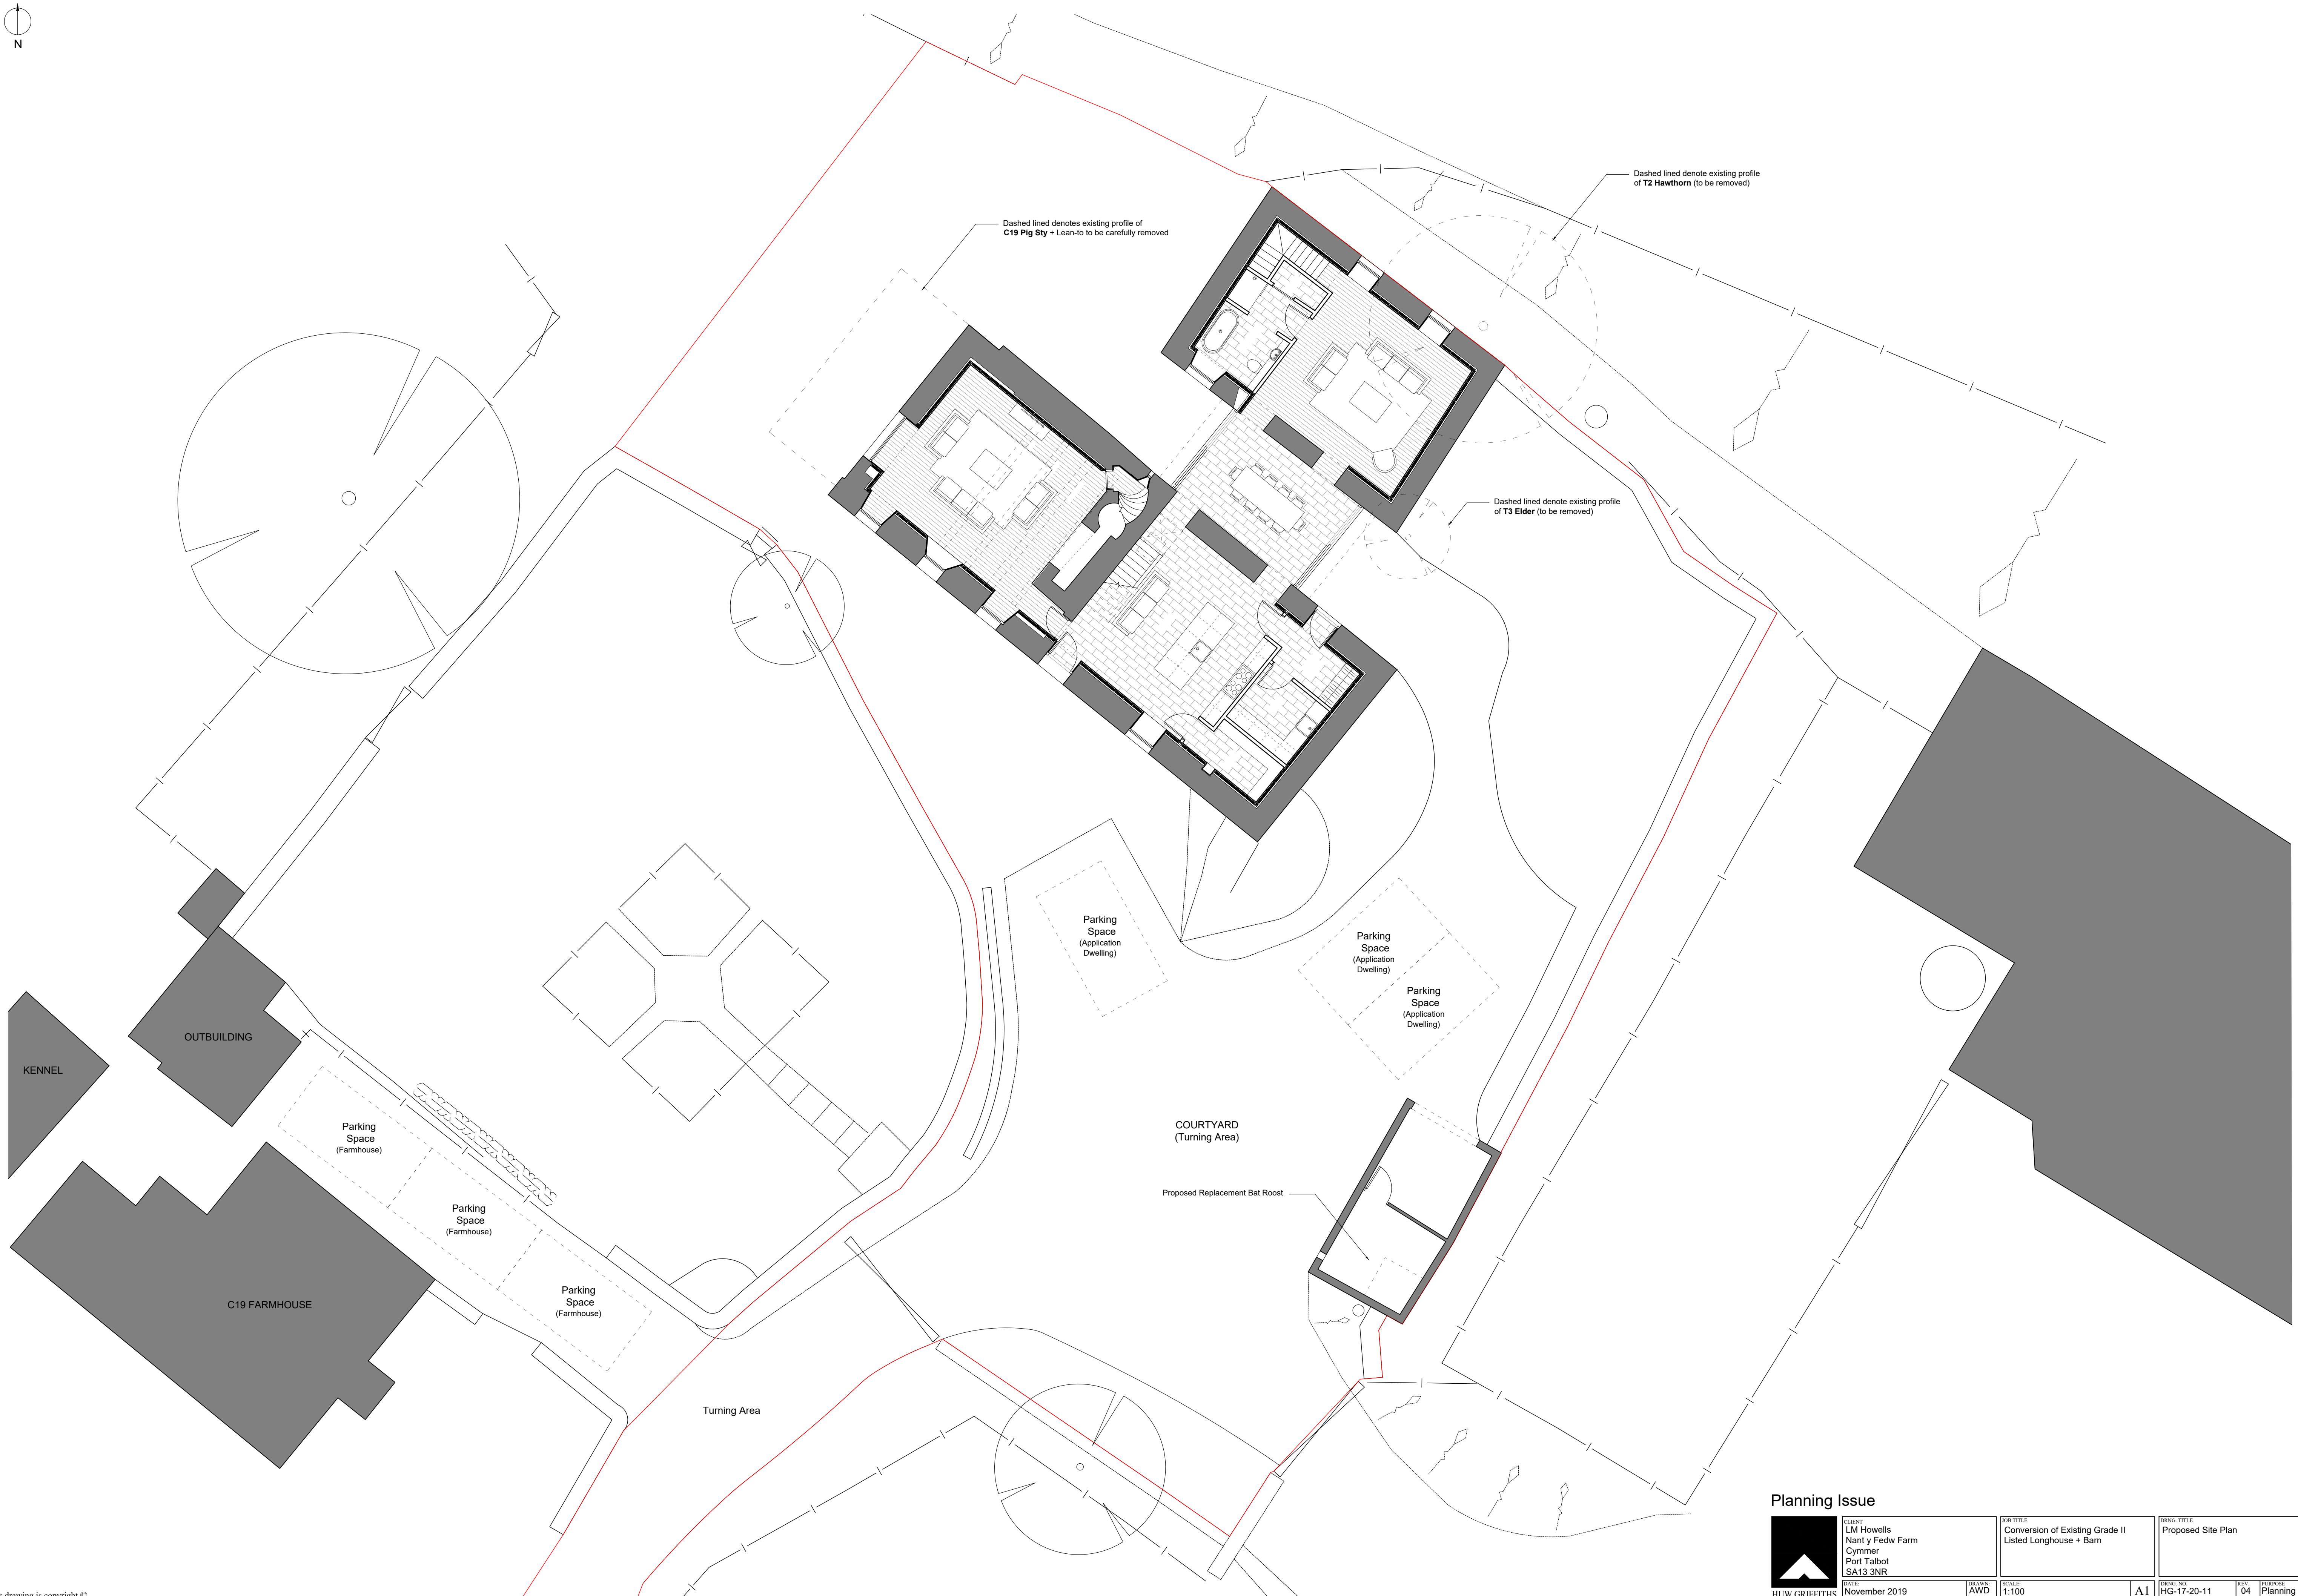 

Planning Issue



CLIENT
LM Howells
Nant y Fedw Farm
Cymmer
Port Talbot
SA13 3NR

DATE
November 2019

JOB TITLE
Conversion of Existing Grade II
Listed Longhouse + Barn

SCALE
1:100

DWG. TITLE
Proposed Site Plan

DWG. NO.
HG-17-20-11

REV. NO.
04


REVISION
Planning

HUW GRIFFITHS
ARCHITECTS LTD
FERNVAIR SQUARE
CHARTERED ARCHITECT

HUW GRIFFITHS ARCHITECTS LTD


NORTH HILL, 7 ST. JAMES CRESCENT, SWANSEA, SA1 6DP. Tel: 01792 644038 Fax: 01792 645446 Email: design@hga.wales

This drawing is copyright ©
NOTE: All dimensions to be checked on
site and not scaled from the drawing.

 

This drawing is copyright ©
NOTE: All dimensions to be checked on
site and not scaled from the drawing.

Planning Issue

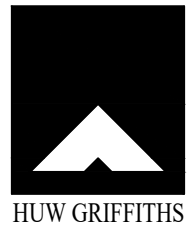

CLIENT
LM Howells
Nant y Fedw Farm
Cymmer
Port Talbot
SA13 3NR

DATE
November 2019

JOB TITLE
Conversion of Existing Grade II
Listed Longhouse + Barn

DRAWING NO
HG-17-20-12


SCALE
1:50

DWG TITLE
Proposed Ground Floor Plan

REV
04

DESCRIPTION
Planning


HUW GRIFFITHS ARCHITECTS LTD
PENSAER SIARTRING
CHARTERED ARCHITECT
NORTH HILL, 7 ST. JAMES CRESCENT, SWANSEA, SA1 6DP Tel: 01792 644038 Fax: 01792 645446 Email: design@hga.wales

 


This drawing is copyright ©
NOTE: All dimensions to be checked on
site and not scaled from the drawing.

Planning Issue


 HUW GRIFFITHS ARCHITECTS LTD PENSAER SIARTRIDG CHARTERED ARCHITECT	CLIENT LM Howells Nant y Fedw Farm Cymmer Port Talbot SA13 3NR	JOB TITLE Conversion of Existing Grade II Listed Longhouse + Barn	DRAWING TITLE Proposed First Floor Plan				
November 2019		DRAWN AWD	SCALE 1:50	A1	DWG. NO. HG-17-20-13	REV. 04	REVISION Planning
HUW GRIFFITHS ARCHITECTS LTD							
NORTH HILL, 7 ST. JAMES CRESCENT, SWANSEA, SA1 6DP Tel: 01792 644038 Fax: 01792 645446 Email: design@hga.wales							

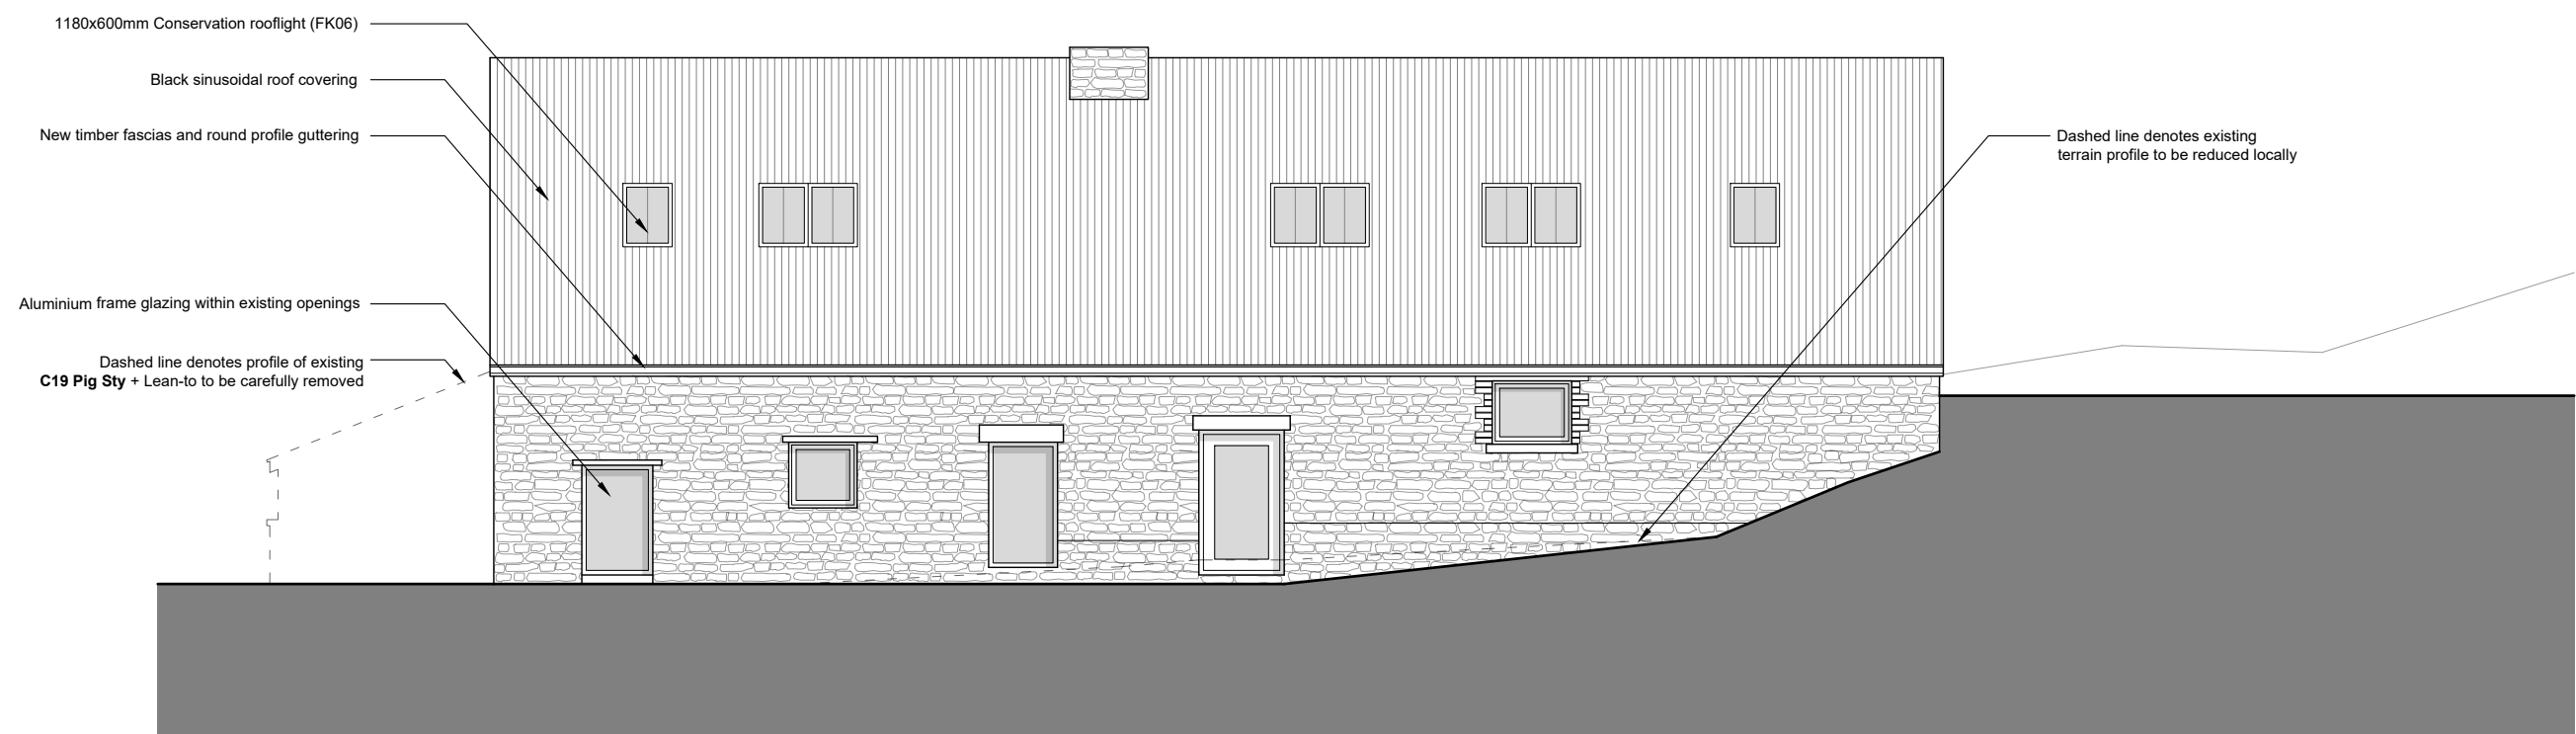


SOUTH-WEST ELEVATION
Longhouse

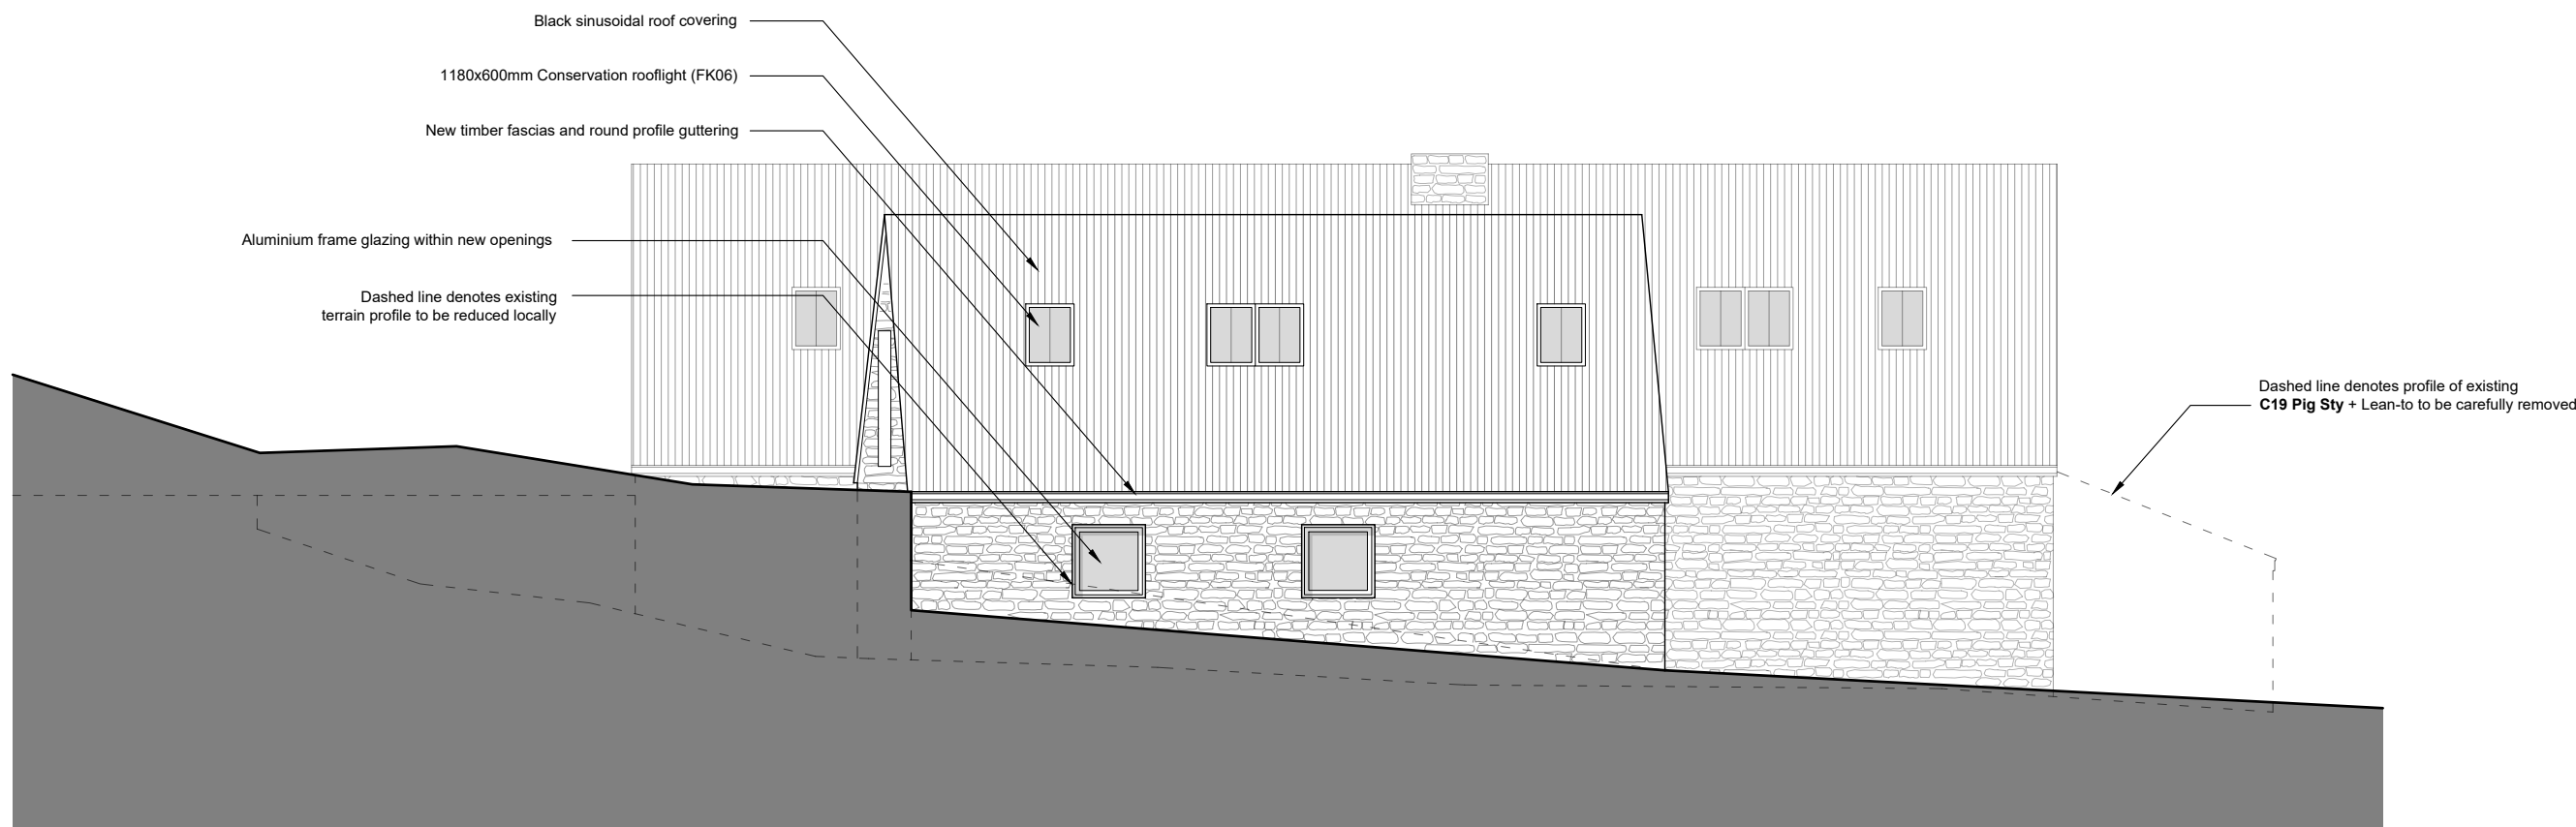


NORTH-EAST ELEVATION
Stable

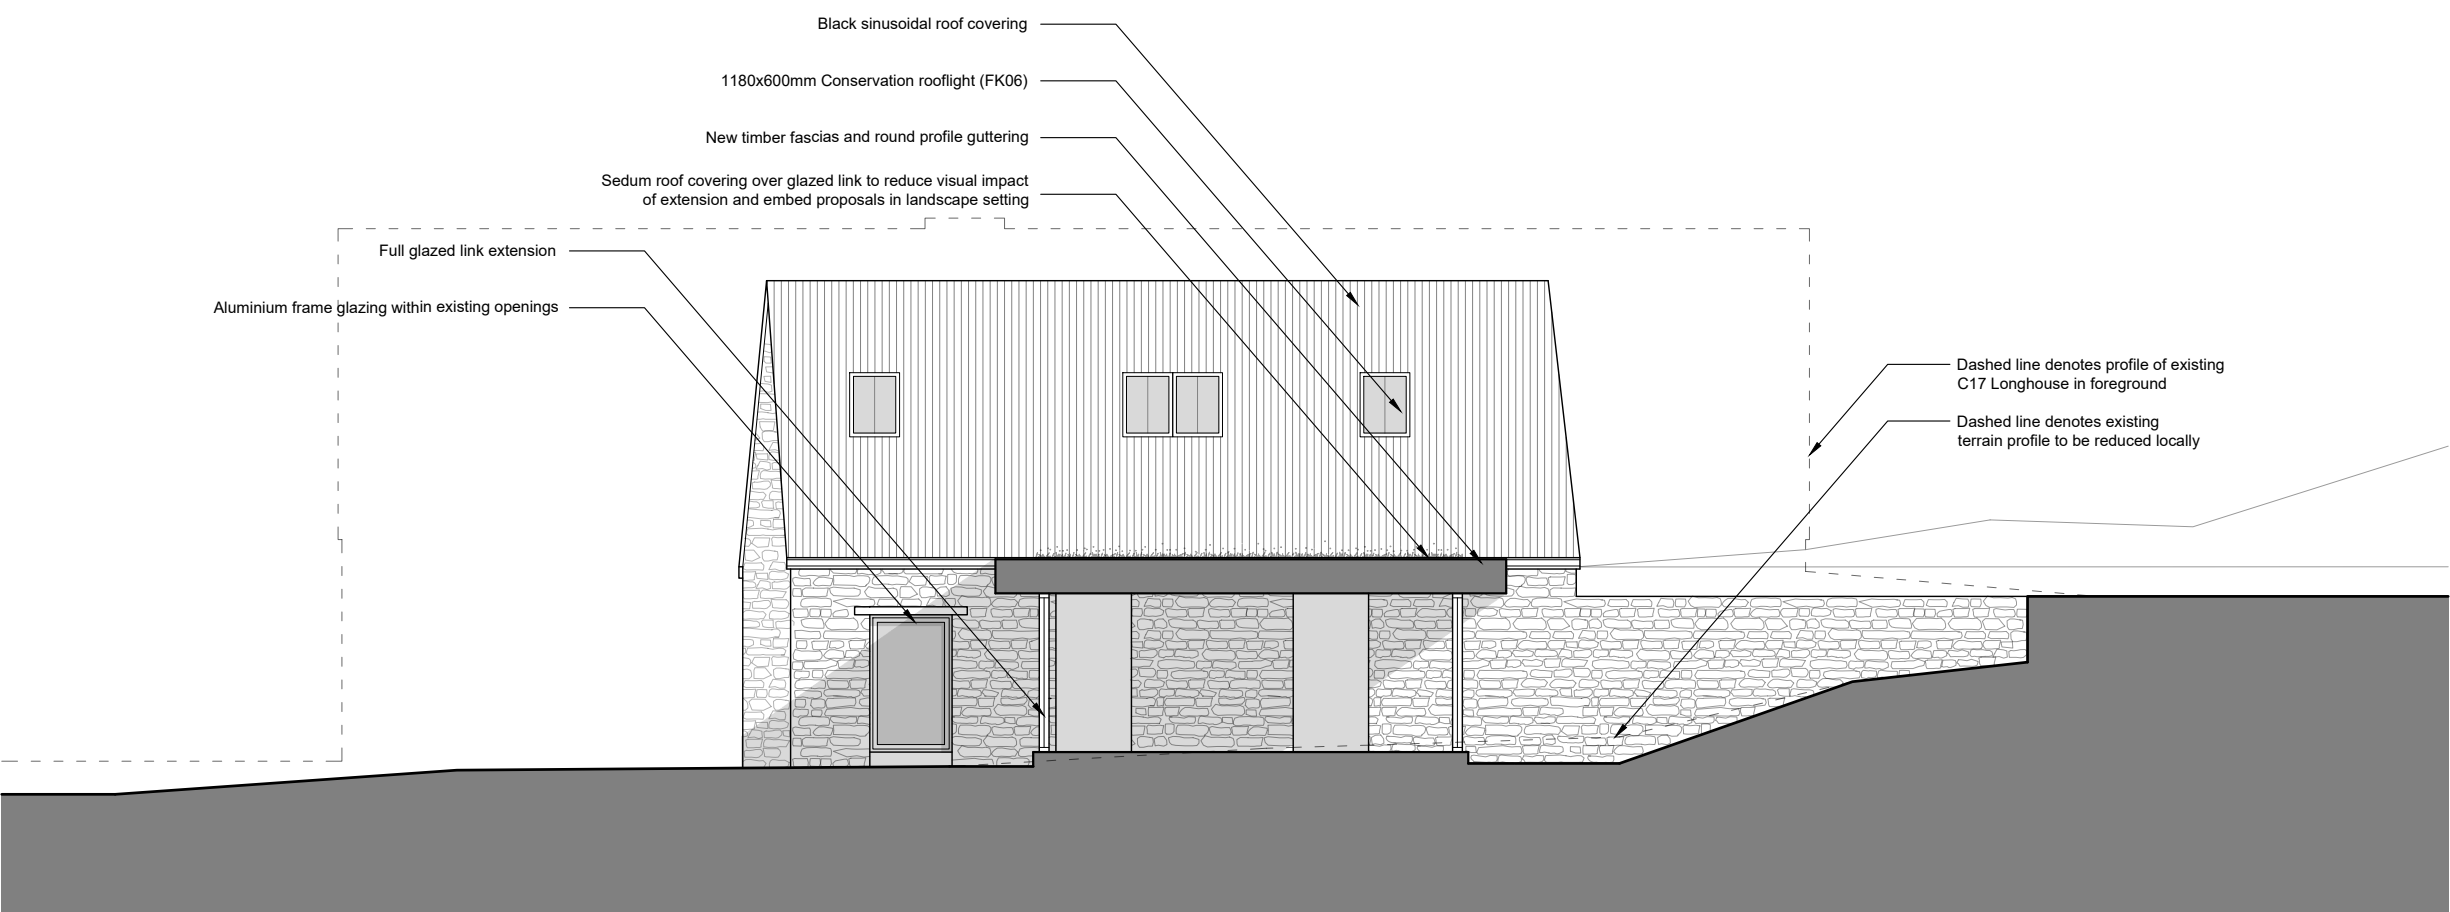


LONGITUDINAL SITE SECTION 1
South-west Elevation of Stable

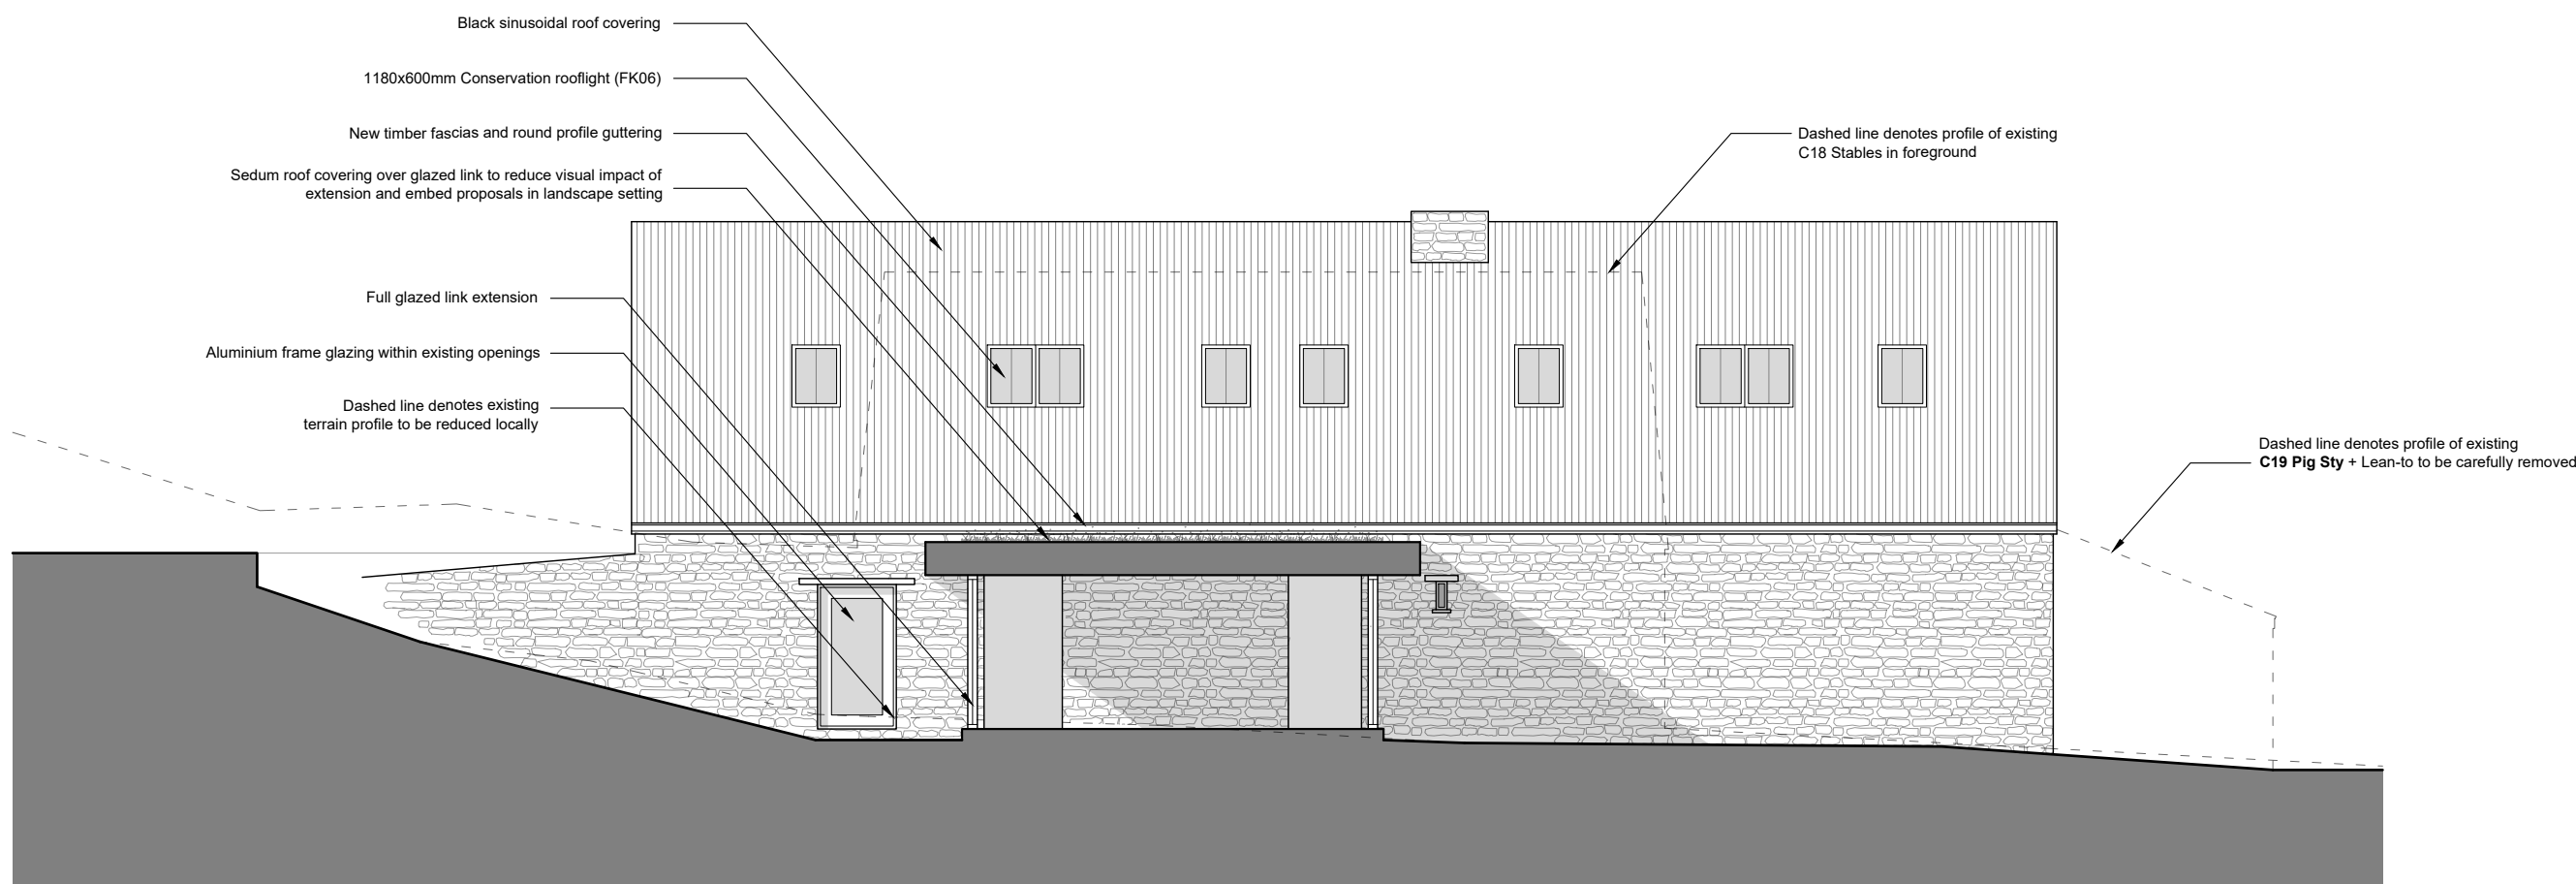

LONGITUDINAL SITE SECTION 2
North-east Elevation of Longhouse

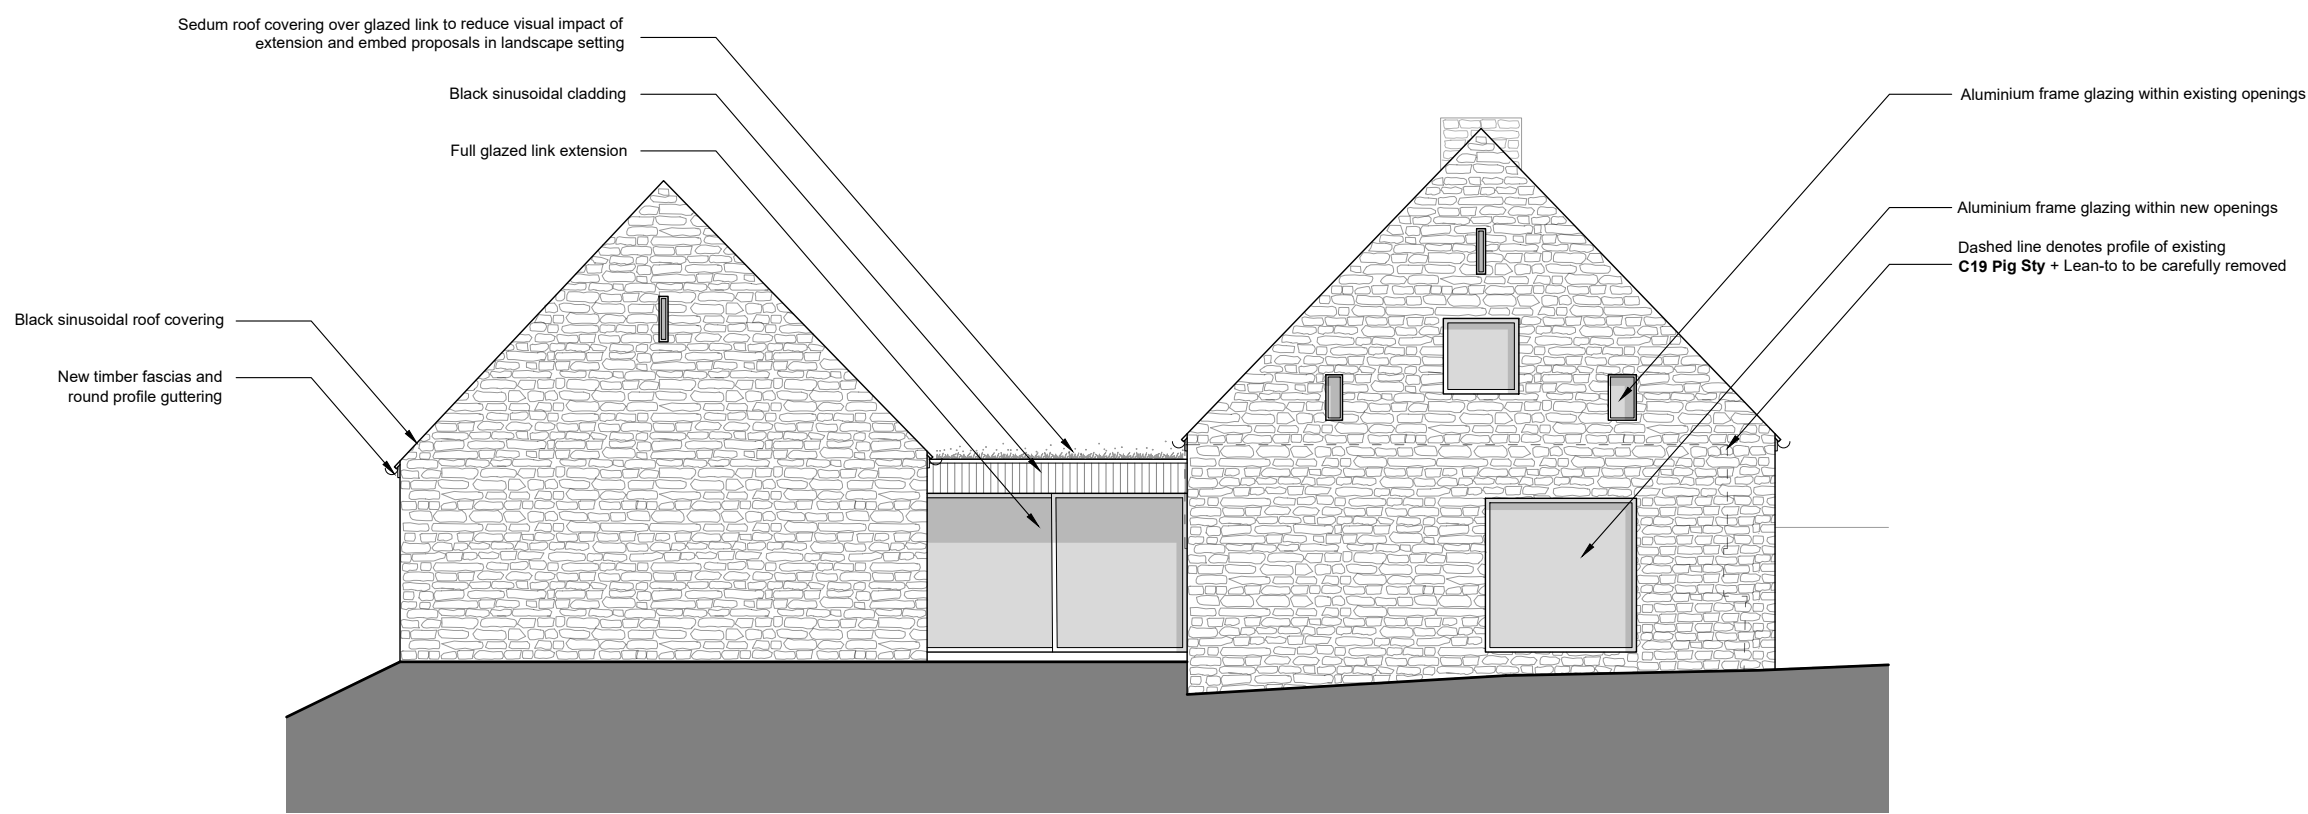



NORTH-WEST ELEVATION
Stable + Longhouse

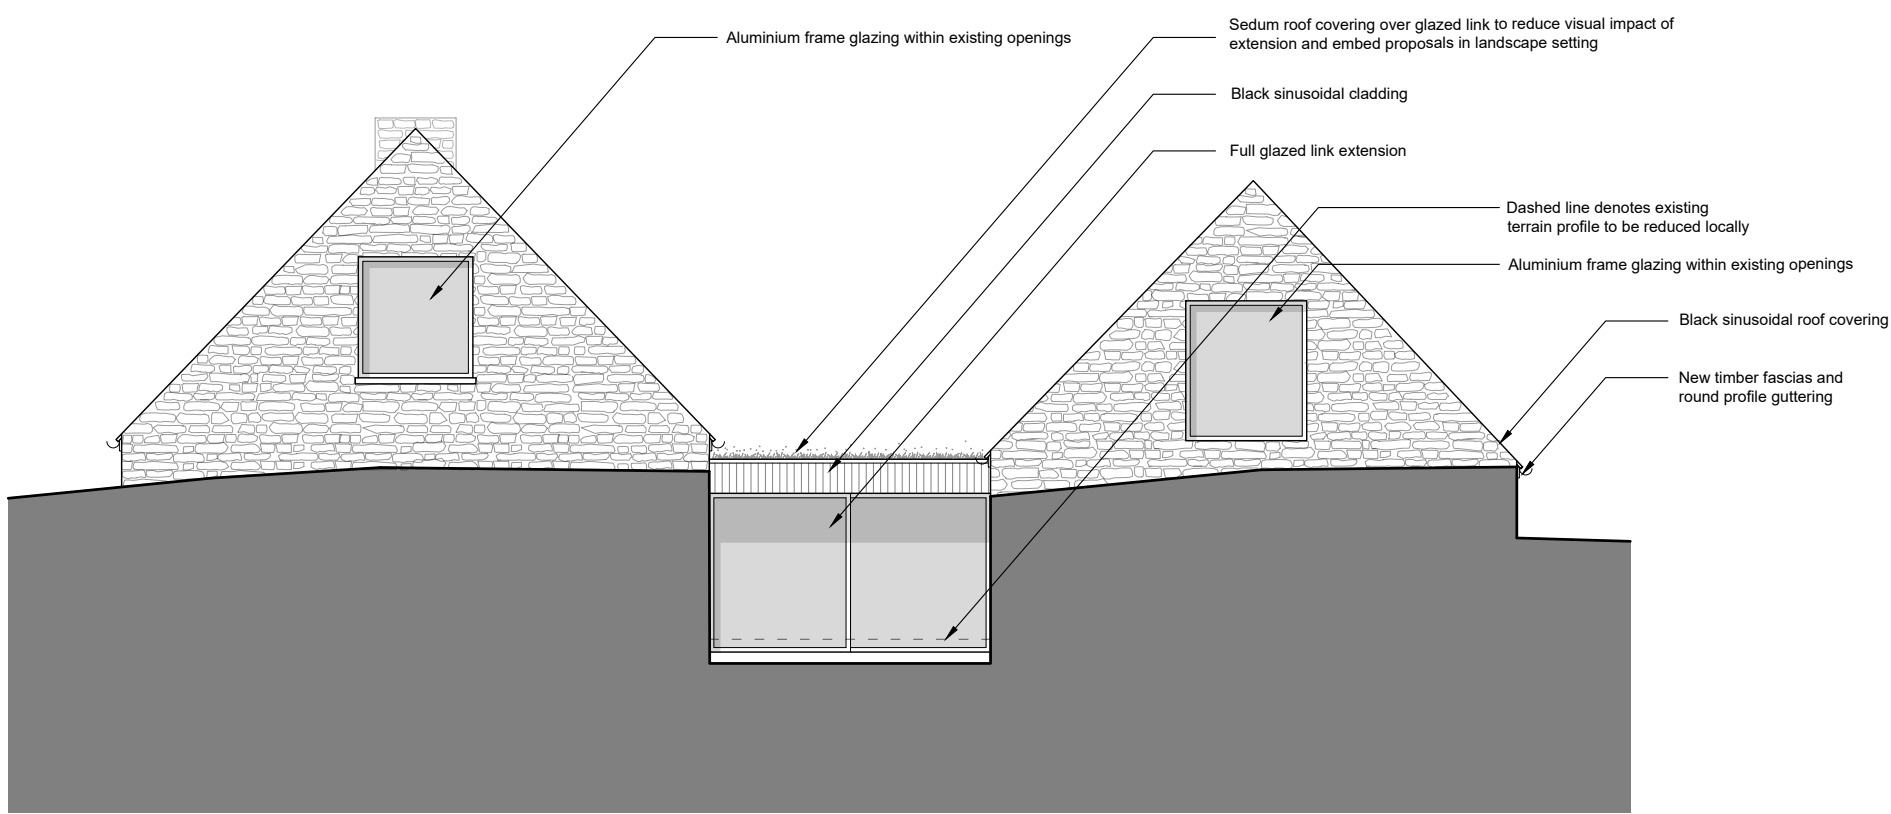

SOUTH-EAST ELEVATION
Longhouse + Stable

Planning Issue

  HUW GRIFFITHS ARCHITECTS LTD PENGSAU SIARTRIED CHARTERED ARCHITECT	CLIENT LM Howells Nant y Fedw Farm Cymmer Port Talbot SA13 3NR	JOB TITLE Conversion of Existing Grade II Listed Longhouse + Barn	DWG. TITLE Proposed Elevations			
				DATE November 2019	DRAWN AWD	SCALE 1:100
				HUW GRIFFITHS ARCHITECTS LTD		
				NORTH HILL, 7 ST. JAMES CRESCENT, SWANSEA, SA1 6DP. Tel: 01792 644038 Fax: 01792 645446 Email: design@hga.wales		
				DWG. NO. HG-17-20-14	REV. NO. 04	PURPOSE Planning

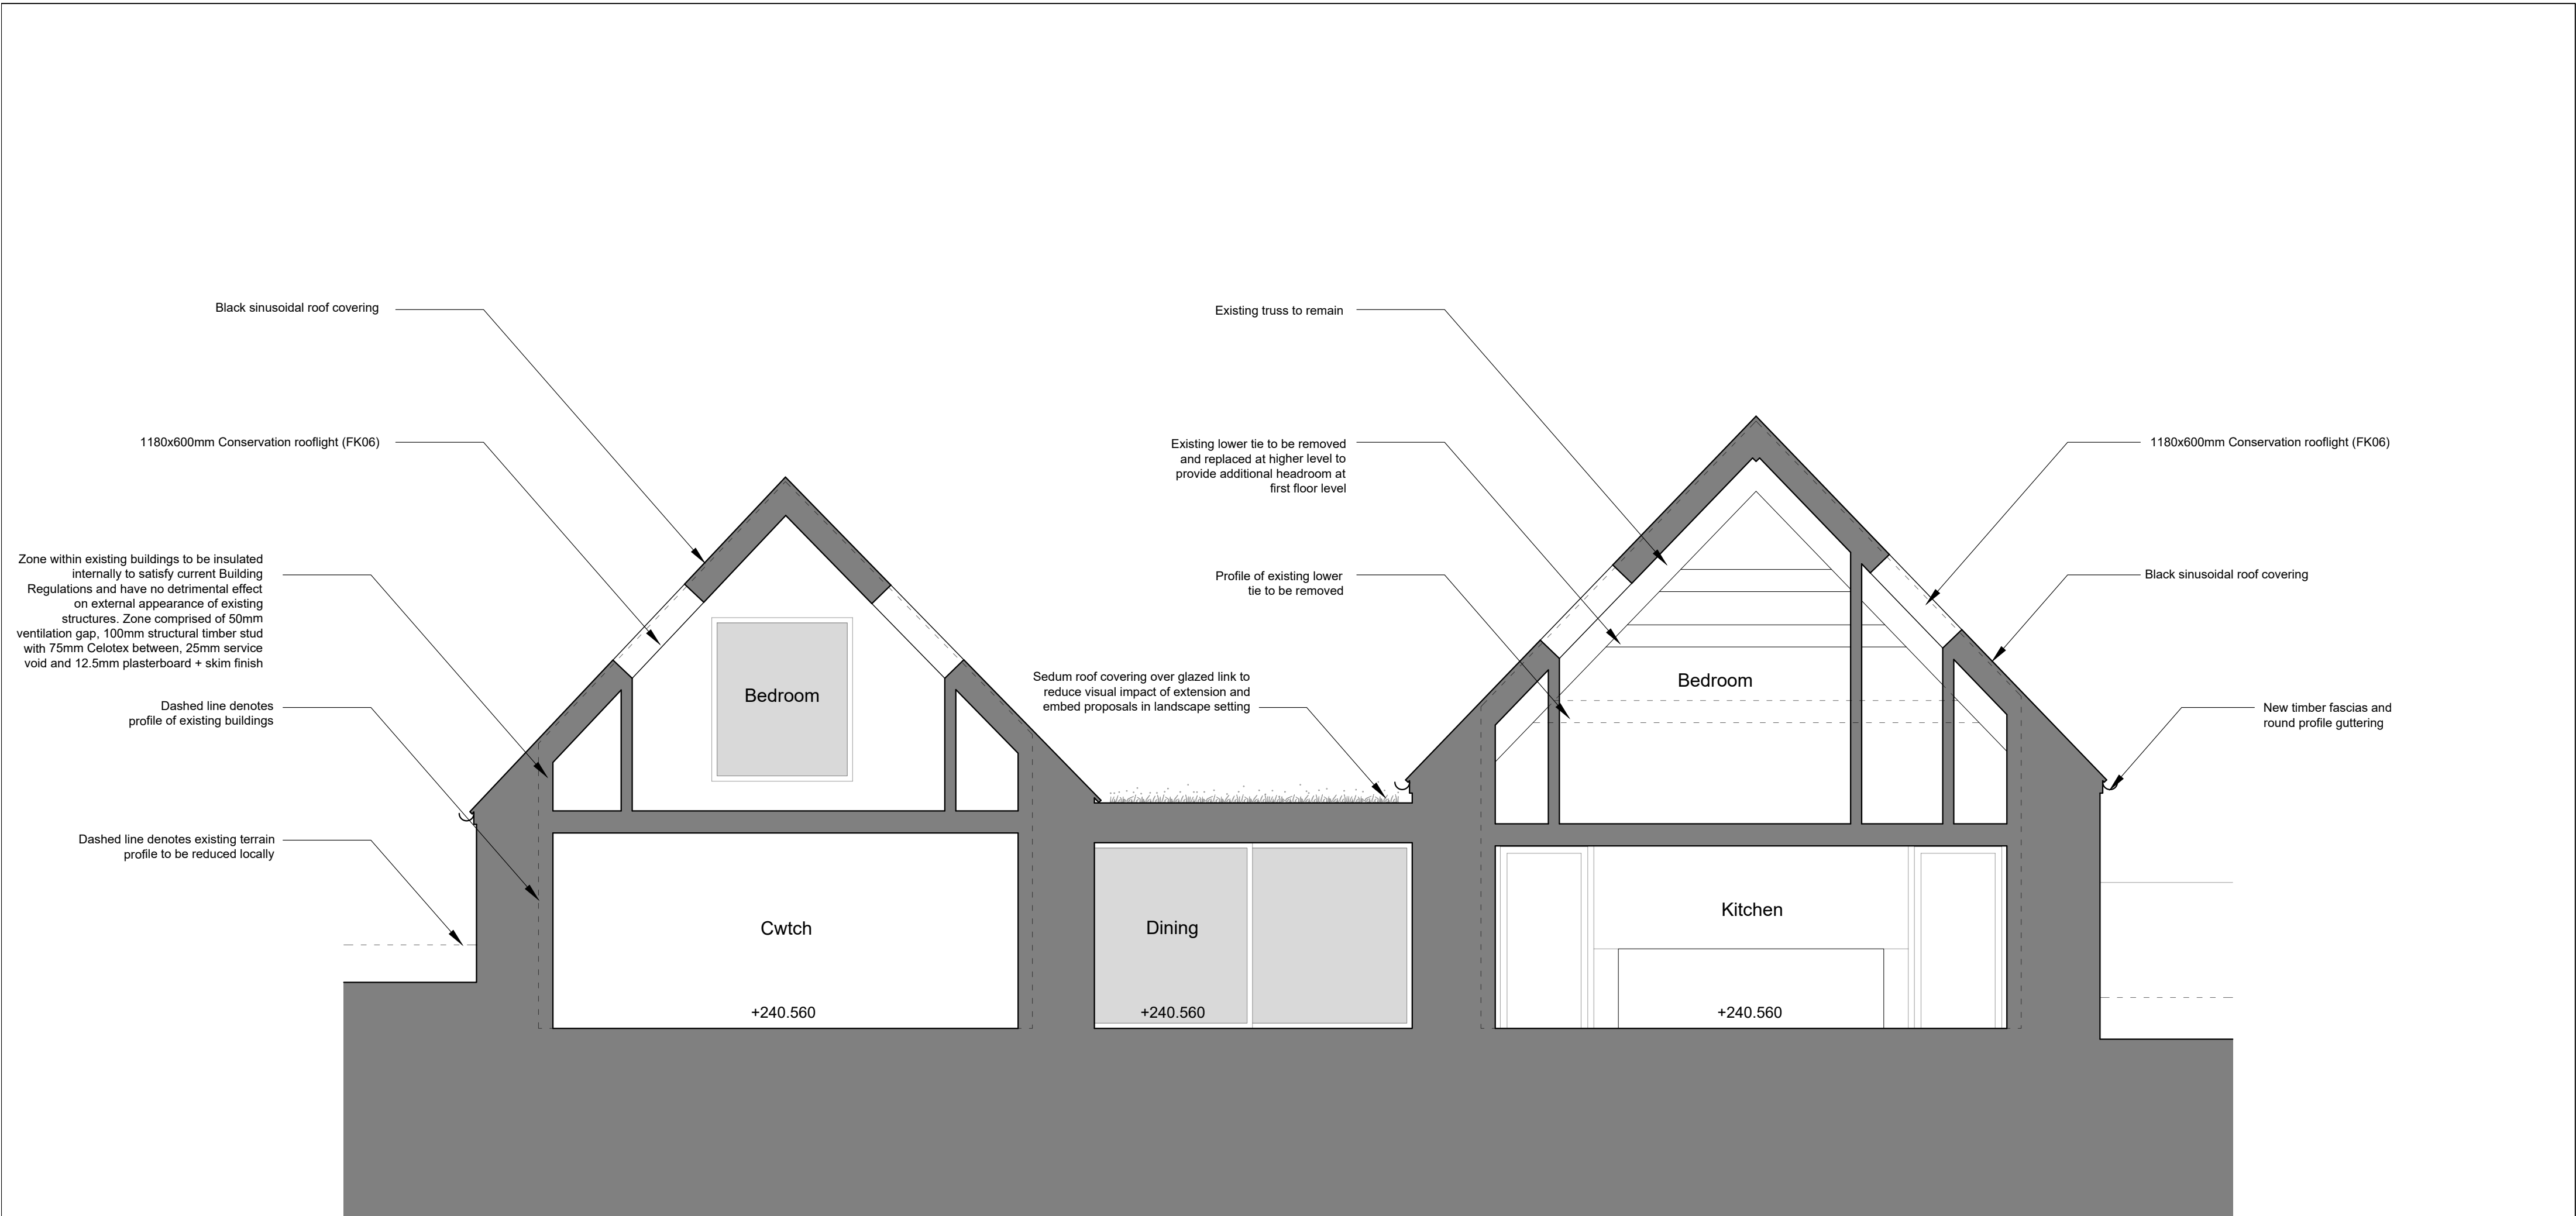

TRANSVERSE SECTION (A-A)
Stable + Longhouse

This drawing is copyright ©
NOTE: All dimensions to be checked on
site and not scaled from the drawing.

Planning Issue



HUW GRIFFITHS
ARCHITECTS LTD
PENSAER SIARTREDIG
CHARTERED ARCHITECT

CLIENT
LM Howells
Nant y Fedw Farm
Cymmer
Port Talbot
SA13 3NR

DATE
November 2019

DRAWN
OL/AD

JOB TITLE
Conversion of Existing Grade II
Listed Longhouse + Barn

SCALE
1:50

DRWG. TITLE
Proposed Transverse Section A-A


DRWG. NO.
HG-17-20-15

REV.
02

PURPOSE
Planning

HUW GRIFFITHS ARCHITECTS LTD

NORTH HILL, 7 ST. JAMES CRESCENT, SWANSEA, SA1 6DP Tel: 01792 644038 Fax: 01792 645446 Email: design@hga.wales

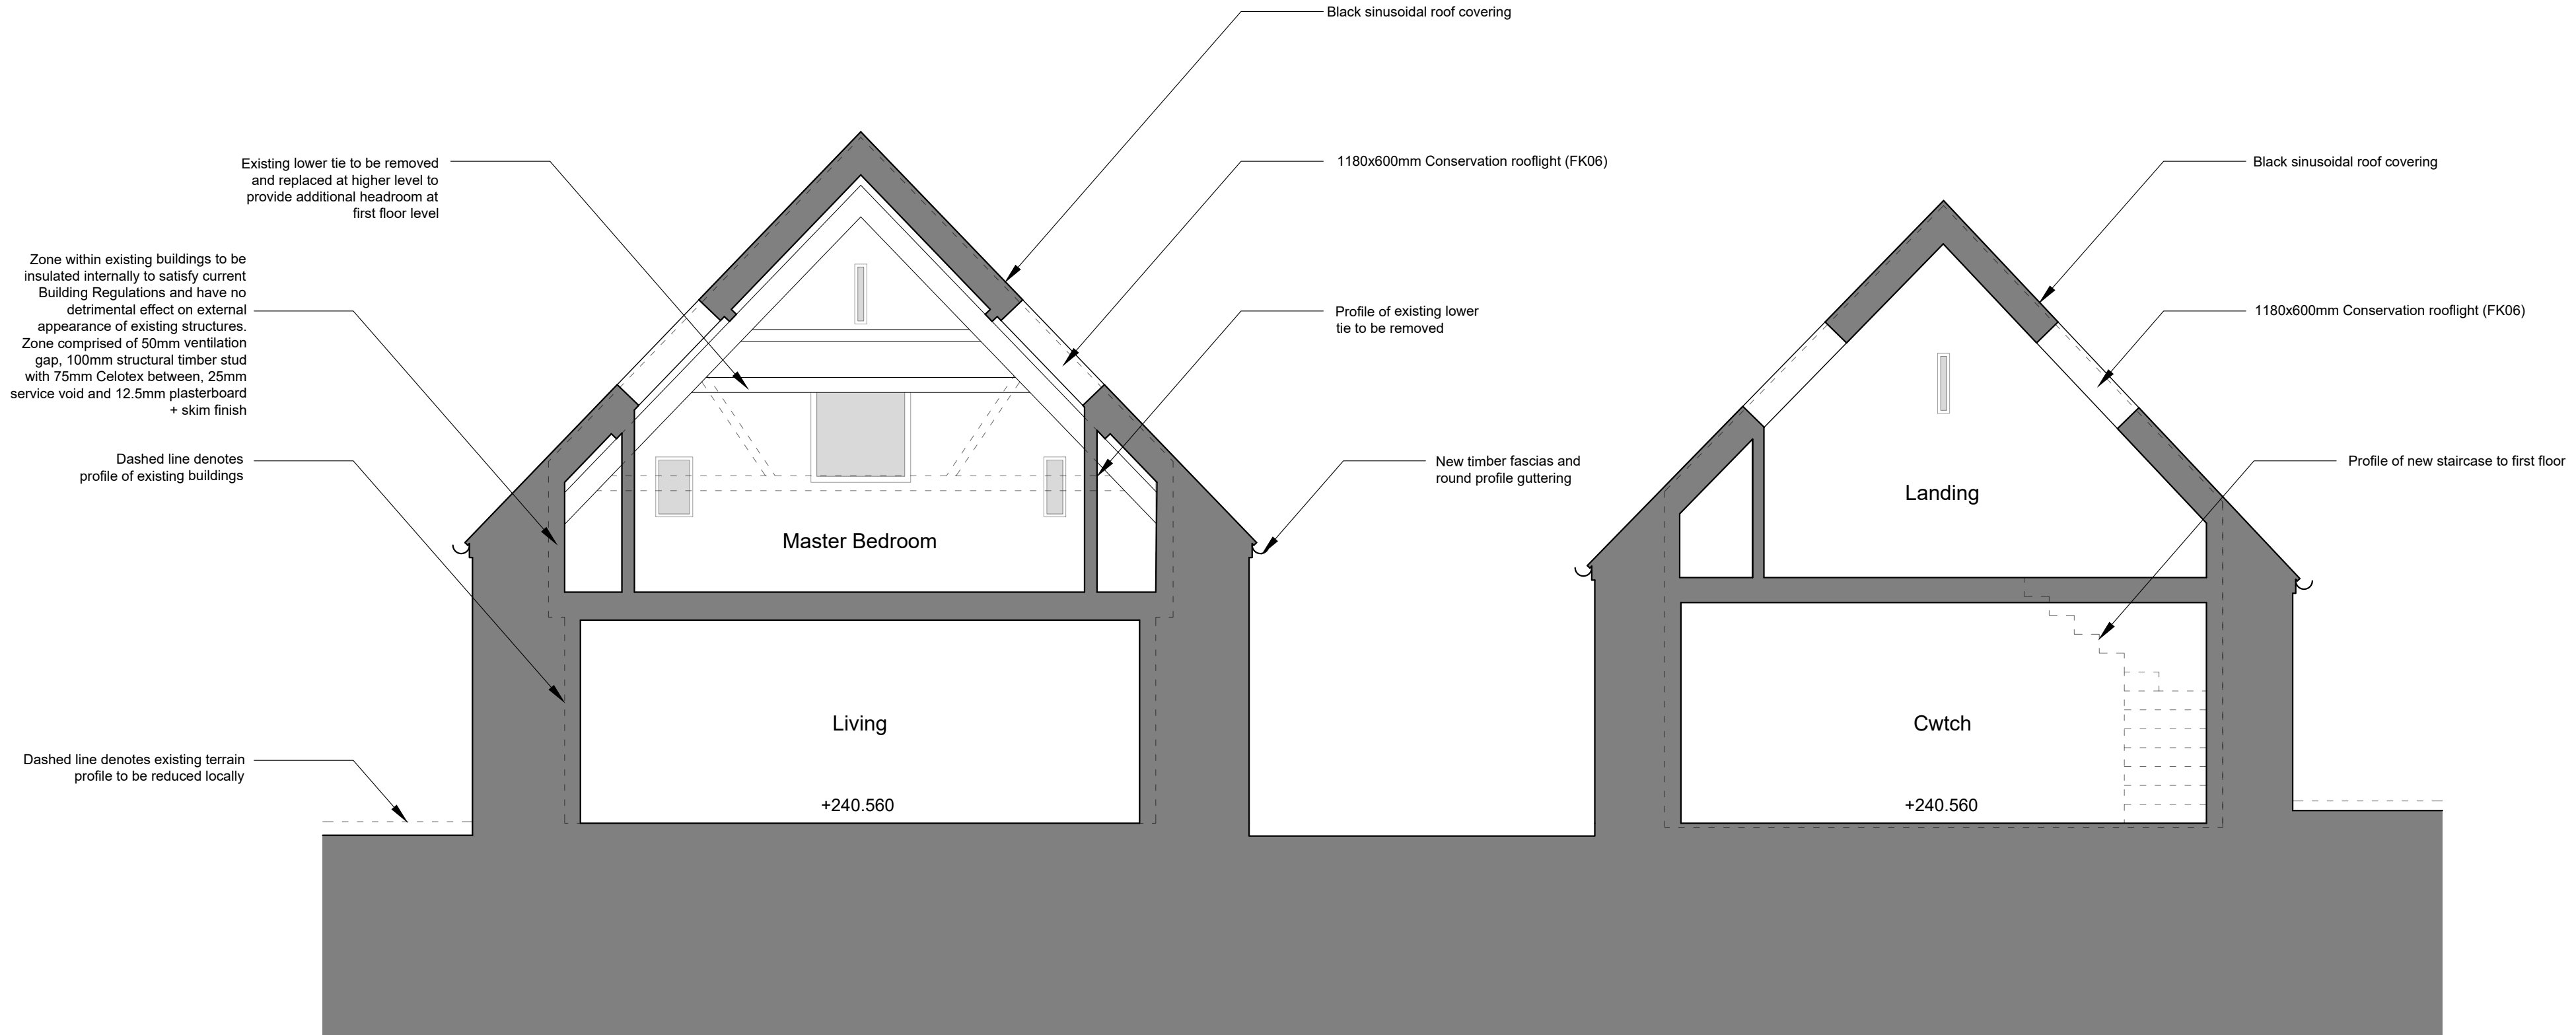

TRANSVERSE SECTION (B-B)
Longhouse + Stable

Planning Issue



HUW GRIFFITHS
ARCHITECTS LTD
PENSAER SIARTREDIG
CHARTERED ARCHITECT

CLIENT
LM Howells
Nant y Fedw Farm
Cymmer
Port Talbot
SA13 3NR

DATE:
November 2019

DRAWN:
OL/AD

JOB TITLE
Conversion of Existing Grade II
Listed Longhouse + Barn

SCALE:
1:50

DRNG. TITLE
Proposed Transverse Section B-B



DRNG. NO.
HG-17-20-16

REV.
02


PURPOSE
Planning

A2


HUW GRIFFITHS ARCHITECTS LTD
NORTH HILL, 7 ST. JAMES CRESCENT, SWANSEA, SA1 6DP Tel: 01792 644038 Fax: 01792 645446 Email: design@hga.wales

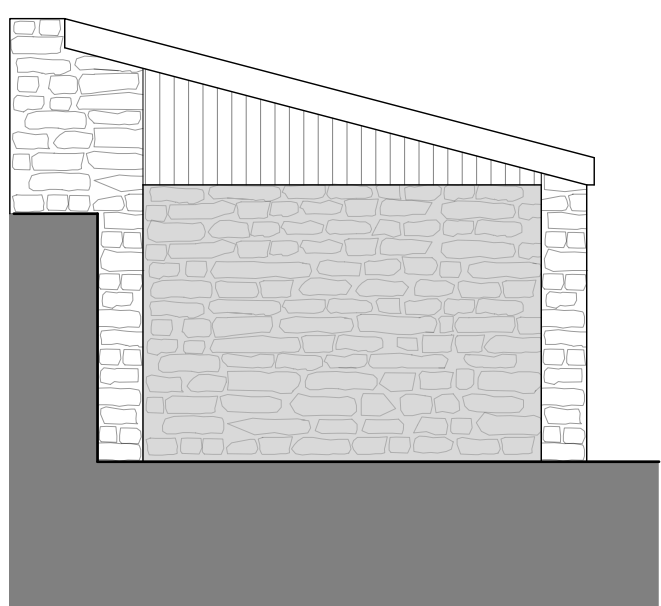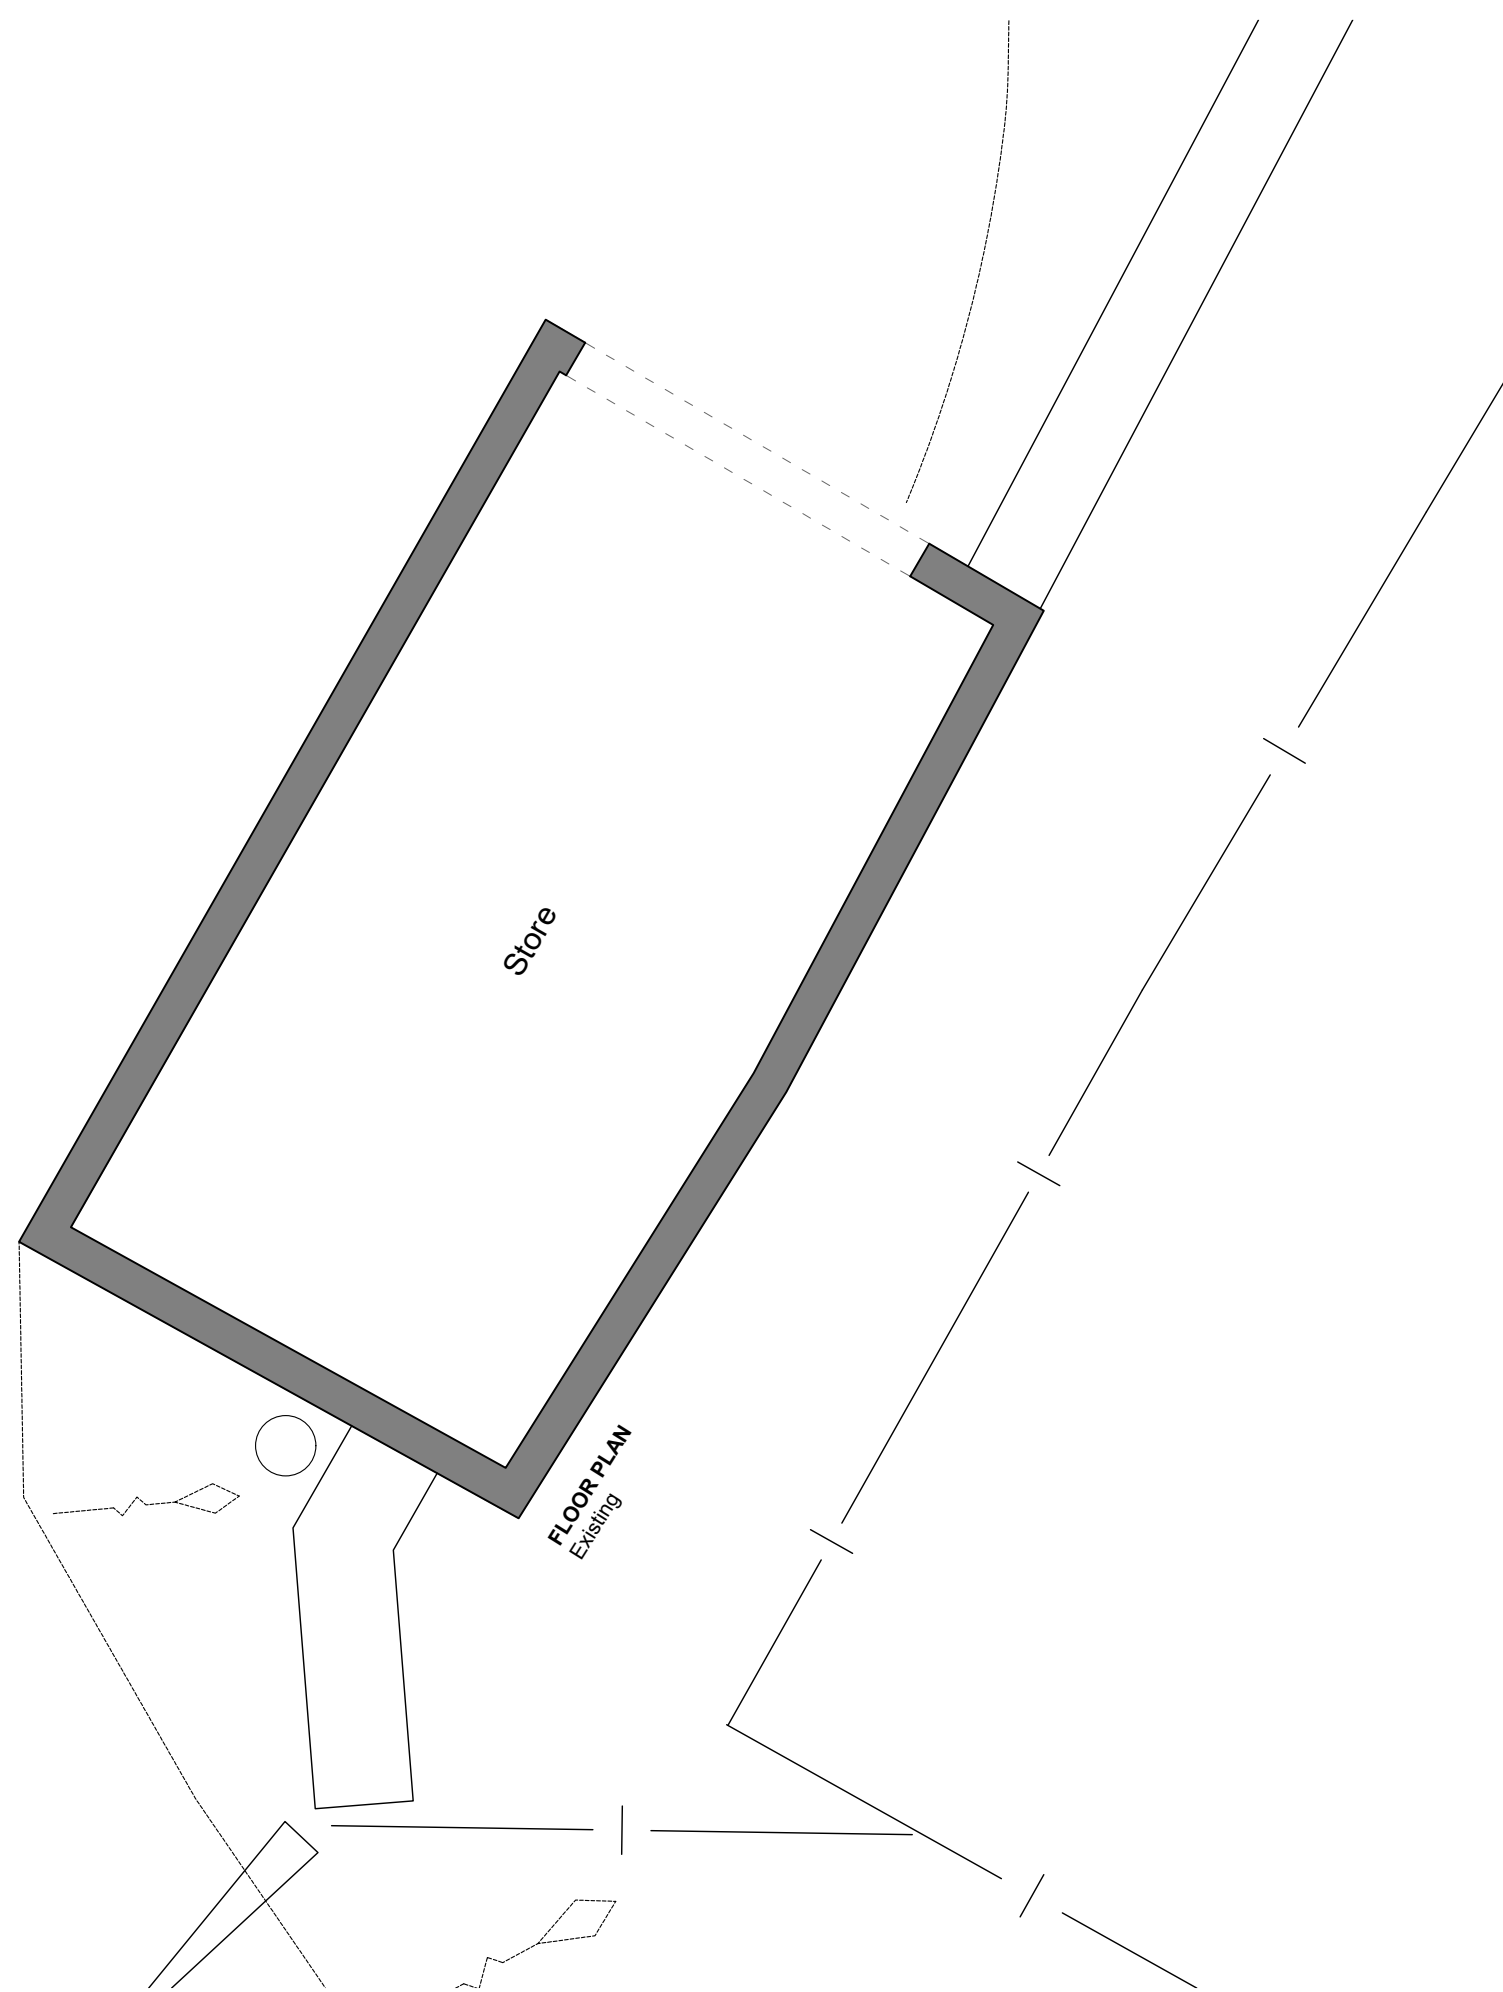


NORTH-EAST ELEVATION
Existing

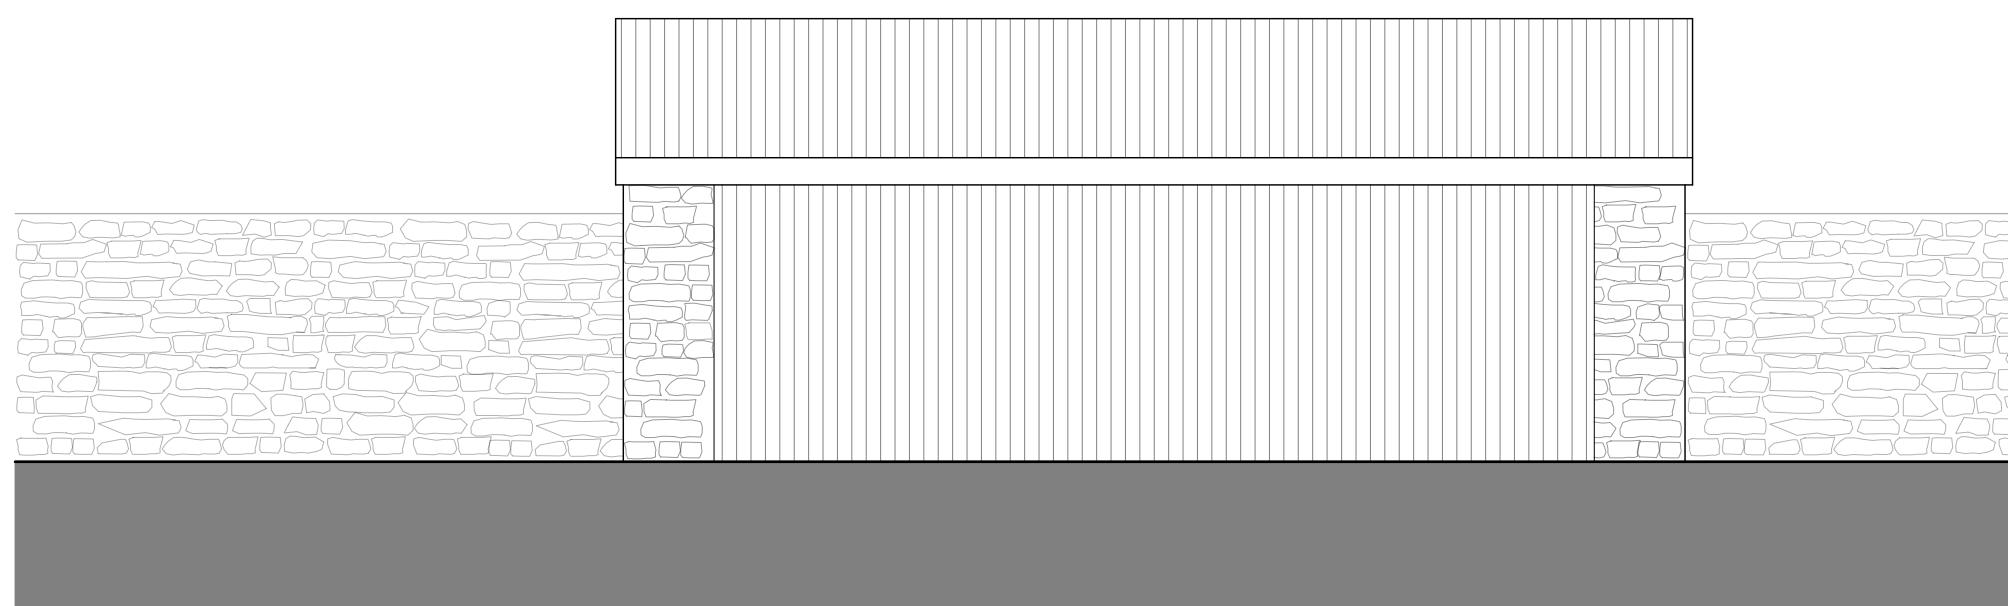


NORTH-WEST ELEVATION
Existing

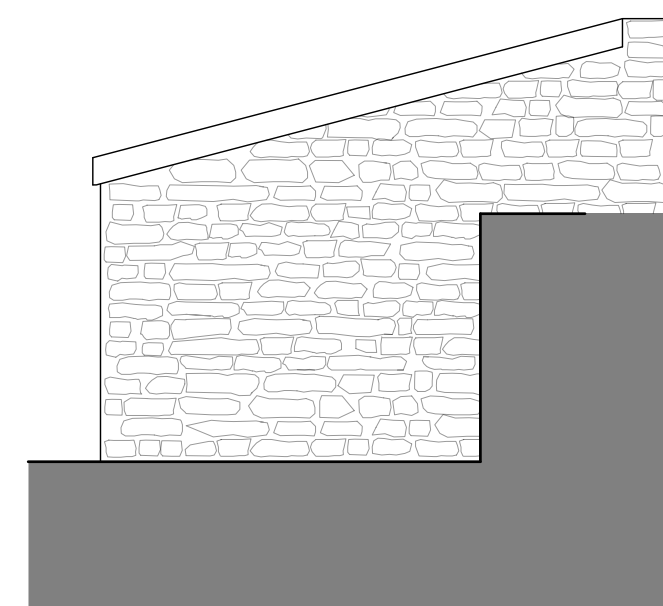


SOUTH-EAST ELEVATION
Existing

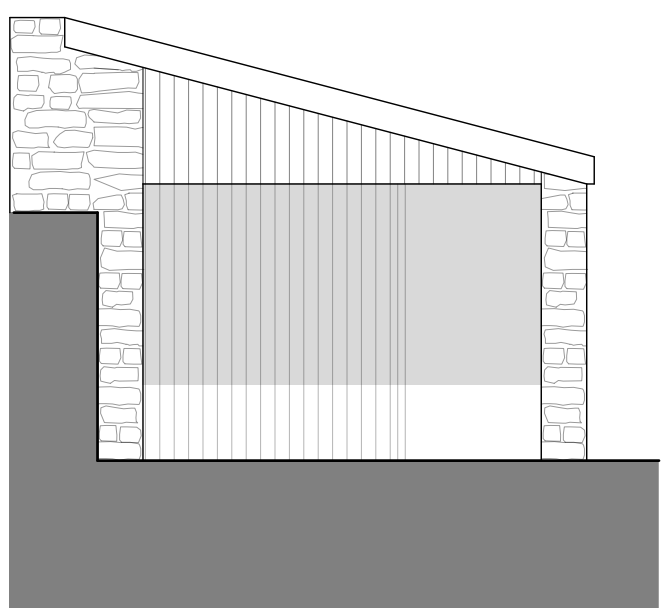

NORTH-EAST ELEVATION
Proposed

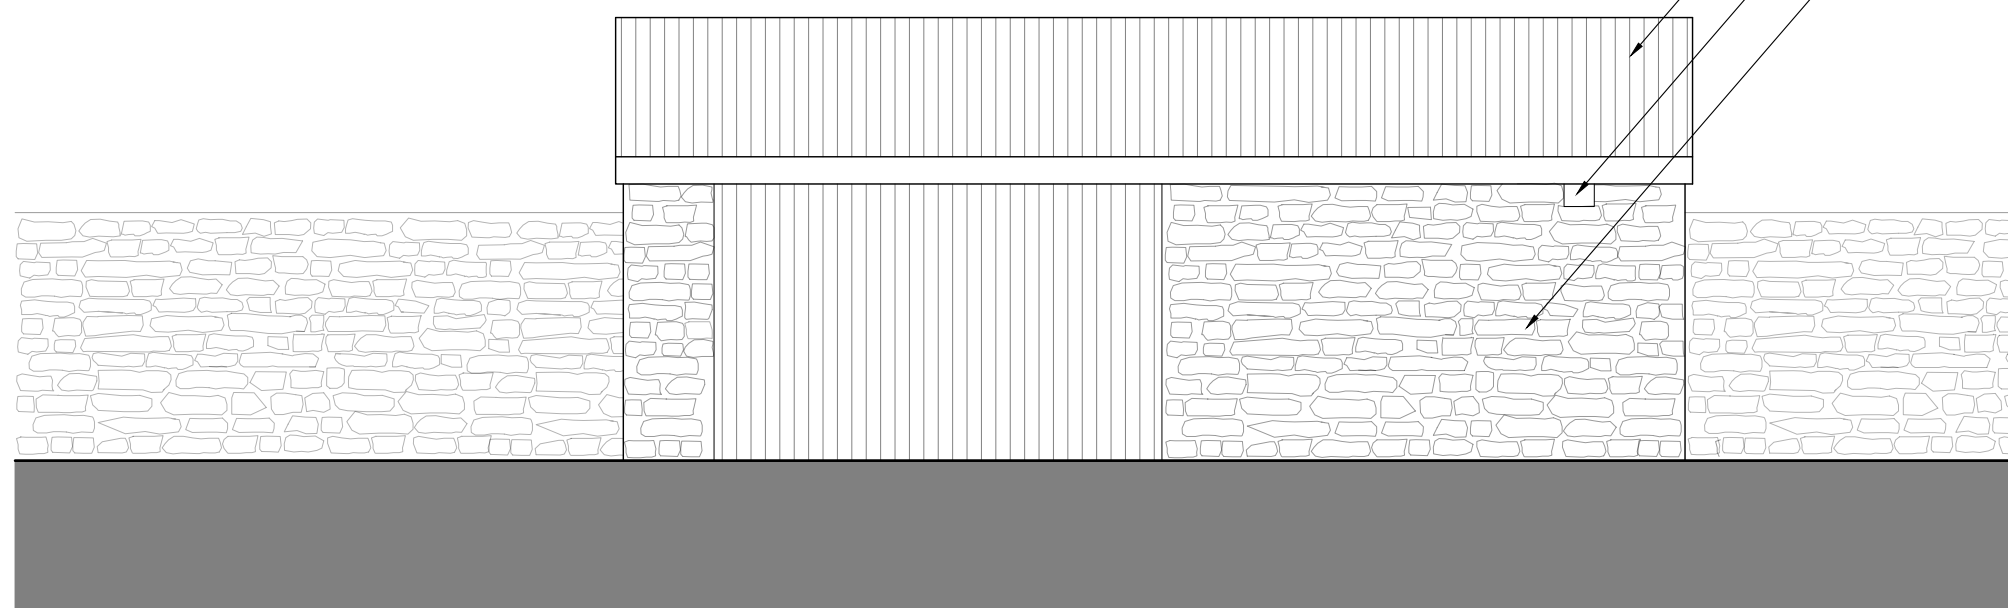

NORTH-WEST ELEVATION
Proposed

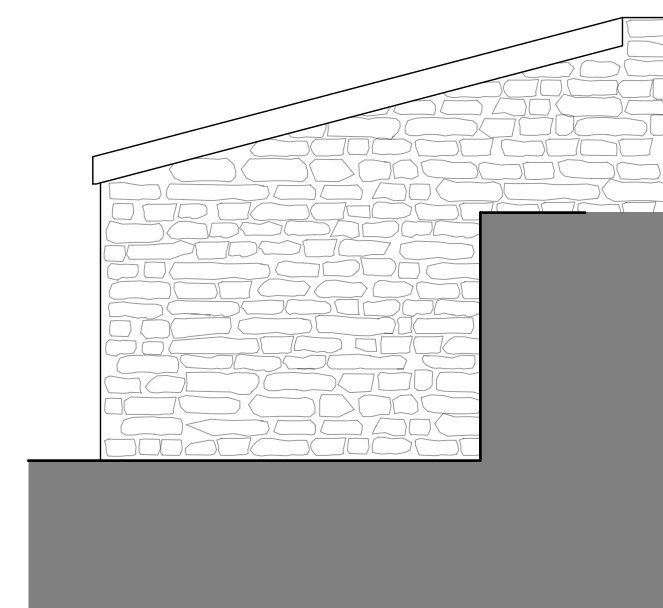

SOUTH-EAST ELEVATION
Proposed

ARCHITECTS LTD
PENSAER SIARTREDIG
CHARTERED ARCHITECT

HUW GRIFFITHS ARCHITECTS LTD
NORTH HILL, 7 ST. JAMES CRESCENT SWANSEA SA1 6DP Tel: 01792 644038 Fax: 01792 645446 Email: design@hwa.wales