




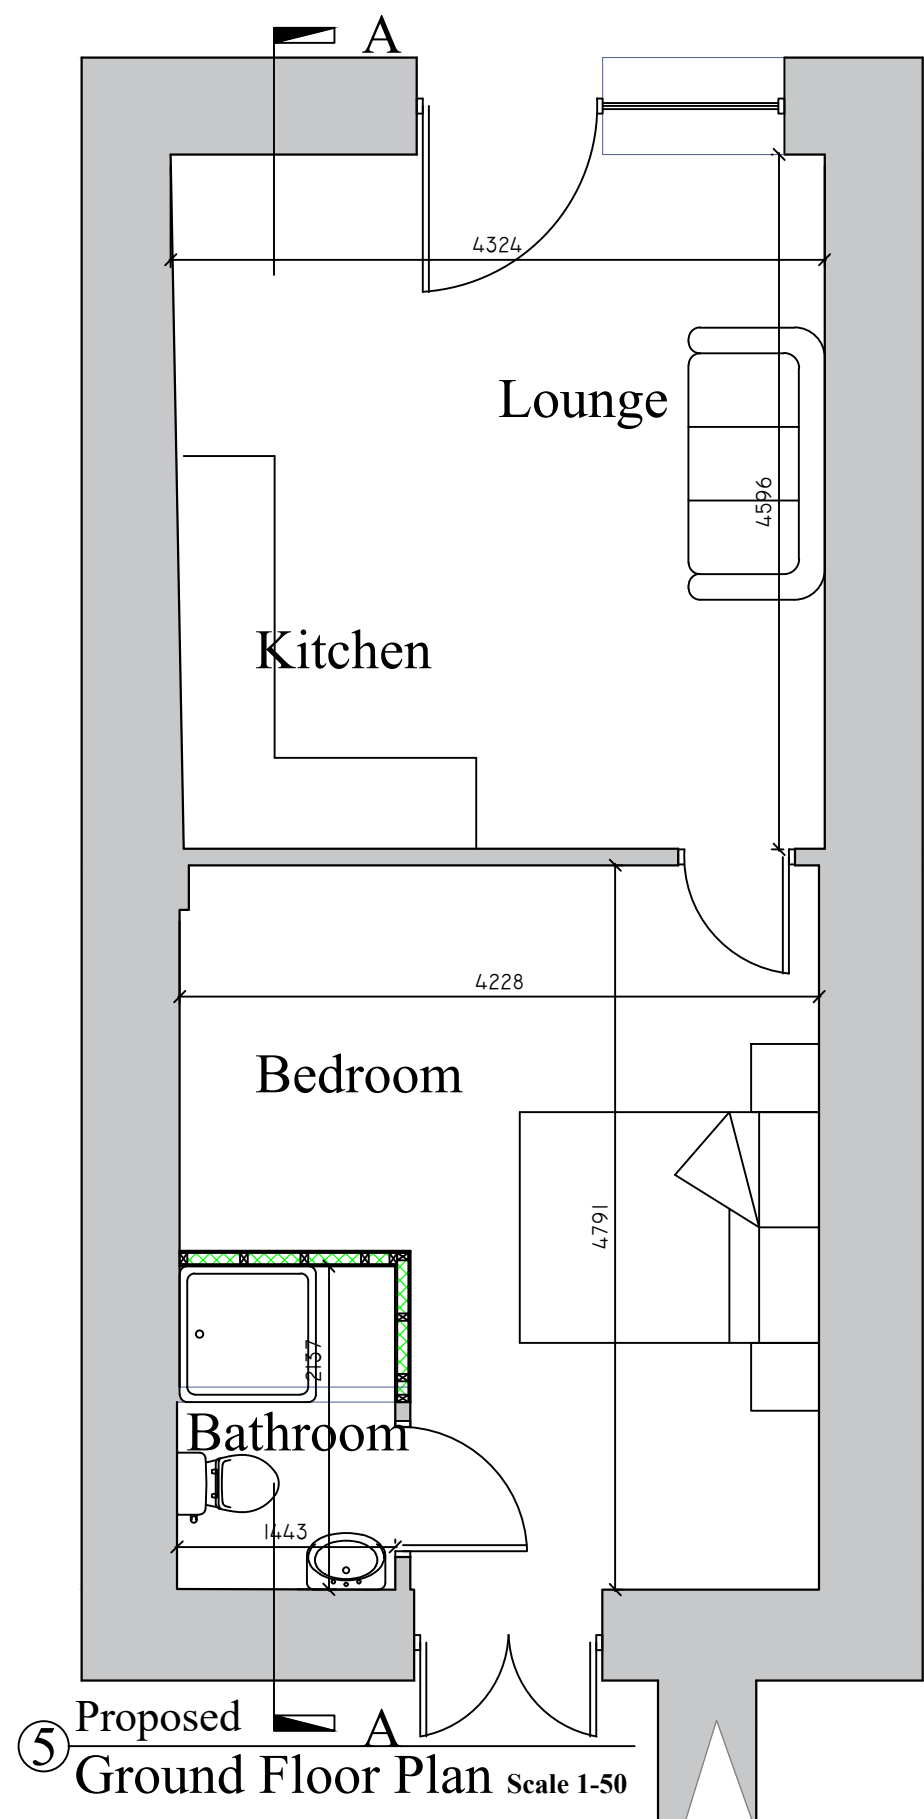


5 Proposed Ground Floor Plan Scale 1-50

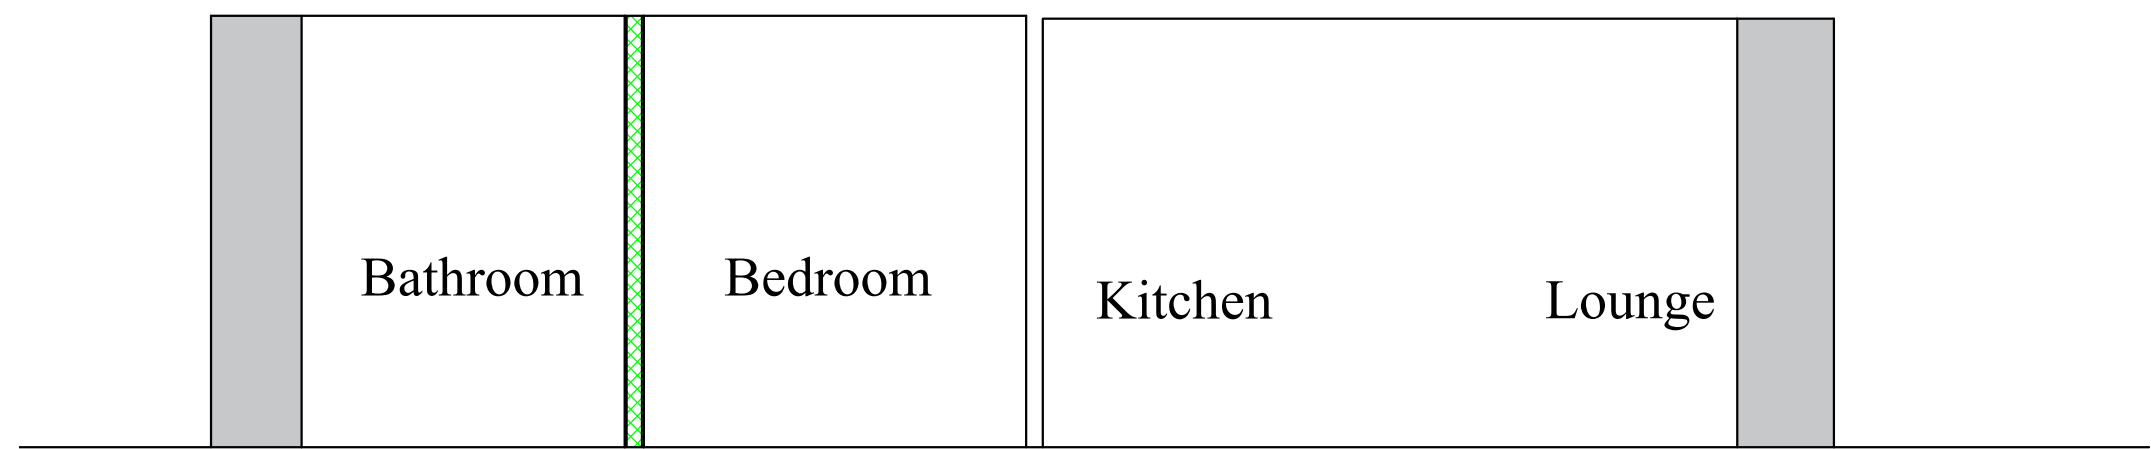


6 Typical Section A-A Scale 1-50

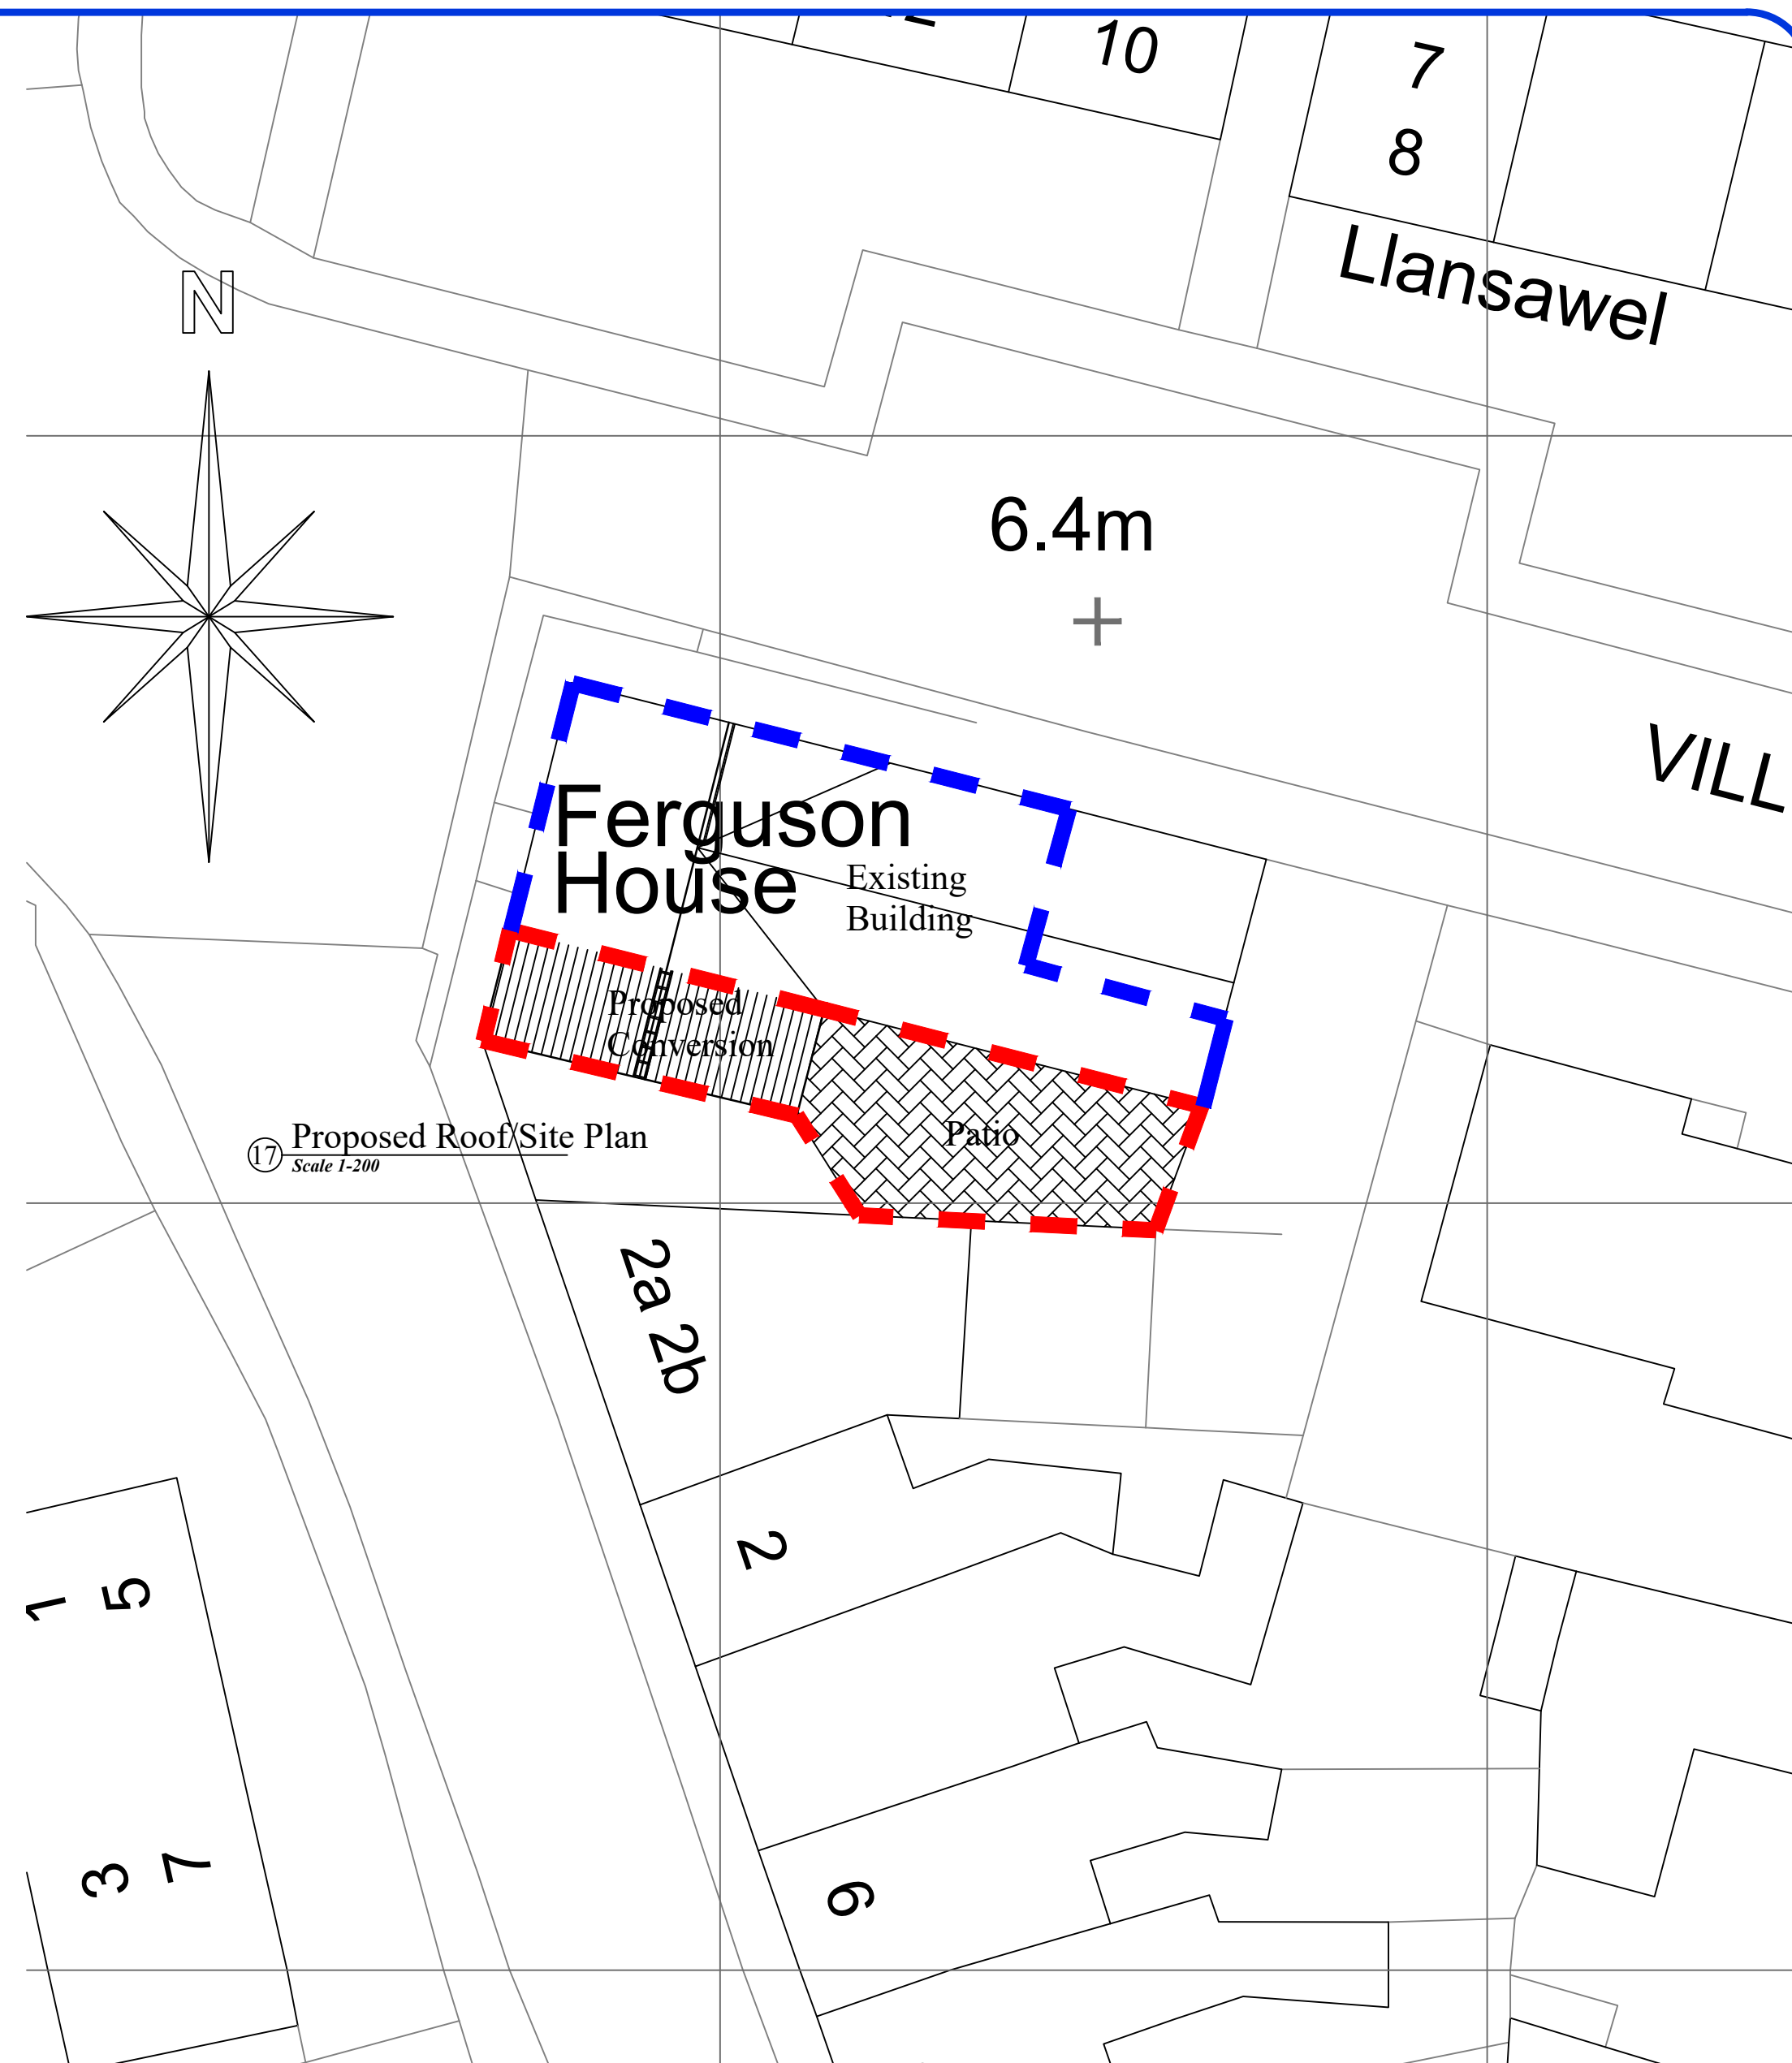

17 Proposed Roof/Site Plan Scale 1-200

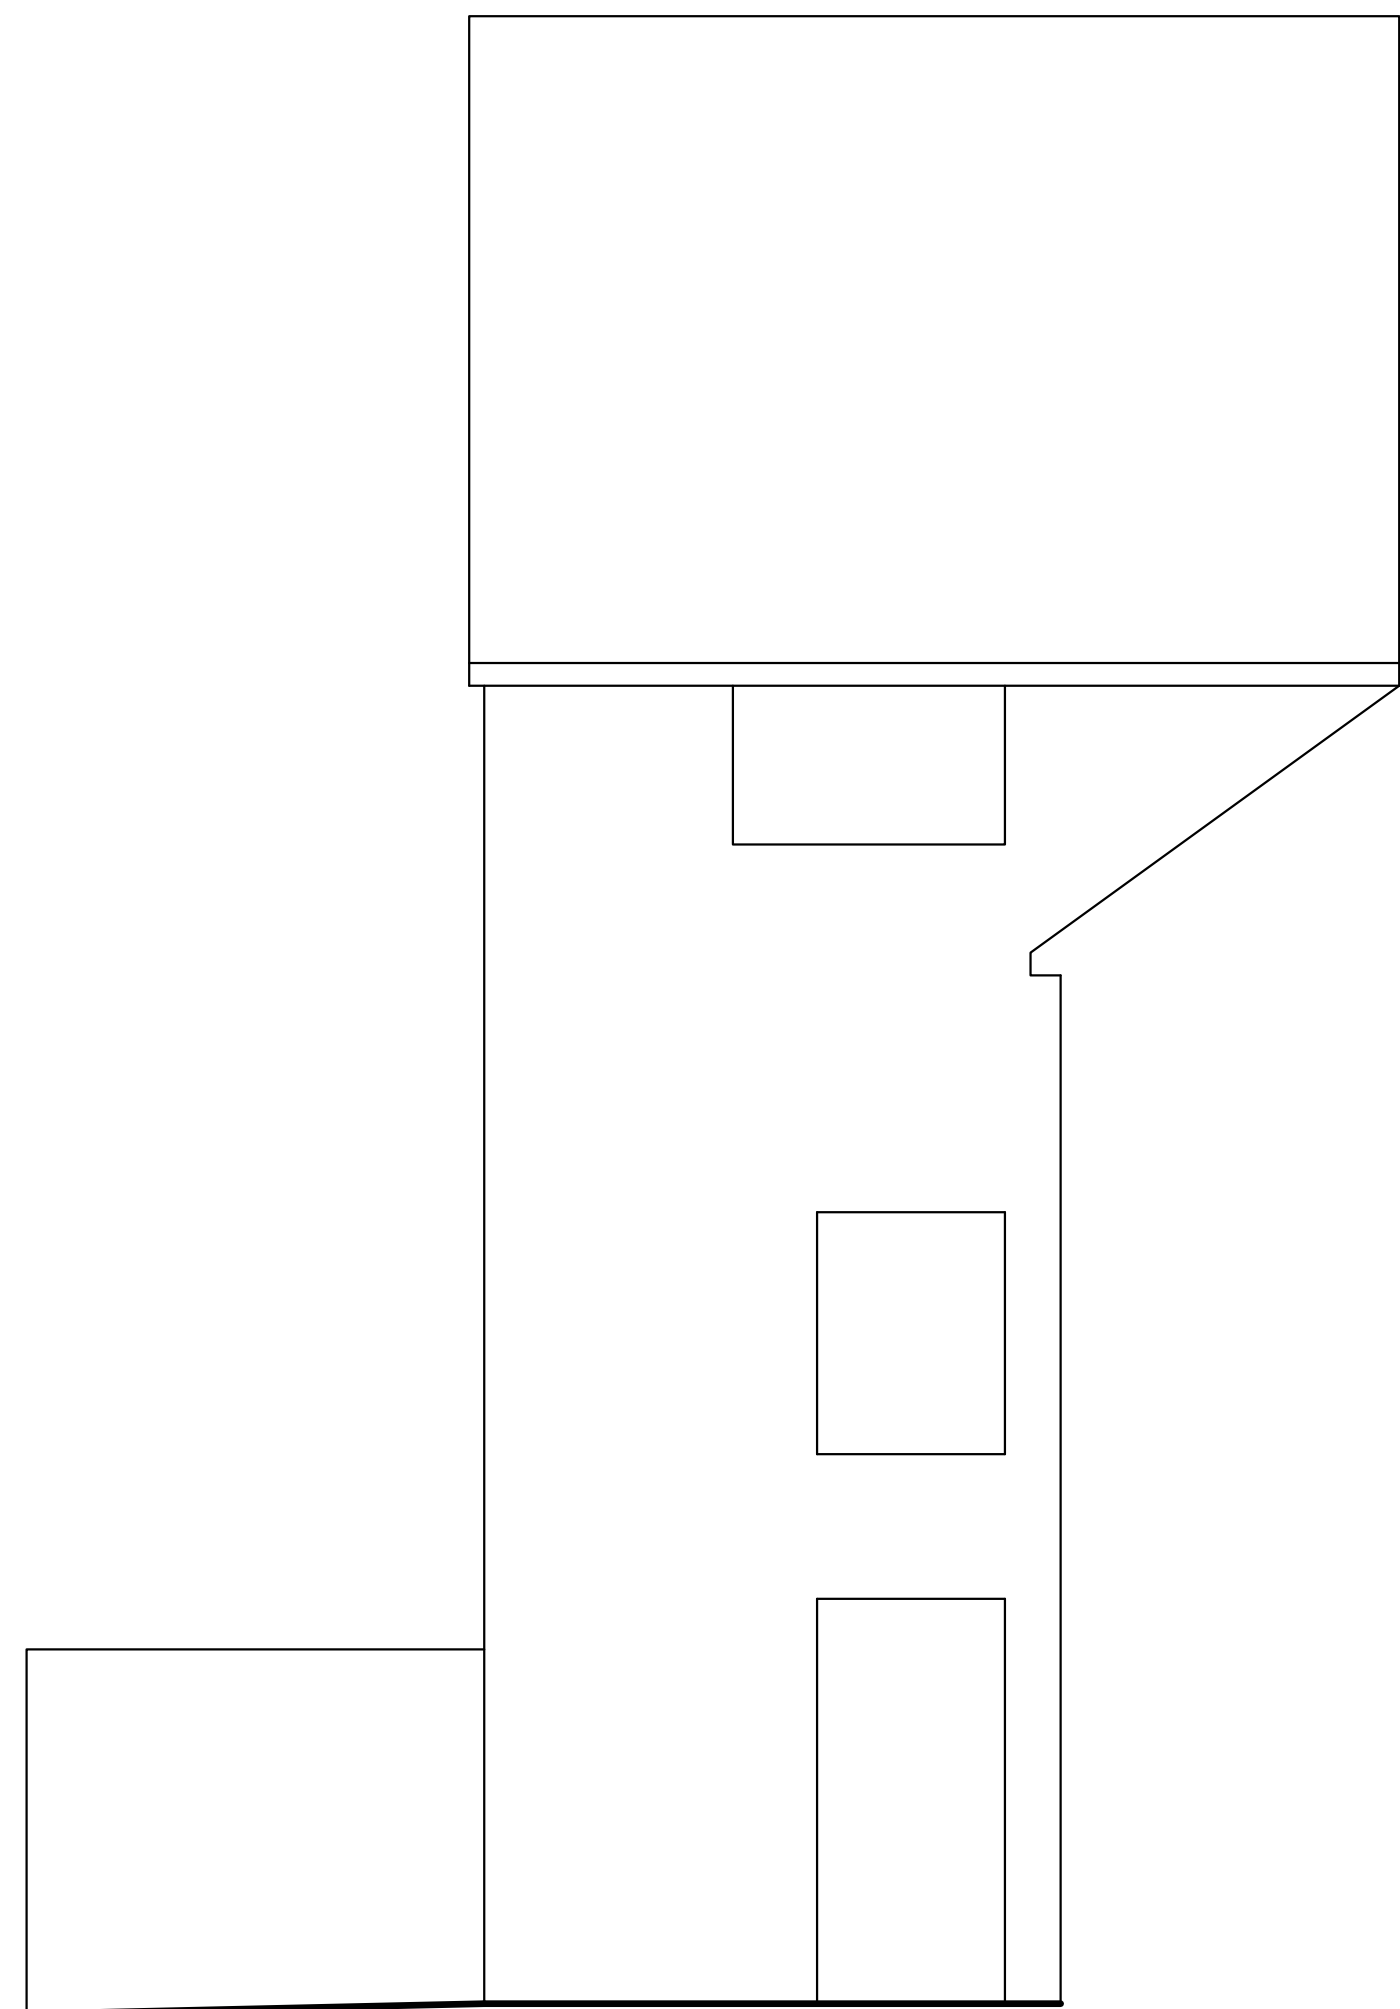

8 Proposed Rear Elevation Scale 1-100

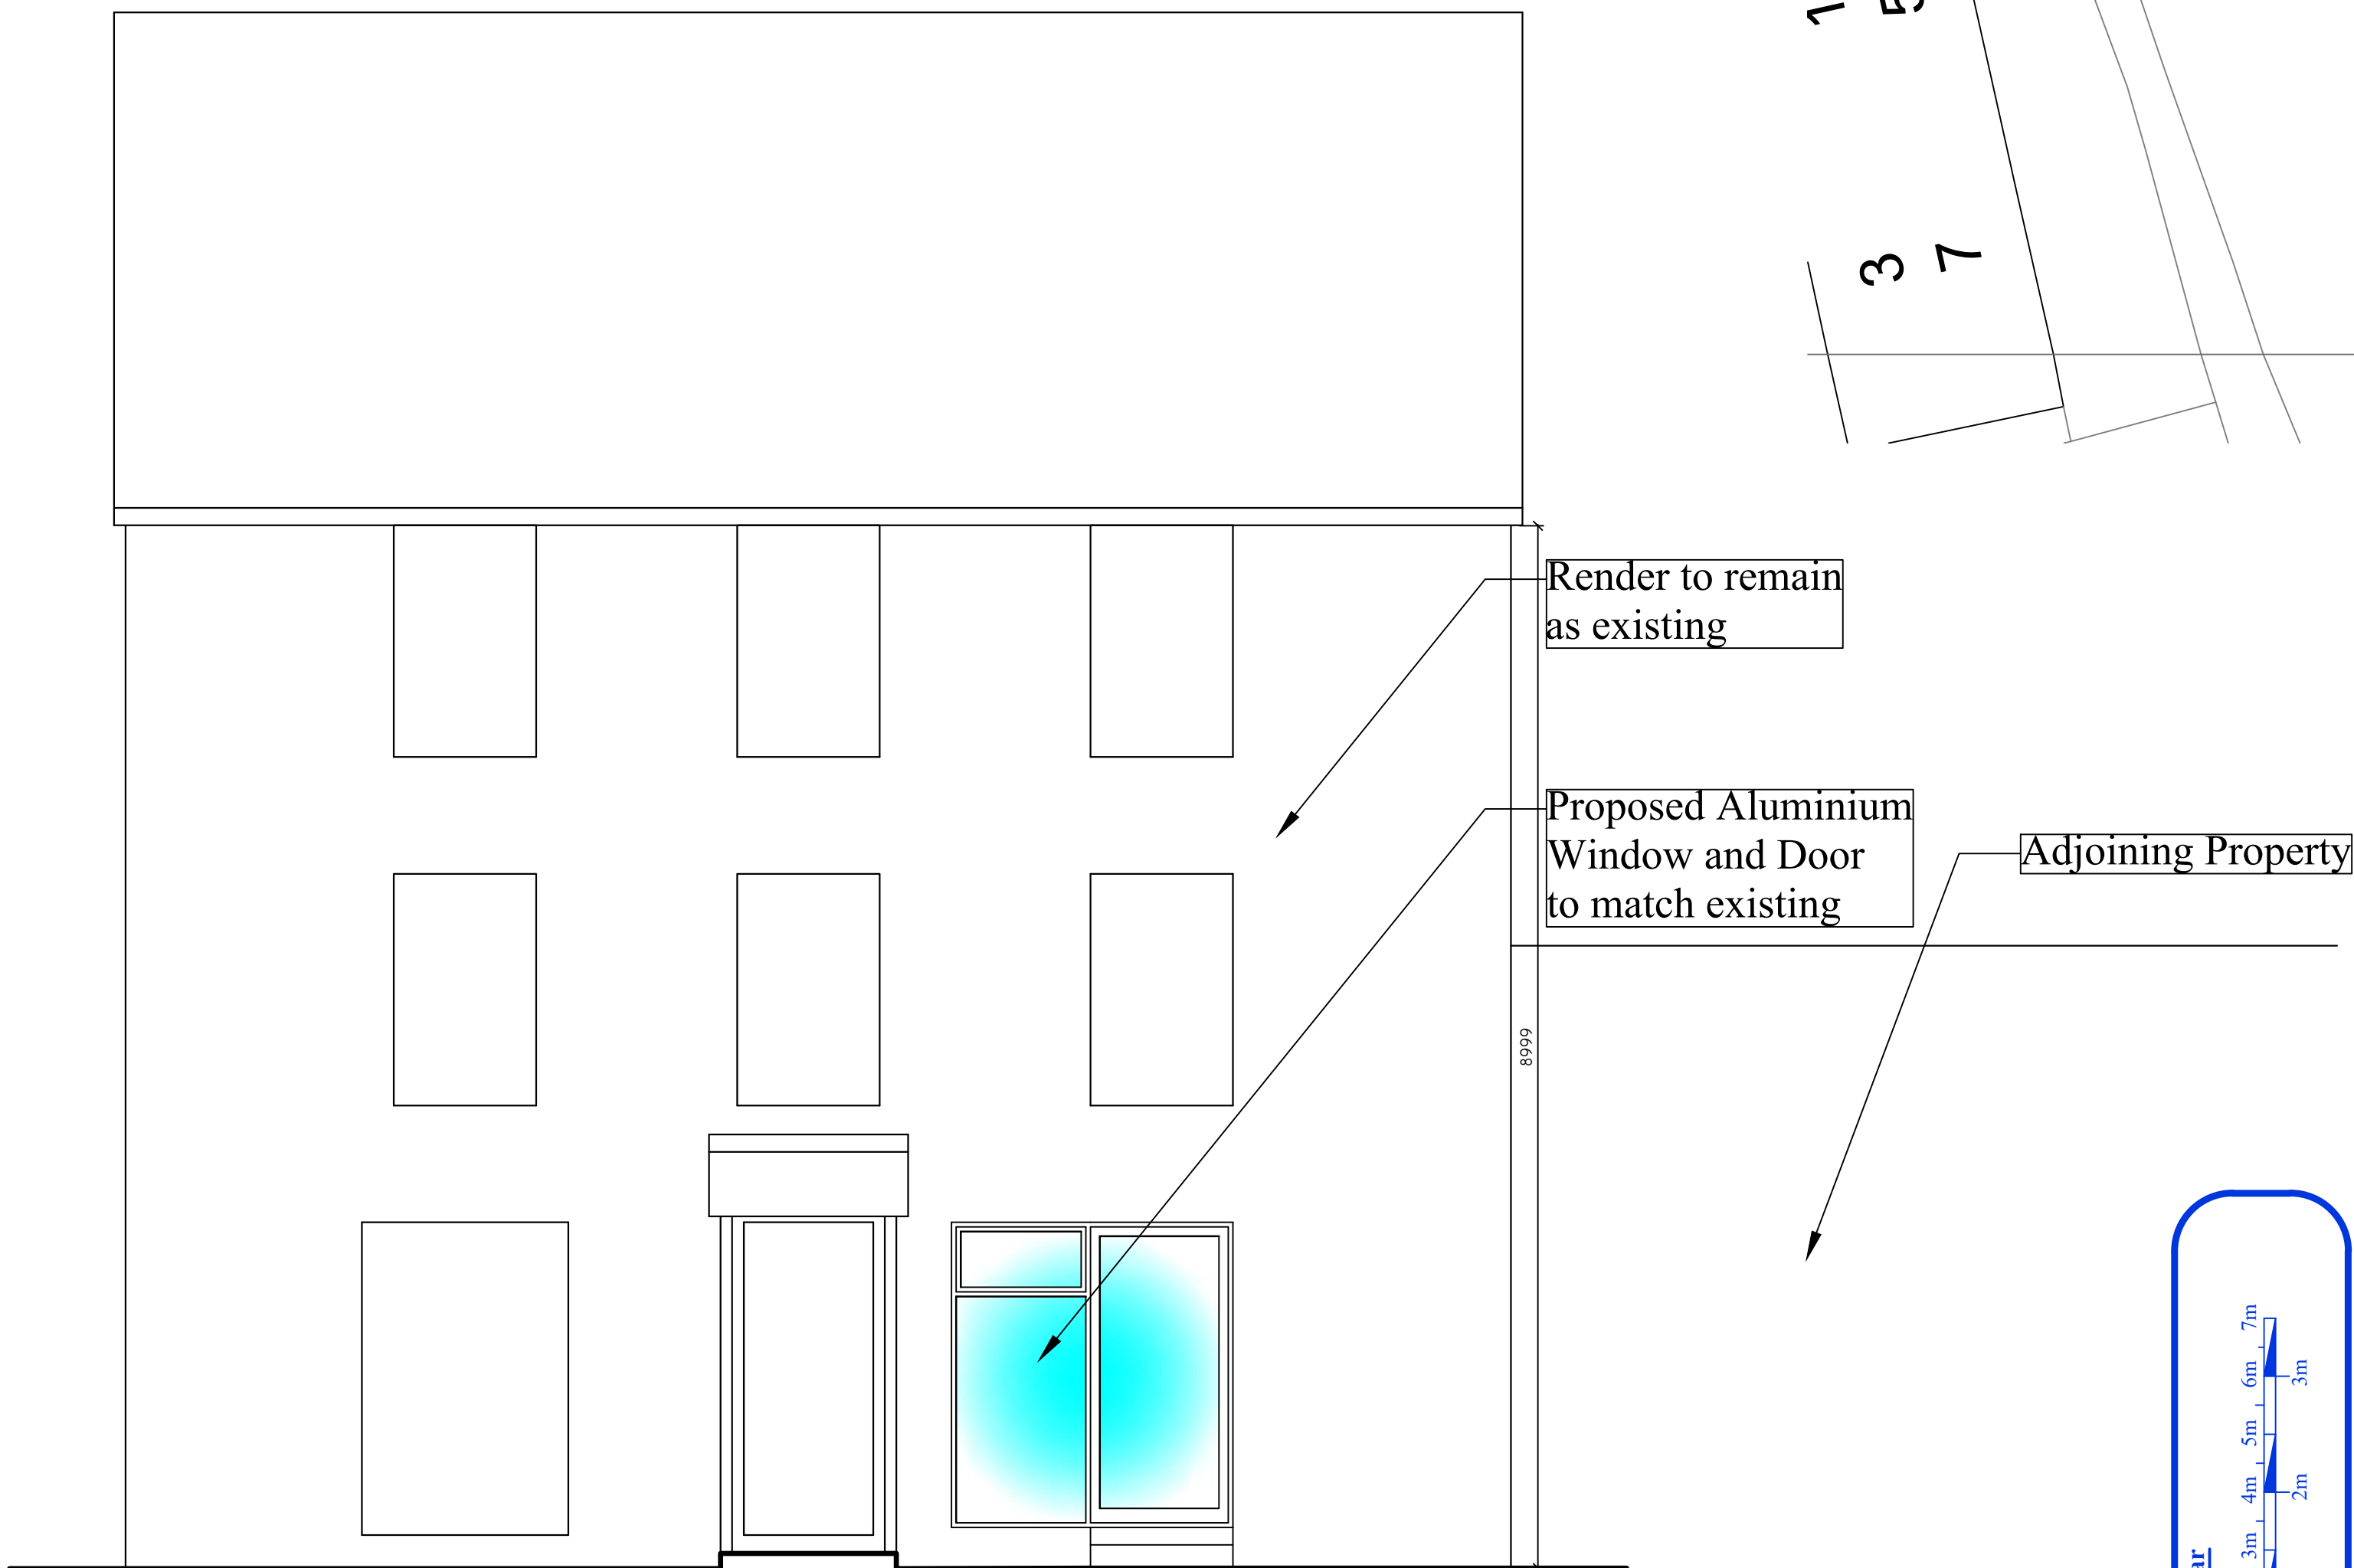

7 Proposed Front Elevation Scale 1-100

Scale Bar

1-100
0m 1m 2m 3m 4m 5m 6m 7m
0m 1m 2m 3m 4m 5m 6m 7m
1-50

Revisions

1- 2-

PROJECT Proposed Bethel Street Briton Ferry Neath Port Talbot SA11 2HQ	Drawn By: Checked By: Signed: To Be Approved	Paper Size A1	Drg No- CD927-P01
			Scale: 1/100, 1/50.
			Issued: 07th November 2019

Archi-Tech
STEWART CORBETT
ARCHITECTURAL DESIGN & MANAGEMENT.
Workspace 2, Creative Mwdan, Bath House, Cardigan,
Tel:(01239)622402. Mob:07968941849. Email: info@architechwales.com
Archi-Tech is the trading name of Stewart J. Corbett Architectural Design & Management

chartered association
of building engineers

LABC

SMARTER
PLANNING
CHAMPION

CIOB
THE CHARTERED INSTITUTE OF BUILDING