



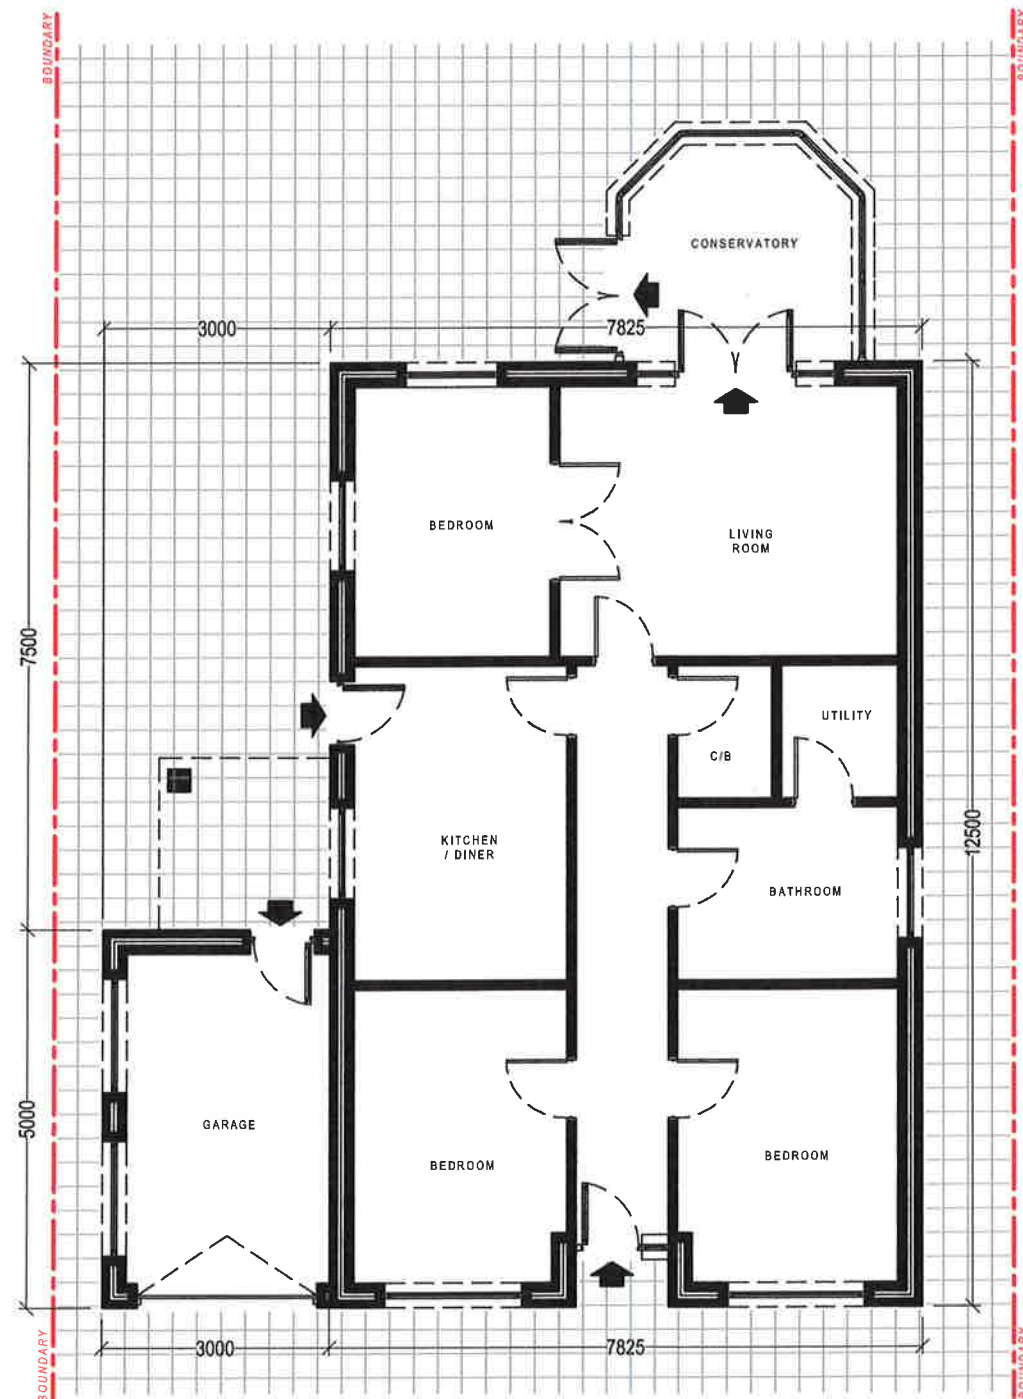

EXISTING FLOOR PLAN
Scale 1:100

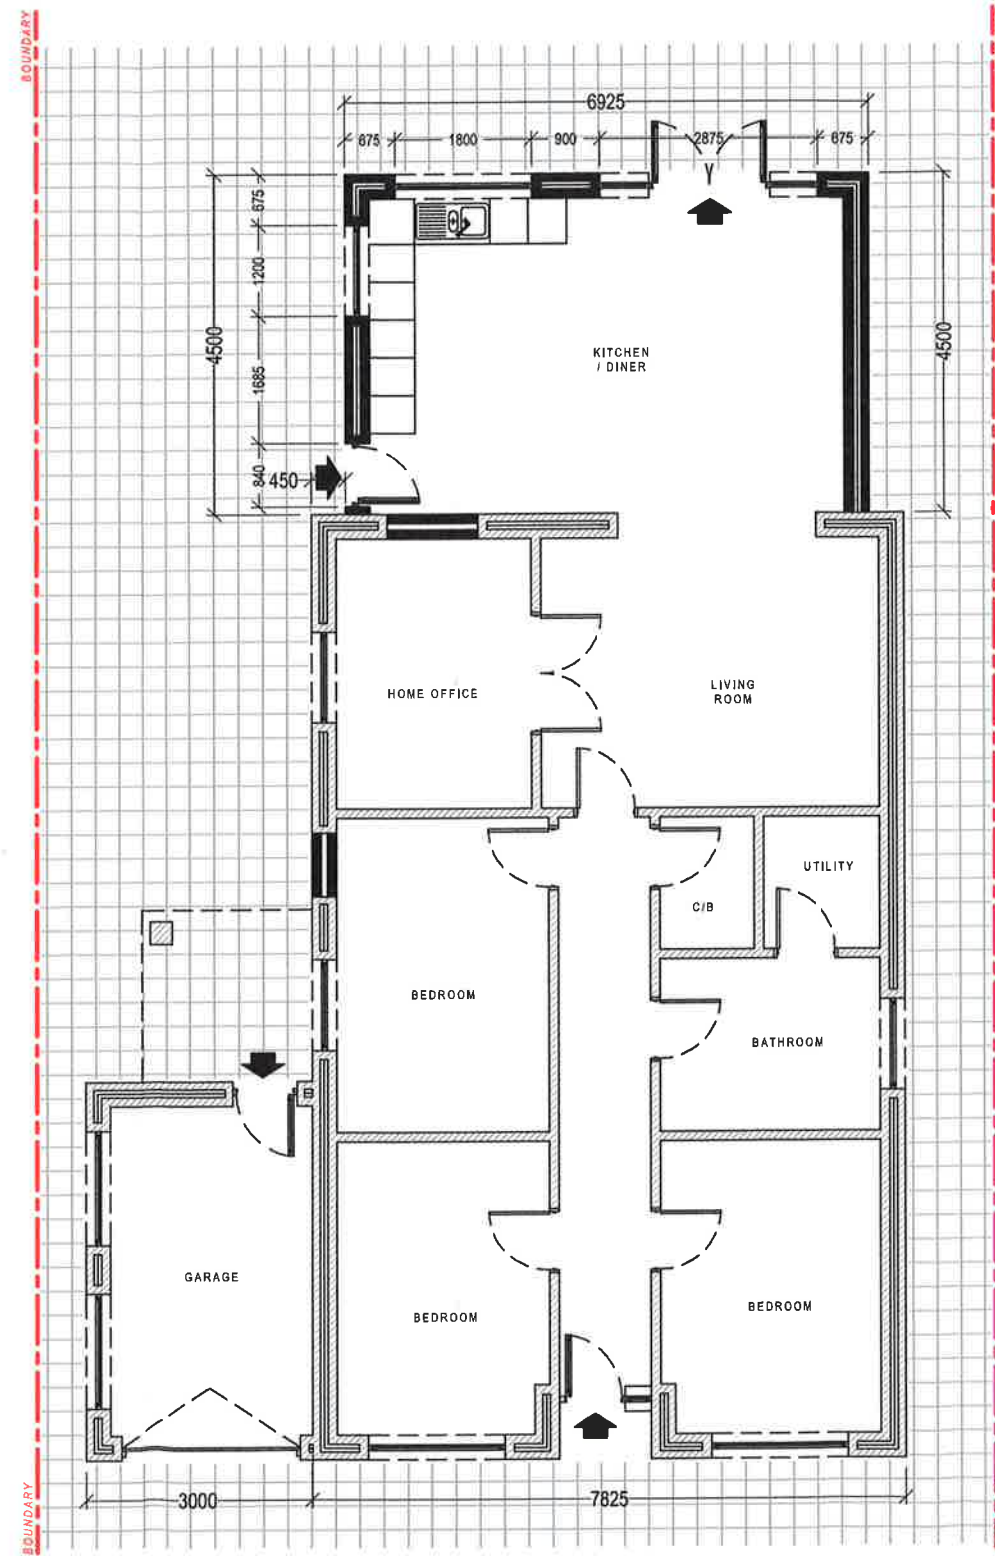

PROPOSED FLOOR PLAN
Scale 1:100

Client:

Mr. & Mrs.L. Jones
45 New Road
Caenewydd
SA18 1UN

Project Title:

**PROPOSED SINGLE STOREY
REAR EXTENSION**

General Notes:

1. Do not scale from this drawing, take figured dimensions only.
2. Dimensions are in millimeters unless otherwise stated.

Drawing Issue:

PLANNING

Drawing Title:

EXISTING & PROPOSED FLOOR PLANS

Drawing No:

004

Revision:

Date:

24-10-2019

Revised:

Scale(s):

1:100

Paper Size:

A3



Cwm Planning & Design Ltd.
(architectural and Draughting Services)