



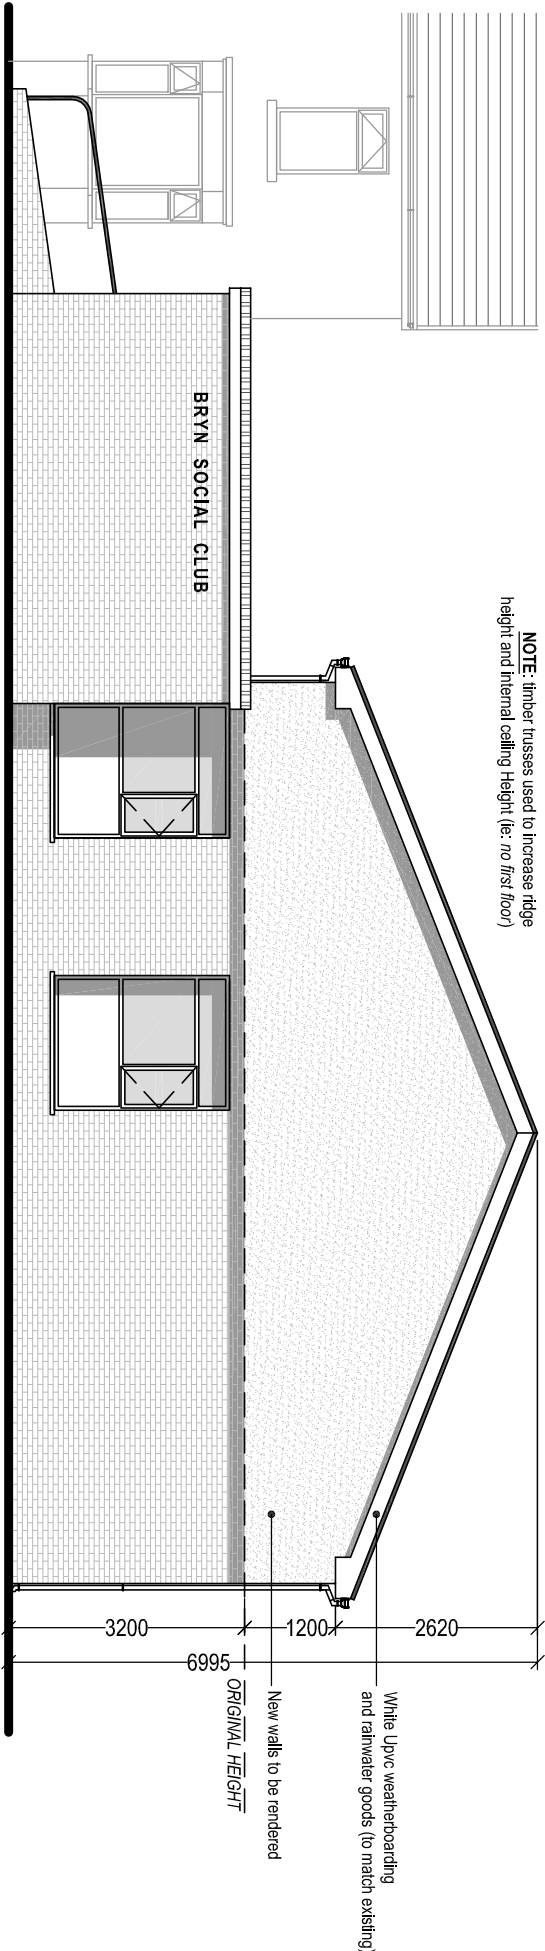

PROPOSED FRONT ELEVATION

Scale 1:100

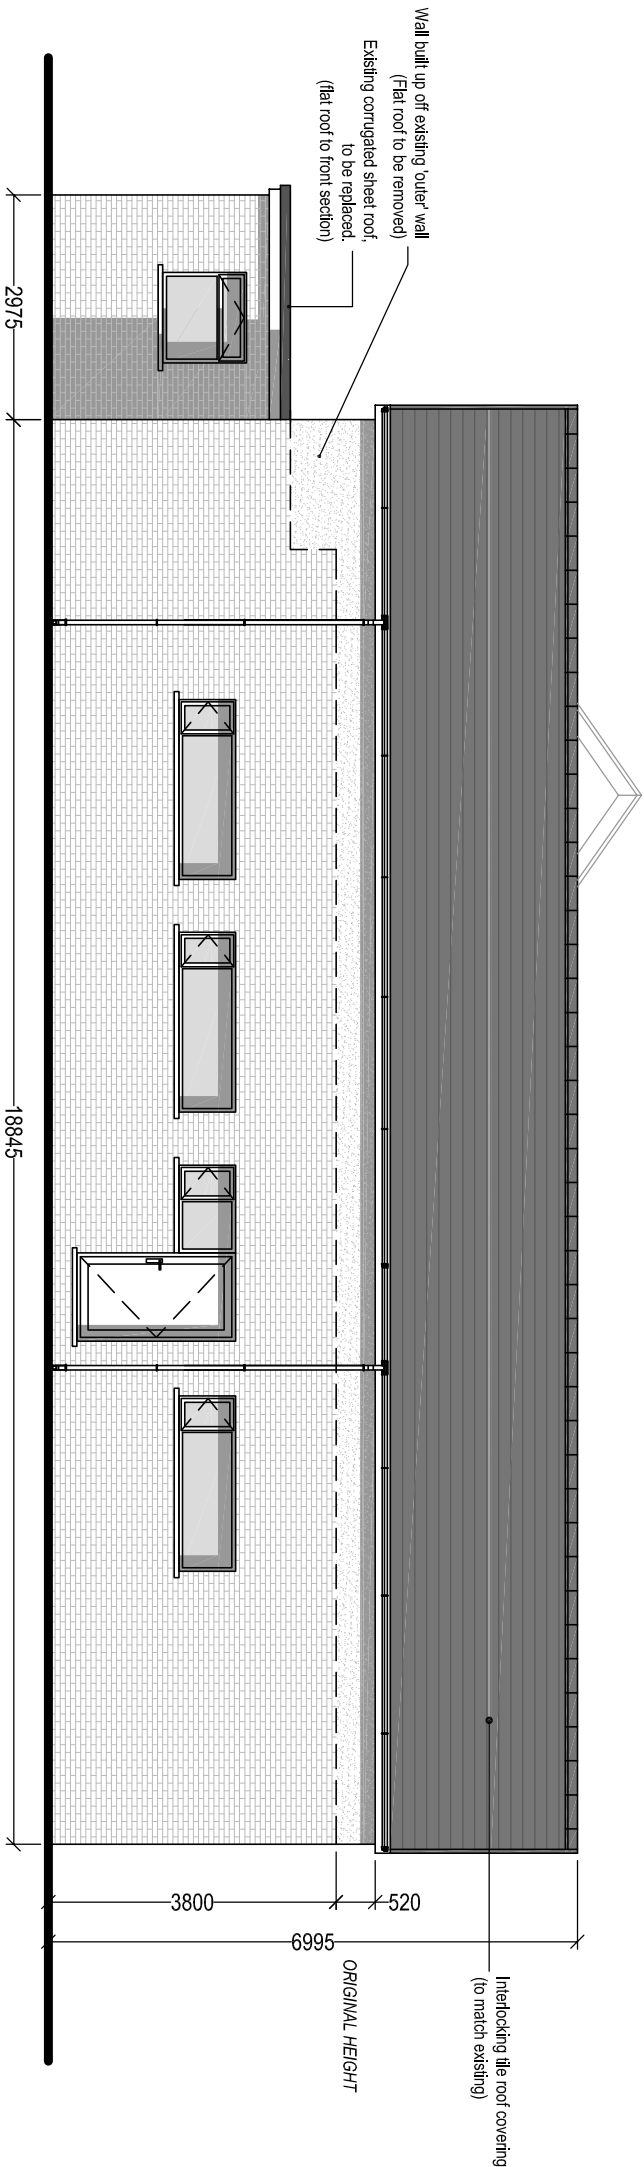

PROPOSED SIDE ELEVATION

Scale 1:100

Client:

Mr. J. Williams
Bryn Social Club
Gwilym Road
Cwmlllynell

Project Title:

PROPOSED NEW ROOF OVER
FUNCTION ROOM
(inc. increase in Ridge Height)

General Notes:

1. Do not scale from this drawing. Take figures from plans only.
2. Dimensions are in millimetres unless otherwise stated.

Drawing Issue:

PLANNING

Drawing Title:
PROPOSED ELEVATIONS (1 of 2)

Drawing No:	005	Revision:	B
Date:	21-08-2019	Revised:	07-11-2019
Scale(s):	1:100	Paper Size:	A3



Cwm Planning & Design Ltd.
(architectural and Draughting Services)