


SURFACE WATER MANHOLE SCHEDULE						
MH REF.	COVER LEVEL	OUTLET LEVEL	DEPTH	MH TYPE	MH SIZE	COVER TYPE
S1	99.50	98.80	0.60	4 FLEX	350	B125
S2	100.05	98.80	1.15	4 FLEX	350	B125
S3	100.05	99.35	0.60	4 FLEX	350	B125
S4	99.95	99.25	0.60	4 FLEX	350	B125
S5	99.80	99.10	0.60	4 FLEX	350	B125
S10	100.20	99.60	0.50	4 FLEX	250	A15
S11	100.20	99.50	0.60	4 FLEX	250	A15
S12	100.20	99.45	0.65	4 FLEX	250	A15
S13	100.05	99.45	0.50	4 FLEX	250	A15
S14	100.05	99.35	0.60	4 FLEX	250	A15
S15	100.05	99.25	0.70	4 FLEX	250	A15
S16	100.05	99.20	1.58	4 FLEX	250	A15
S16A	100.05	99.45	0.50	4 FLEX	250	A15
S17	100.05	99.35	0.60	4 FLEX	250	A15
S18	100.05	98.98	1.07	4 FLEX	350	A15
S19	100.05	98.92	1.03	4 FLEX	350	A15
S20	100.05	99.35	0.60	4 FLEX	350	B125
S21	100.05	99.21	0.74	4 FLEX	250	A15
S22	100.05	99.35	0.60	4 FLEX	350	B125
S23	100.05	99.21	0.74	4 FLEX	250	A15
S24	100.05	98.98	0.97	4 FLEX	250	A15
S25	100.20	98.92	1.18	4 FLEX	350	A15
S26	100.05	99.35	0.60	4 FLEX	250	A15
S27	100.20	98.92	1.18	4 FLEX	350	A15

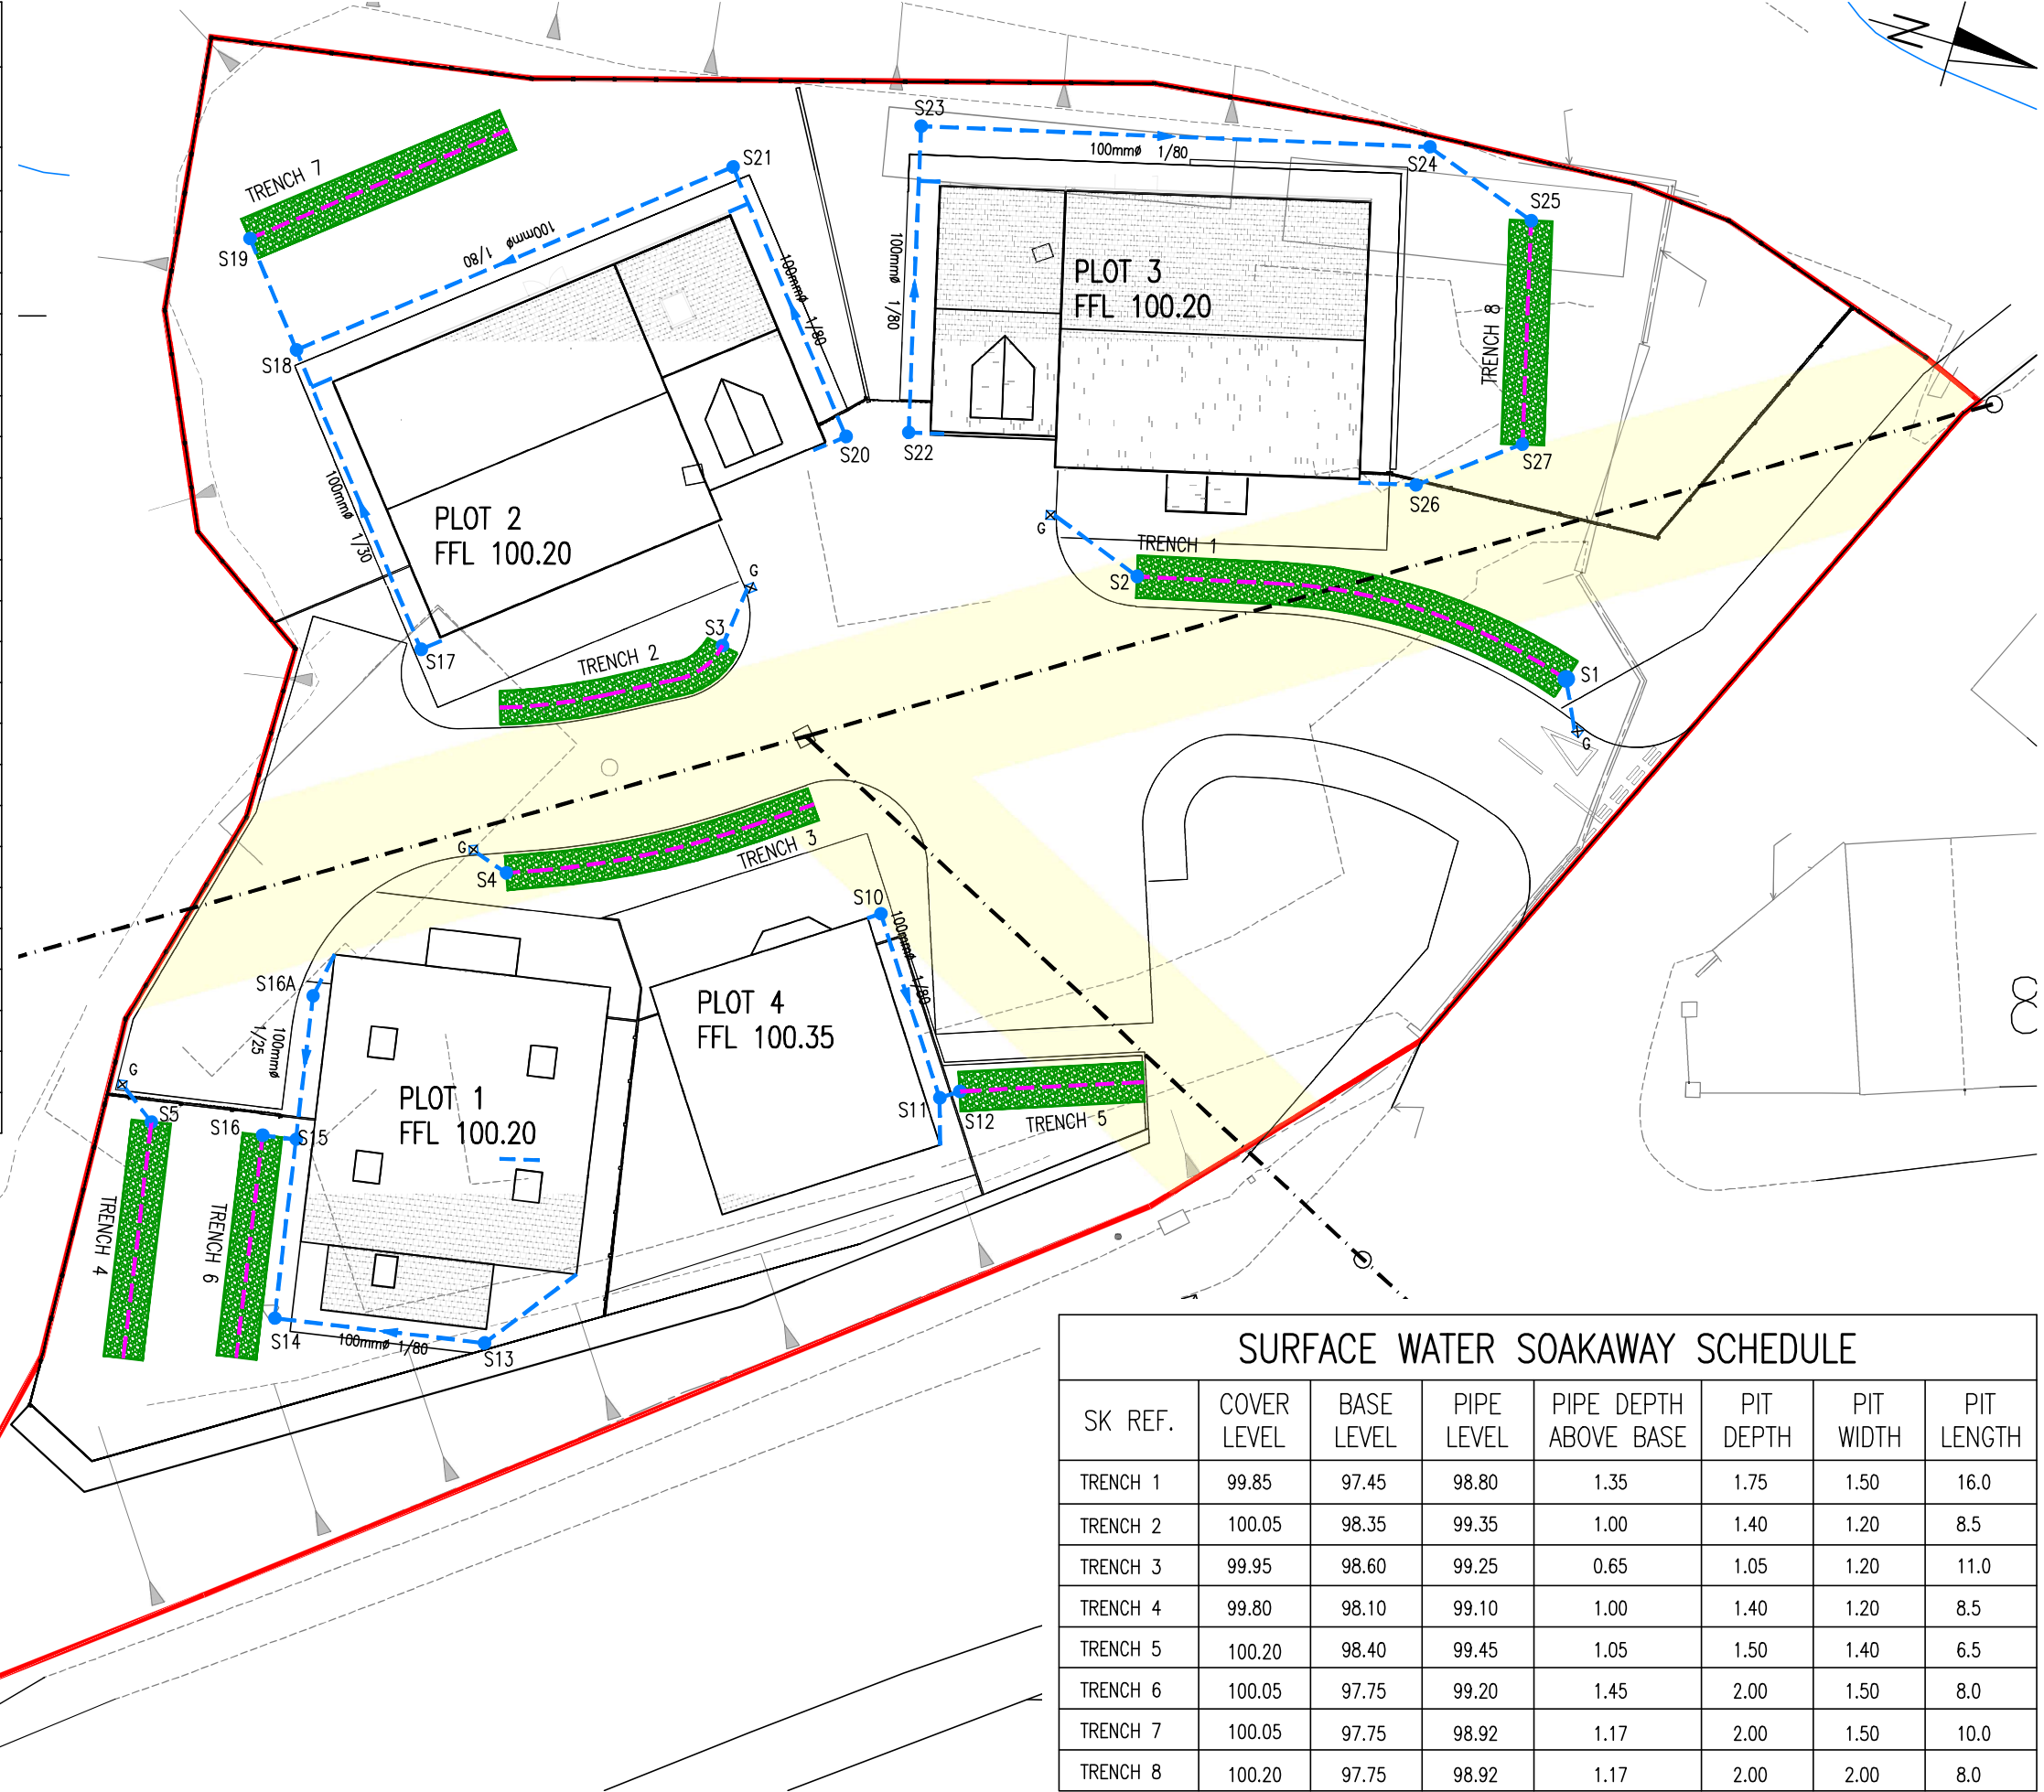

SURFACE WATER SOAKAWAY SCHEDULE							
SK REF.	COVER LEVEL	BASE LEVEL	PIPE LEVEL	PIPE DEPTH ABOVE BASE	PIT DEPTH	PIT WIDTH	PIT LENGTH
TRENCH 1	99.85	97.45	98.80	1.35	1.75	1.50	16.0
TRENCH 2	100.05	98.35	99.35	1.00	1.40	1.20	8.5
TRENCH 3	99.95	98.60	99.25	0.65	1.05	1.20	11.0
TRENCH 4	99.80	98.10	99.10	1.00	1.40	1.20	8.5
TRENCH 5	100.20	98.40	99.45	1.05	1.50	1.40	6.5
TRENCH 6	100.05	97.75	99.20	1.45	2.00	1.50	8.0
TRENCH 7	100.05	97.75	98.92	1.17	2.00	1.50	10.0
TRENCH 8	100.20	97.75	98.92	1.17	2.00	2.00	8.0

GENERAL NOTES
1. DO NOT SCALE THIS DRAWING.
2. CONTRACTOR TO CHECK ALL DIMENSIONS AND REPORT ALL ERRORS AND OMISSIONS TO THE ENGINEER.
3. ANY DISCREPANCY TO BE REPORTED IMMEDIATELY TO THE ENGINEER.
4. THIS DRAWING TO BE READ IN CONJUNCTION WITH ALL RELEVANT ARCHITECTS, SUBCONTRACTORS AND SPECIALISTS DRAWINGS AND SPECIFICATIONS.

KEY
—●— SURFACE WATER DRAINAGE LAYOUT
—G— SURFACE WATER GULLY AND CONNECTING PAPERWORK
TRENCH SOAKAWAY WITH PERFORATED PIPES

4 NO. RESIDENTIAL DEVELOPMENT
AT BARAN ROAD, RHYDAFRO

PROPOSED DRAINAGE LAYOUT

Mr. M. EVANS
PLANNING
C-001 A
DATE 13.06.18
SCALE 1:250