



Non reflective matt finished galvanised steel framework fixed down to mass concrete pad bases.  
Tops set flush with finished ground level.

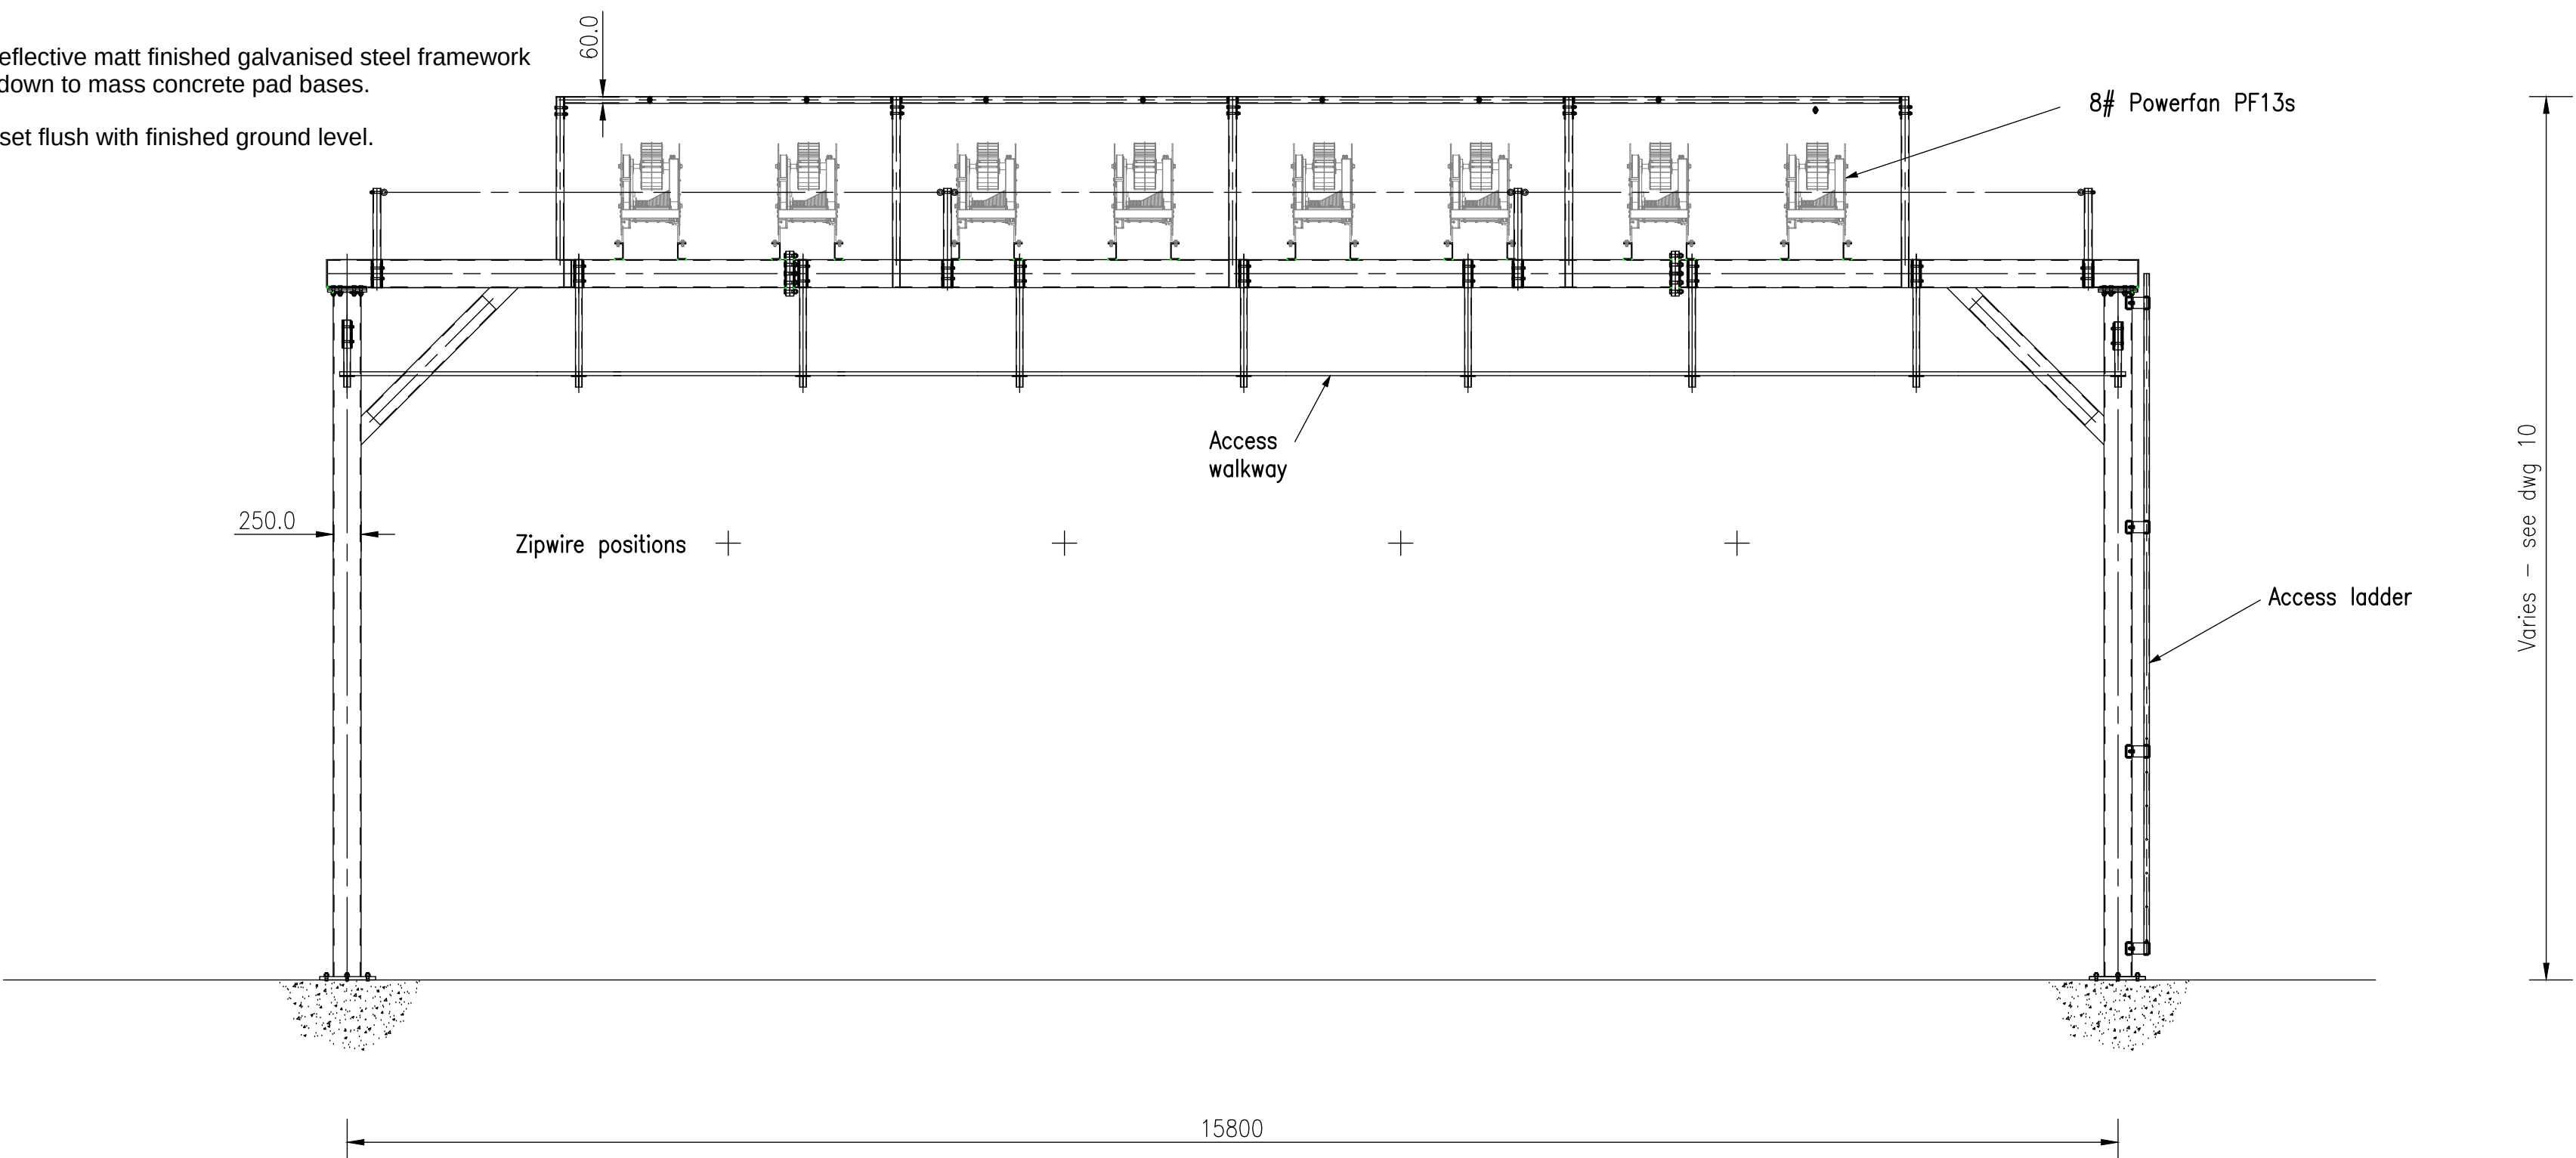

POWERFAN GANTRY FRONT ELEVATION ( $\frac{1}{60}$  at A1)

Non reflective matt finished galvanised steel framework fixed down to mass concrete pad bases.  
Tops set flush with finished ground level.

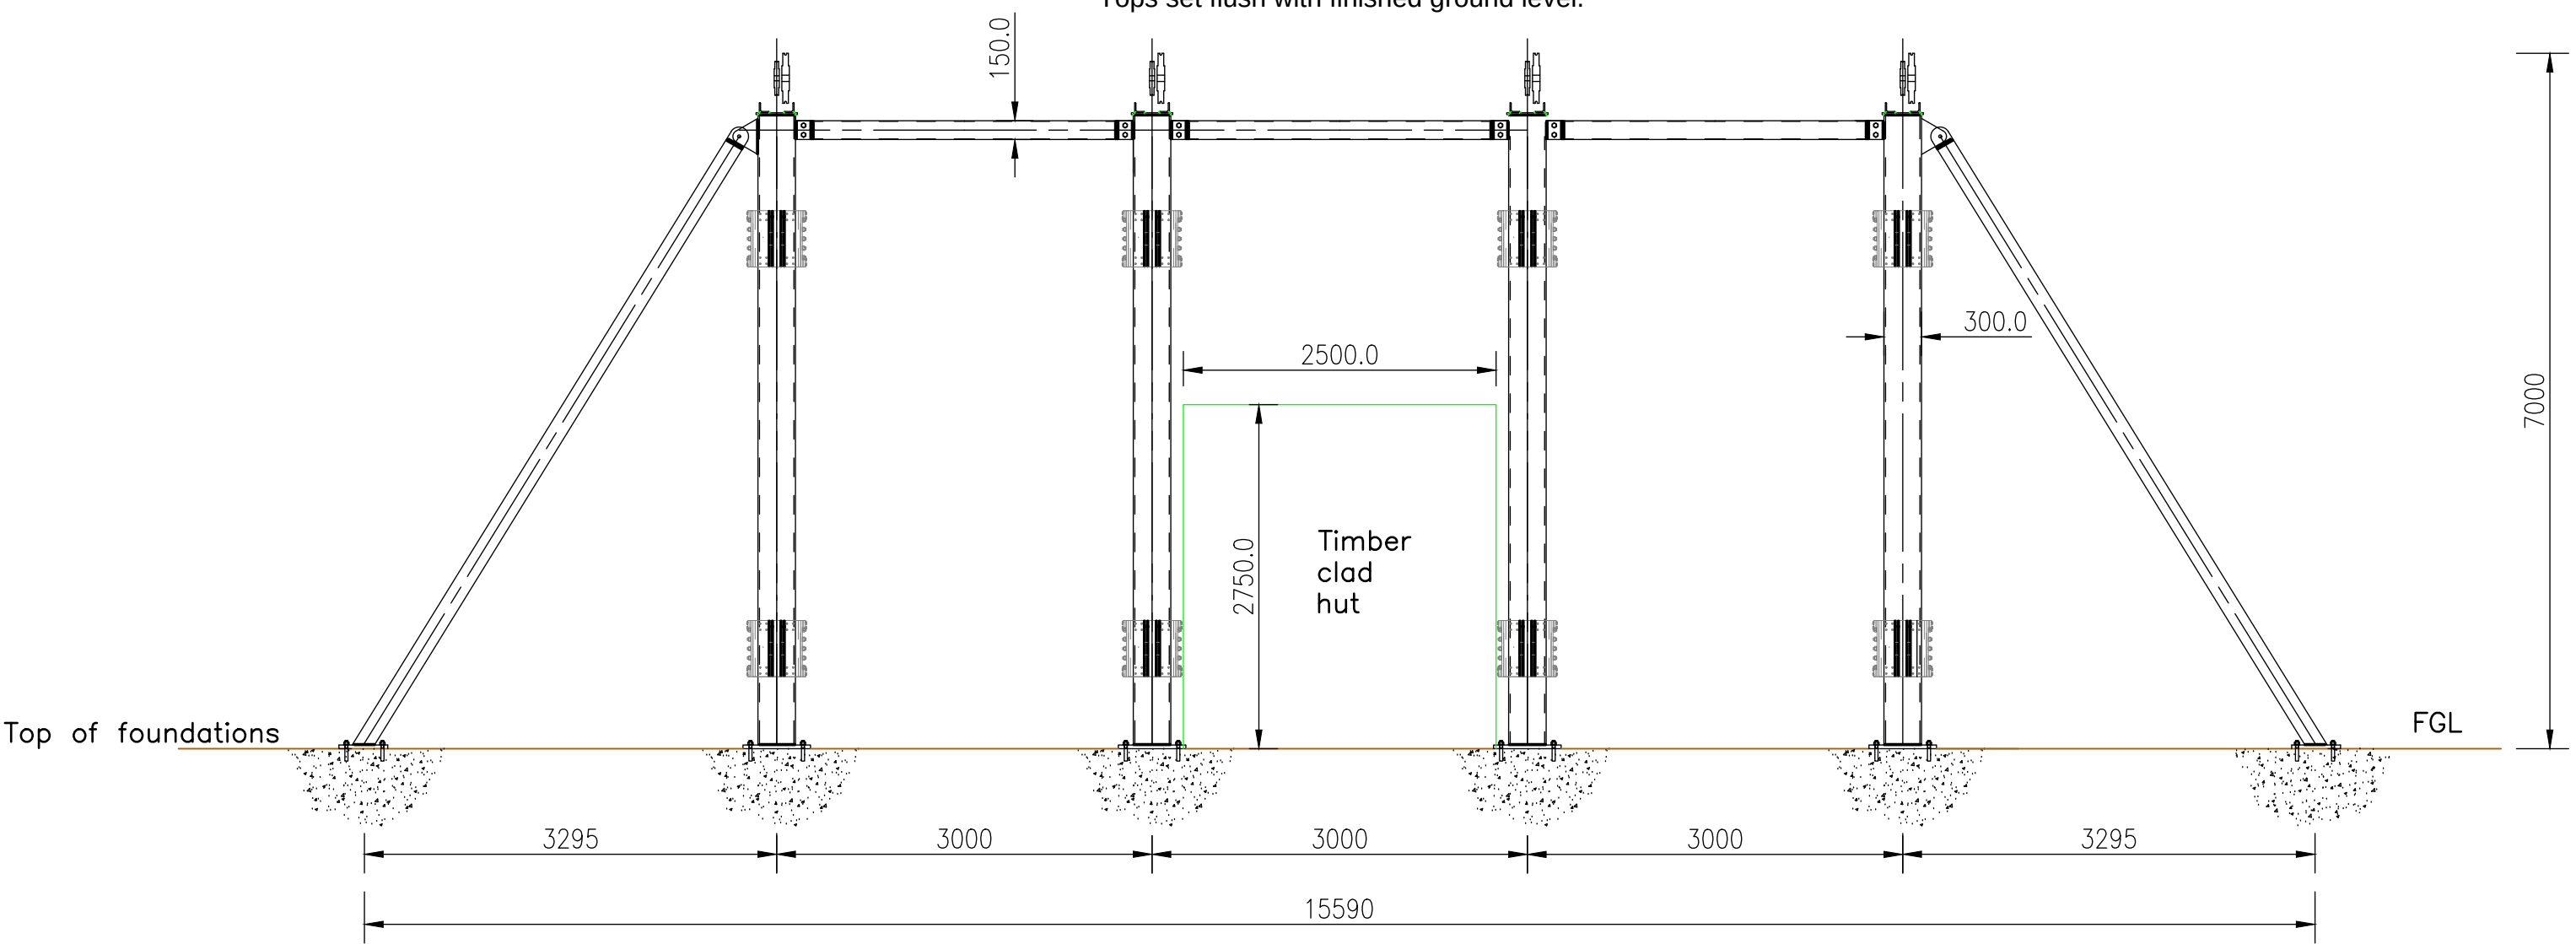

VZAP FRONT ELEVATION ( $\frac{1}{50}$  at A1)

- NOTES
1. This drawing must be read in conjunction with all other relevant drawings and the specification.
  2. All dimensions must be checked on site and against other drawings, by the contractor, prior to commencing fabrication or setting out. All discrepancies must be brought to the attention of the engineer. It is the responsibility of the contractor to ensure accuracy of dimensions and the correct setting out of the work on site.

|   |                                       |             |       |
|---|---------------------------------------|-------------|-------|
| Peter Du Cane                                                                                         |                                       |             |       |
| CONSULTING ENGINEER                                                                                   |                                       |             |       |
| Three Bulls Court<br>Colyton<br>Devon<br>EX24 6NB<br>Tel. 07794 747369<br>email peterducane@gmail.com |                                       |             |       |
|   |                                       |             |       |
|   |                                       |             |       |
|   |                                       |             |       |
| A   | Wire tightened. Bottom anchor raised. | 25/07/18    |       |
| revision suffix                                                                                       | Revision details                      | Date        |       |
| Client                                                                                                |                                       |             |       |
| Zip World Ltd                                                                                         |                                       |             |       |
| Architect                                                                                             |                                       |             |       |
| Moriarty/Taylor                                                                                       |                                       |             |       |
| Job title                                                                                             |                                       |             |       |
| Tower Colliery                                                                                        |                                       |             |       |
| Drawing title                                                                                         |                                       |             |       |
| Zipwire Structures 1 Elevations                                                                       |                                       |             |       |
| FOR PLANNING PURPOSES ONLY                                                                            |                                       |             |       |
| chkd.                                                                                                 | date                                  | scale       | drawn |
|   | 23/07/18                              | As shown    | PDC   |
| DRAWING No                                                                                            |                                       | 18/4891-08P |       |