



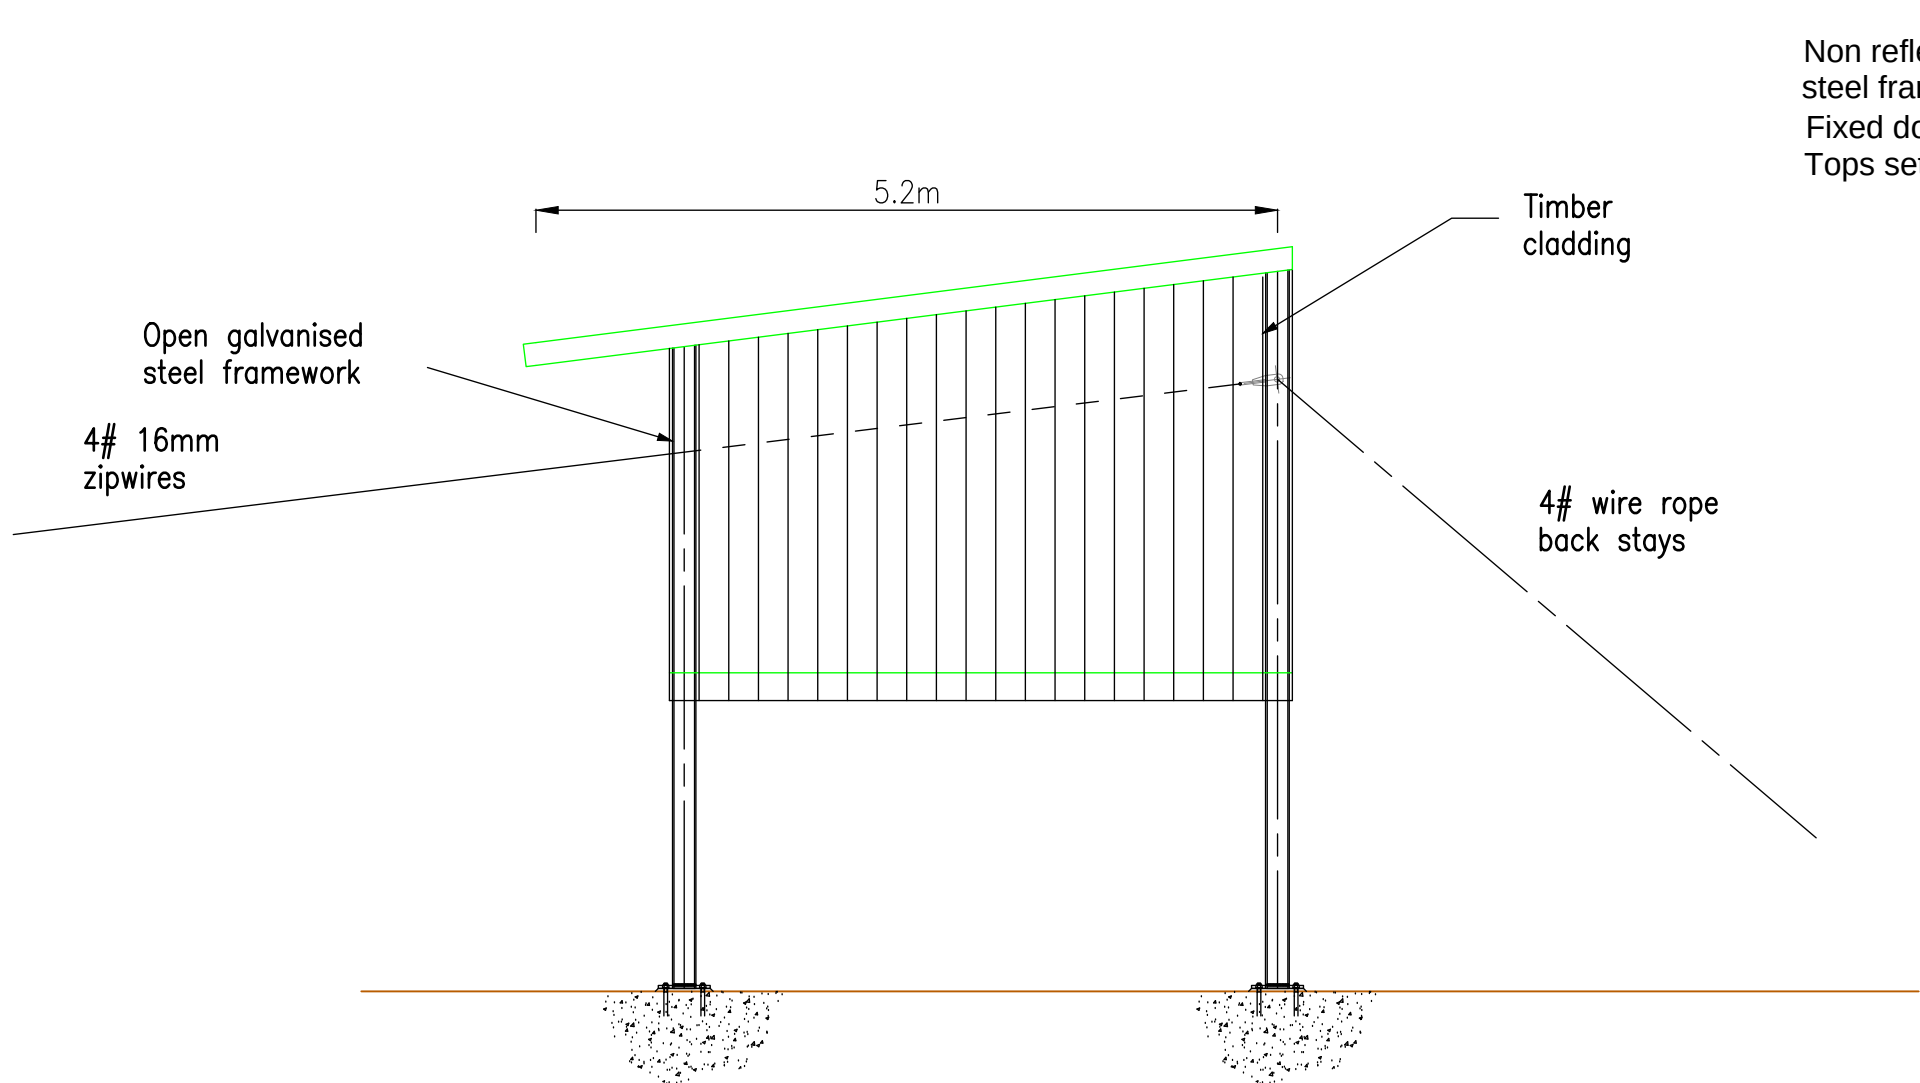


DESPATCH PLATFORM SIDE ELEVATION ($\frac{1}{60}$ at A1)

Non reflective matt finished galvanised steel framework.
Fixed down to mass concrete pad bases.
Tops set flush with finished ground level.

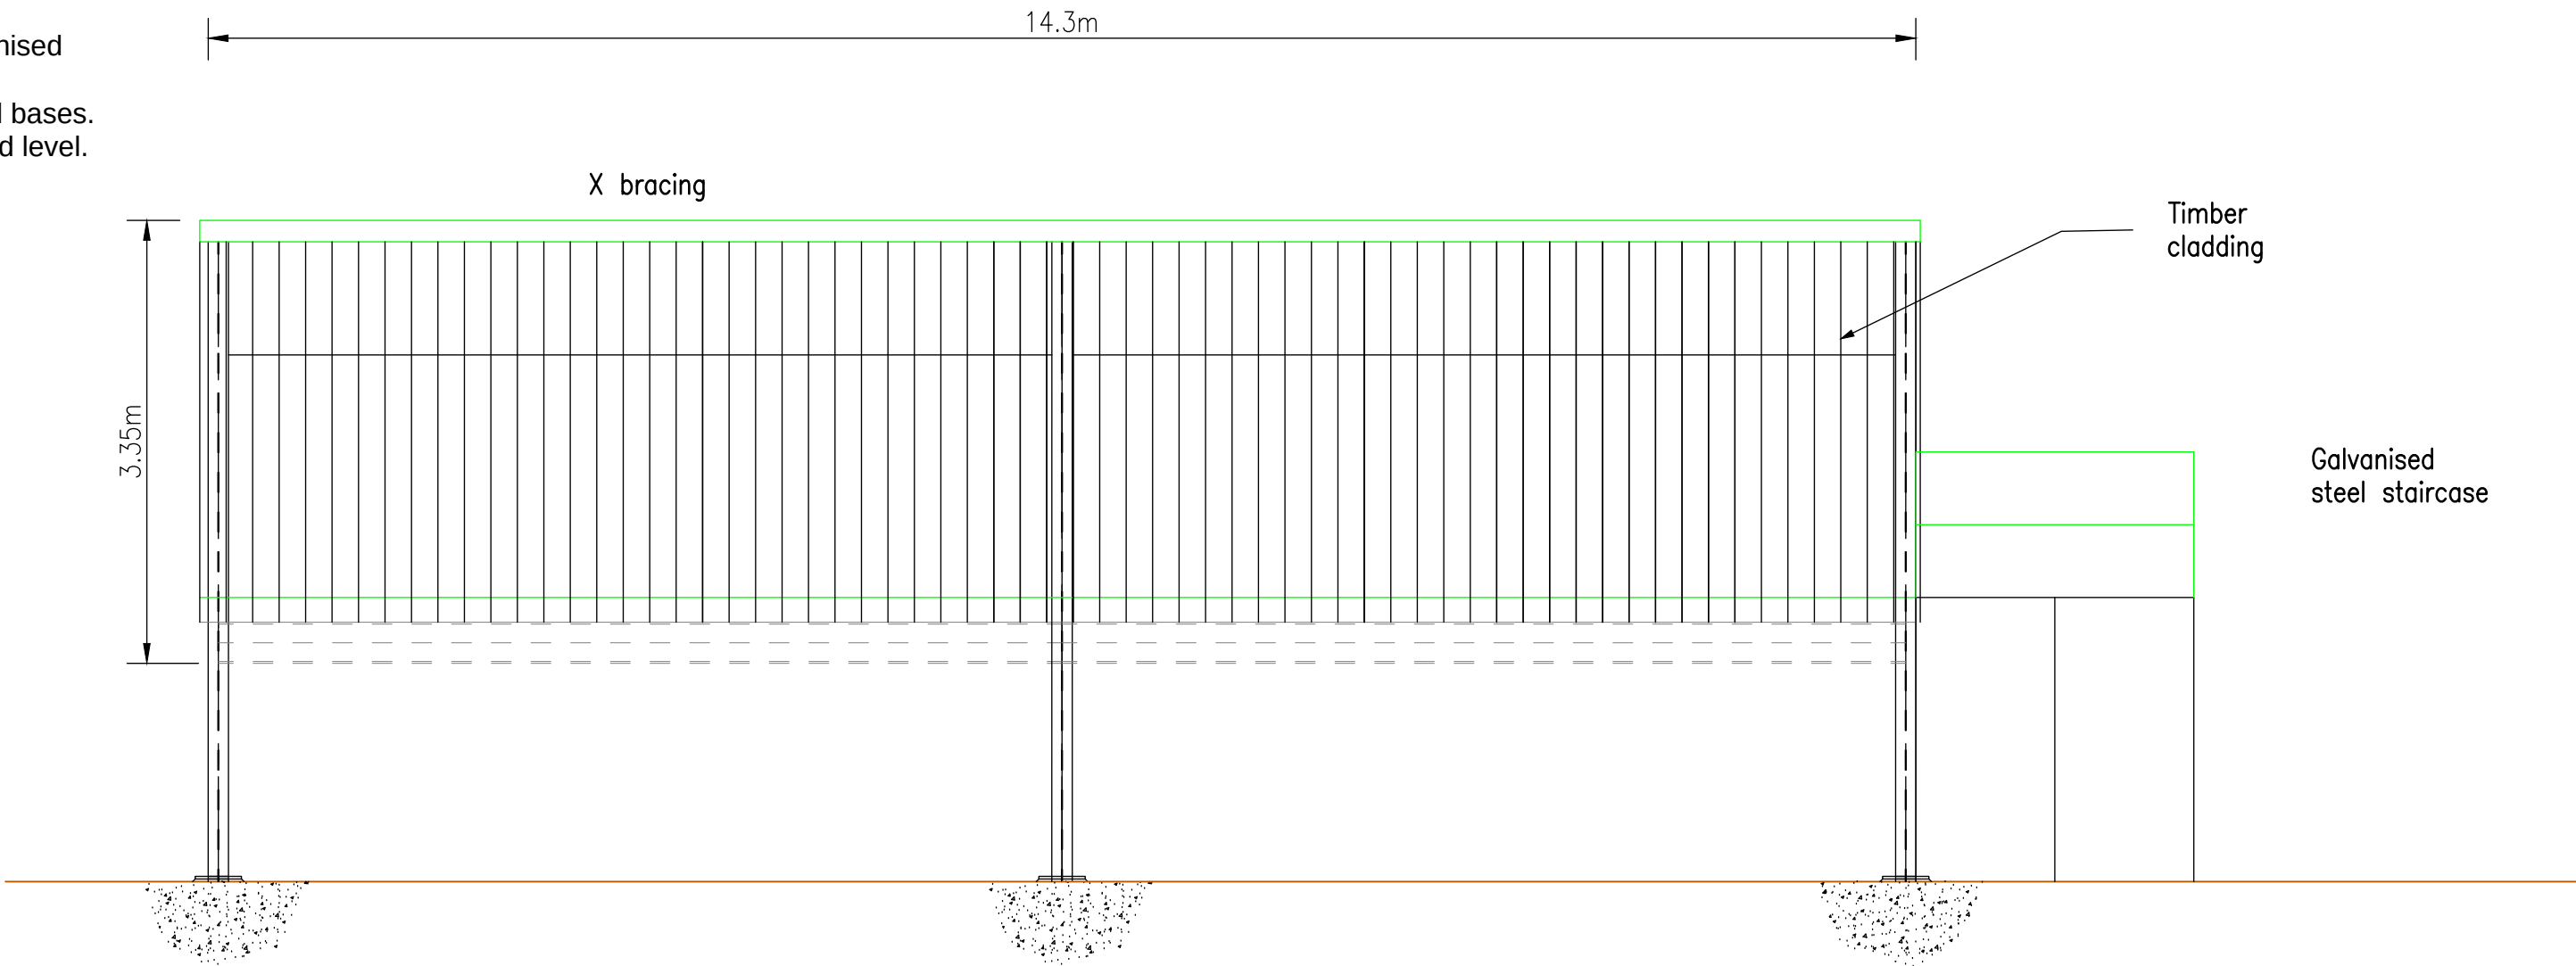

DESPATCH PLATFORM REAR ELEVATION ($\frac{1}{60}$ at A1)

Non reflective matt finished galvanised steel framework.
Fixed down to mass concrete pad bases.
Tops set flush with finished ground level.

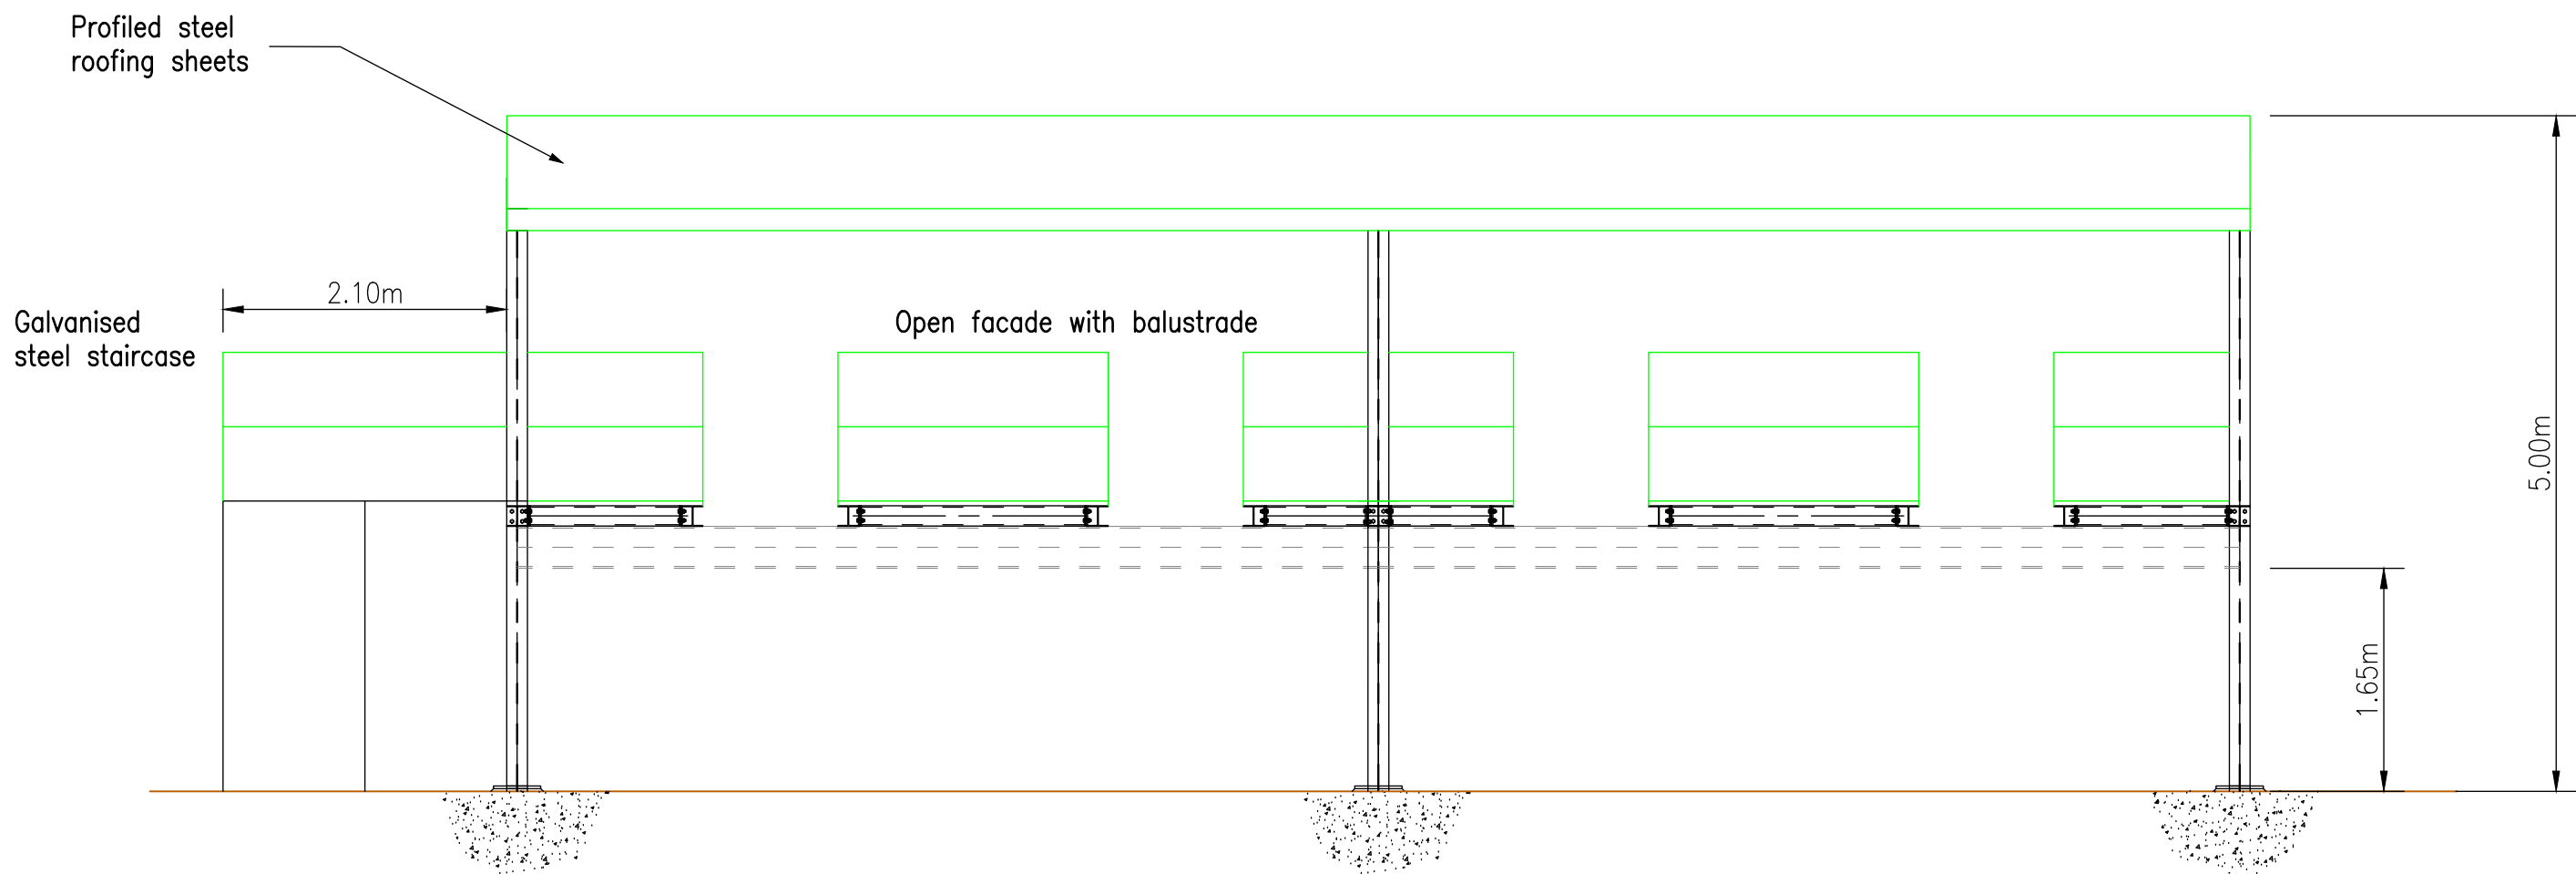

DESPATCH PLATFORM FRONT ELEVATION ($\frac{1}{60}$ at A1)

NOTES

1. This drawing must be read in conjunction with all other relevant drawings and the specification.
2. All dimensions must be checked on site and against other drawings, by the contractor, prior to commencing fabrication or setting out. All discrepancies must be brought to the attention of the engineer. It is the responsibility of the contractor to ensure accuracy of dimensions and the correct setting out of the work on site.

Non reflective matt finished galvanised steel framework.
Fixed down to mass concrete pad bases.
Tops set flush with finished ground level.

Peter Du Cane

CONSULTING ENGINEER
Three Bulls Court
Colyton
Devon
EX24 6NB
Tel. 07794 747369
email peterducane@gmail.com

A	Wire tightened. Bottom anchor raised.	25/07/18
revision suffix	Revision details	Date

Client
Zip World Ltd
Architect
Zip World
Job title
Tower Colliery
Drawing title
Zipwire Structures 3 Elevations

FOR PLANNING PURPOSES ONLY			
chkd.	date	scale	drawn
	23/07/18	As shown	PDC
DRAWING No		18/4891-13P	