




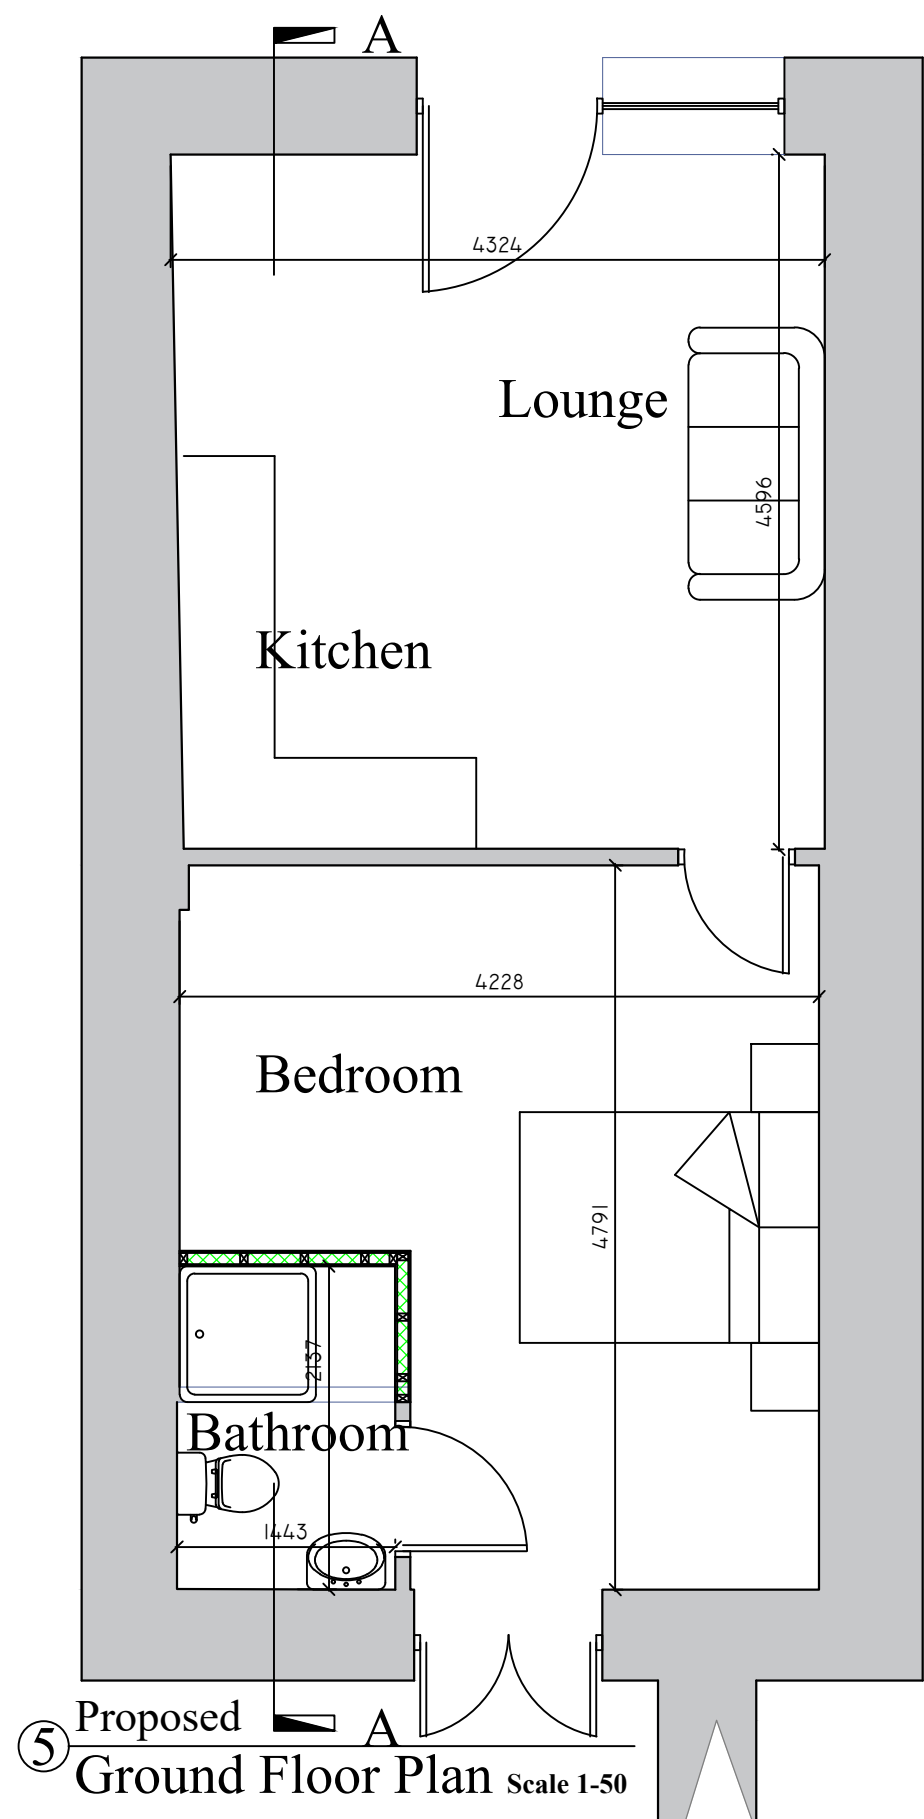


5 Proposed Ground Floor Plan Scale 1-50

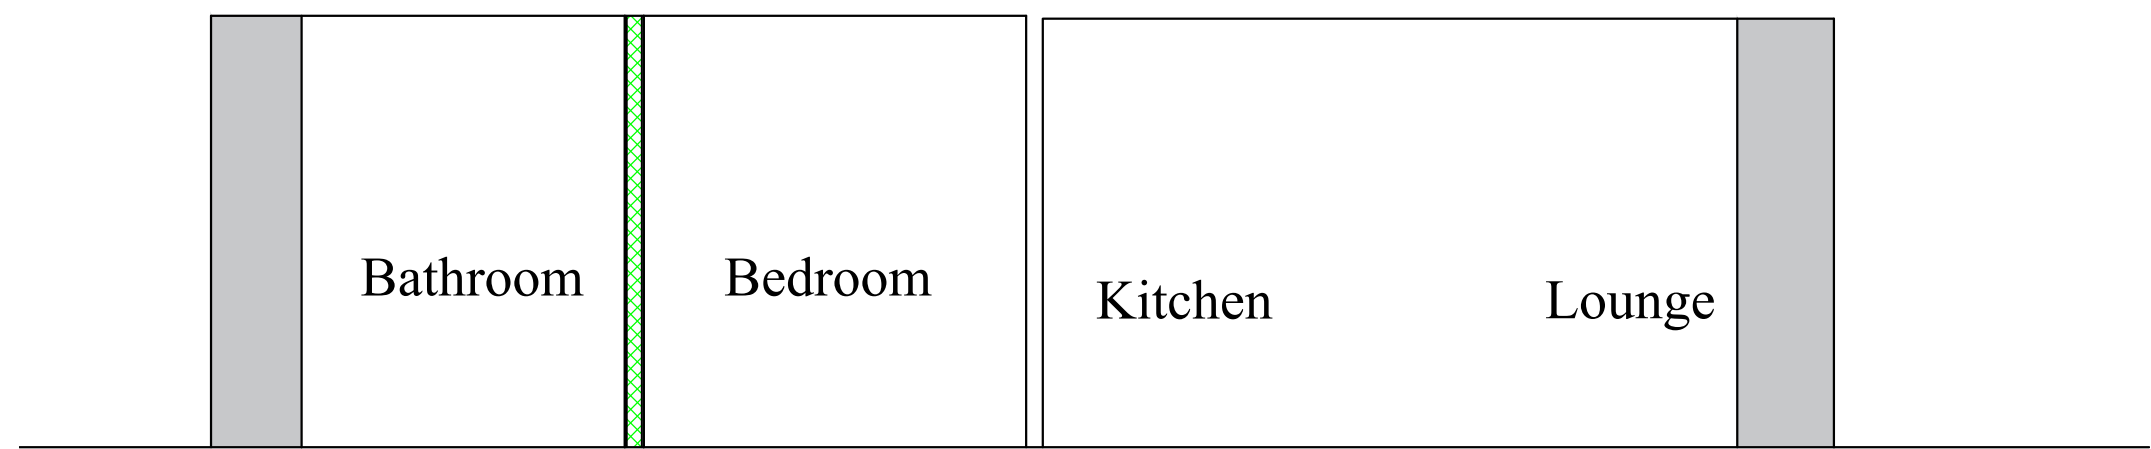


6 Typical Section A-A Scale 1-50

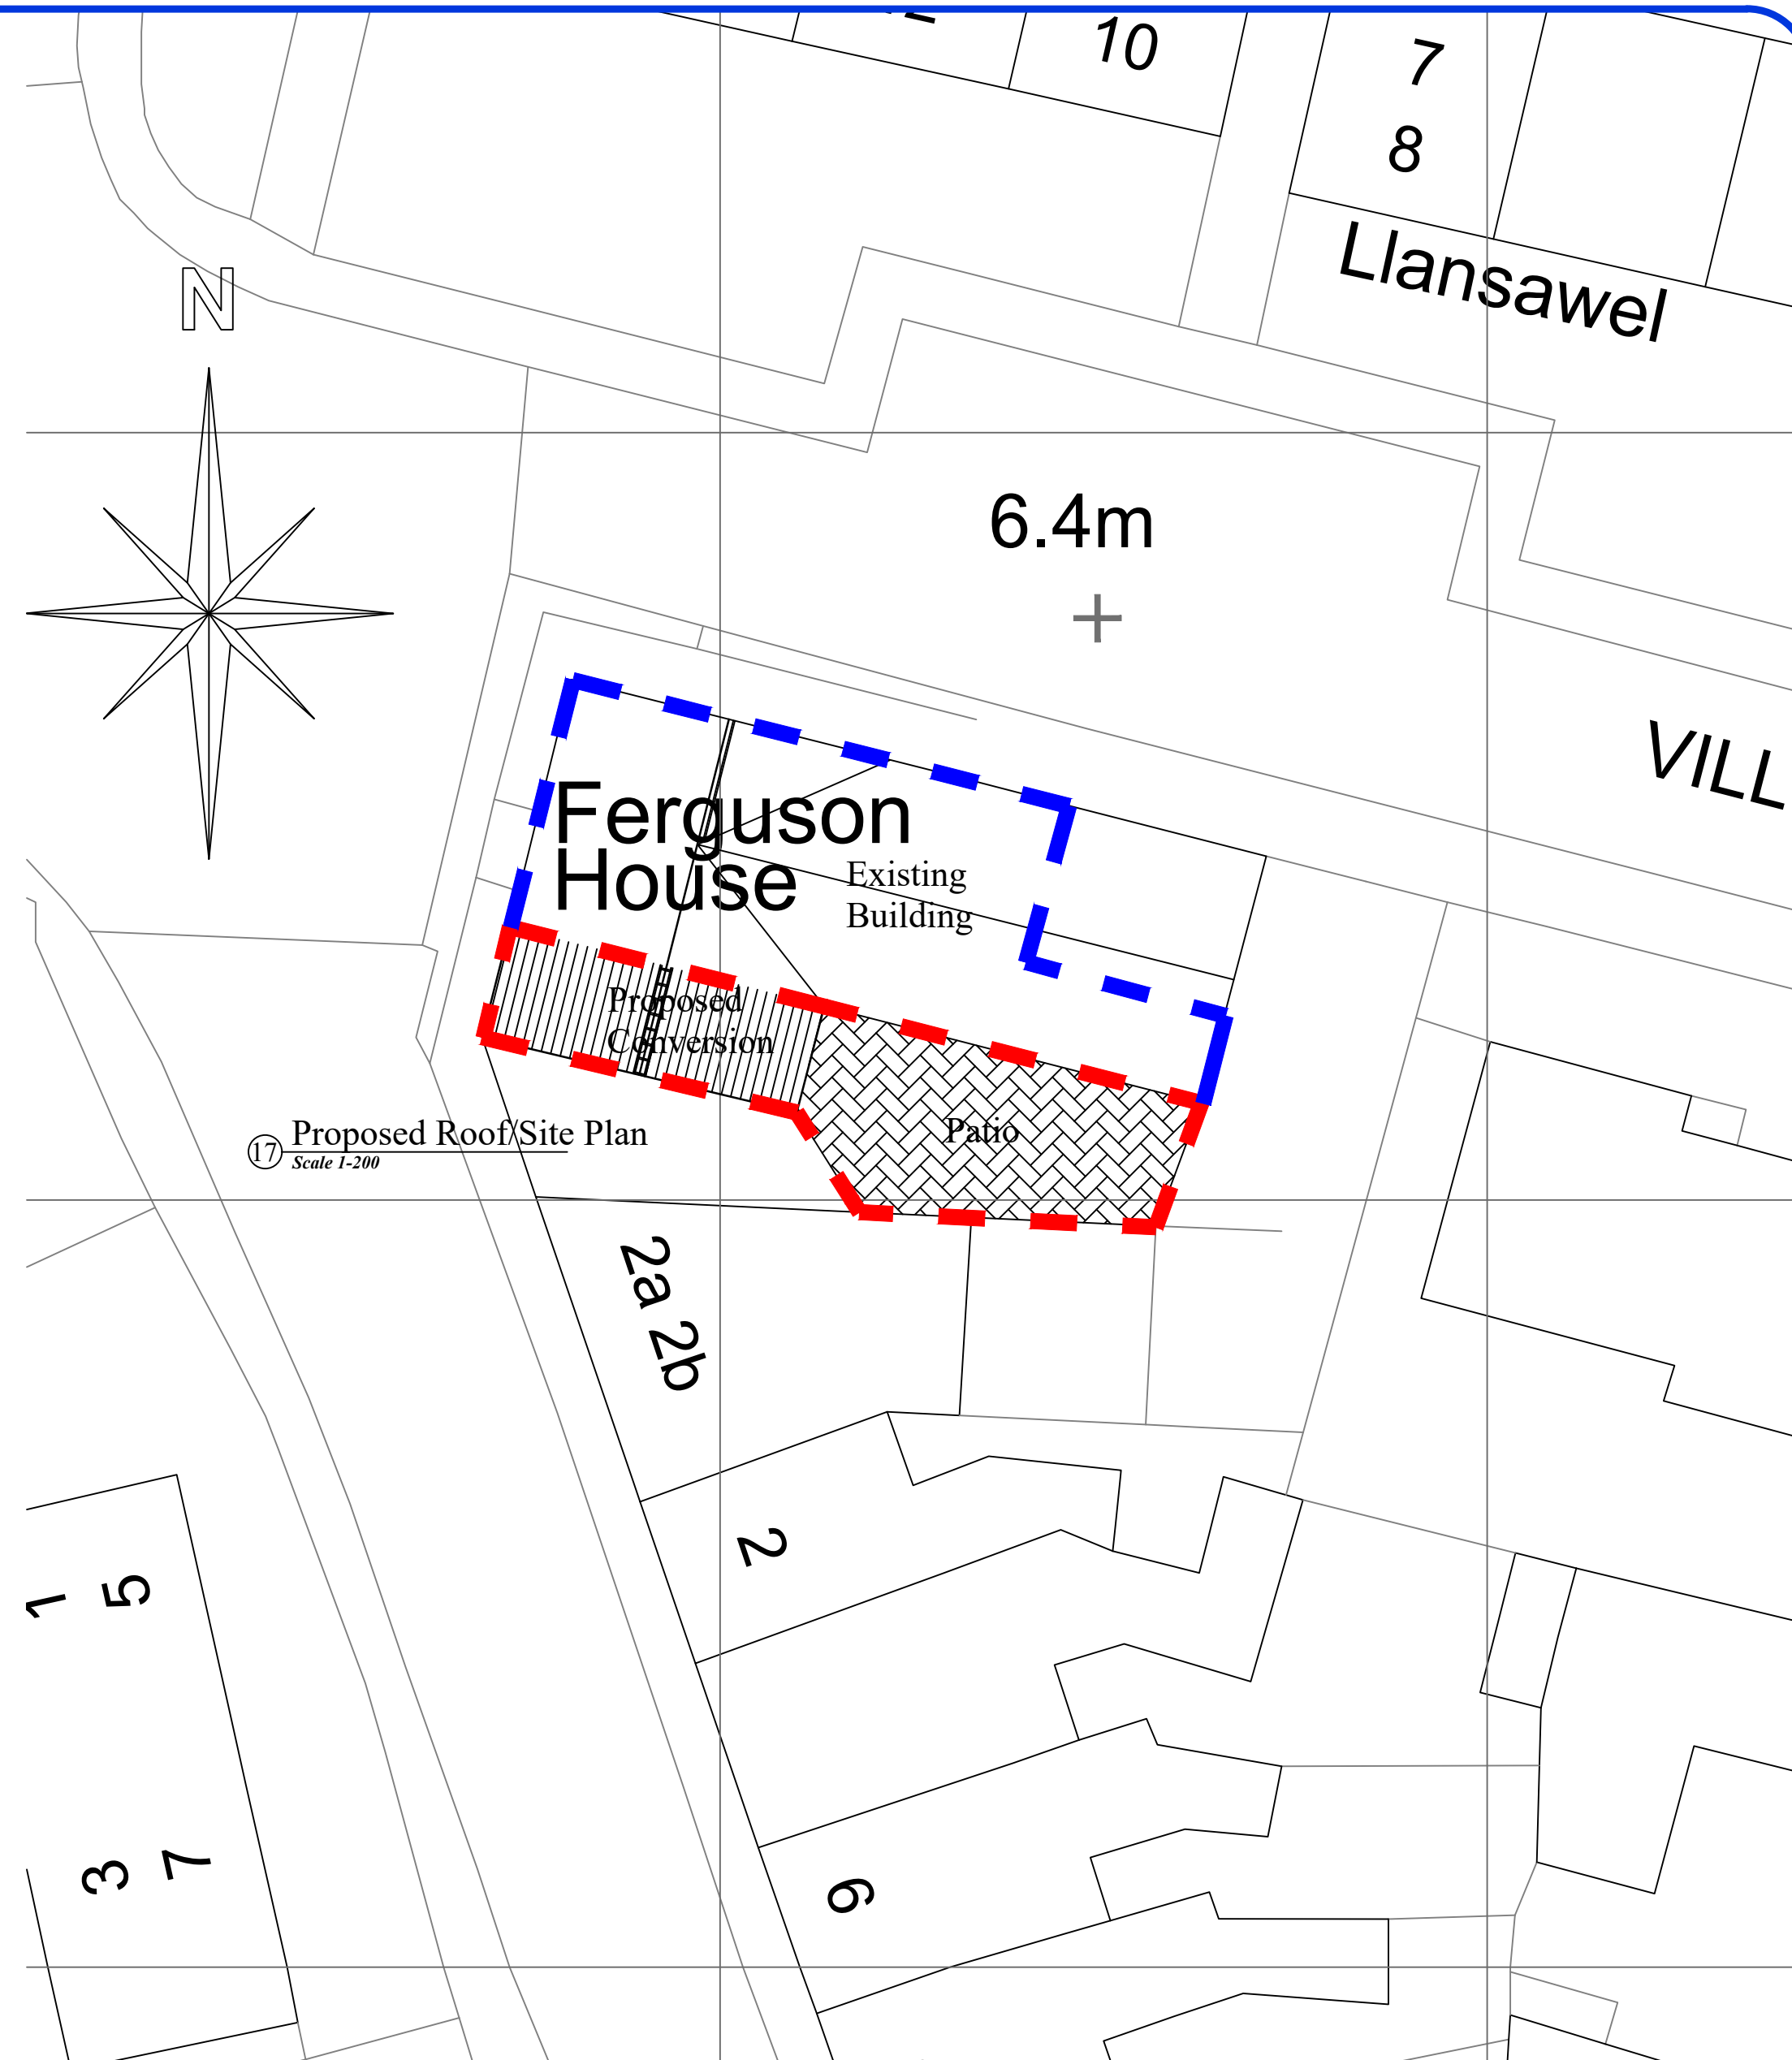


17 Proposed Roof/Site Plan Scale 1-200

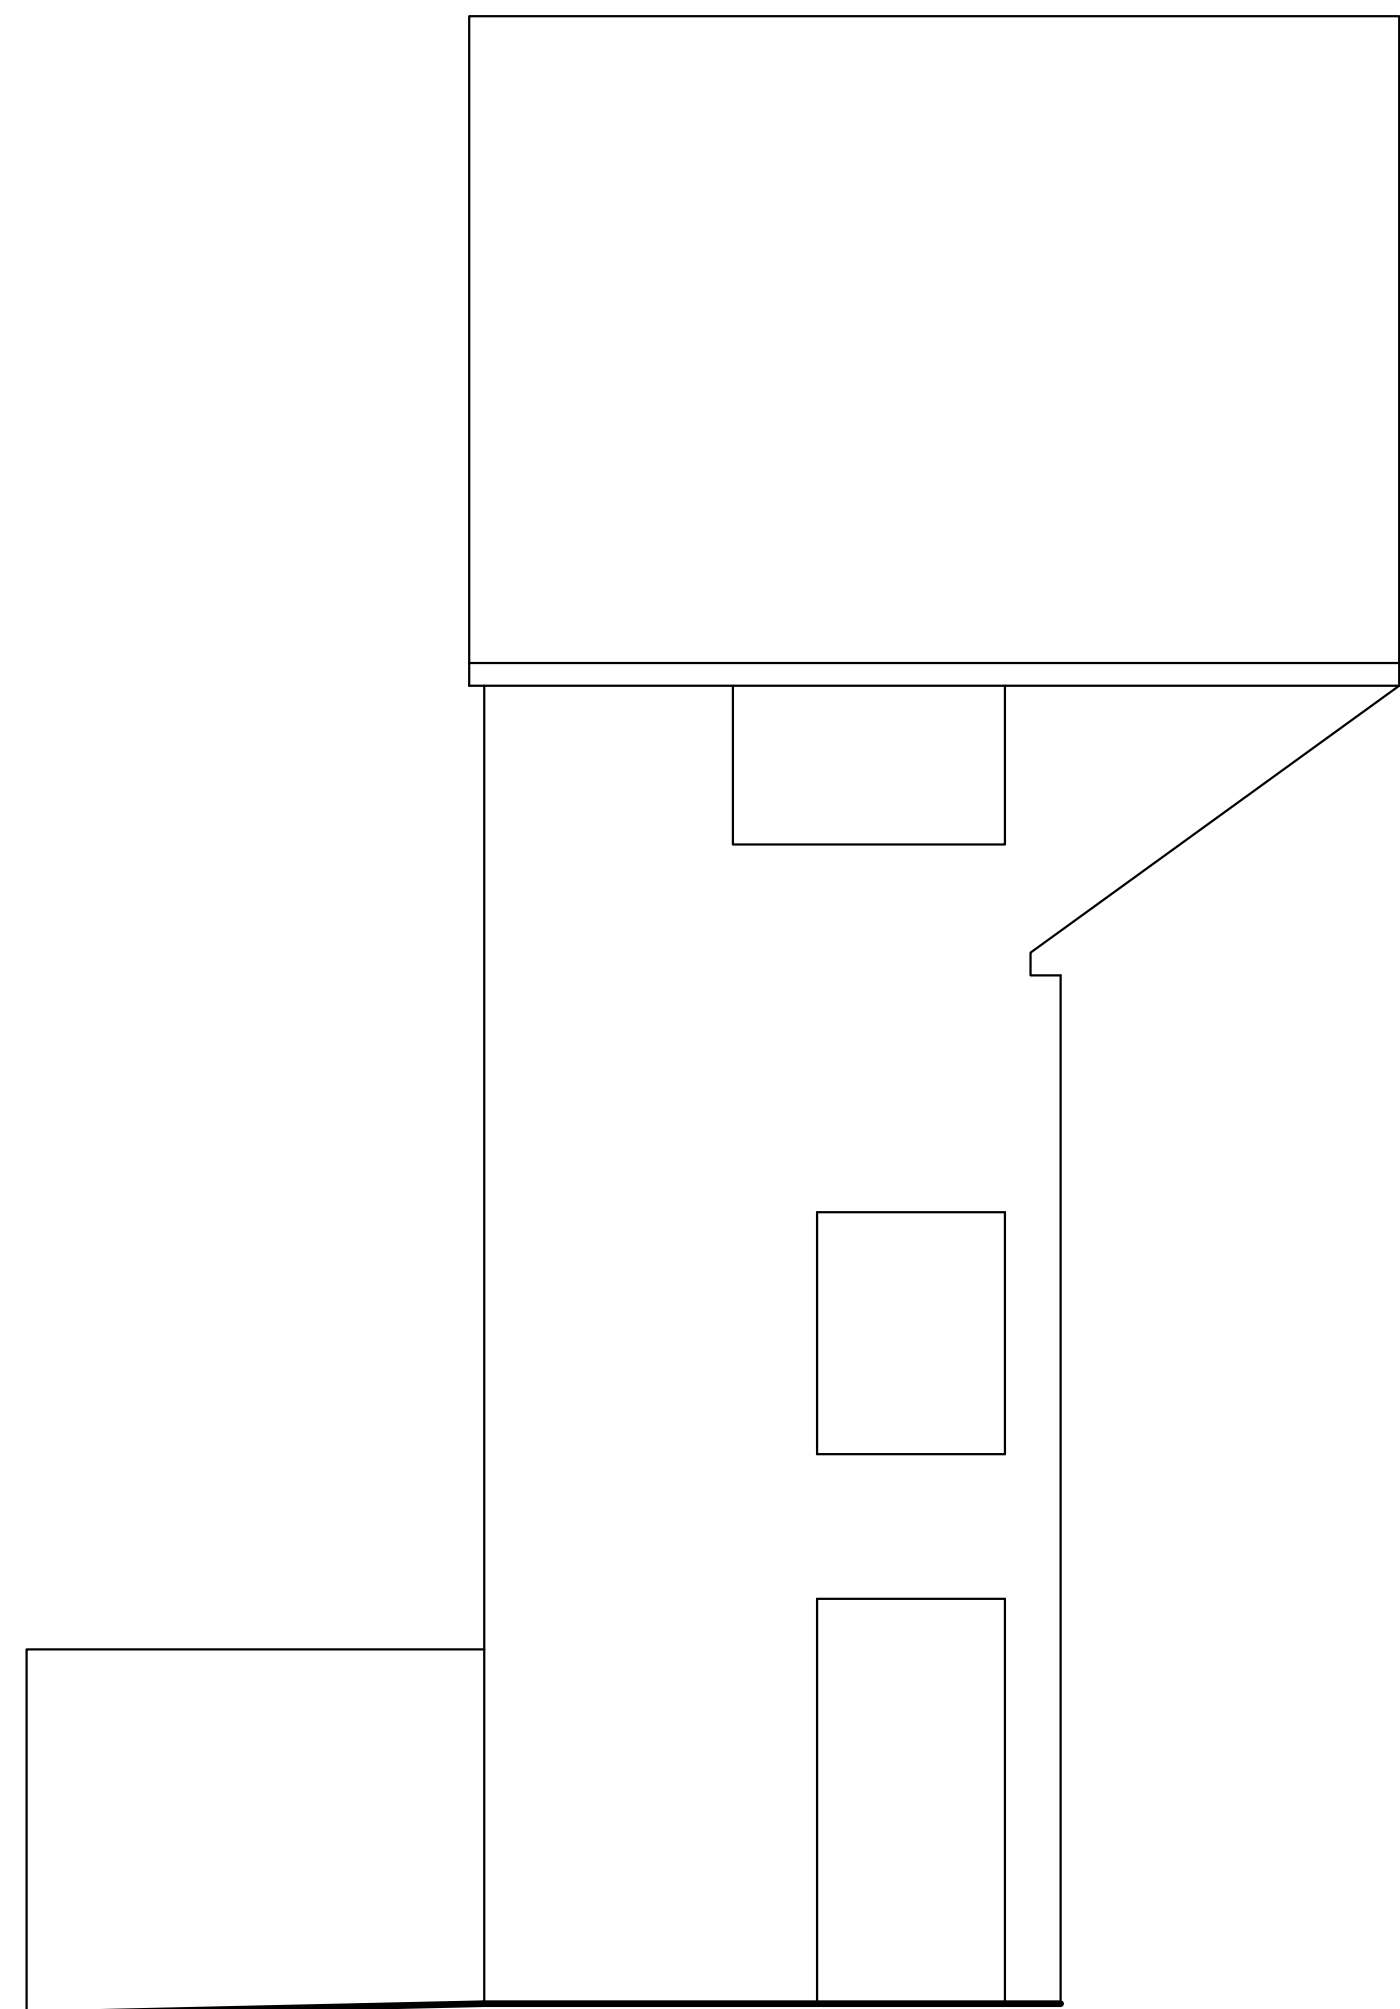

8 Proposed Rear Elevation Scale 1-100

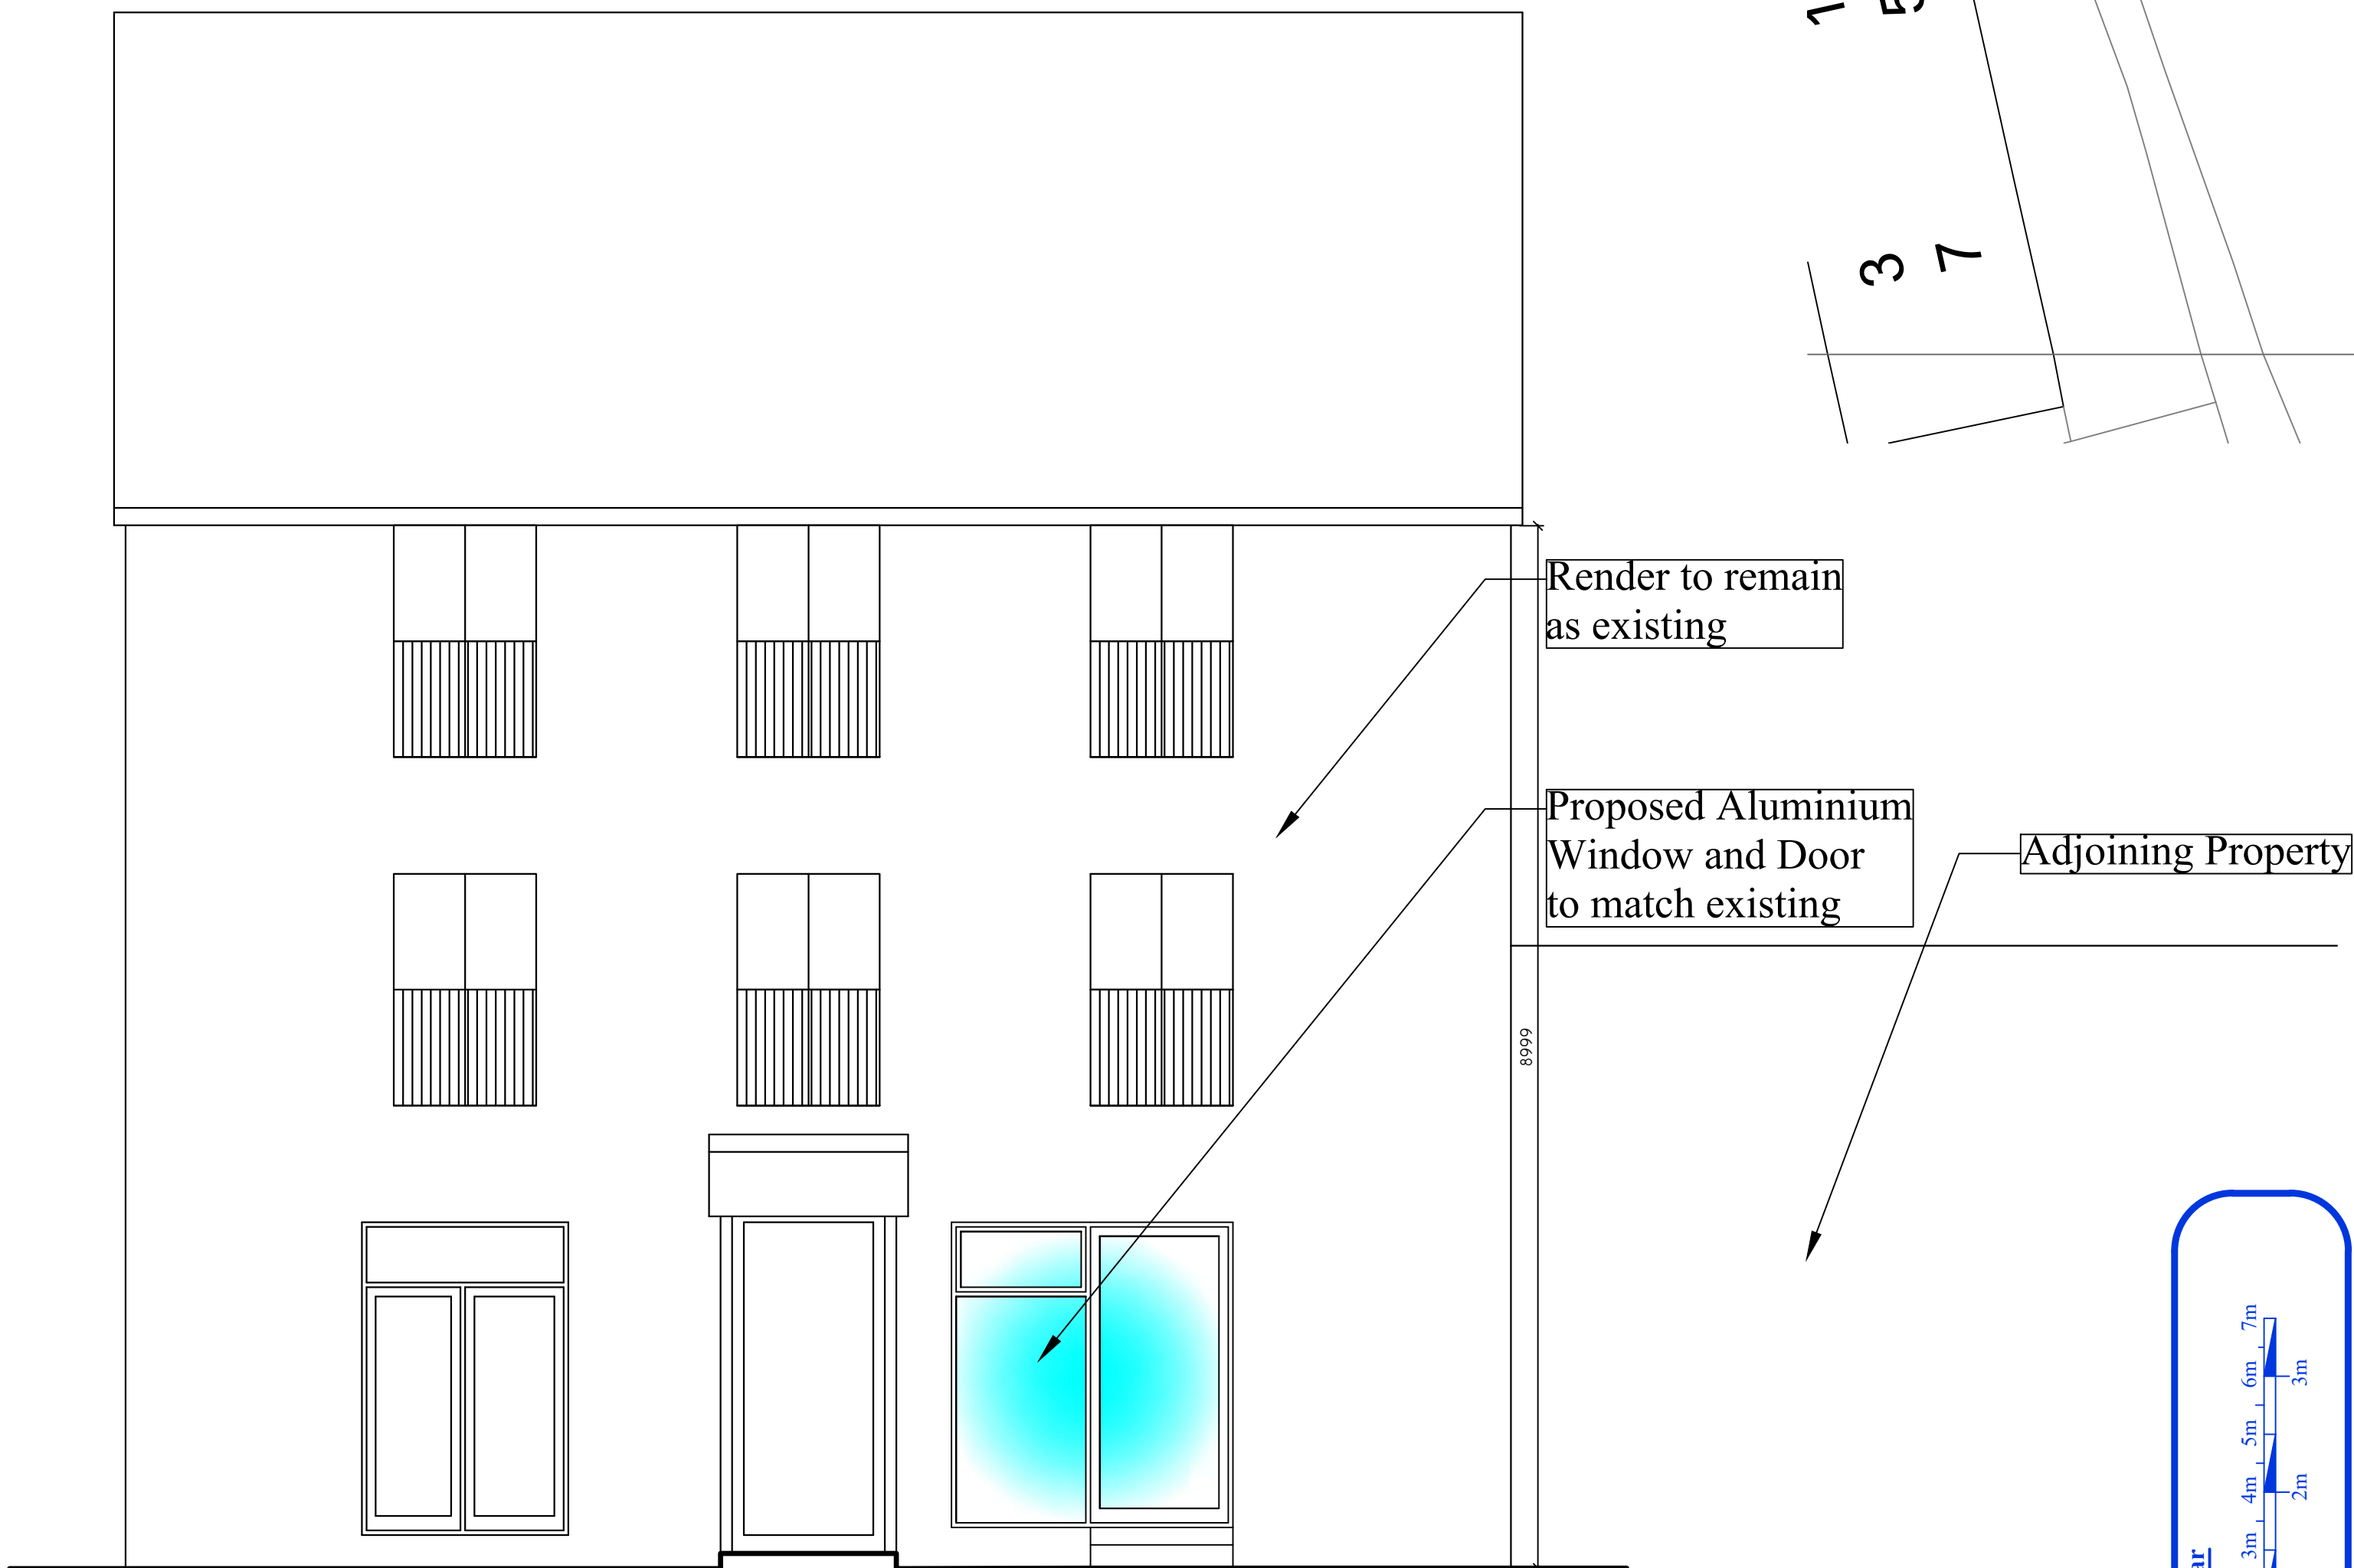

7 Proposed Front Elevation Scale 1-100

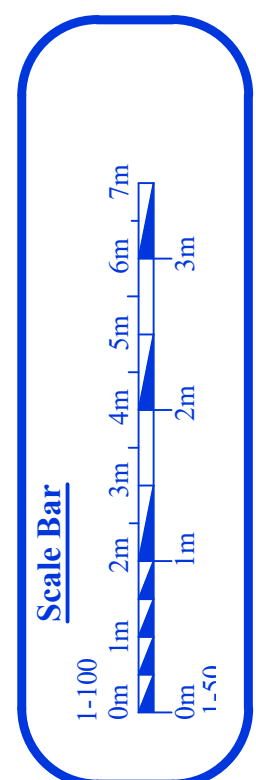

PROJECT Proposed Bethel Street Briton Ferry Neath Port Talbot SA11 2HQ	Drawn By: Checked By: Signed: To Be Approved	Paper Size A1	Drg No- CD927-P01
			Scale: 1/100, 1/50.
			Assessment 13th November 2019

Archi-Tech
STEWART CORBETT
ARCHITECTURAL DESIGN & MANAGEMENT.
Workspace 2, Creative Mwdan, Bath House, Cardigan,
Tel:(01239)622402. Mob:07968941849. Email: info@architechwales.com
Archi-Tech is the trading name of Stewart J. Corbett Architectural Design & Management

cabe **LABC** **partner** **SMARTER PLANNING CHAMPION** **CIOB**
The Chartered Institute of Building