




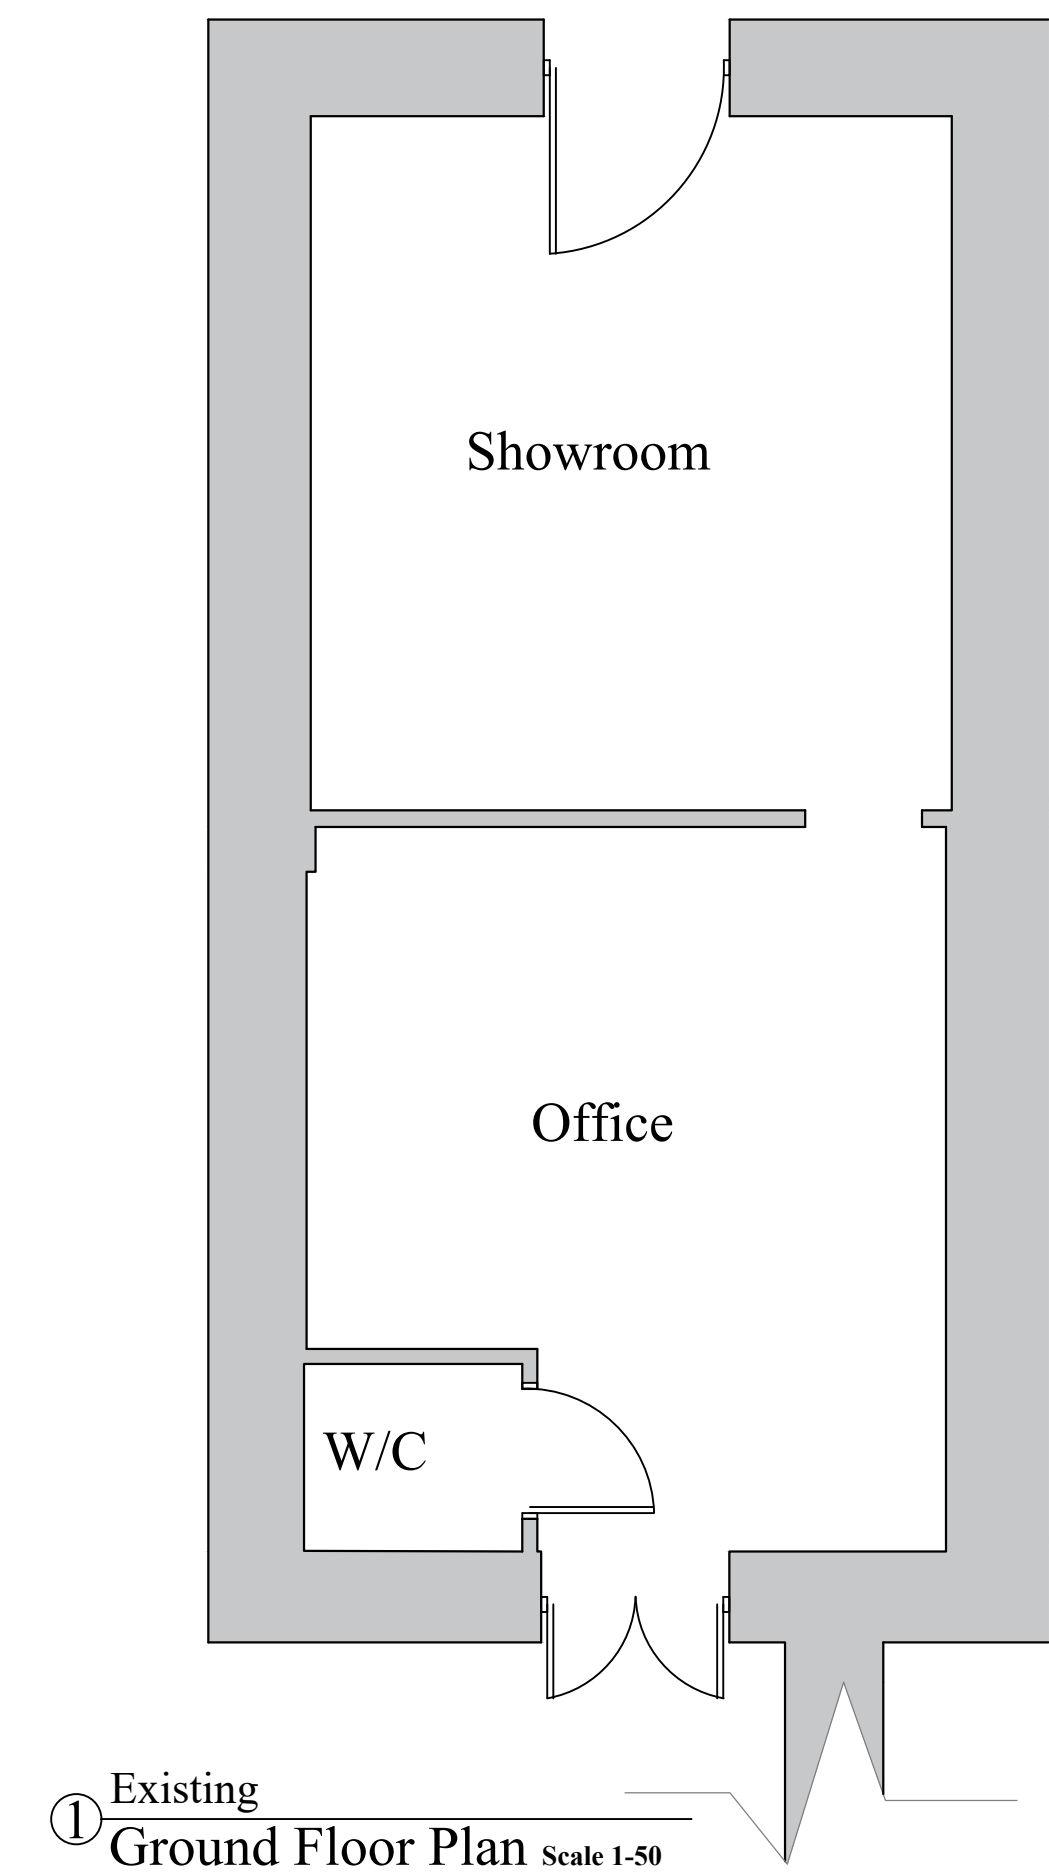


① Existing
Ground Floor Plan Scale 1-50

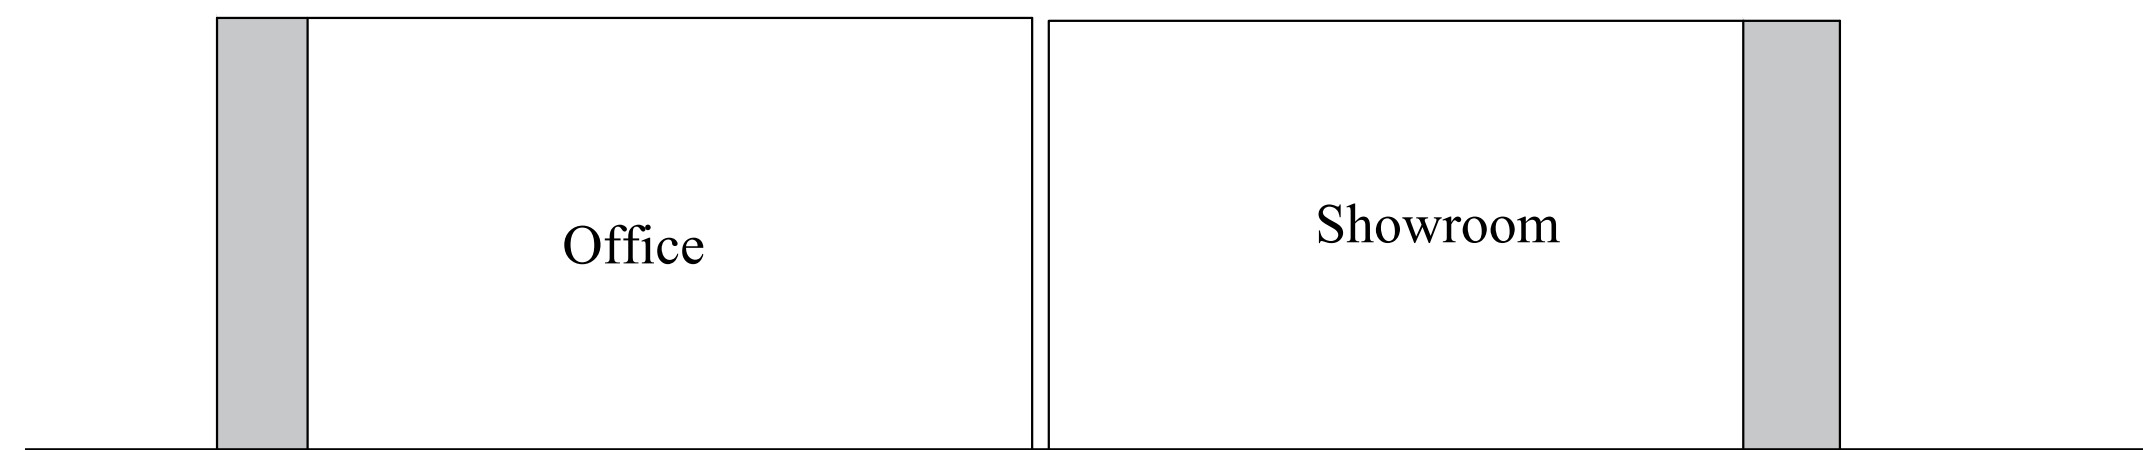


② Typical Section A-A
Scale 1-50

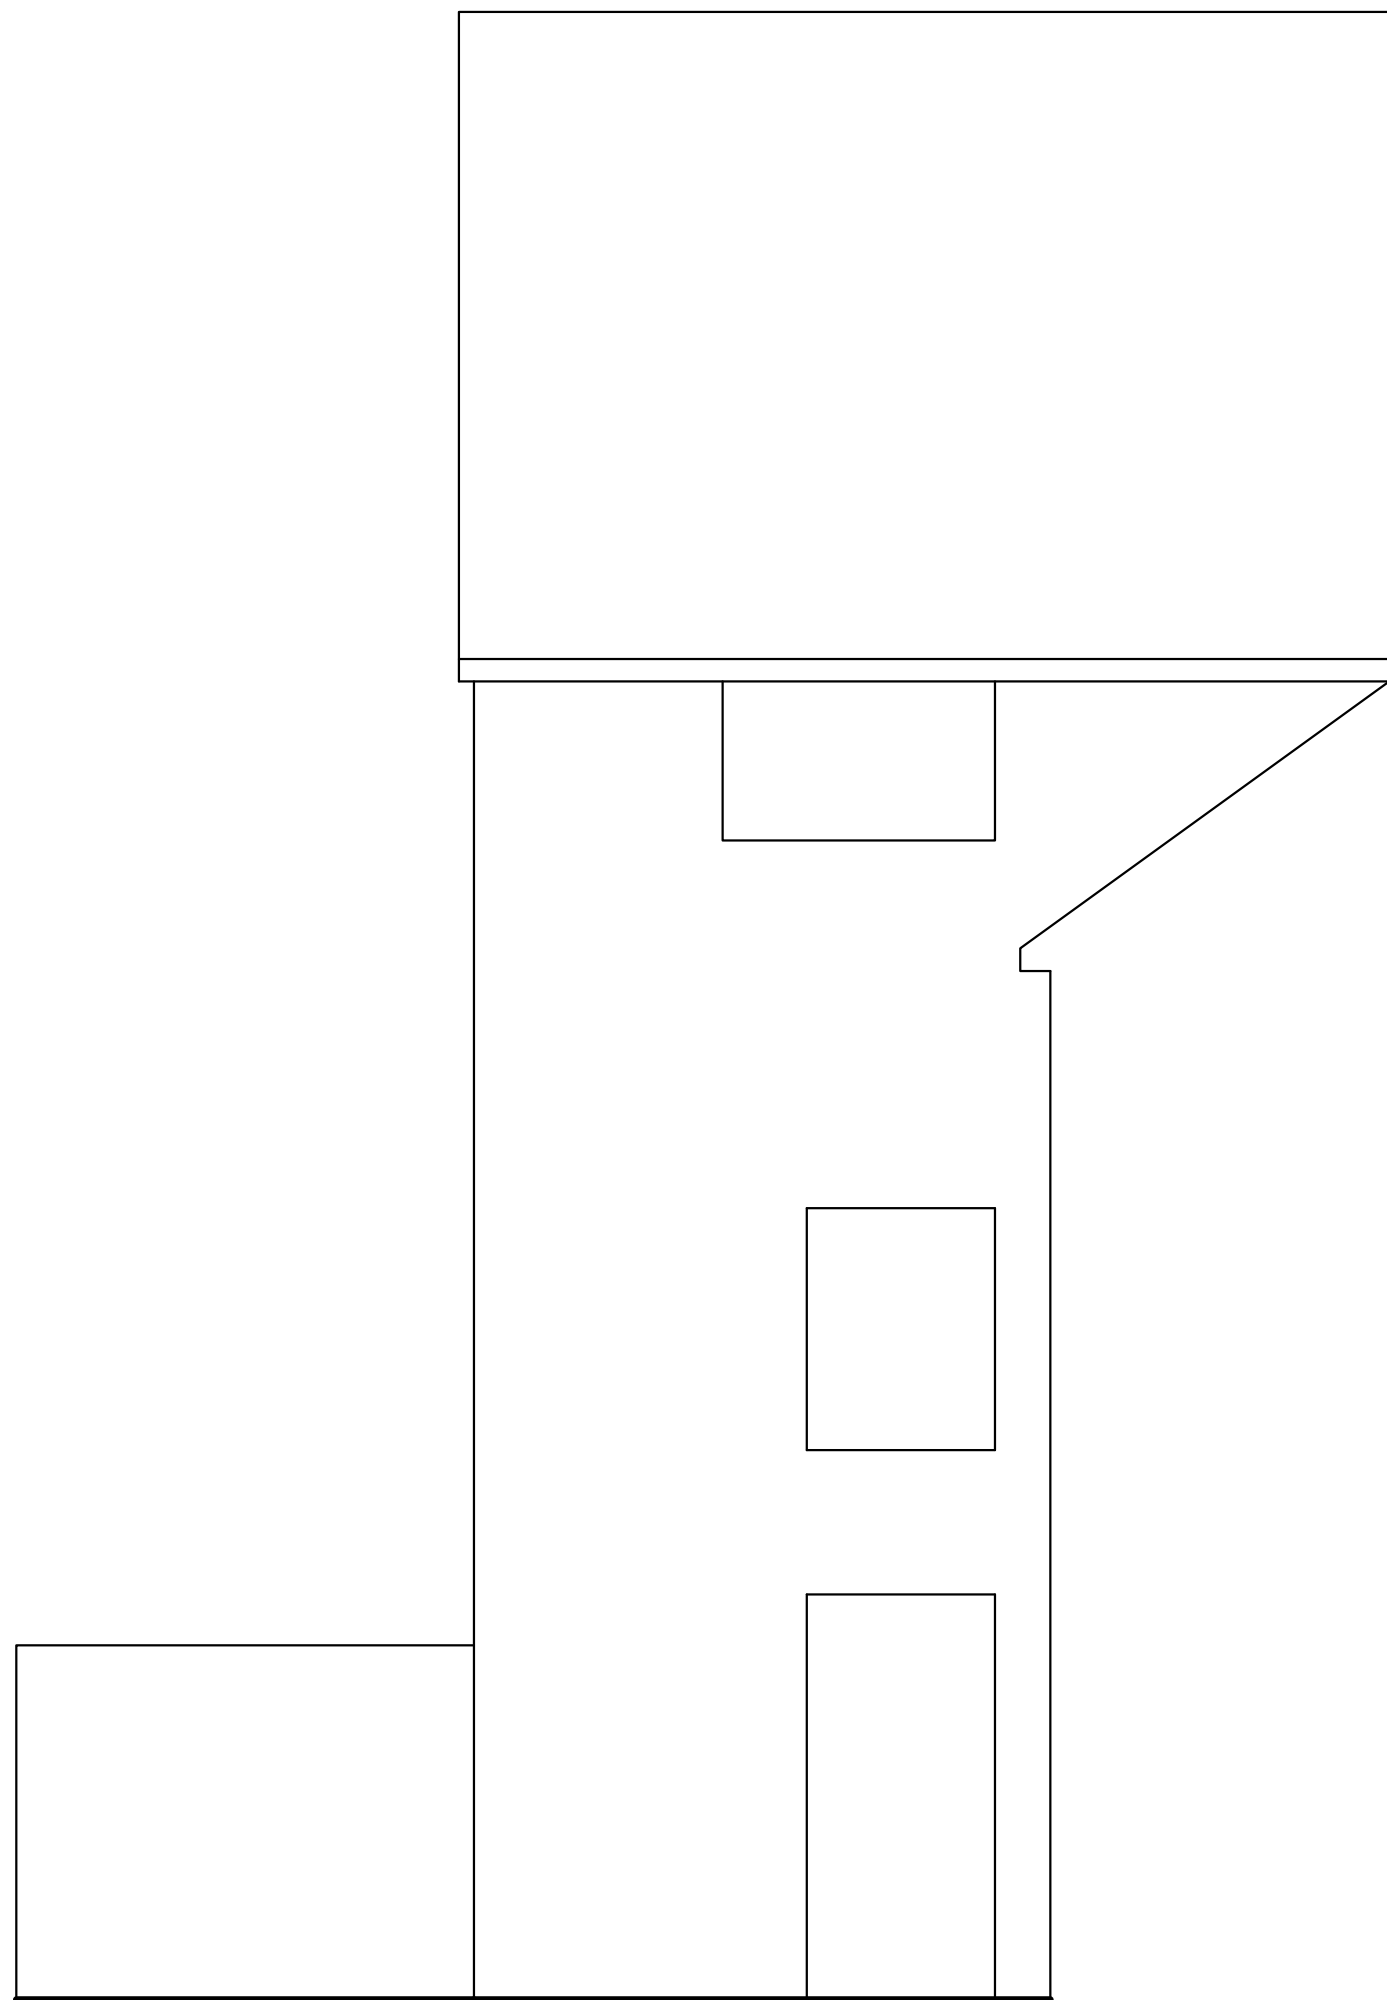


④ Existing
Rear Elevation Scale 1-100

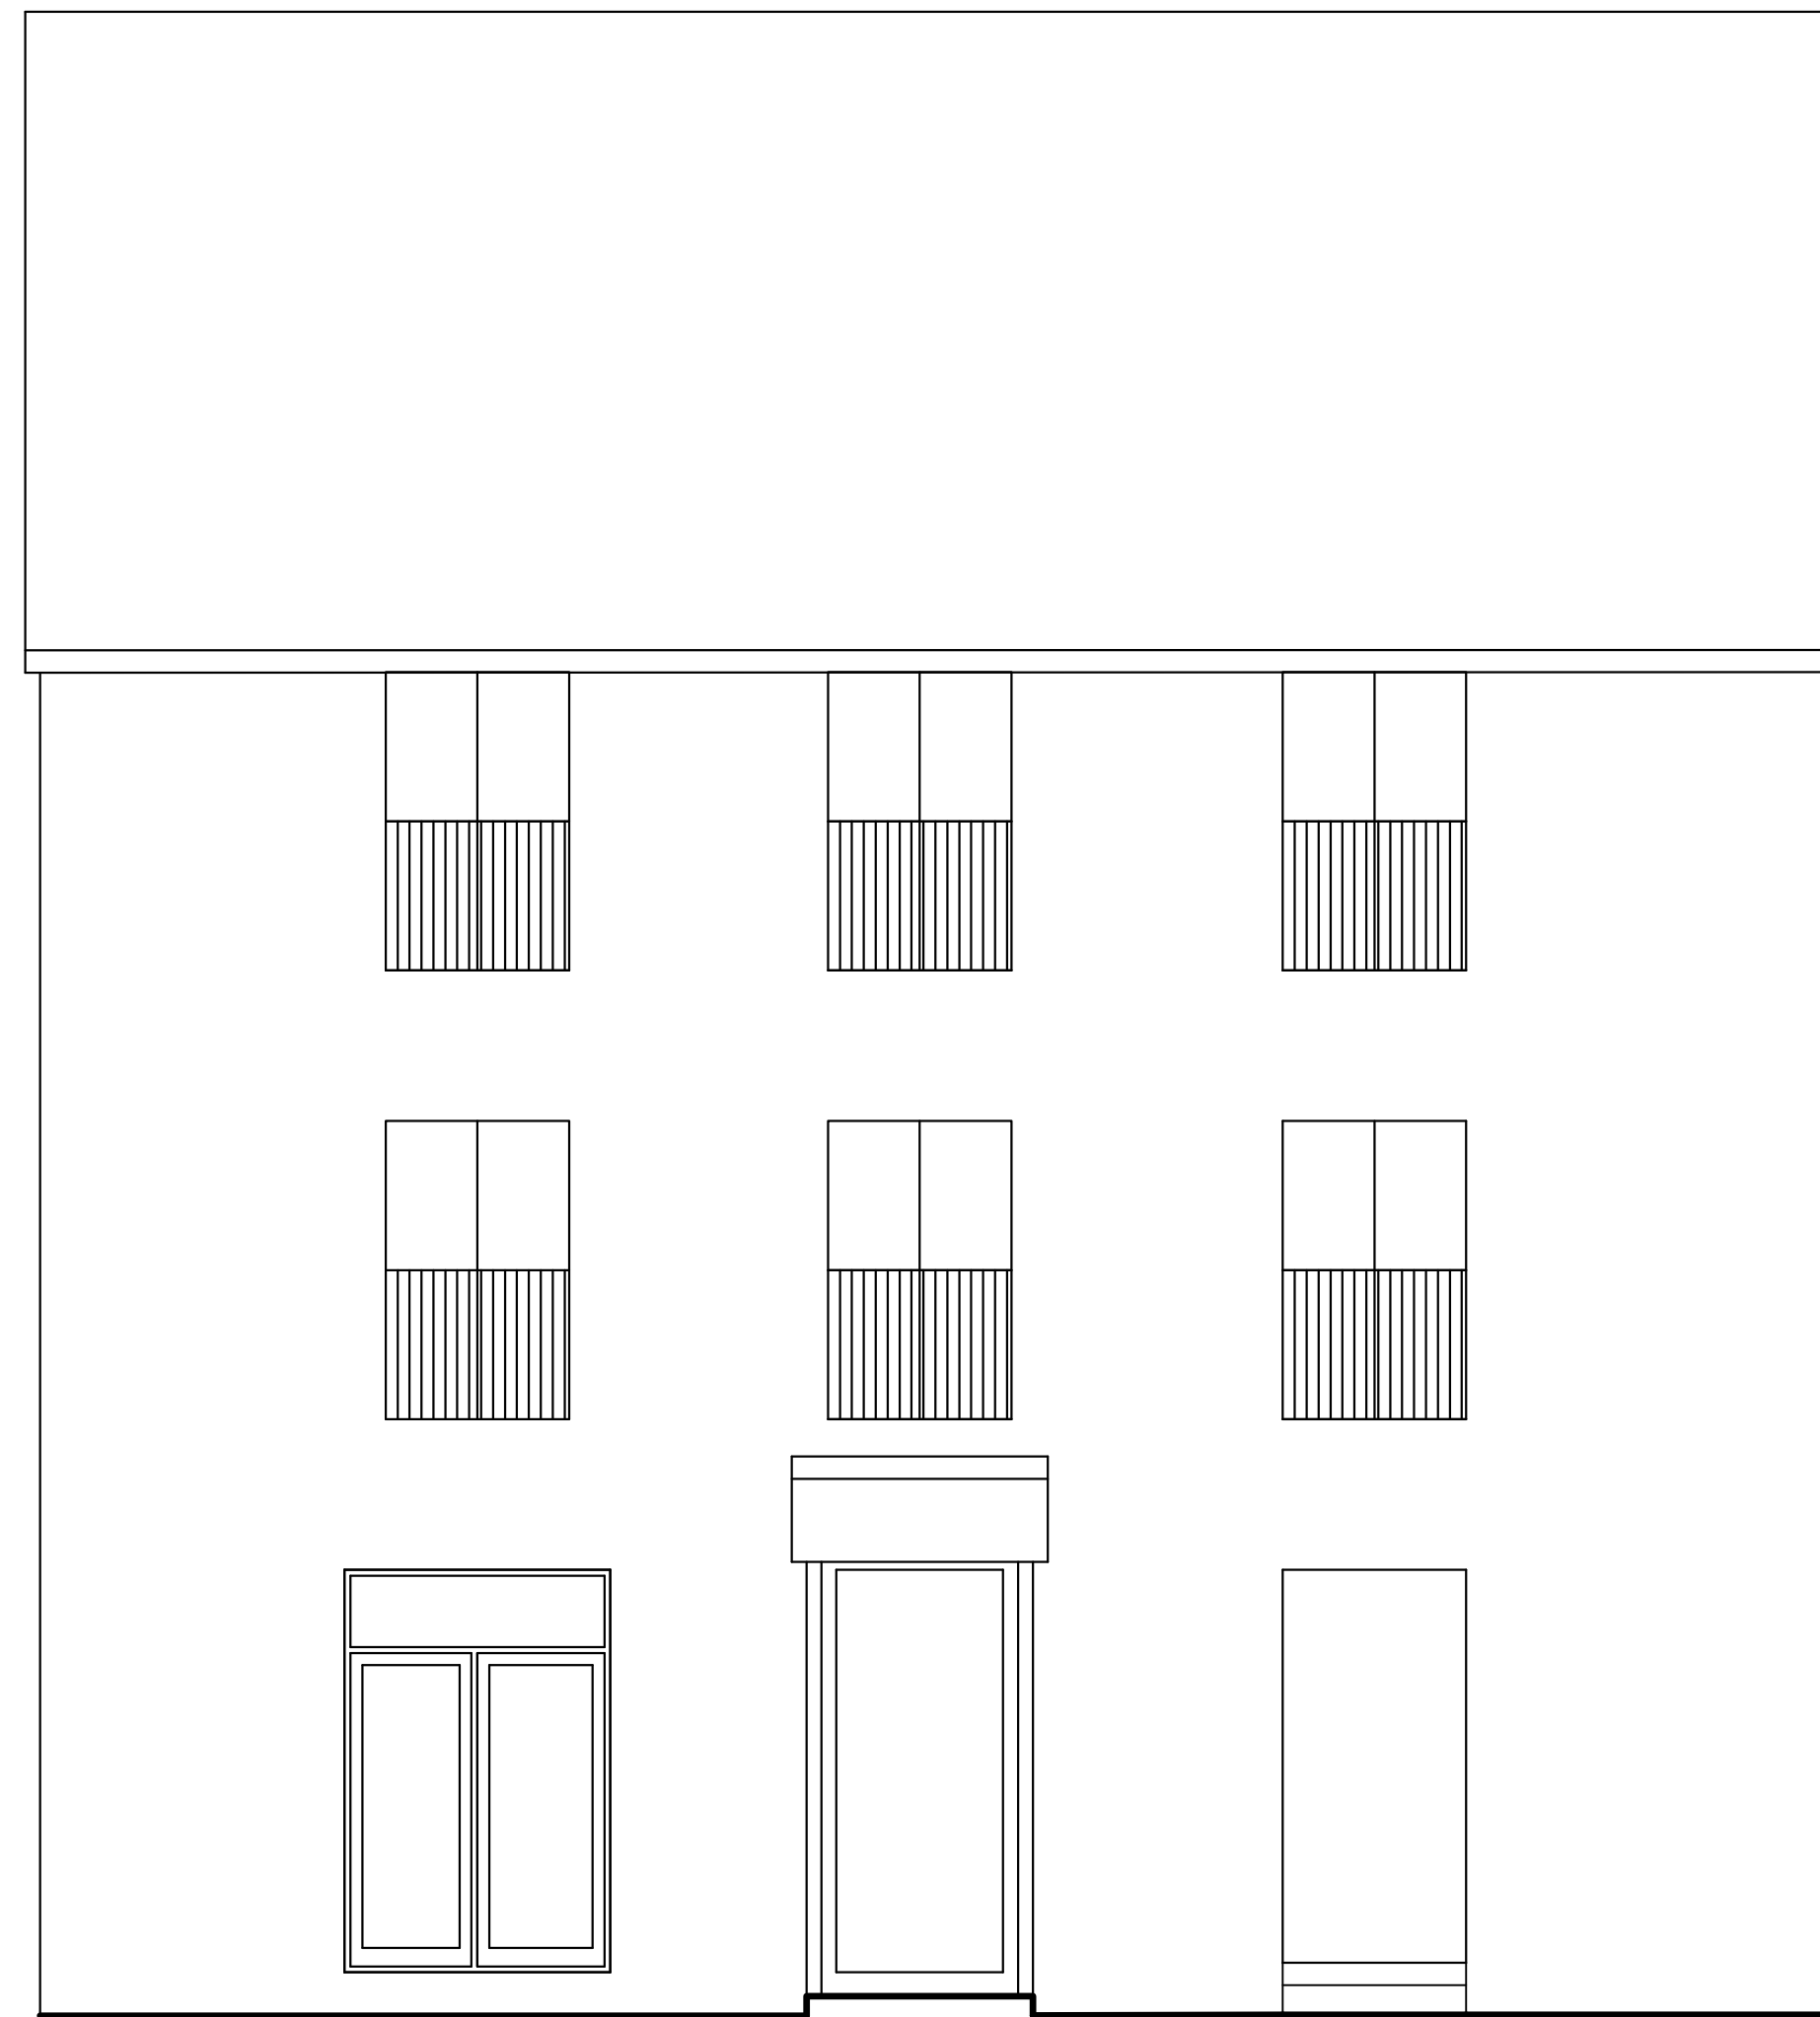

③ Existing
Front Elevation Scale 1-100

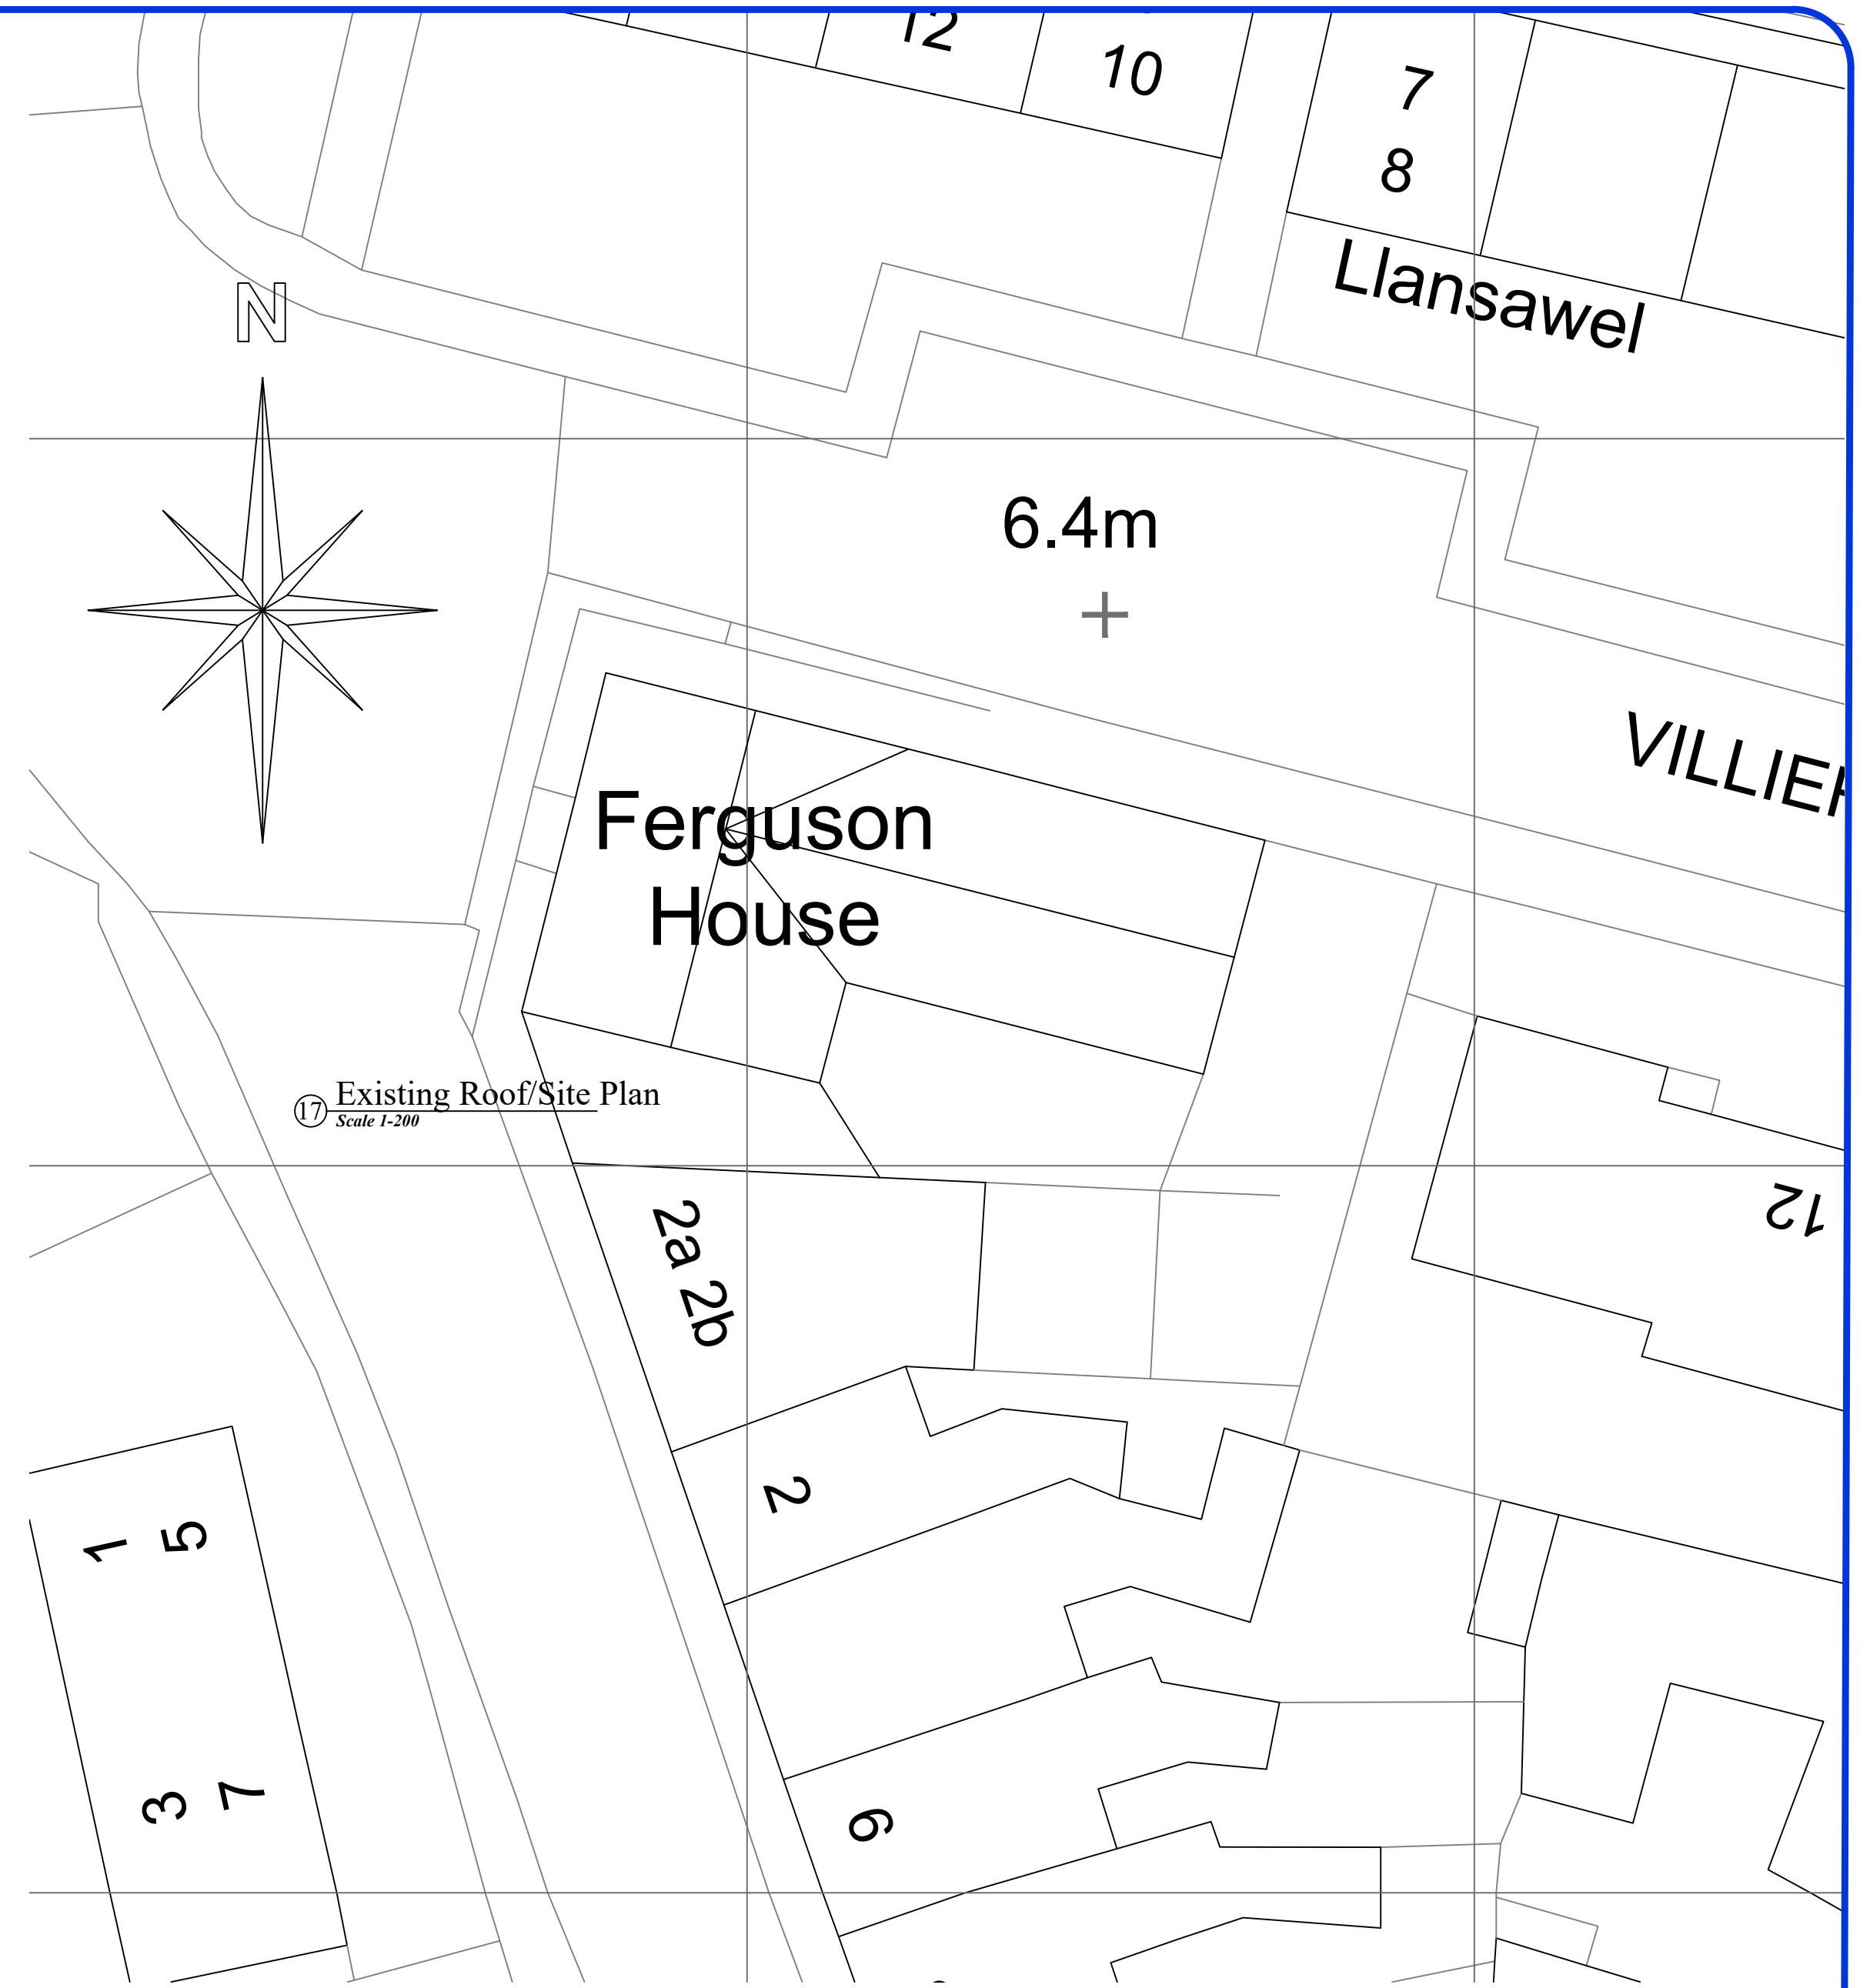

① Existing Roof/Site Plan
Scale 1-200

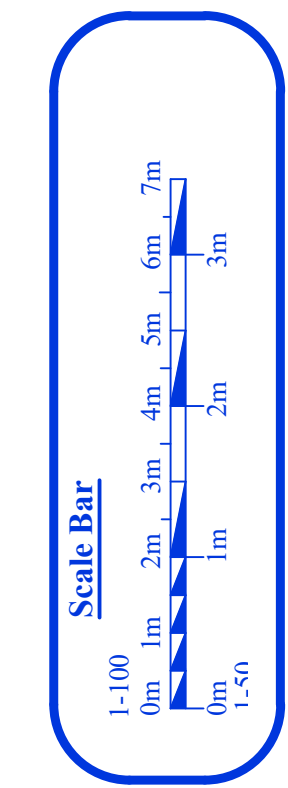

Revisions	
1)	2)

PROJECT

Survey

Bethel Street

Briton Ferry

Neath Port Talbot

SA11 2HQ

Drawn By:
Created By:

Stage: To Be Approved

Paper Size A1

Drg No-
CD927-S01

Scale: 1/100, 1/50.

Amended
13th November 2019

Archi-Tech
STEWART CORBETT
ARCHITECTURAL DESIGN & MANAGEMENT.
Workspace 2, Creative Mwldan, Bath House, Cardigan,
Tel:(01239)622402. Mob:07968941849. Email: info@architechwales.com
Archi-Tech is the trading name of Stewart J. Corbett Architectural Design & Management

chartered association of building engineers
partner
SMARTER PLANNING
THE CHARTERED INSTITUTE OF BUILDING