

 


A	B
DRAWING No.	REV.
WE/TTC/19/C07	0

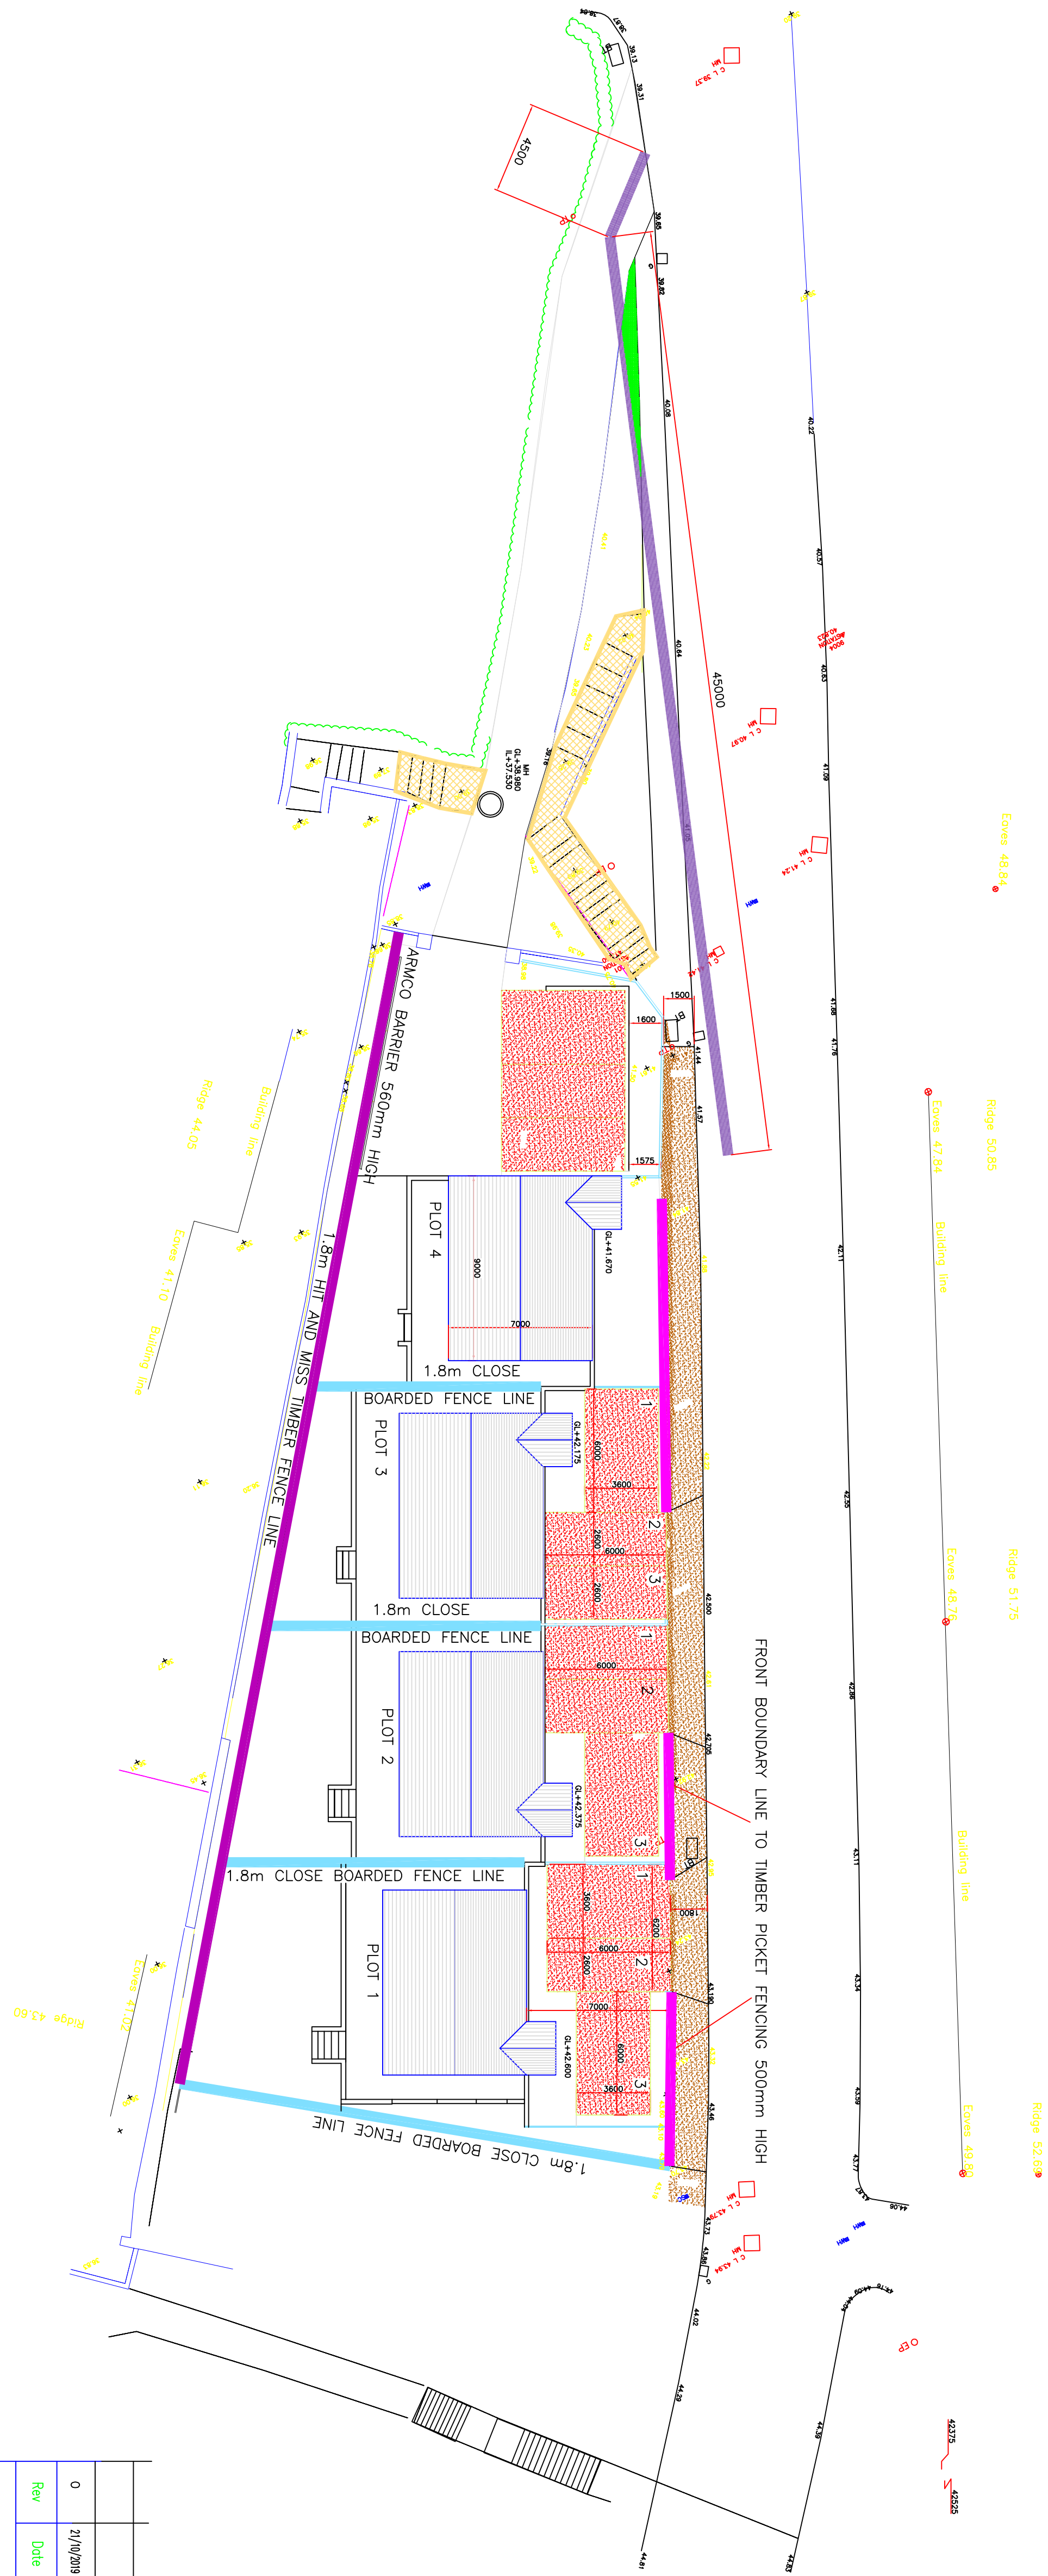

SITE PLAN LAYOUT-SITE BOUNDARIES
AND MEANS OF ENCLOSURES AND
HIGHWAYS IMPROVEMENTS REF CONDITIONS 11,12 AND 13

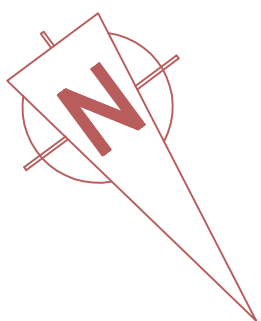

0	21/10/2019	UPDATED FOR PLANNING SECTION 7.3	CMM	
Rev	Date	Description	Drawn	Checked

**CHRISTOPHER WILLIAMS
DESIGN SERVICES**

15 ASCOT DRIVE
BAGLAN
PORT TALBOT
SOUTH WALES
SA12 8YL

Tel : (01639) 824034
Mobile: 07737 520868

E-Mail : design.services@earthworld.com

Client: Mr Wynne Edwards
CWMAVON

Project: TABERNACLE TERRACE
PLANNING APPLICATION P2017/1094

REFERENCE CONDITIONS 11,12 AND 13
PLANNING APPLICATION SECTION 73

Designed:	Drawn: CMW	Checked:
Scale: 1:200	Date: 21/10/2019	Approved:

WE/TTC/19/C07