





1:200 1:100 1:50

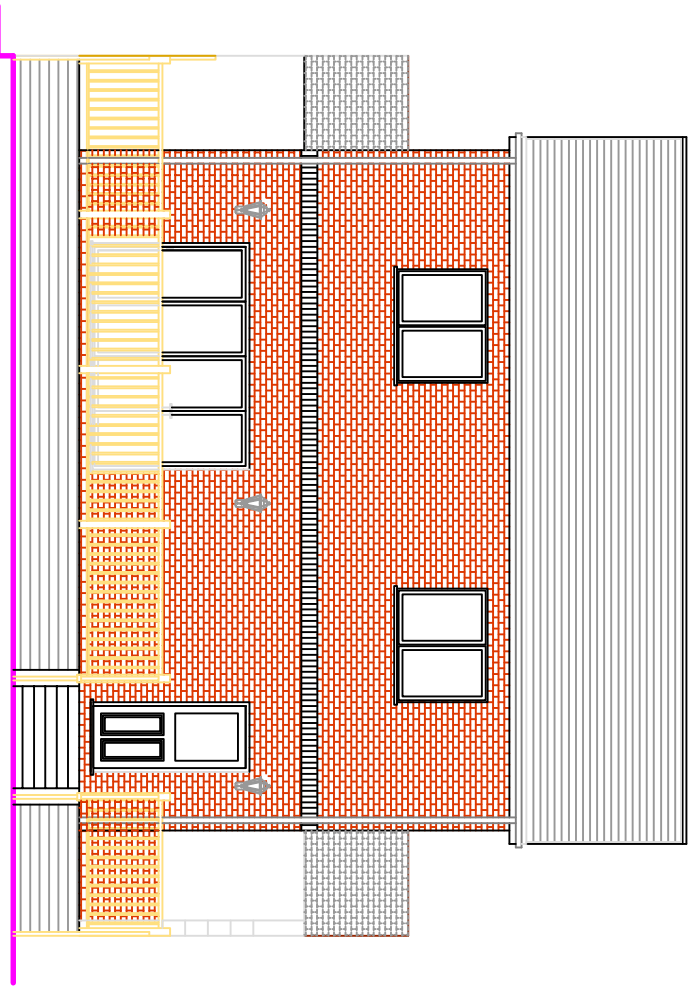

REAR ELEVATION

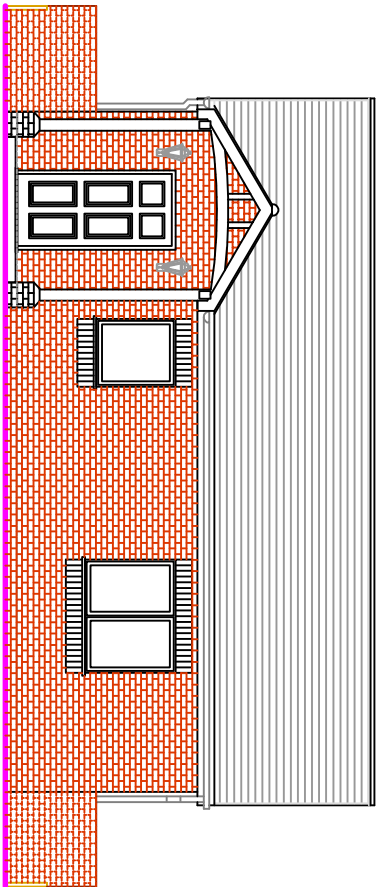


FRONT ELEVATION


EXTERNAL FINISHES TO BE AGREED

BIRD BOX 370Wx310H  
32mm DIAMETER HOLE.  
SPECIFICATION FOR HOUSE  
SPARROW.

MIN HEIGHT 5.2M

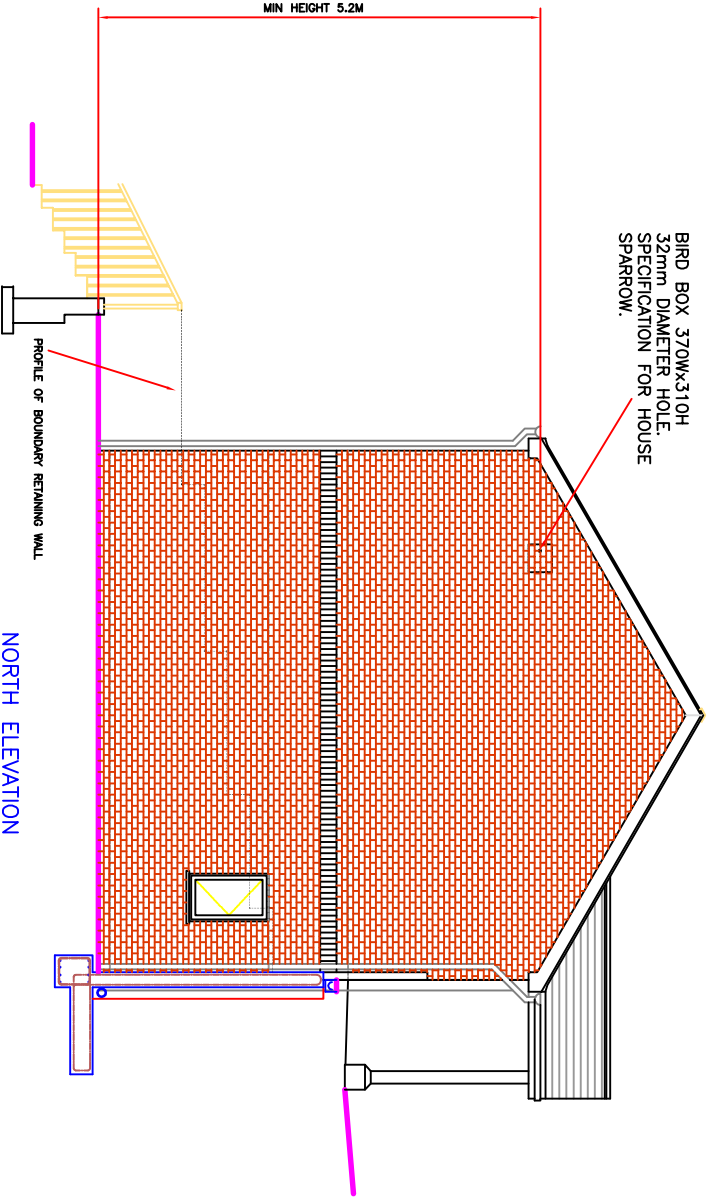

NORTH ELEVATION

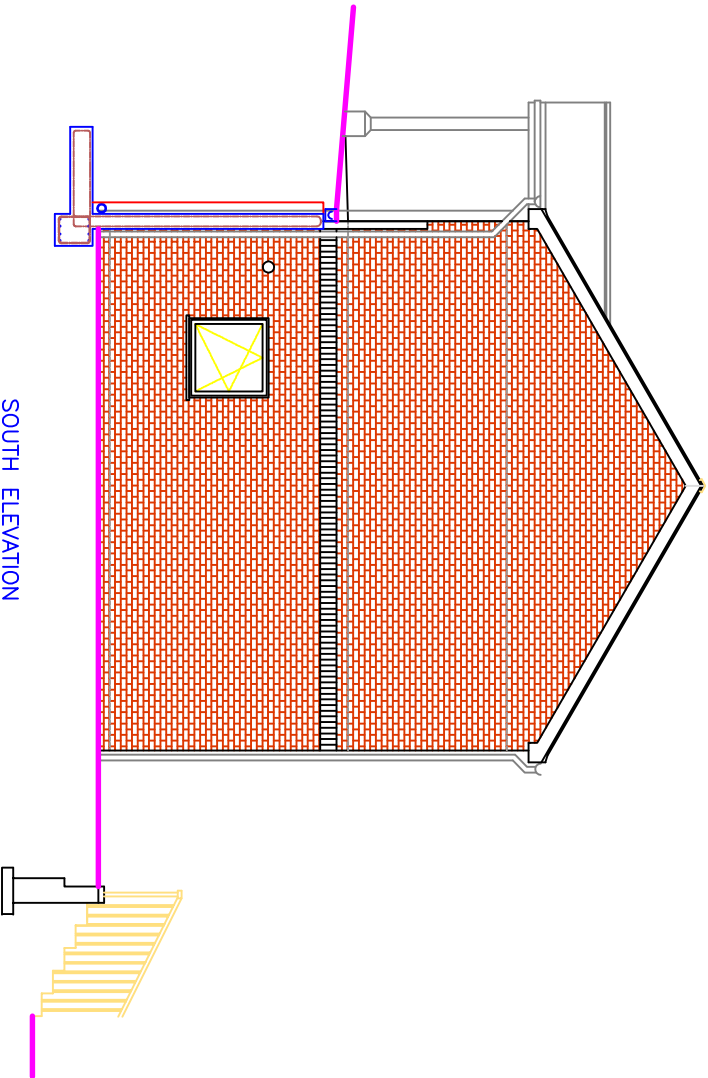

SOUTH ELEVATION

EXISTING GROUND LEVEL TO EXCAVATED TO  
SUIT GEOLOGISTS RECOMMENDATION AND

DESIGN NOTES

Designer : Christopher Williams  
Date : 4TH July 2019  
ALL DIMENSIONS ARE TO BE  
CONFIRMED ON SITE!

DRAWING No:- WE/TTC/19/A13

PROJECT:- Proposed Dwelling at Tabernacle  
Terrace, Cwmavon  
TITLE:- PLOT 1 and 2  
PROPOSED ELEVATIONS

Scale 1:100 (A3).

Job Ref : WE/TTC/19  
Customer : Mr Wyn Edwards  
Site Address : TABERNACLE  
TERRACE, CWMAYON

Design Services.  
15 Ascot Drive  
Baglan  
Port Talbot  
SA12 8YL.