

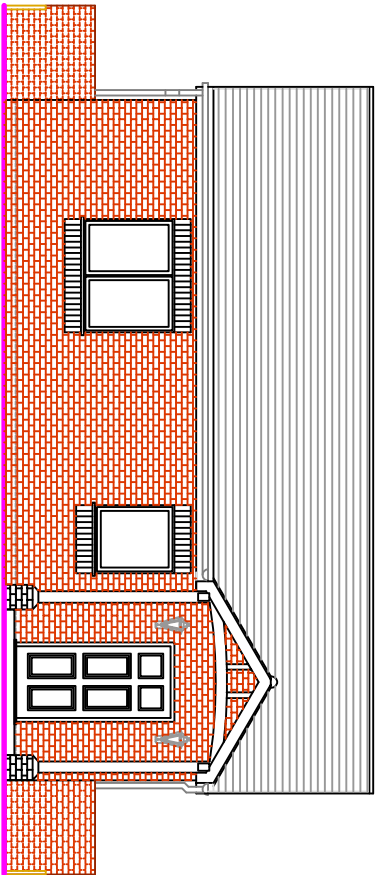


 

FRONT ELEVATION

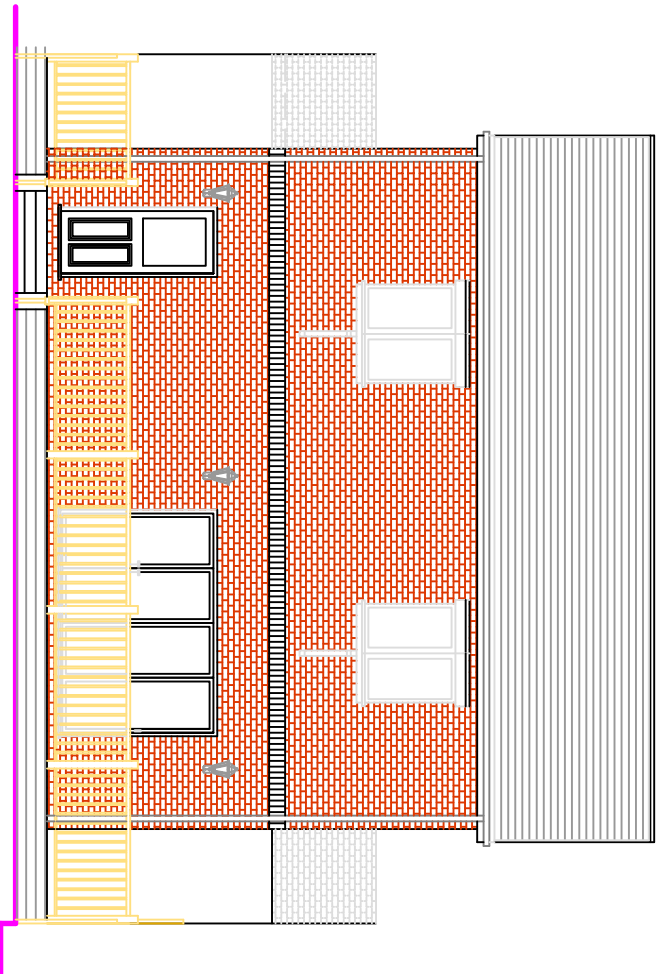


REAR ELEVATION


EXTERNAL FINISHES TO BE
AGREED

BIRD BOX 370Wx310H
32mm DIAMETER HOLE
SPECIFICATION FOR HOUSE
SPARROW.

MIN HEIGHT 5.2M

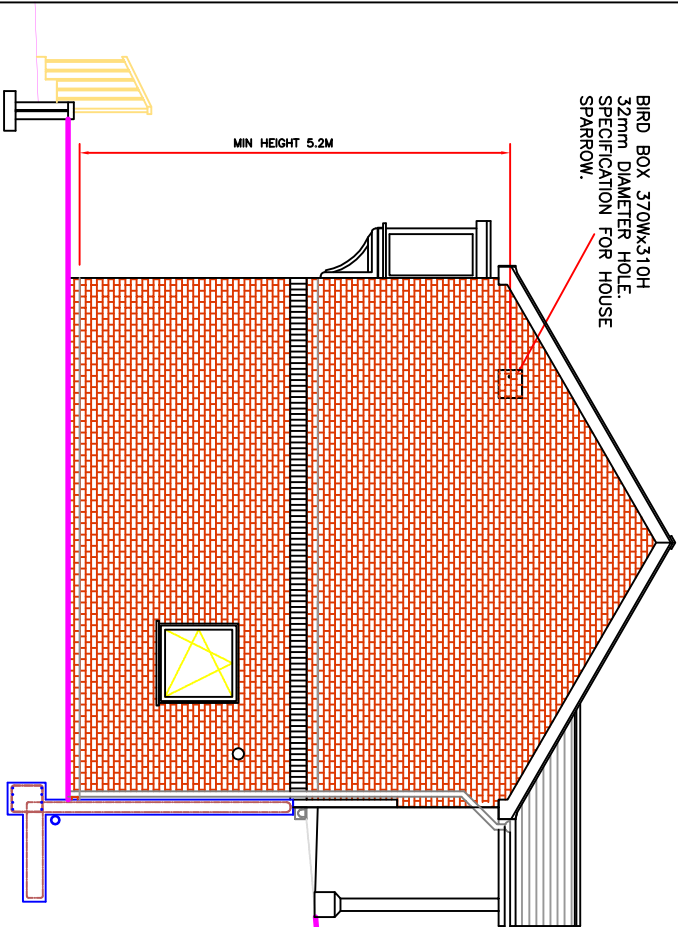

NORTH ELEVATION

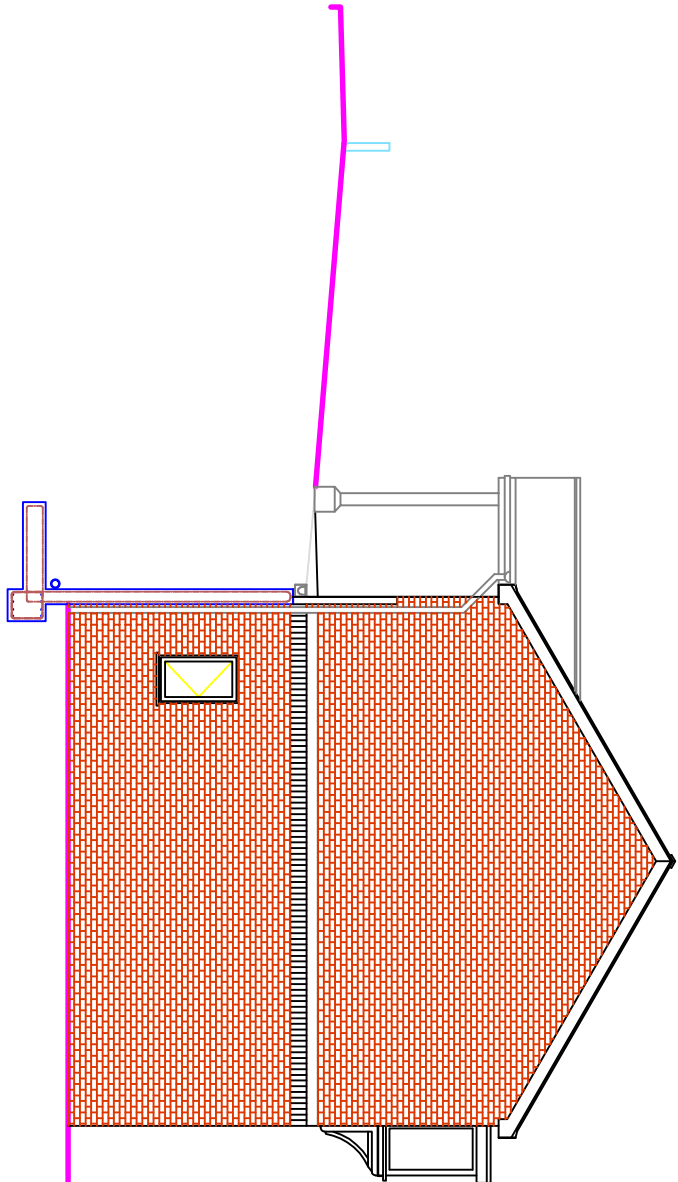

SOUTH ELEVATION

DESIGN NOTES

Designer : Christopher Williams
Date : 4TH July 2019
ALL DIMENSIONS ARE TO BE
CONFIRMED ON SITE!

DRAWING No:- WE/TTC/19/A33

PROJECT:- Proposed Dwelling at Tabernacle
Terrace, Cwmavon
TITLE:- PLOT 3 & 4
PROPOSED ELEVATIONS

Scale 1:100 (A3).

Design Services.

15 Ascot Drive
Baglan
Port Talbot
SA12 8YL.