


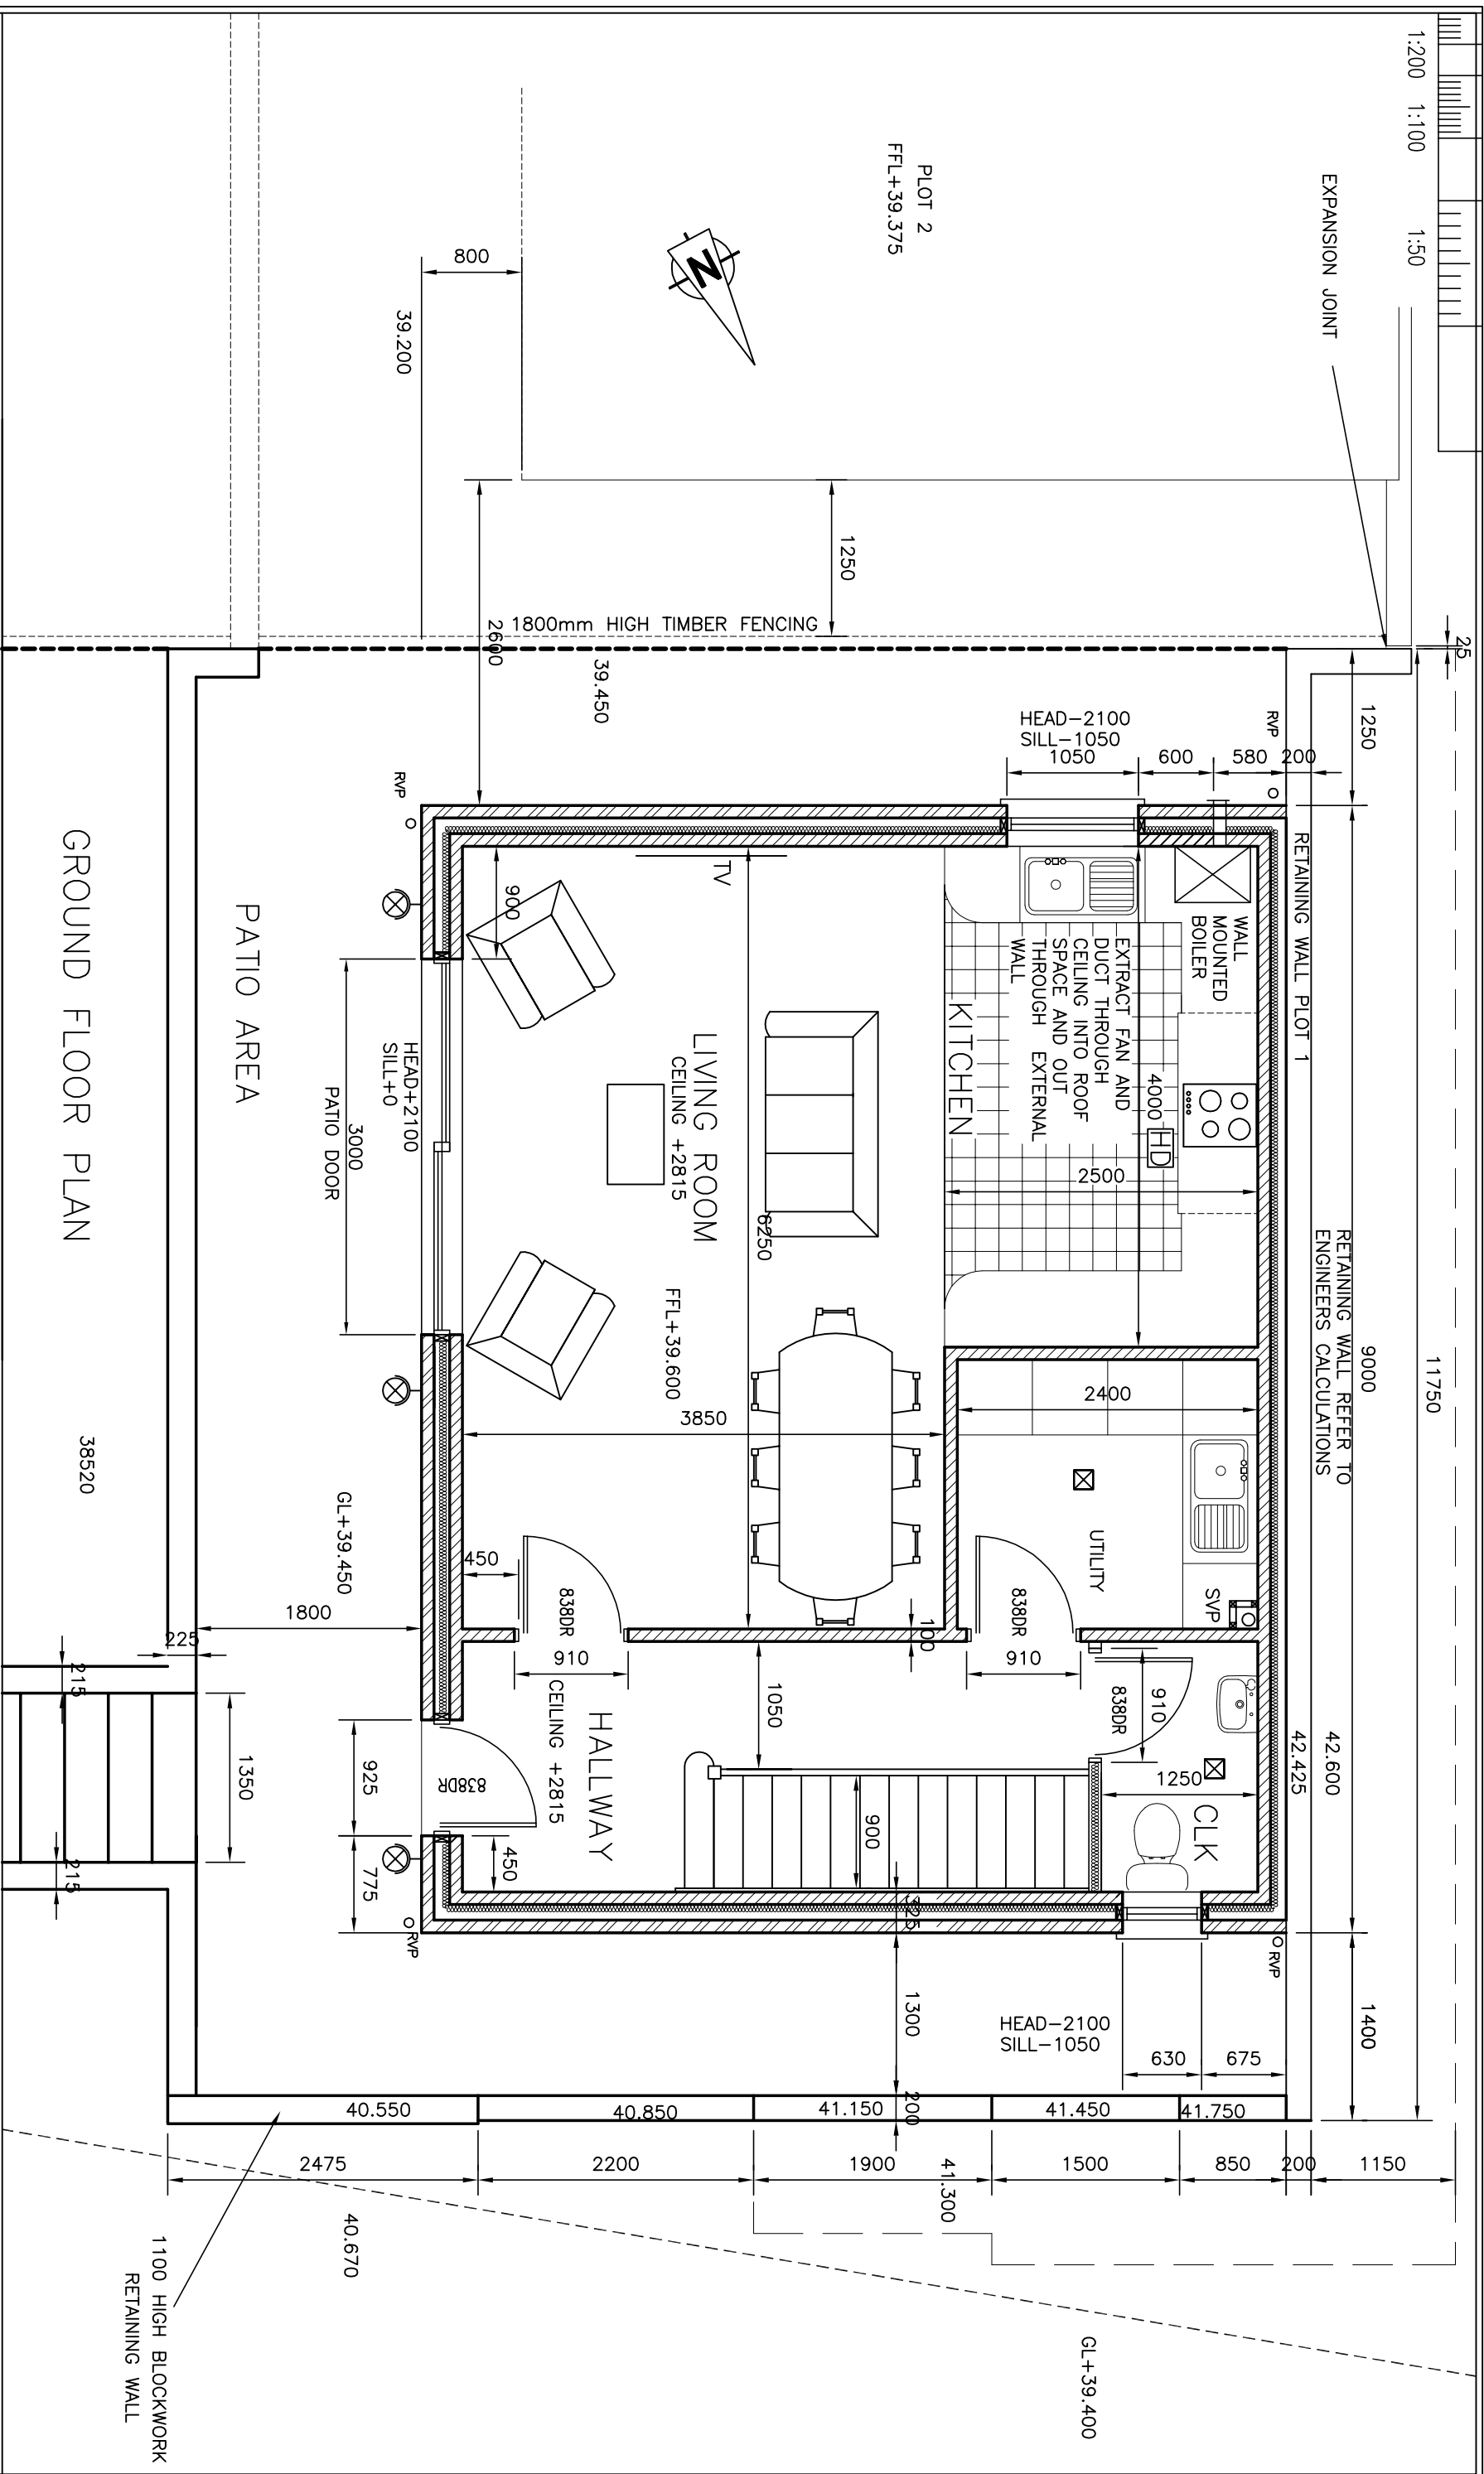

DESIGN NOTES

Designer : Christopher Williams
Date : 4TH July 2019
ALL DIMENSIONS ARE TO BE
CONFIRMED ON SITE!

DRAWING No:- WE/TTC/19/A10

PROJECT:- Proposed Dwelling at Tabernacle Terrace, Cwmavon

TITLE:- PLOT 1
PROPOSED GROUND FLOOR PLAN

Scale 1:50 (A3).

Job Ref : WE/TTC/19

Customer : Mr Wyn Edwards

Site Address : TABERNACLE TERRACE, CWMAYON

Design Services.
15 Ascot Drive
Baglan
Port Talbot
SA12 8YL.