


RETAINING WALL REFER TO
ENGINEERS CALCULATIONS

41.670

RETAINING WALL PLOT 4

1:200 1:100 1:50

150 CONCRETE SURROUND
TO DRAINAGE UNDER ROAD
AND CAR PARKING AREA

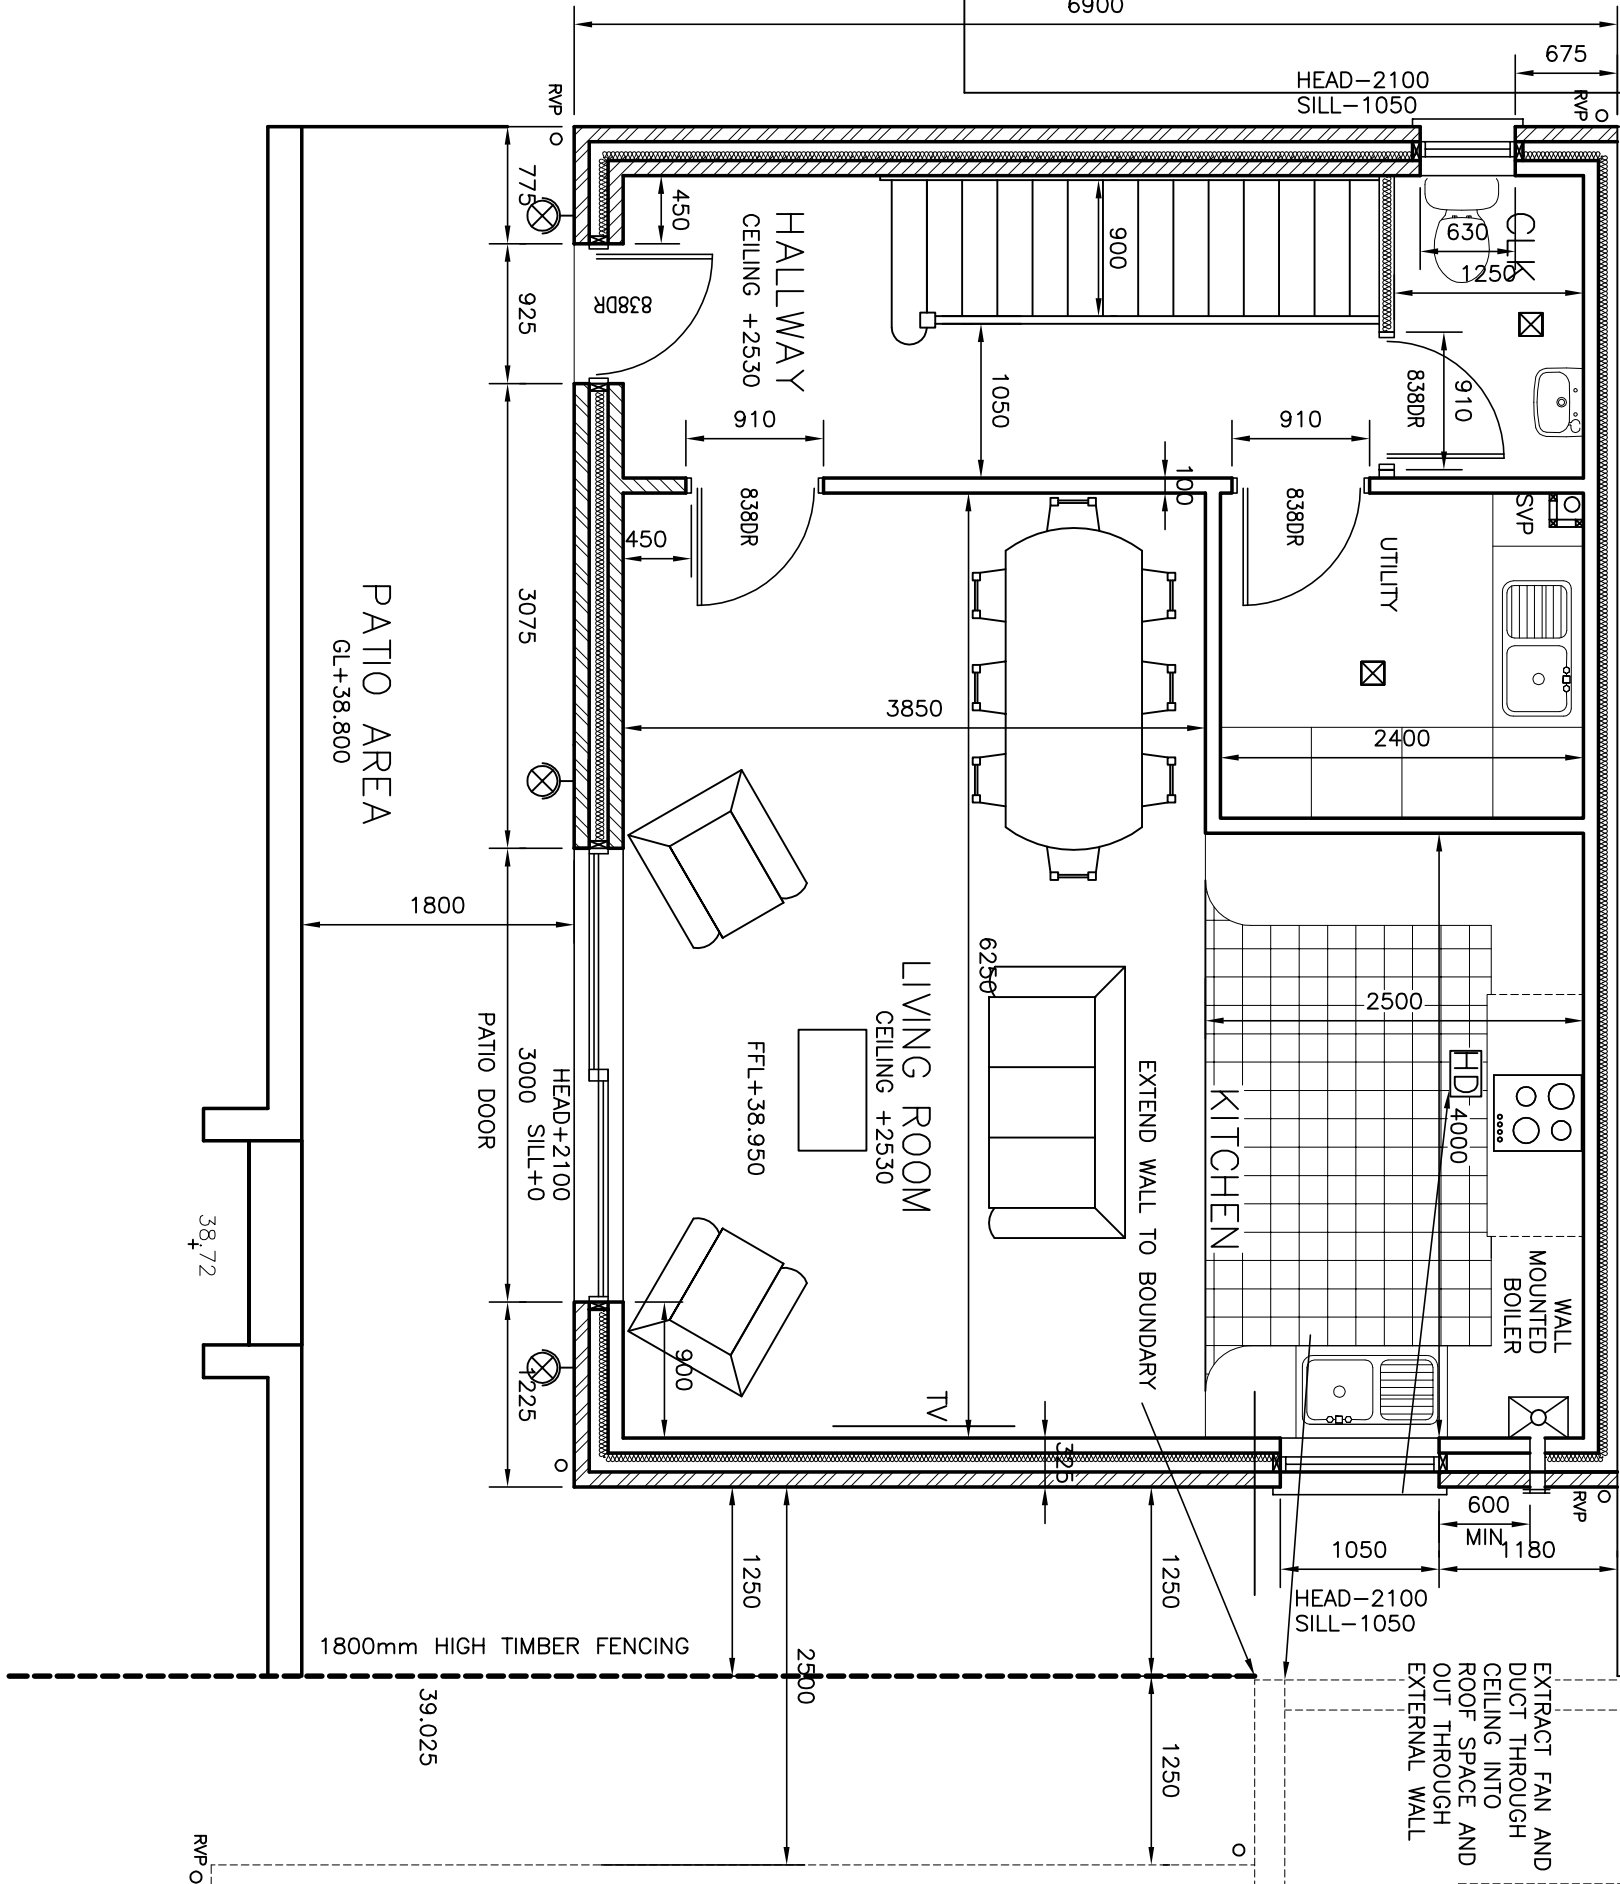

DESIGN NOTES

Designer : Christopher Williams
Date : 4TH July 2019
ALL DIMENSIONS ARE TO BE
CONFIRMED ON SITE!

DRAWING No:- WE/TTC/19/A40

PROJECT:- Proposed Dwelling at Tabernacle
Terrace, Cwmavon
TITLE:- PLOT 4
PROPOSED GROUND FLOOR PLAN

Scale 1:50 (A3).

Design Services.

15 Ascot Drive
Baglan
Port Talbot
SA12 8YL.

Job Ref : WE/TTC/19

Customer : Mr Wyn Edwards

Site Address : TABERNACLE
TERRACE, CWMAYON