



EXPANSION JOINT

RETAINING WALL REFER TO
ENGINEERS CALCULATIONS

42.175

1225 25

11575


PLOT 4
FFL+38.950

GL+38.800

1800

1800mm HIGH TIMBER FENCING

39.025

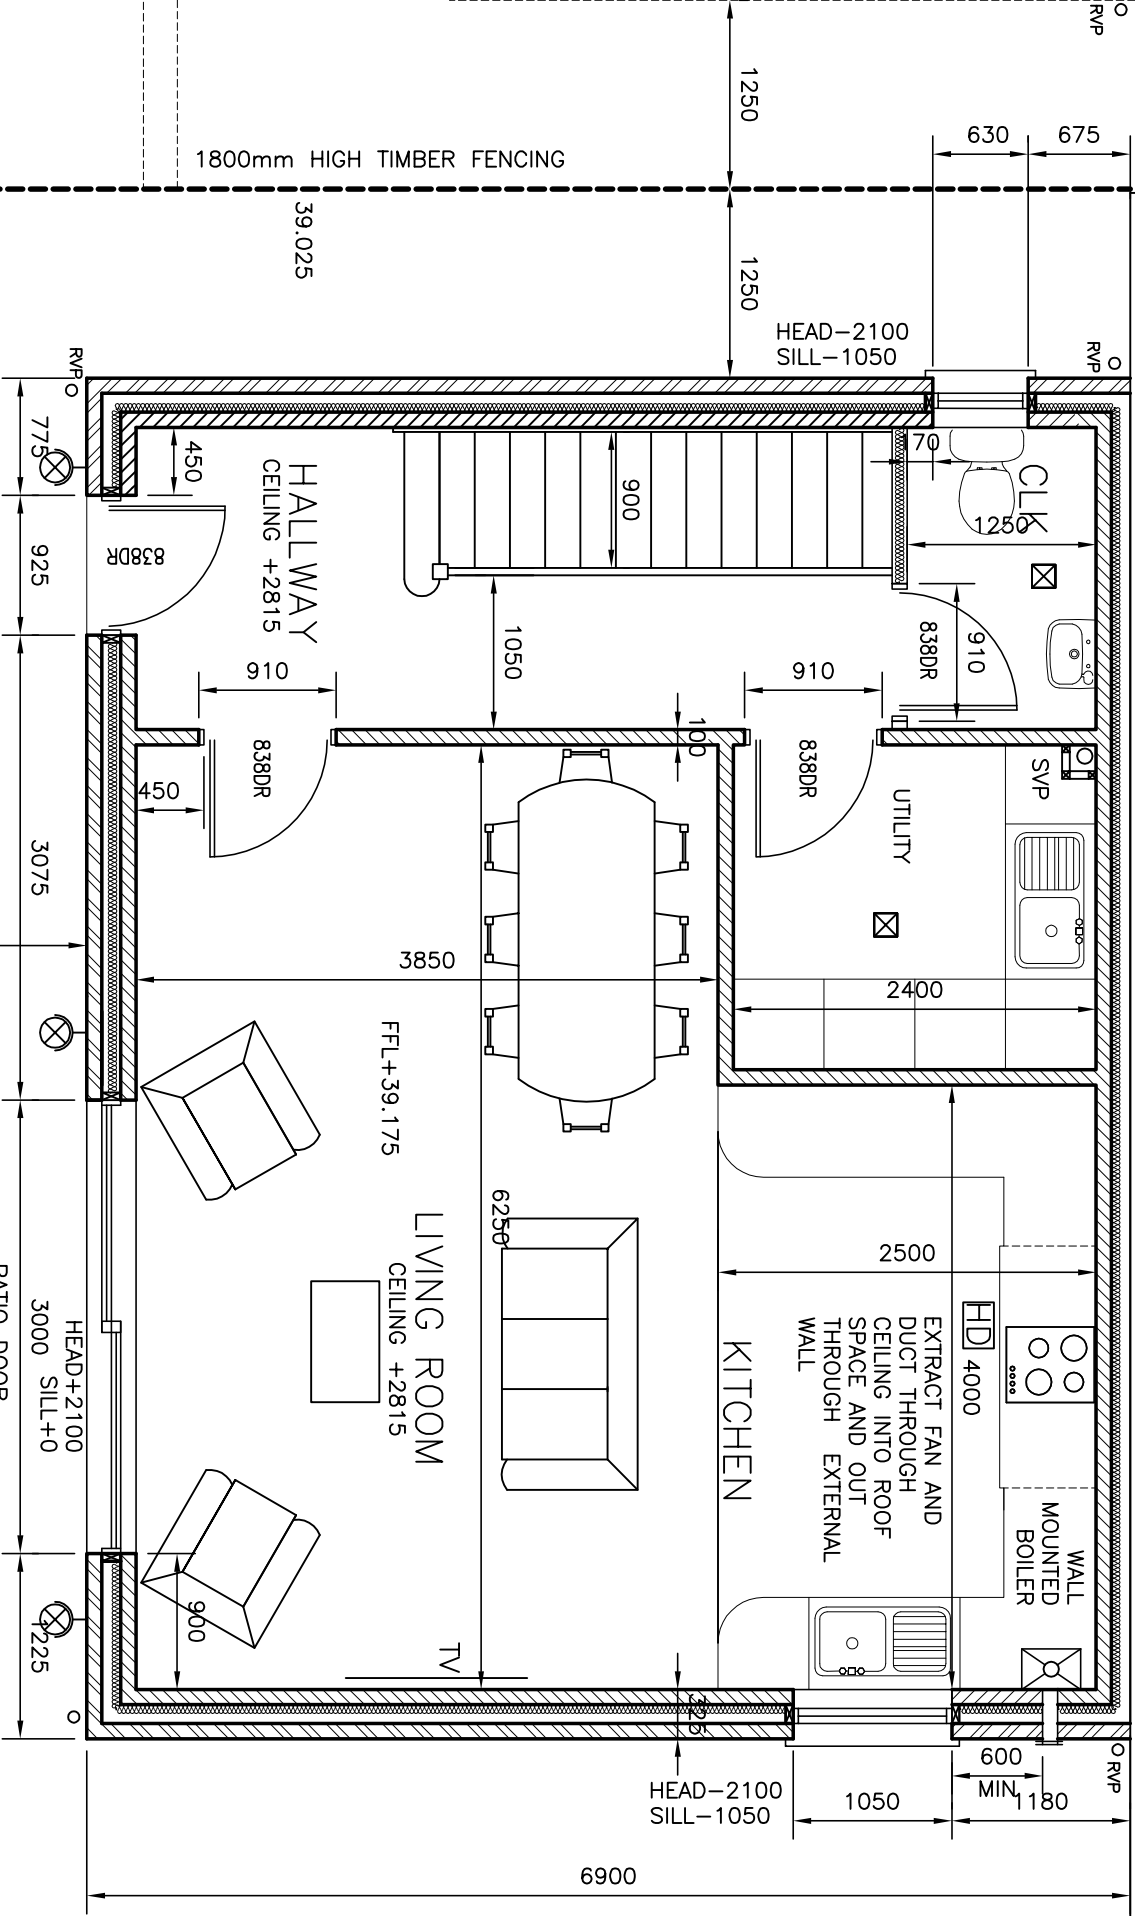

PATIO AREA

GROUND FLOOR PLAN

GL+39.225



DESIGN NOTES

Designer : Christopher Williams
Date : 4TH July 2019
ALL DIMENSIONS ARE TO BE
CONFIRMED ON SITE!

DRAWING No:- WE/TTC/19/A30

PROJECT:- Proposed Dwelling at Tabernacle
Terrace, Cwmavon
TITLE:- PLOT 3
PROPOSED GROUND FLOOR PLAN

Scale 1:50 (A3).

Job Ref : WE/TTC/19

Customer : Mr Wyn Edwards
Site Address : TABERNACLE
TERRACE, CWMAYON

Design Services.
15 Ascot Drive
Baglan
Port Talbot
SA12 8YL.