


Superseded

1:200 1:100 1:50

TRUSSED RAFTER NOTES:
ALL BRACING TO BE DESIGNED AND SPECIFIED BY TRUSSED RAFTER MANUFACTURER. TRIMMED ACCESS LOFT TO BE PROVIDED IN LOCATION INDICATED ON FIRST FLOOR PLAN. S.W. NOGGINs TO BE PROVIDED TO SUPPORT FIRST FLOOR HEAD STUDDING. ALL STRAPPING TO BE TO DETAIL BY TRUSSED RAFTER MANUFACTURER.

110mm Celotex XR4000 between Rafter
90mm Celotex FR4000 beneath Rafter
Lapped joints, Knauf Wallboard
to roof space to give U= 0.11 W/m2 K.

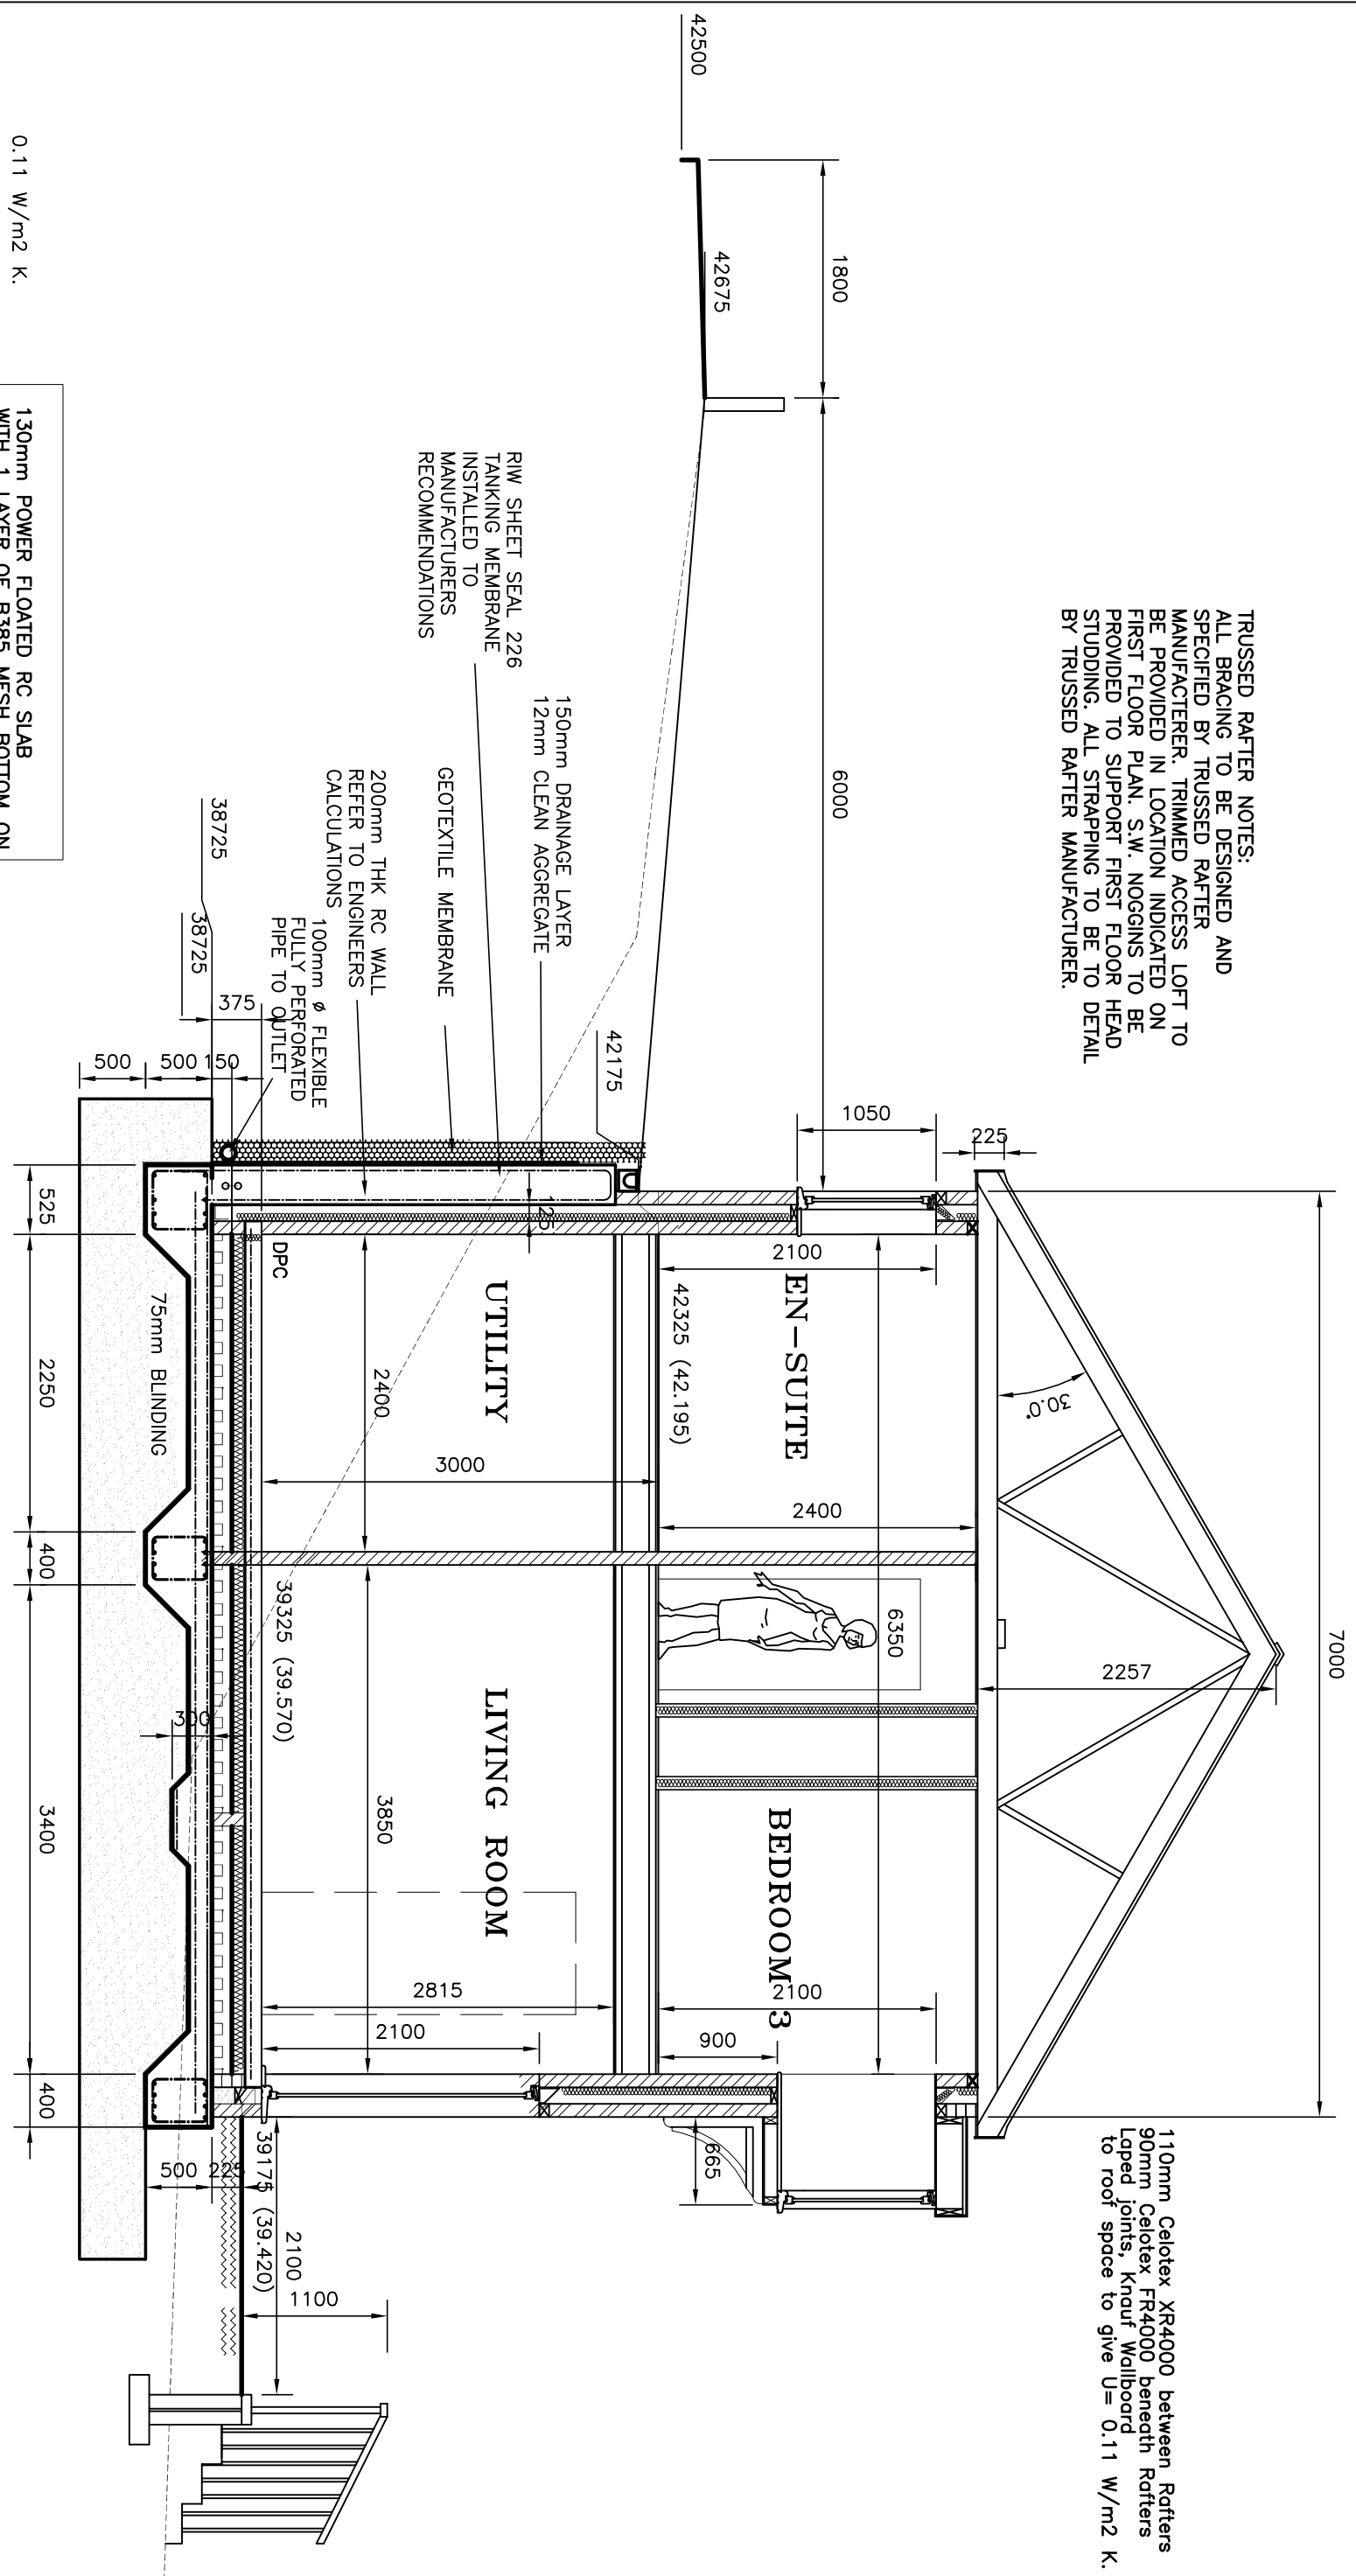

R/W SHEET SEAL 226
TANKING MEMBRANE
INSTALLED TO
MANUFACTURERS
RECOMMENDATIONS

150mm DRAINAGE LAYER
12mm CLEAN AGGREGATE

GEOTEXTILE MEMBRANE

200mm THK RC WALL
REFER TO ENGINEERS
CALCULATIONS

100mm Ø FLEXIBLE
FULLY PERFORATED
PIPE TO OUTLET

130mm POWER FLOATED RC SLAB
WITH 1 LAYER OF B385 MESH BOTTOM ON
1200 GAUGE DPM ON
KOOLTHERM K103 100mm INSULATION ON
CORDEK 150/9 VENTFORM

0.11 W/m2 K.

EXISTING GROUND LEVEL TO EXCAVATED TO
SUIT GEOLOGISTS RECOMMENDATION AND
BUILT UP WITH TYPE 1 HARDCORE
IN 250mm LAYERS (MAXIMUM)

DESIGN NOTES

Designer : Christopher Williams
Date : 4TH July 2019
ALL DIMENSIONS ARE TO BE
CONFIRMED ON SITE!

DRAWING No:– WE/TTC/19/A32

PROJECT:– Proposed Dwelling at Tabernacle
Terrace, Cwmavon
TITLE:– PLOT 3 SECTION 1–1

Scale 1:50 (A3).

Job Ref : WE/TTC/19

Customer : Mr Wyn Edwards
Site Address : TABERNACLE
TERRACE, CWMAYON

Design Services.

15 Ascot Drive
Baglan
Port Talbot
SA12 8YL.