
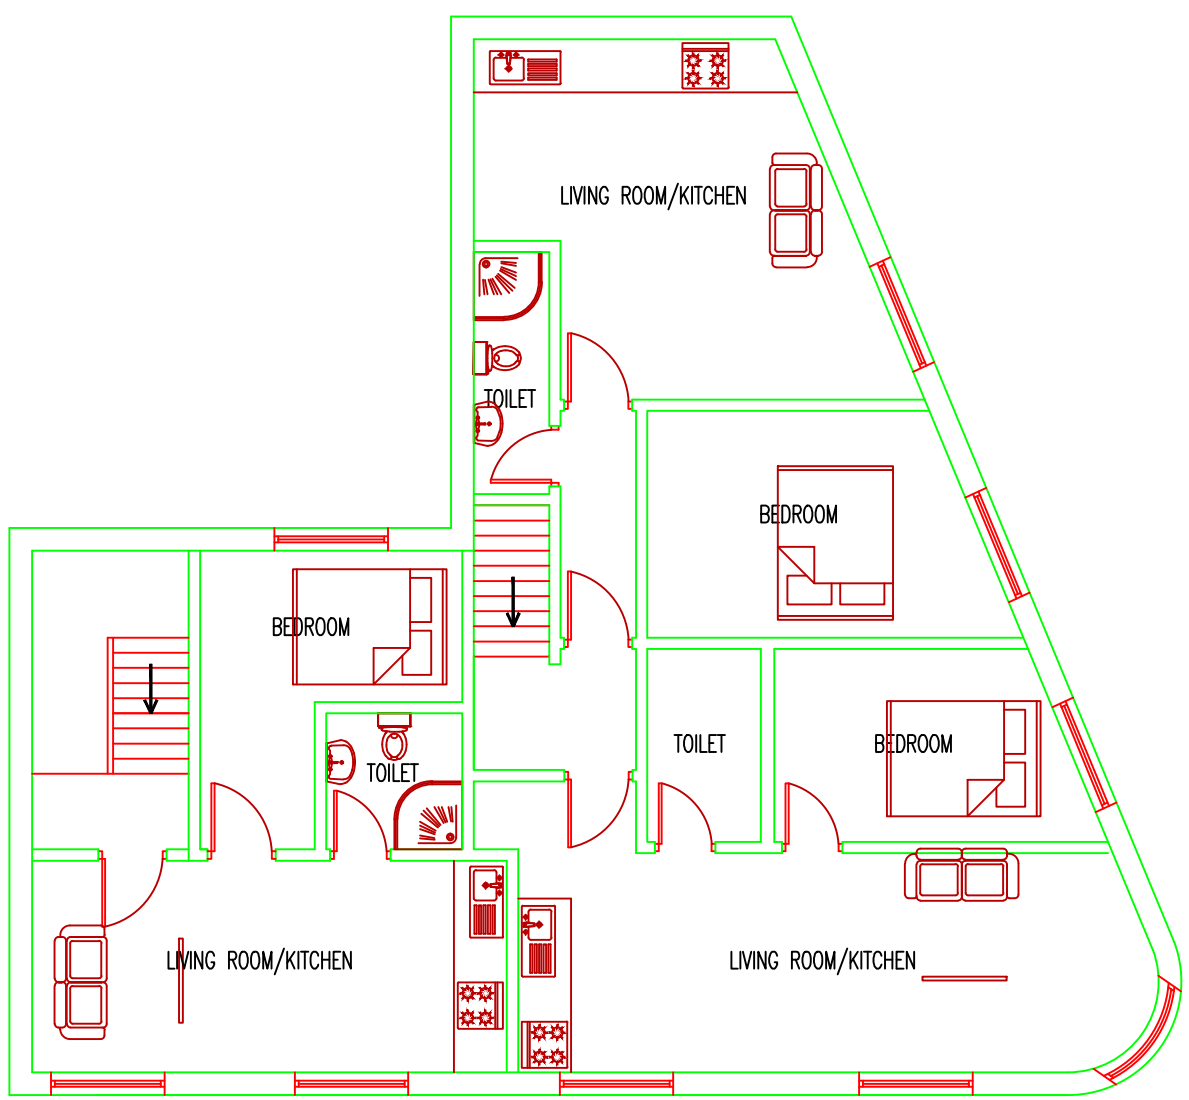
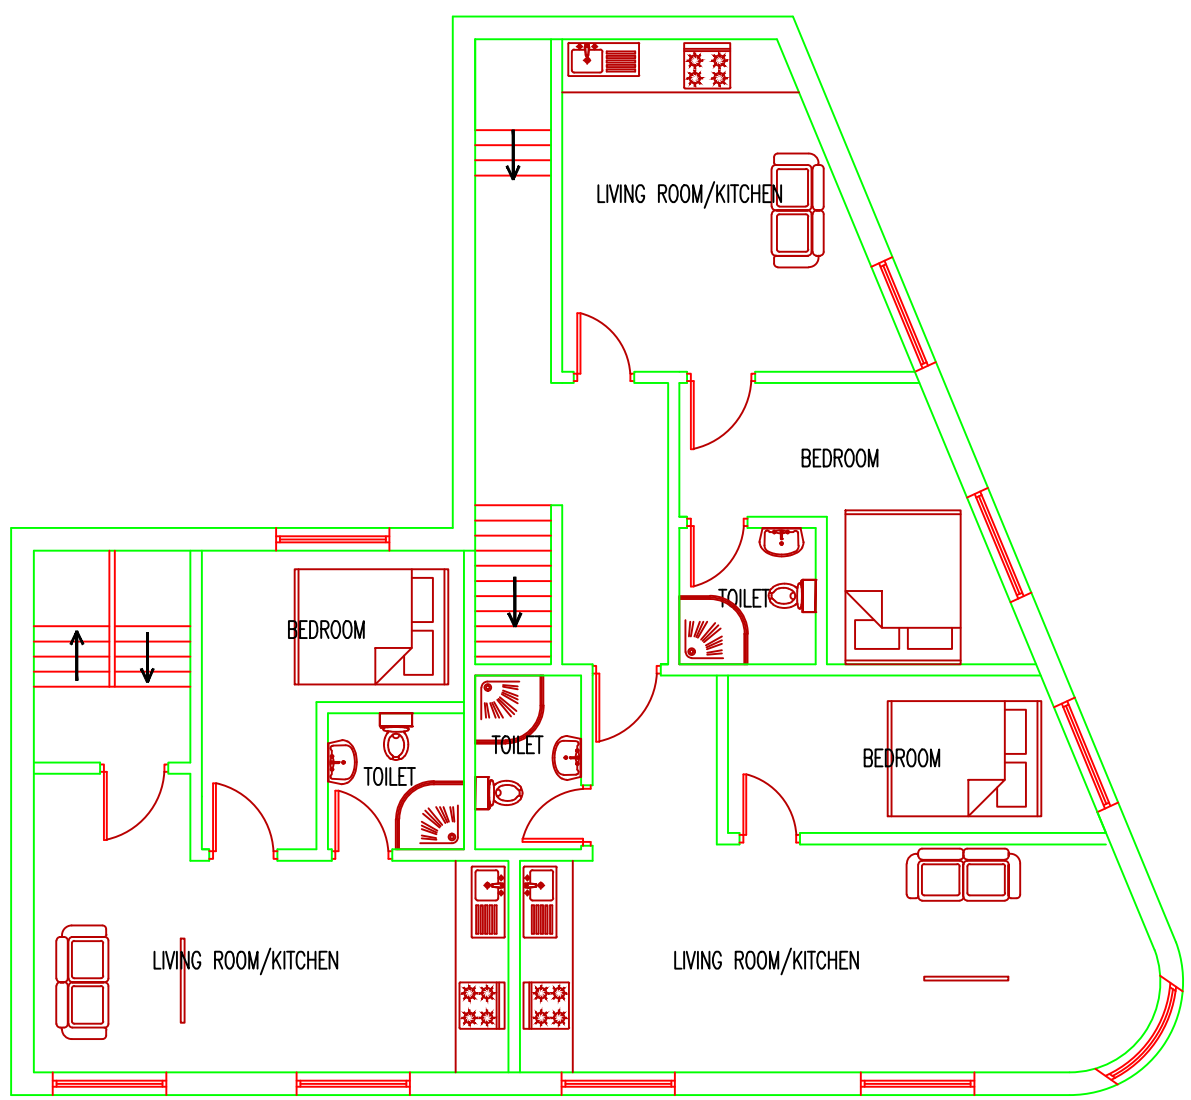
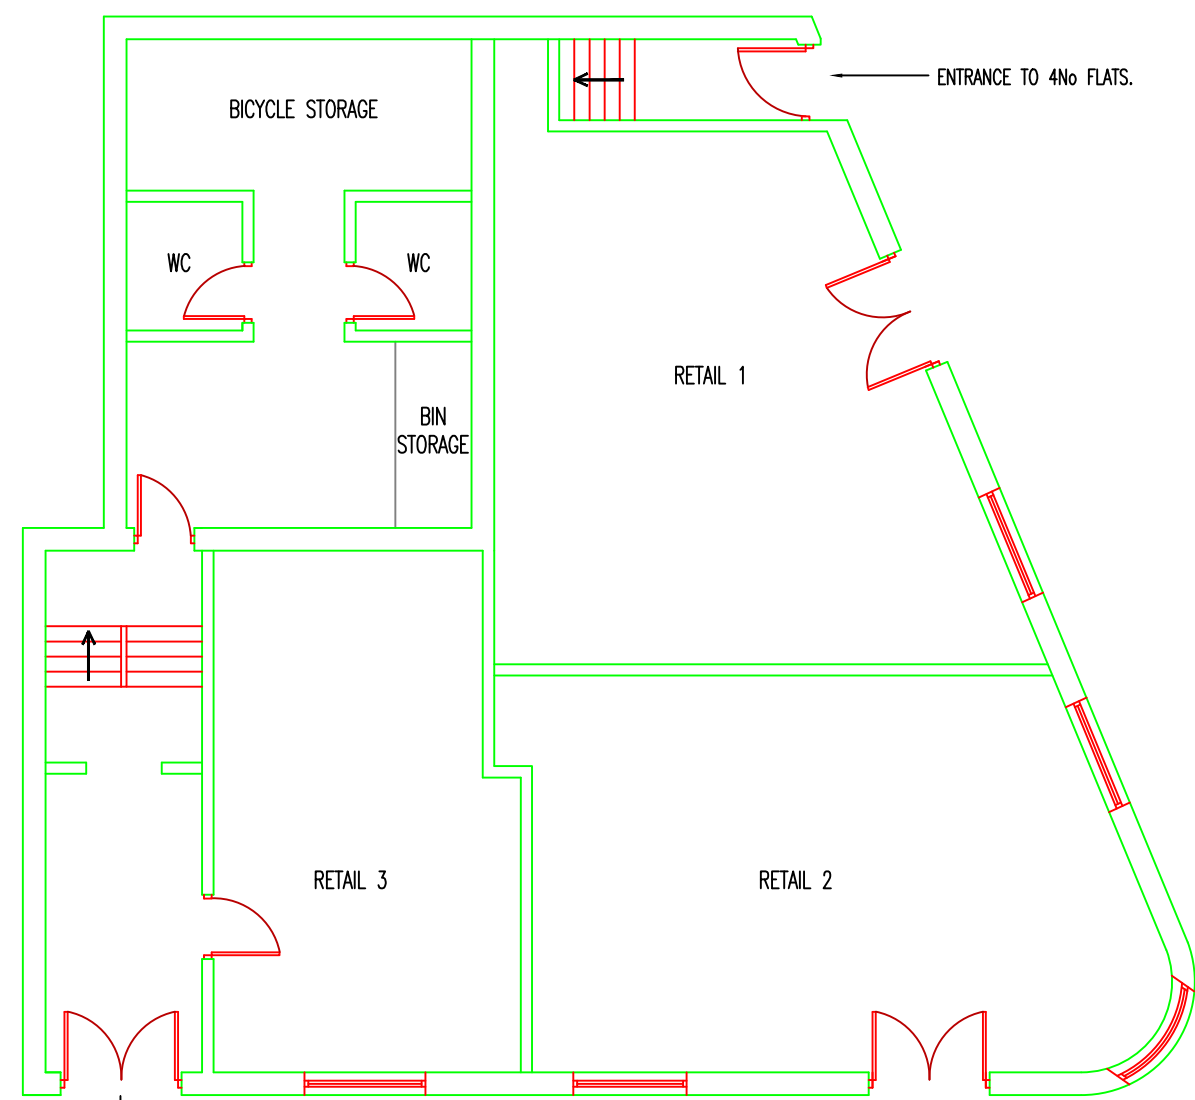
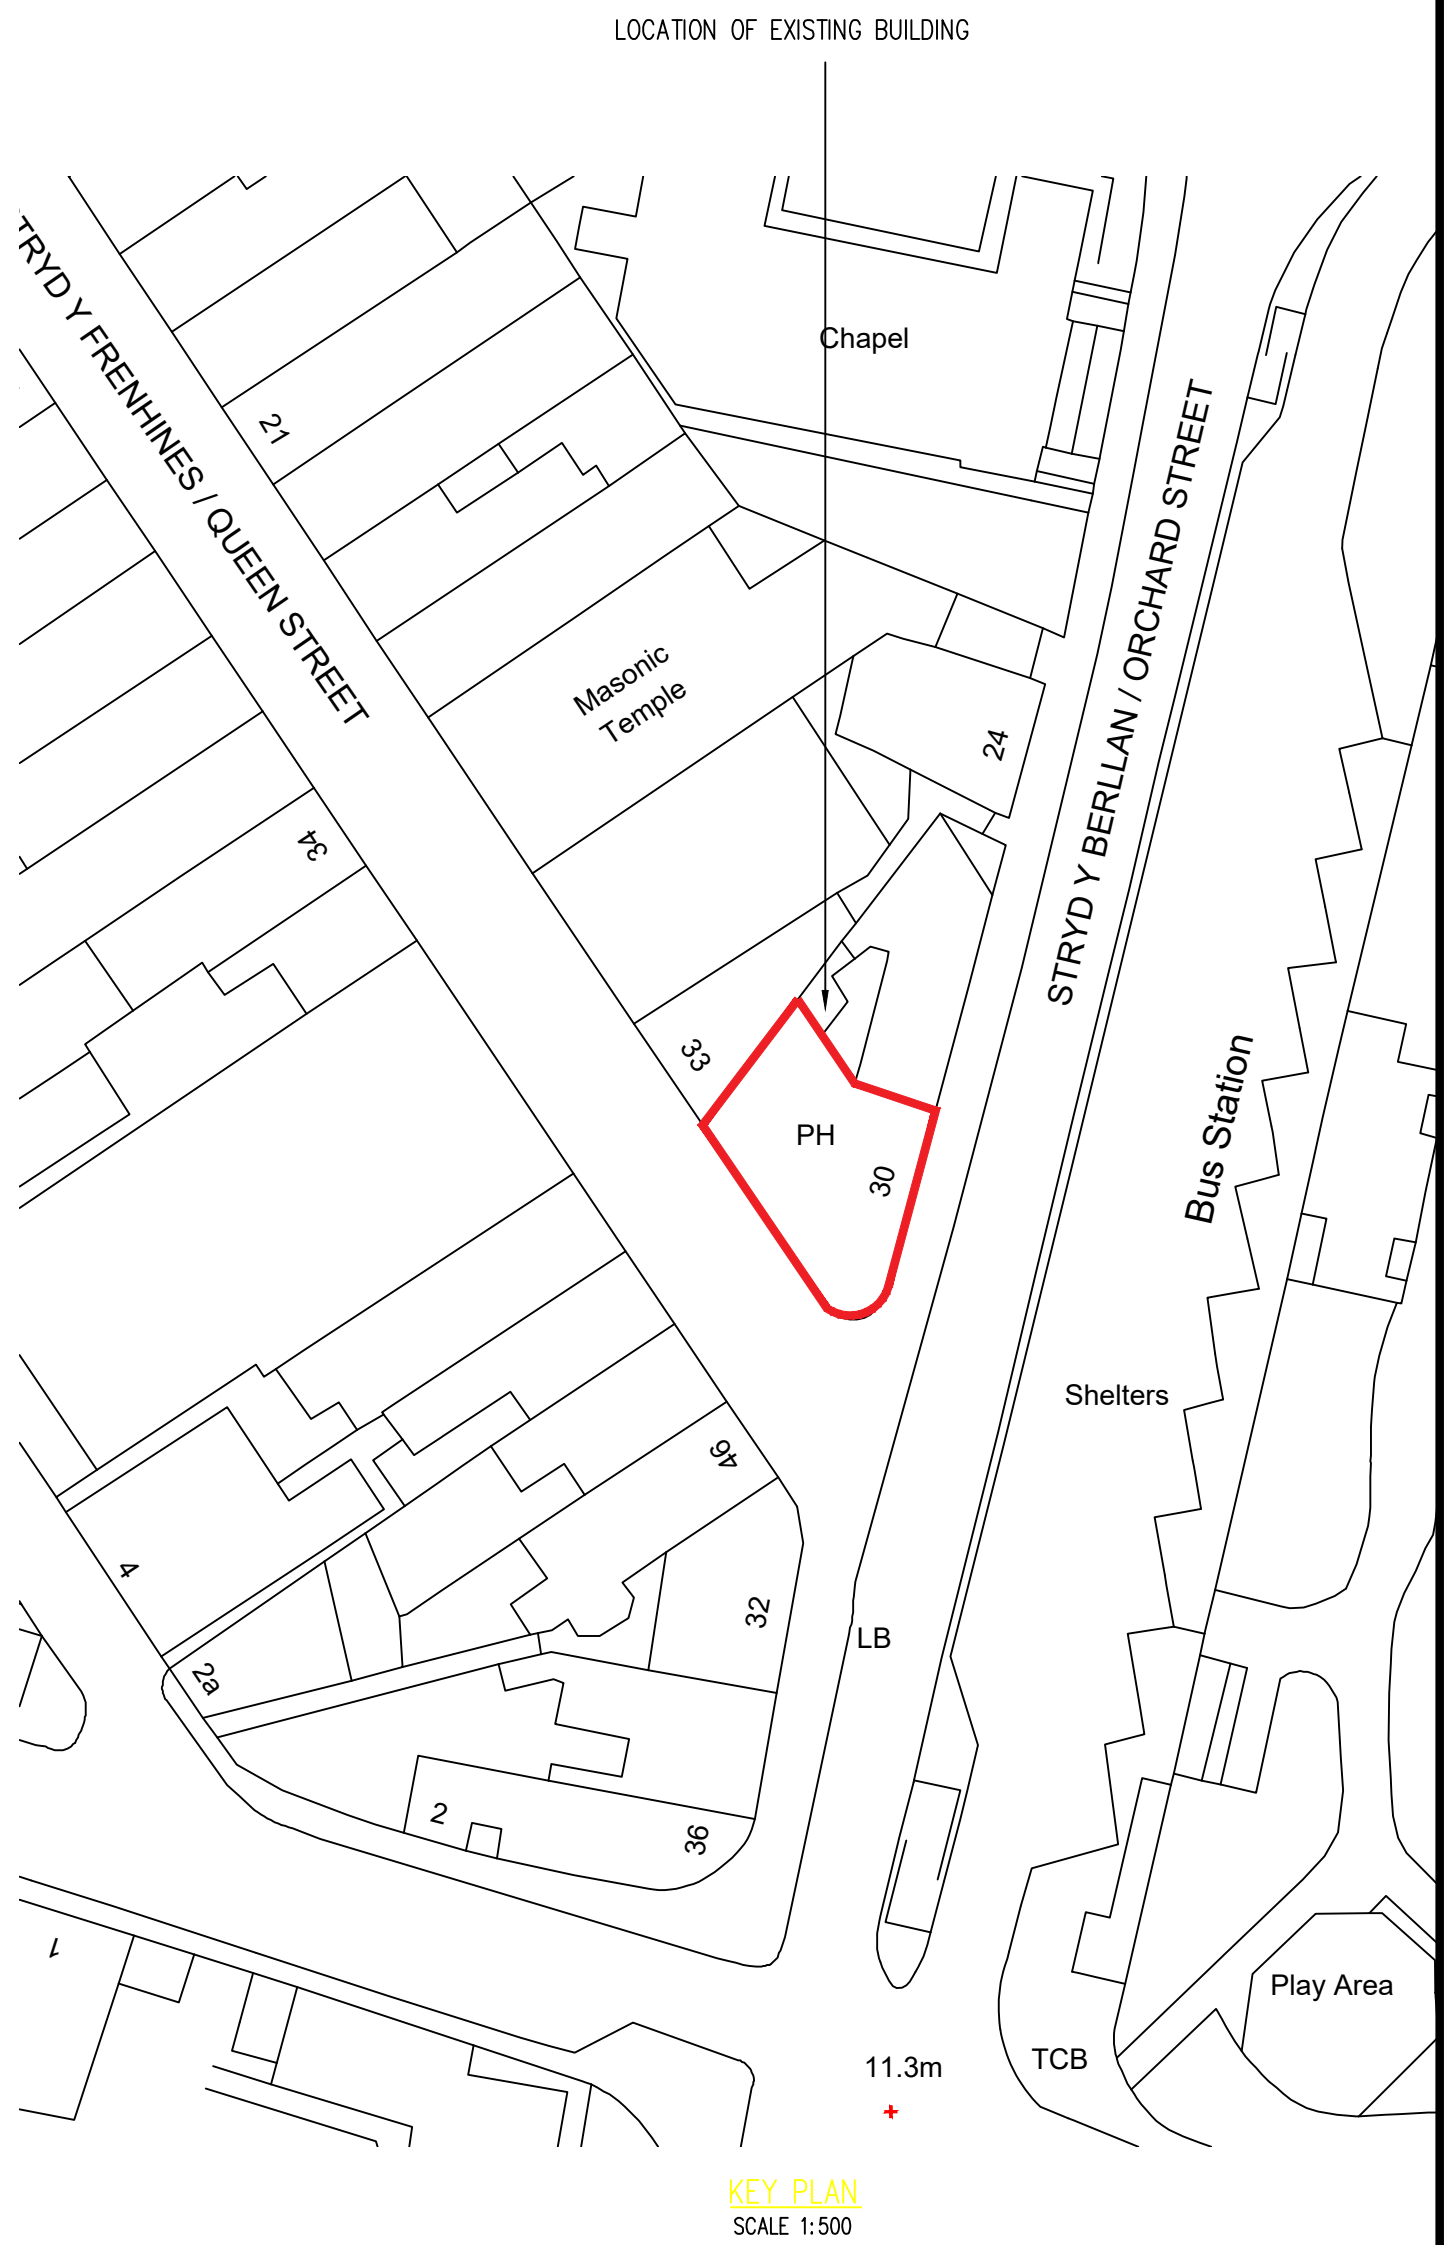
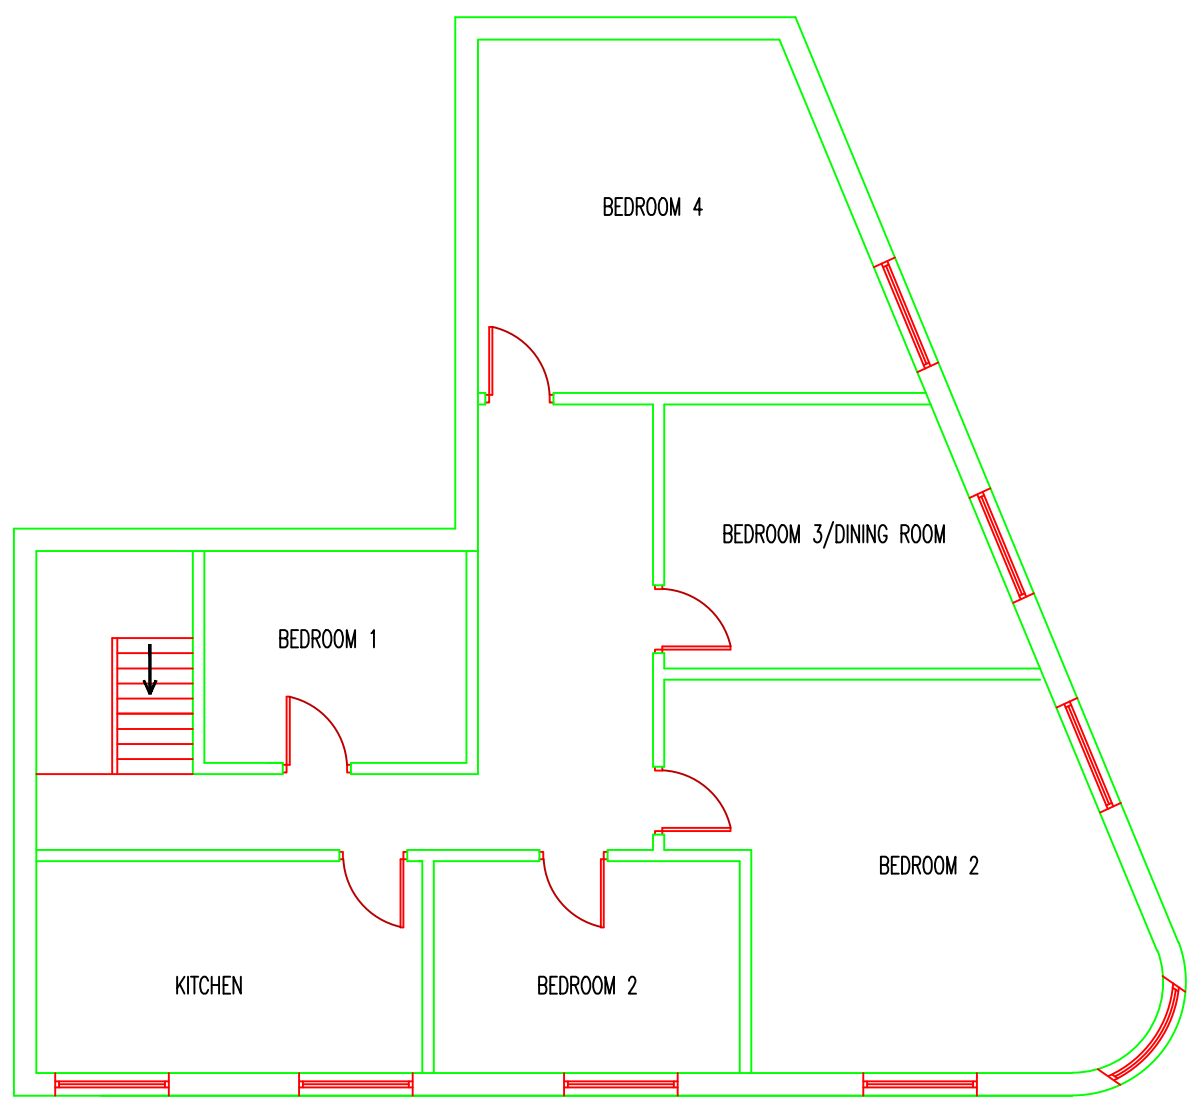
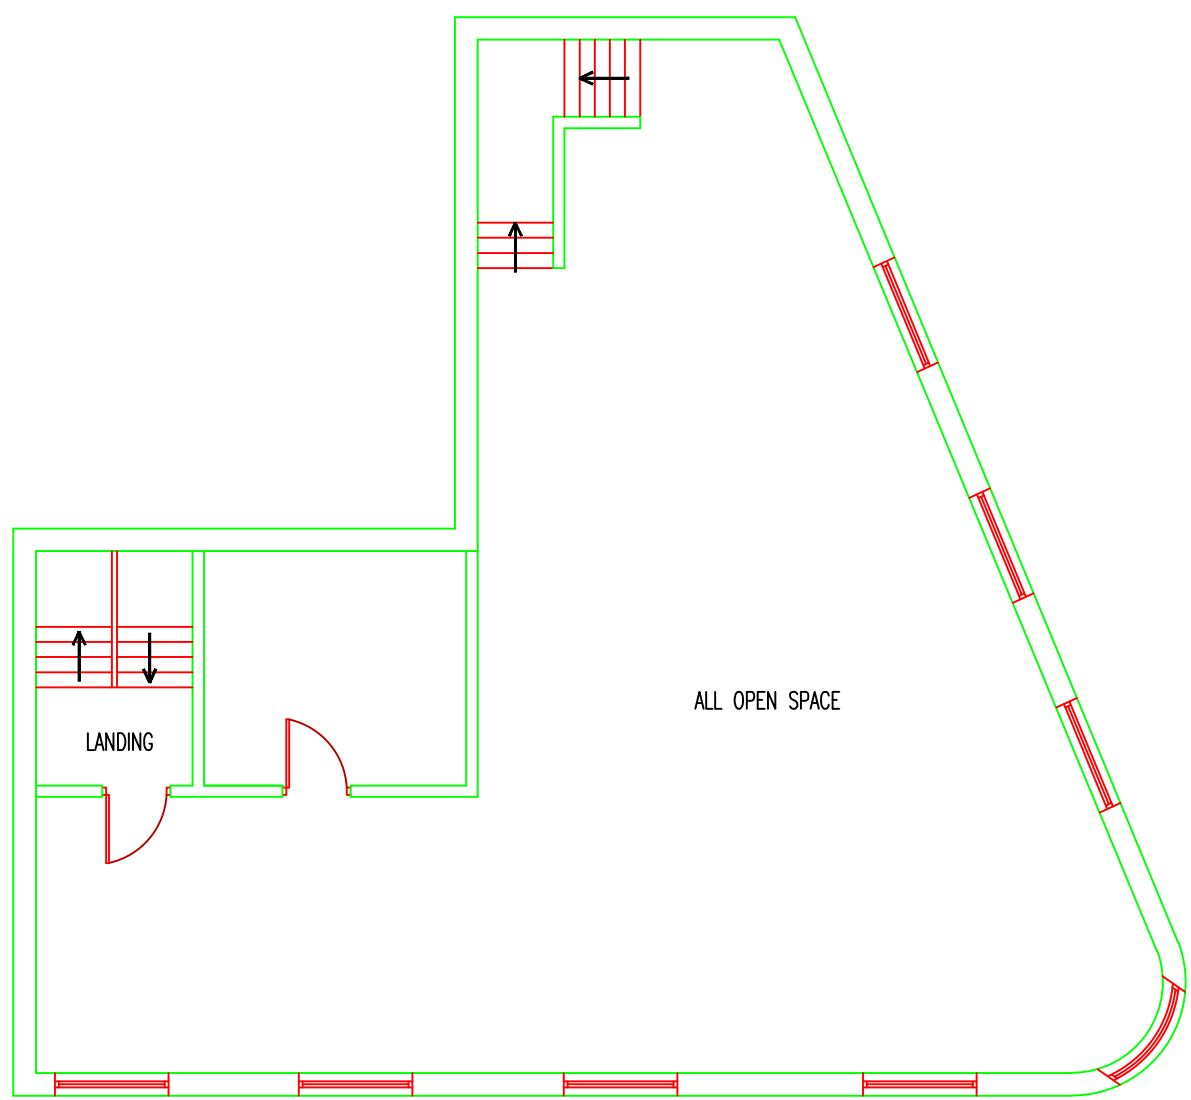


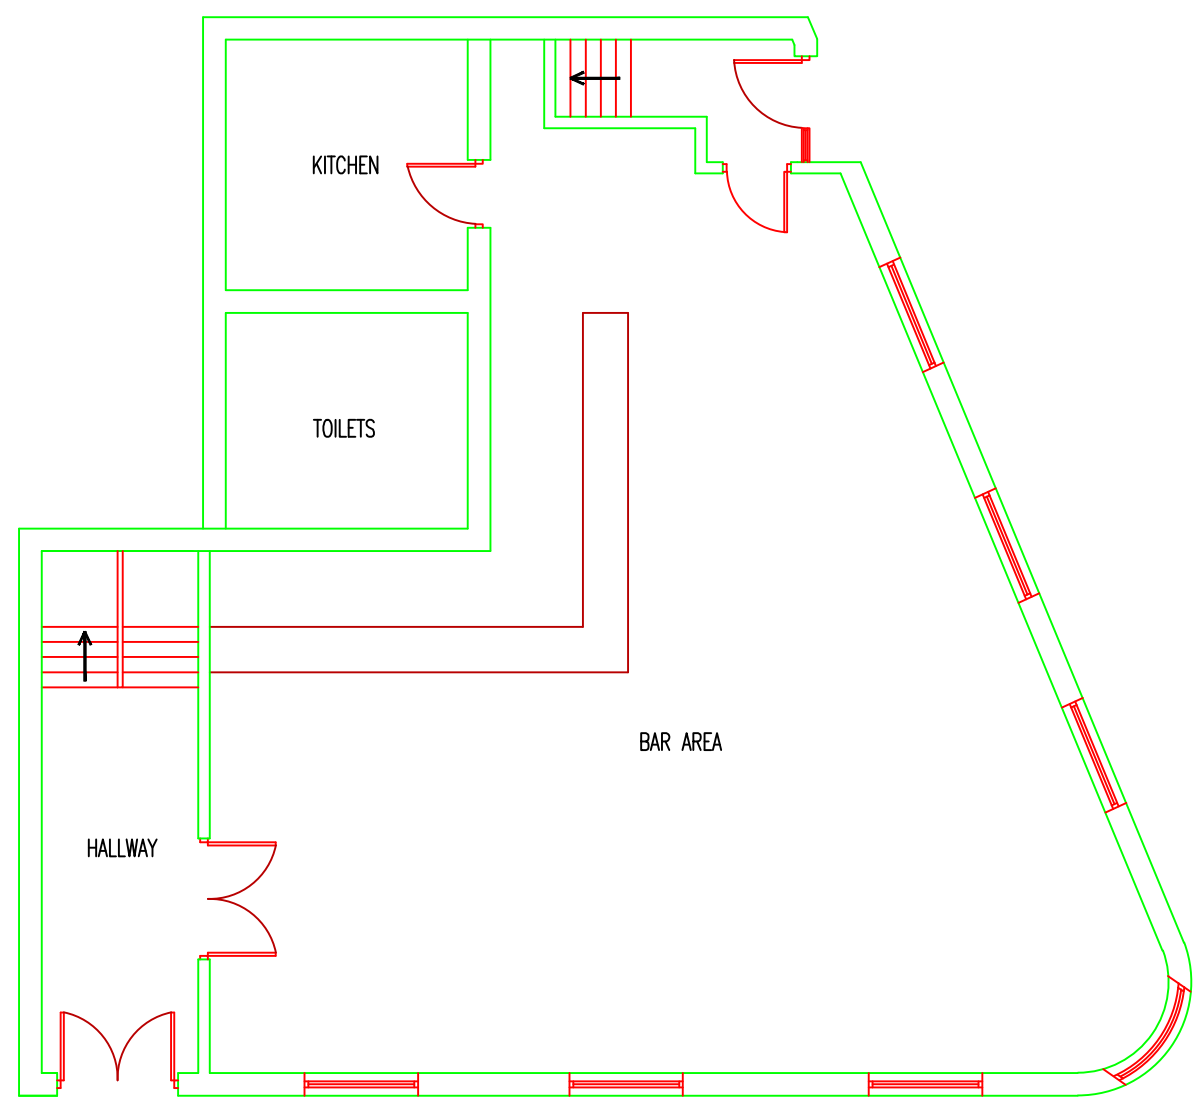

No.	REVISION	By	Date
A	DOORS AMENDED TO SUIT EXISTING WINDOWS	JM	5.11.19

No.	REVISION	By	Date

NOTES

1. Do not scale from this drawing take figured dimensions only.
2. Dimensions are in millimeters unless otherwise stated.
3. All dimensions to be checked on site.

STAGE

PRELIMINARY

Client:

MR.KEVIN ROPER

Job Title:				
PROPOSED NEW RETAIL AND FLATS IN CANTERBURY ARMS PUB, NEATH				
Drawing Title:				
EXISTING AND PROPOSED FLOOR PLANS				
Job No:	Drawing No:	Rev:	Drawn By:	Date:
???	201	A	M.M	28.10.19
			Checked By:	Date:
			M.M	28.10.19
			Approved By:	Date:
			M.M	28.10.19
Scale: 1:100 @1			Email: Morgandesignconsult@gmail.com	