


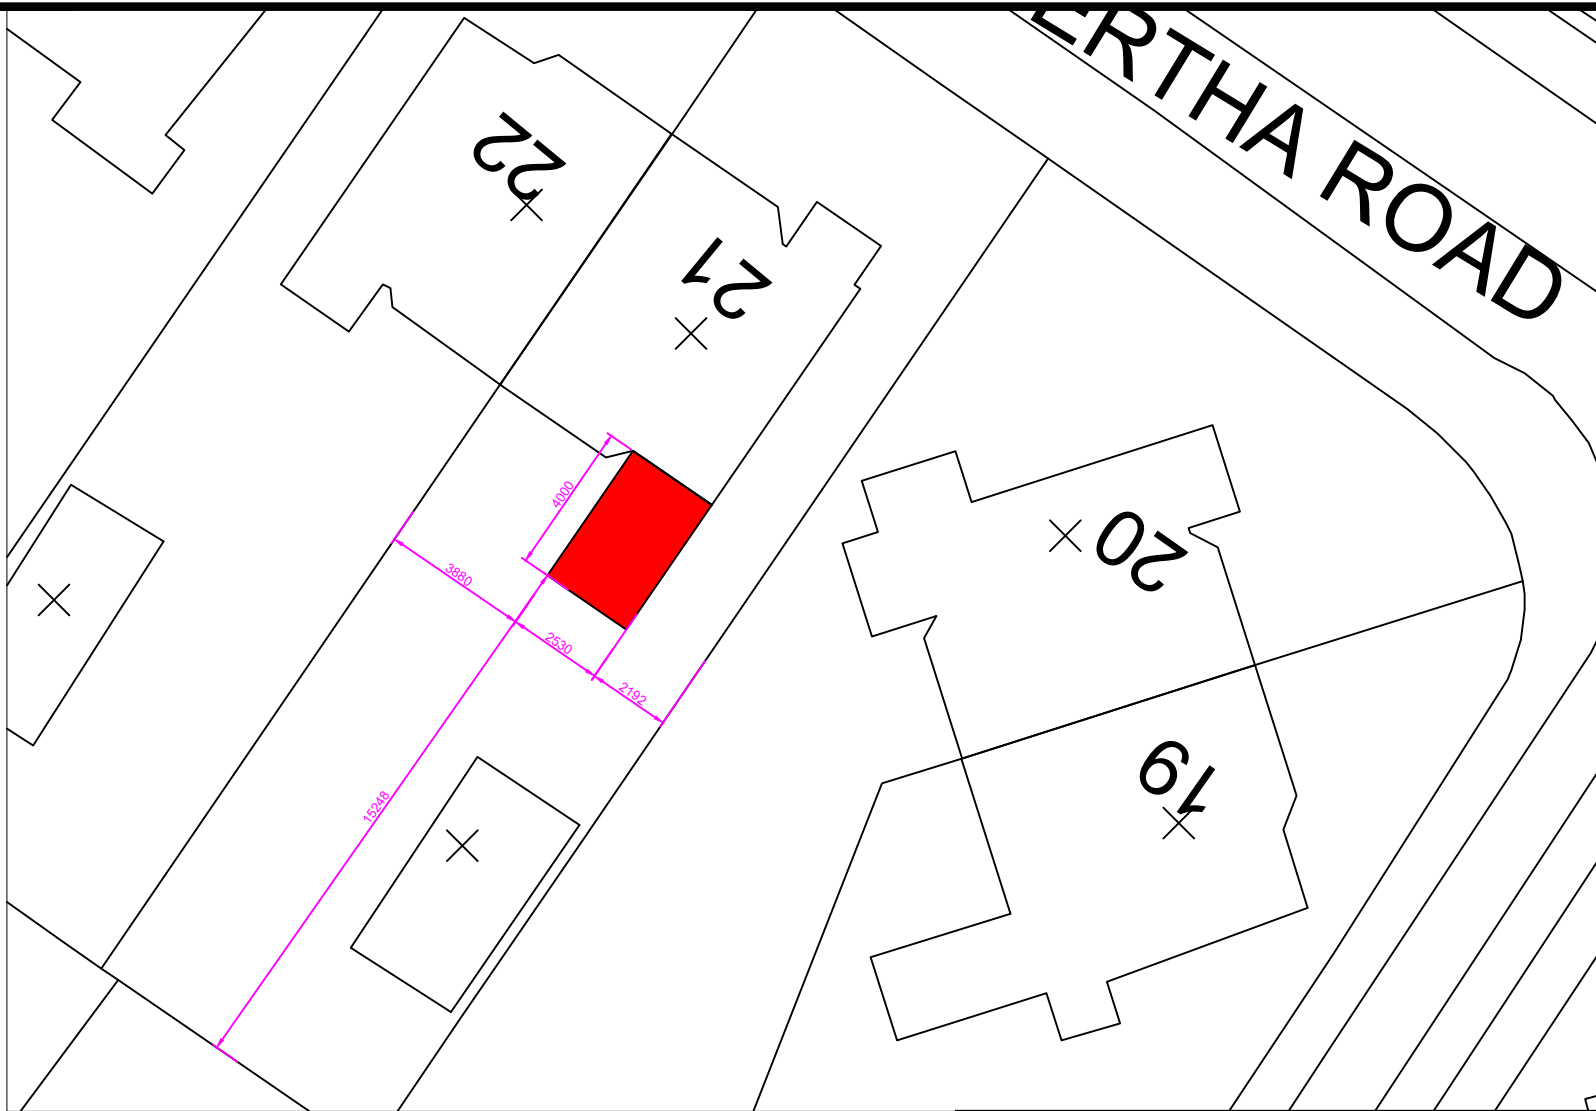

PERMITTED DEVELOPMENT

Site Plan 1:200



Address 21_BERTHA_ROAD_MARGAM_PORT_TALBOT_SA132AW				A4	
Notes					
1 THIS IS A C.A.D. PRODUCED DRAWING AND SHOULD NOT BE AMENDED BY HAND					
2 All dimensions in millimetres unless otherwise stated					
3 Do not scale off this drawing - all dimensions and levels to be checked and verified on site.					
Drawn GST-M		Date 02/01/19		Scales AS_SHOWN	
Drawing No. PL_002				B	
PROPOSED_REAR_EXTENSION_SITE_PLAN_GROUNDFLOOR					