



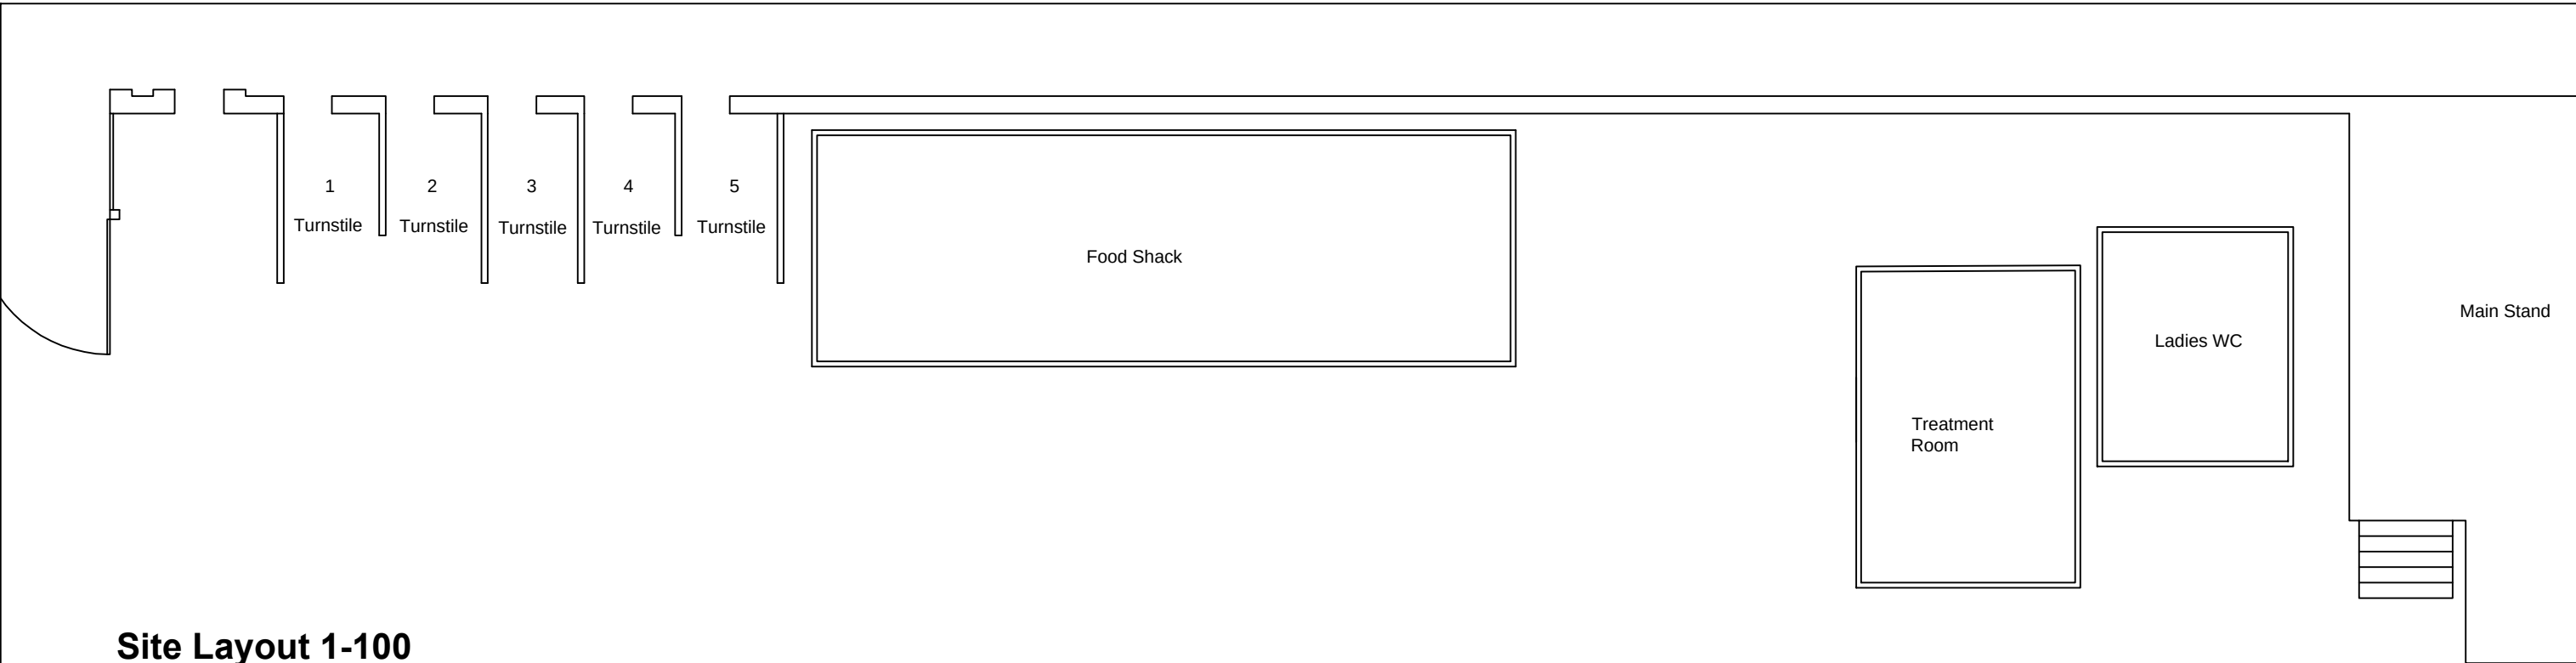

Site Layout 1-100

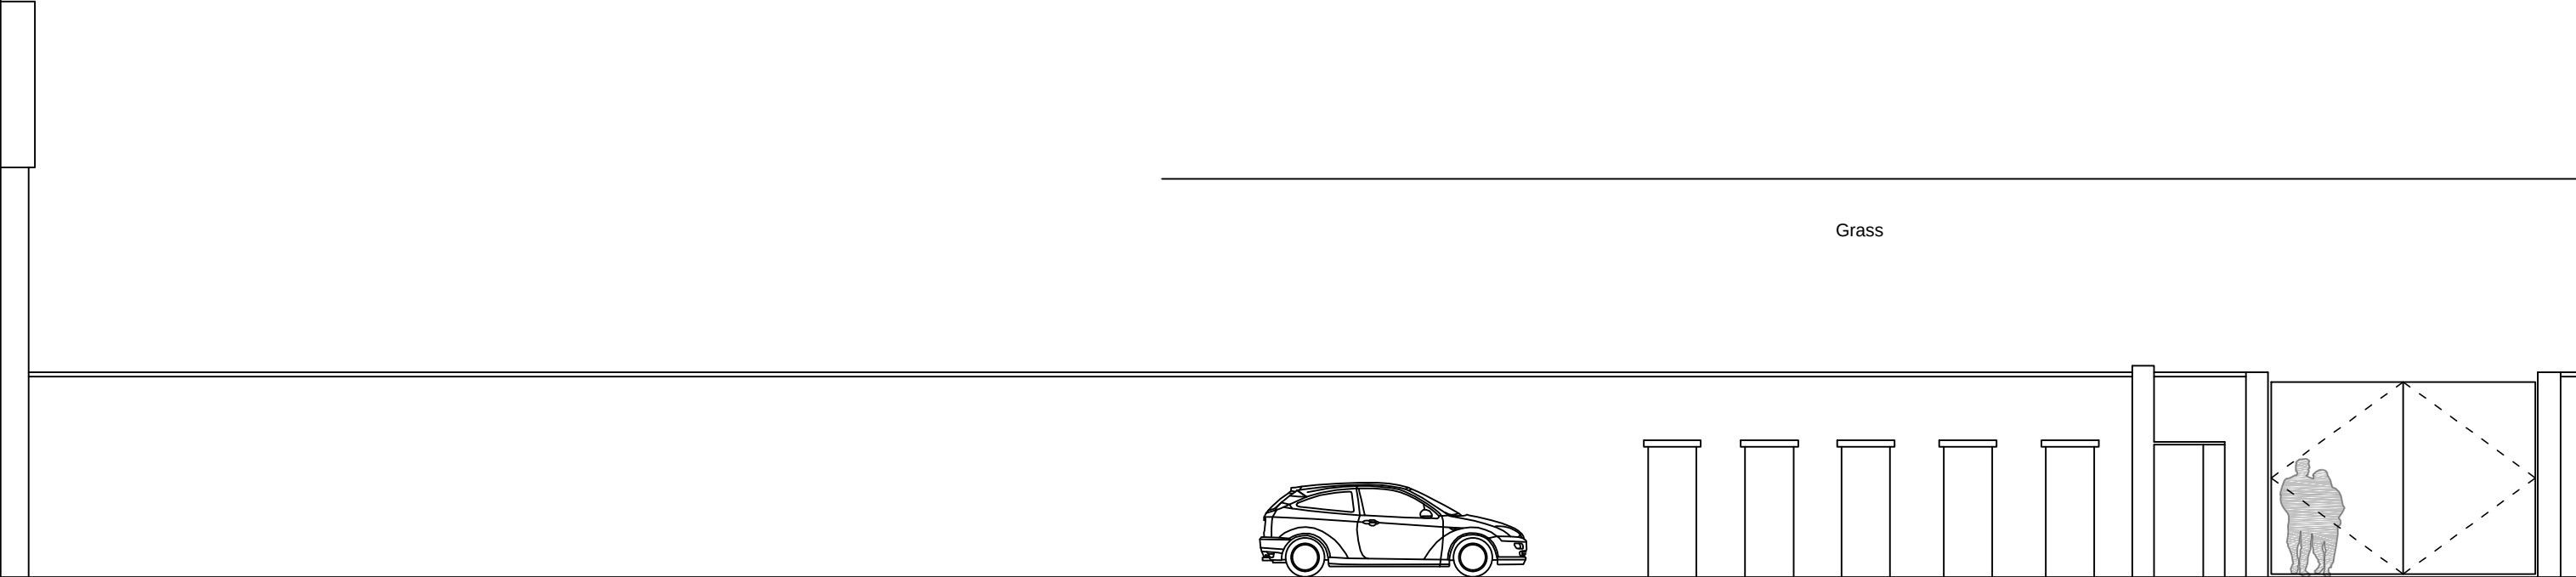


Road Elevation 1-100

This drawing is copyright ©
NOTE: All dimensions to be checked on
site and not scaled from the drawing.




CLIENT Neath RFC	JOB TITLE Replacement building at Neath RFC	DRNG. TITLE Existing Site layout and Street Elevation
DATE: November 2019	SCALE: 1:100	A3
DRNG. NO. 19.33.01	REV. ---	PURPOSE Record

Ferndale Architectural Solutions LTD
98 Neath Road, Resolven, Neath, SA11 4AN Tel: 07970808768 Email: owen@ferndaleas.co.uk

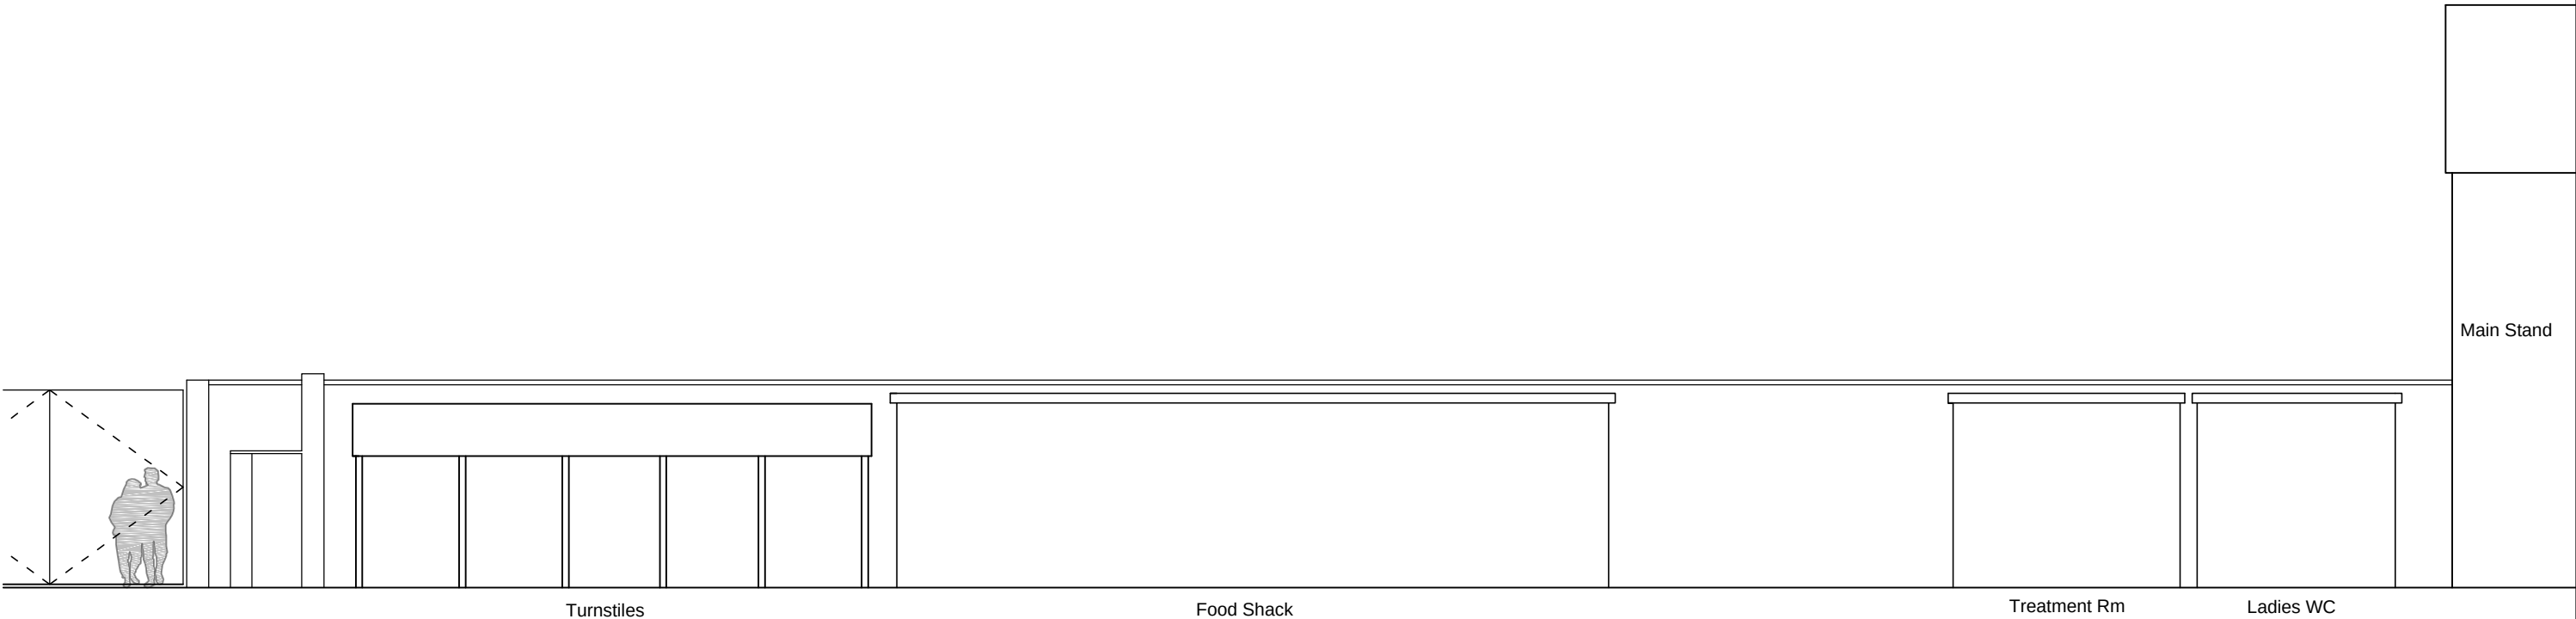

Internal View towards Road 1-100

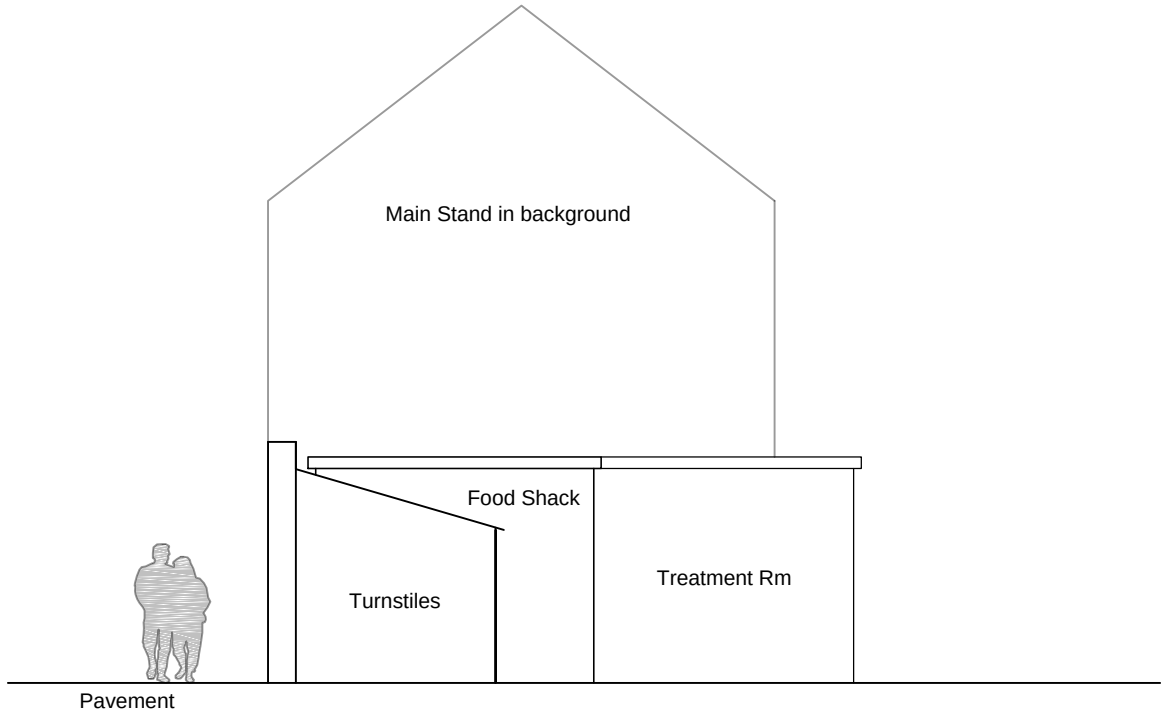


Side Elevation 1-100




CLIENT Neath RFC		JOB TITLE Replacement building at Neath RFC		DRNG. TITLE Existing Elevations	
DATE: November 2019		SCALE: 1:100	A3	DRNG. NO. 19.33.02	REV. ---
				PURPOSE Record	


This drawing is copyright ©
NOTE: All dimensions to be checked on
site and not scaled from the drawing.

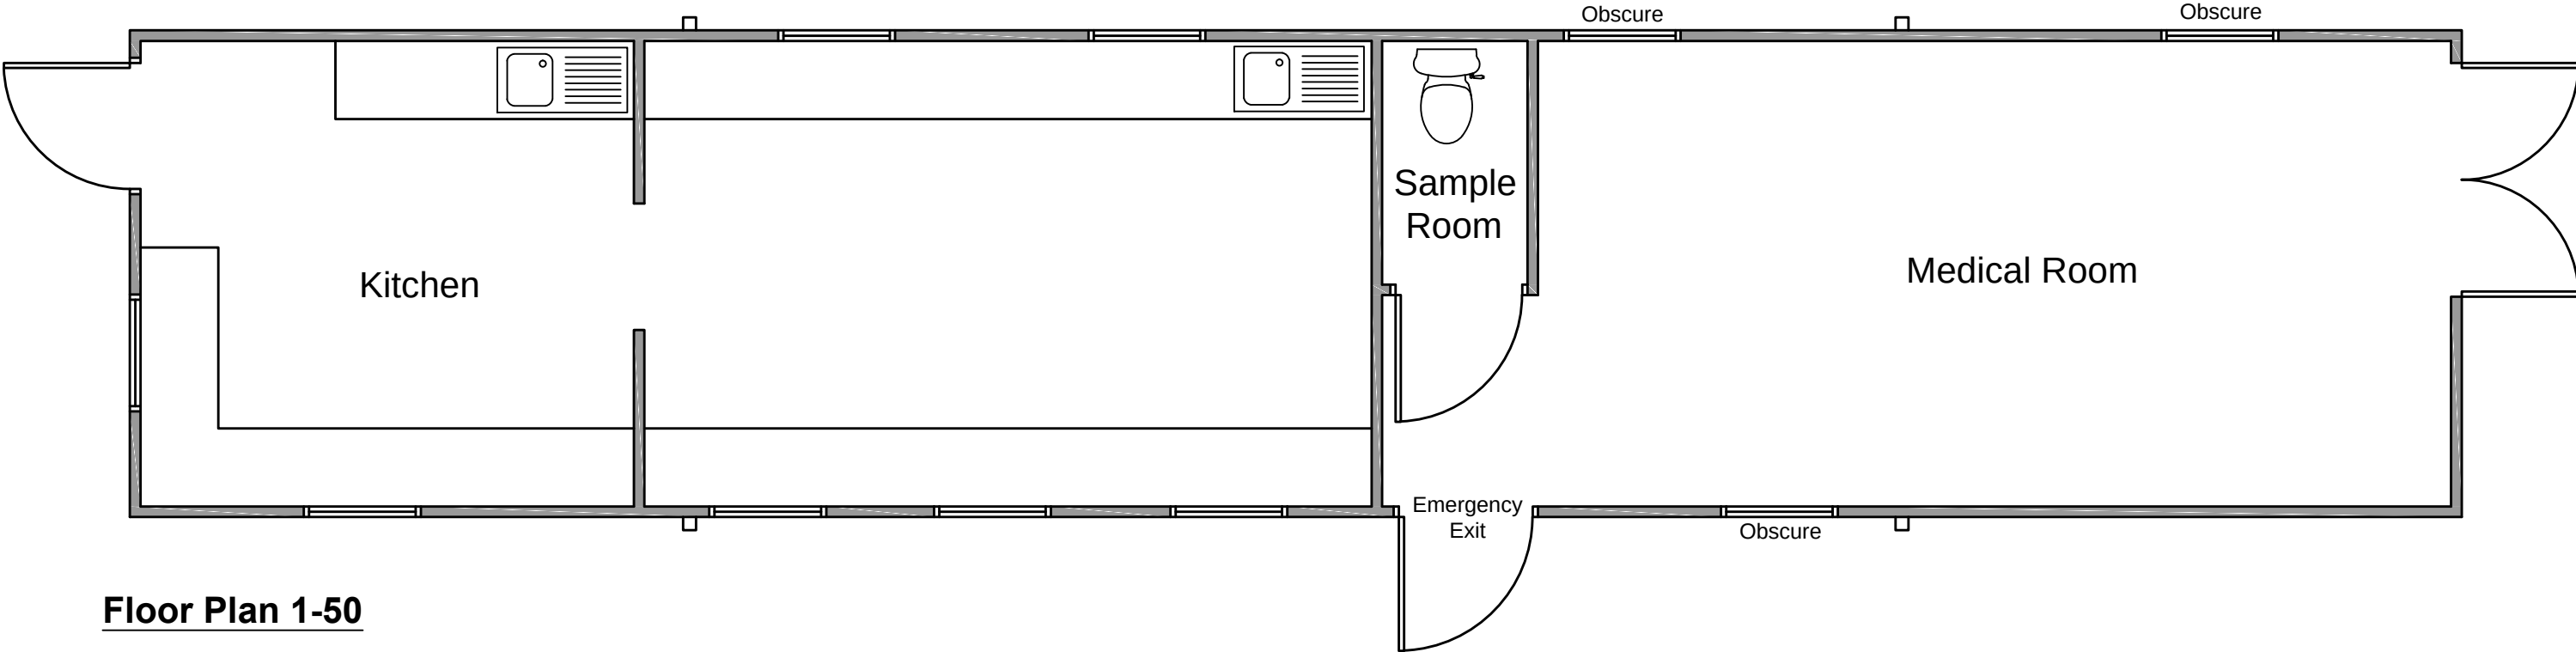


Floor Plan 1-50

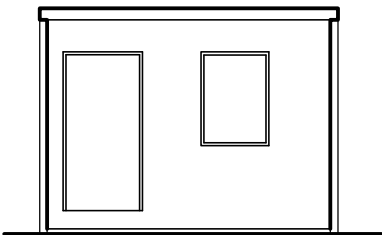


End Elevation 1-100

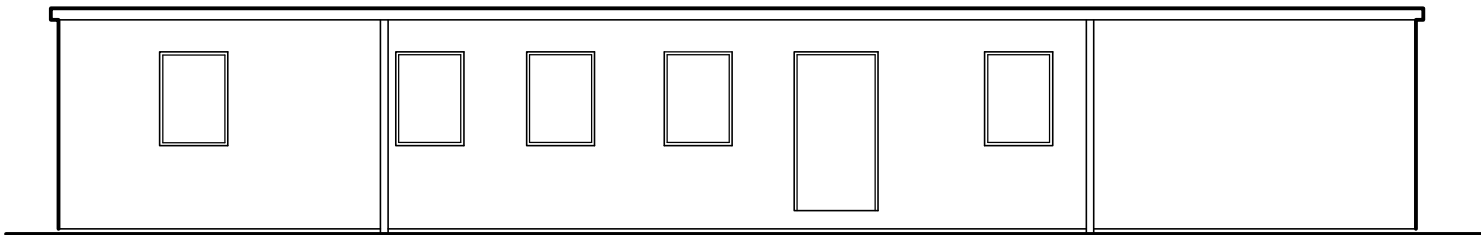

Front Elevation 1-100

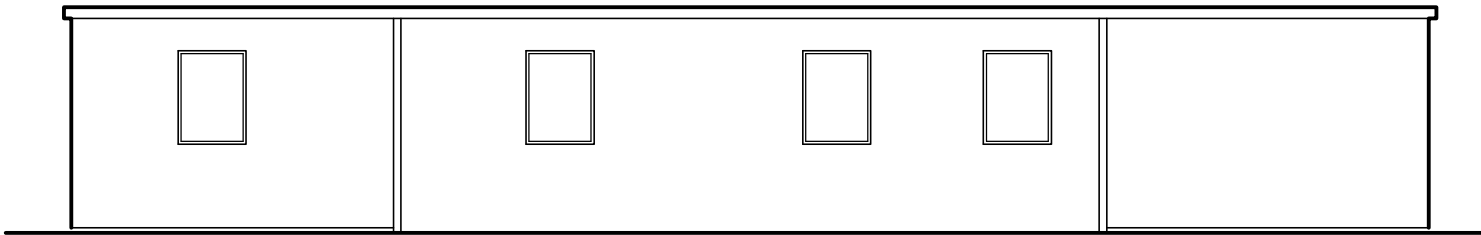

Rear Elevation 1-100

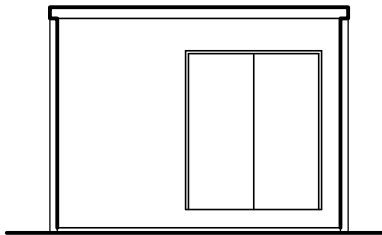


Side Elevation 1-100



CLIENT Neath RFC		JOB TITLE Replacement building at Neath RFC		DRNG. TITLE Proposed Plan and Elevations	
DATE: November 2019	SCALE: 1:50 + 1:100	A3	DRNG. NO. 19.33.03	REV. ---	PURPOSE Planning

This drawing is copyright ©
NOTE: All dimensions to be checked on
site and not scaled from the drawing.

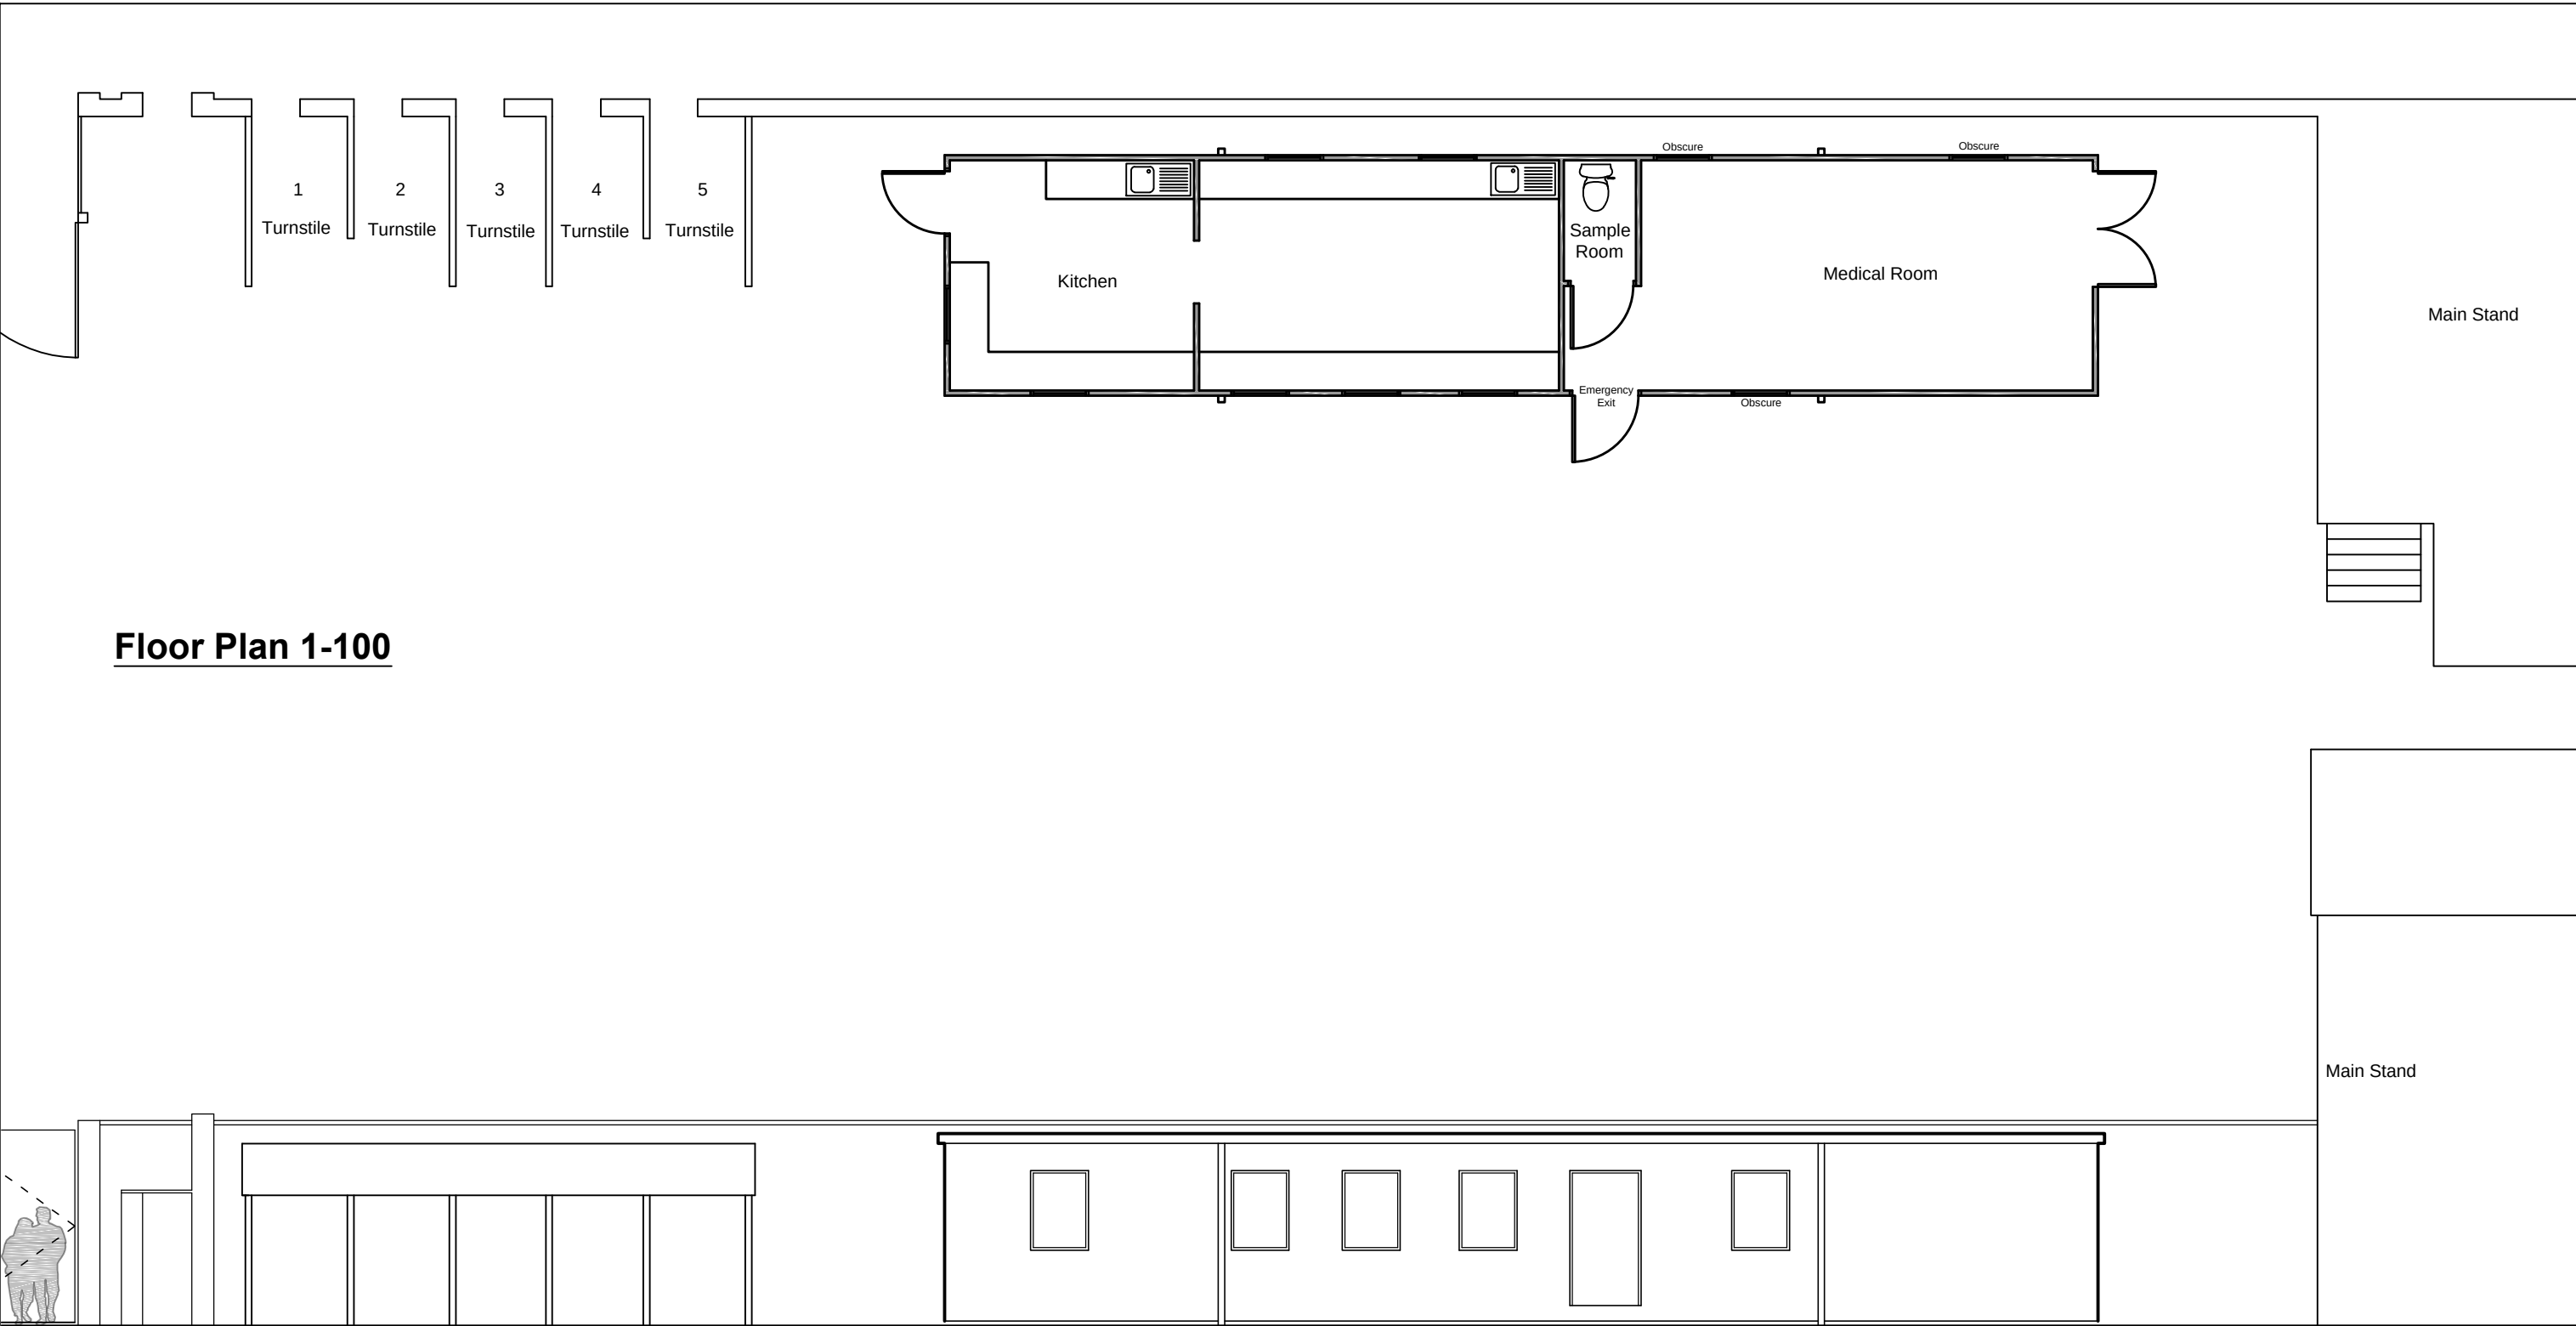

Floor Plan 1-100


Internal View towards Road 1-100

This drawing is copyright ©
NOTE: All dimensions to be checked on
site and not scaled from the drawing.




CLIENT Neath RFC		JOB TITLE Replacement building at Neath RFC		DRNG. TITLE Site Plan / context	
DATE: November 2019		SCALE: 1:100	A3	DRNG. NO. 19.33.04	REV. ---
				PURPOSE Planning	

Ferndale Architectural Solutions LTD
98 Neath Road, Resolven, Neath, SA11 4AN Tel: 07970808768 Email: owen@ferndaleas.co.uk

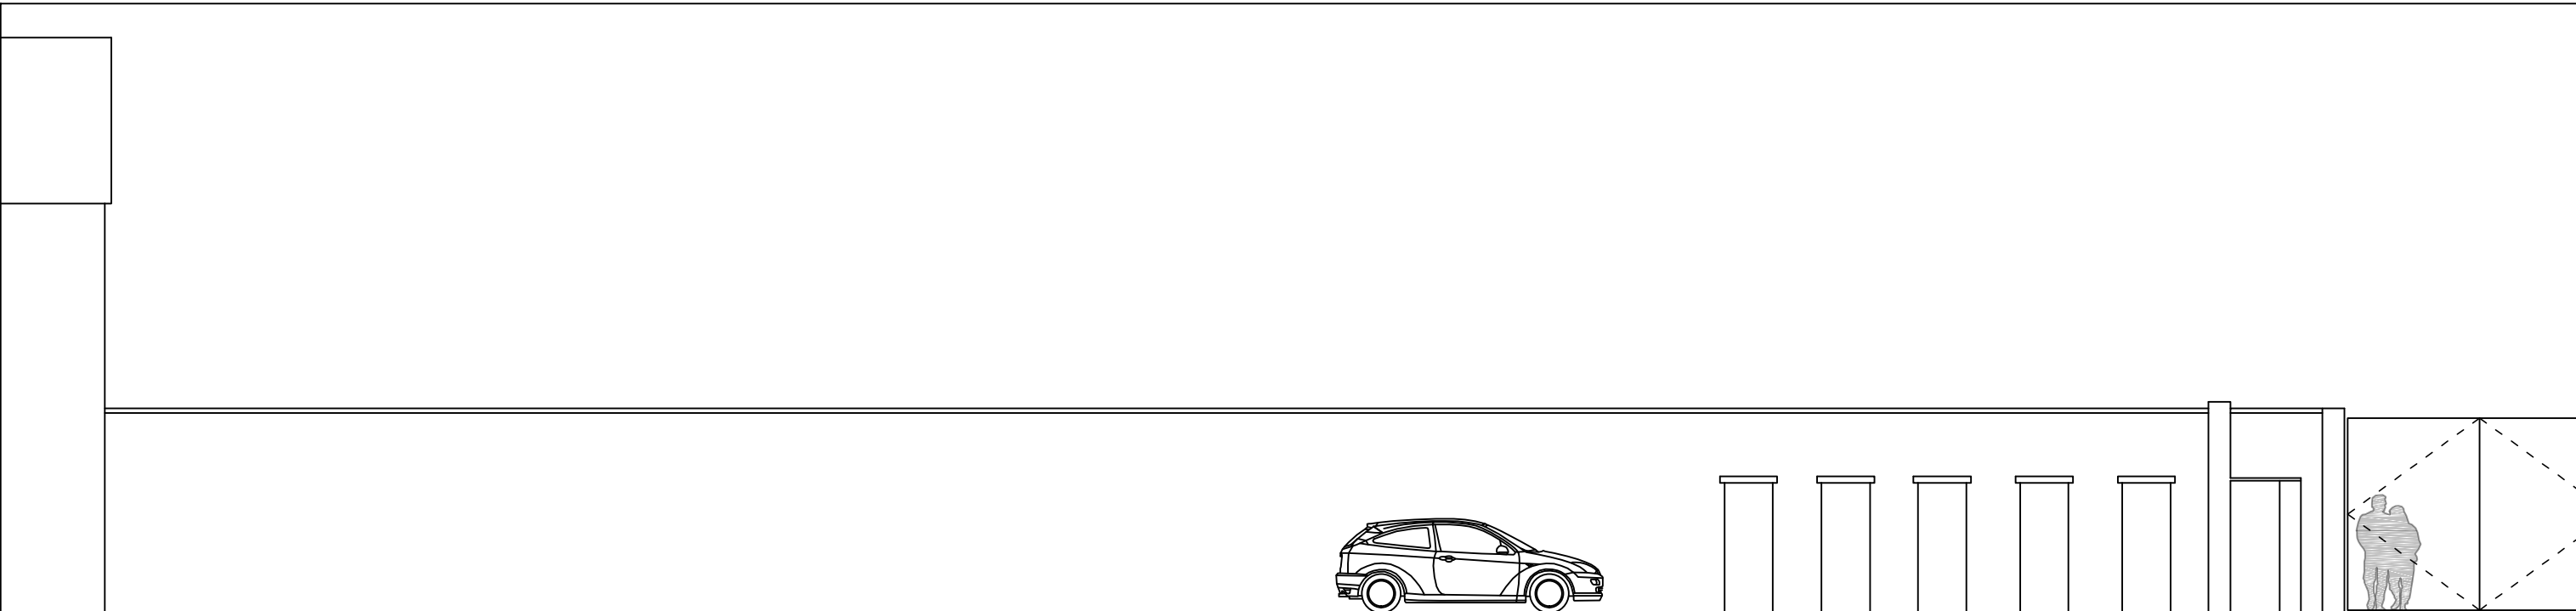

Road Elevation 1-100

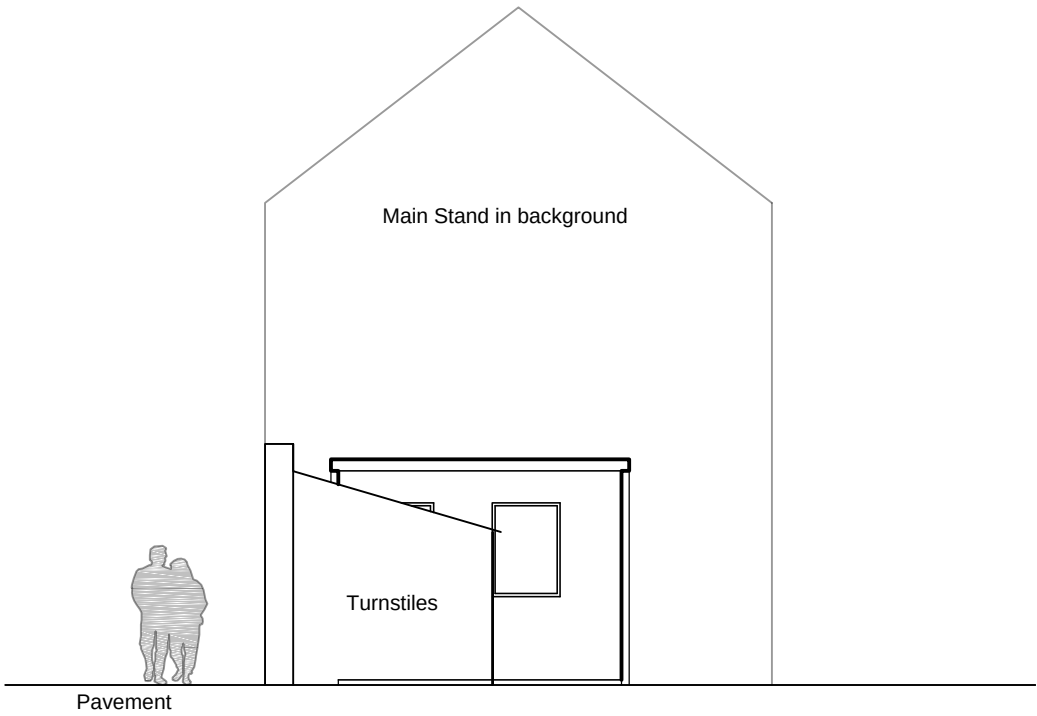

Side Elevation 1-100



CLIENT Neath RFC		JOB TITLE Replacement building at Neath RFC		DRNG. TITLE Elevation context	
DATE: November 2019		SCALE: 1:100	A3	DRNG. NO. 19.33.05	REV. ---
				PURPOSE Planning	

This drawing is copyright ©
NOTE: All dimensions to be checked on
site and not scaled from the drawing.