

Proposed Affordable Housing Development, Melyn Close, Neath, SA11 2DH




Existing Topographic Site Survey

1:200


Legend:

- Indicates Development Site Area (2,040 m²/0.204Ha (Approx.))
- Indicates Existing Building (x 30 Flats) to be replaced

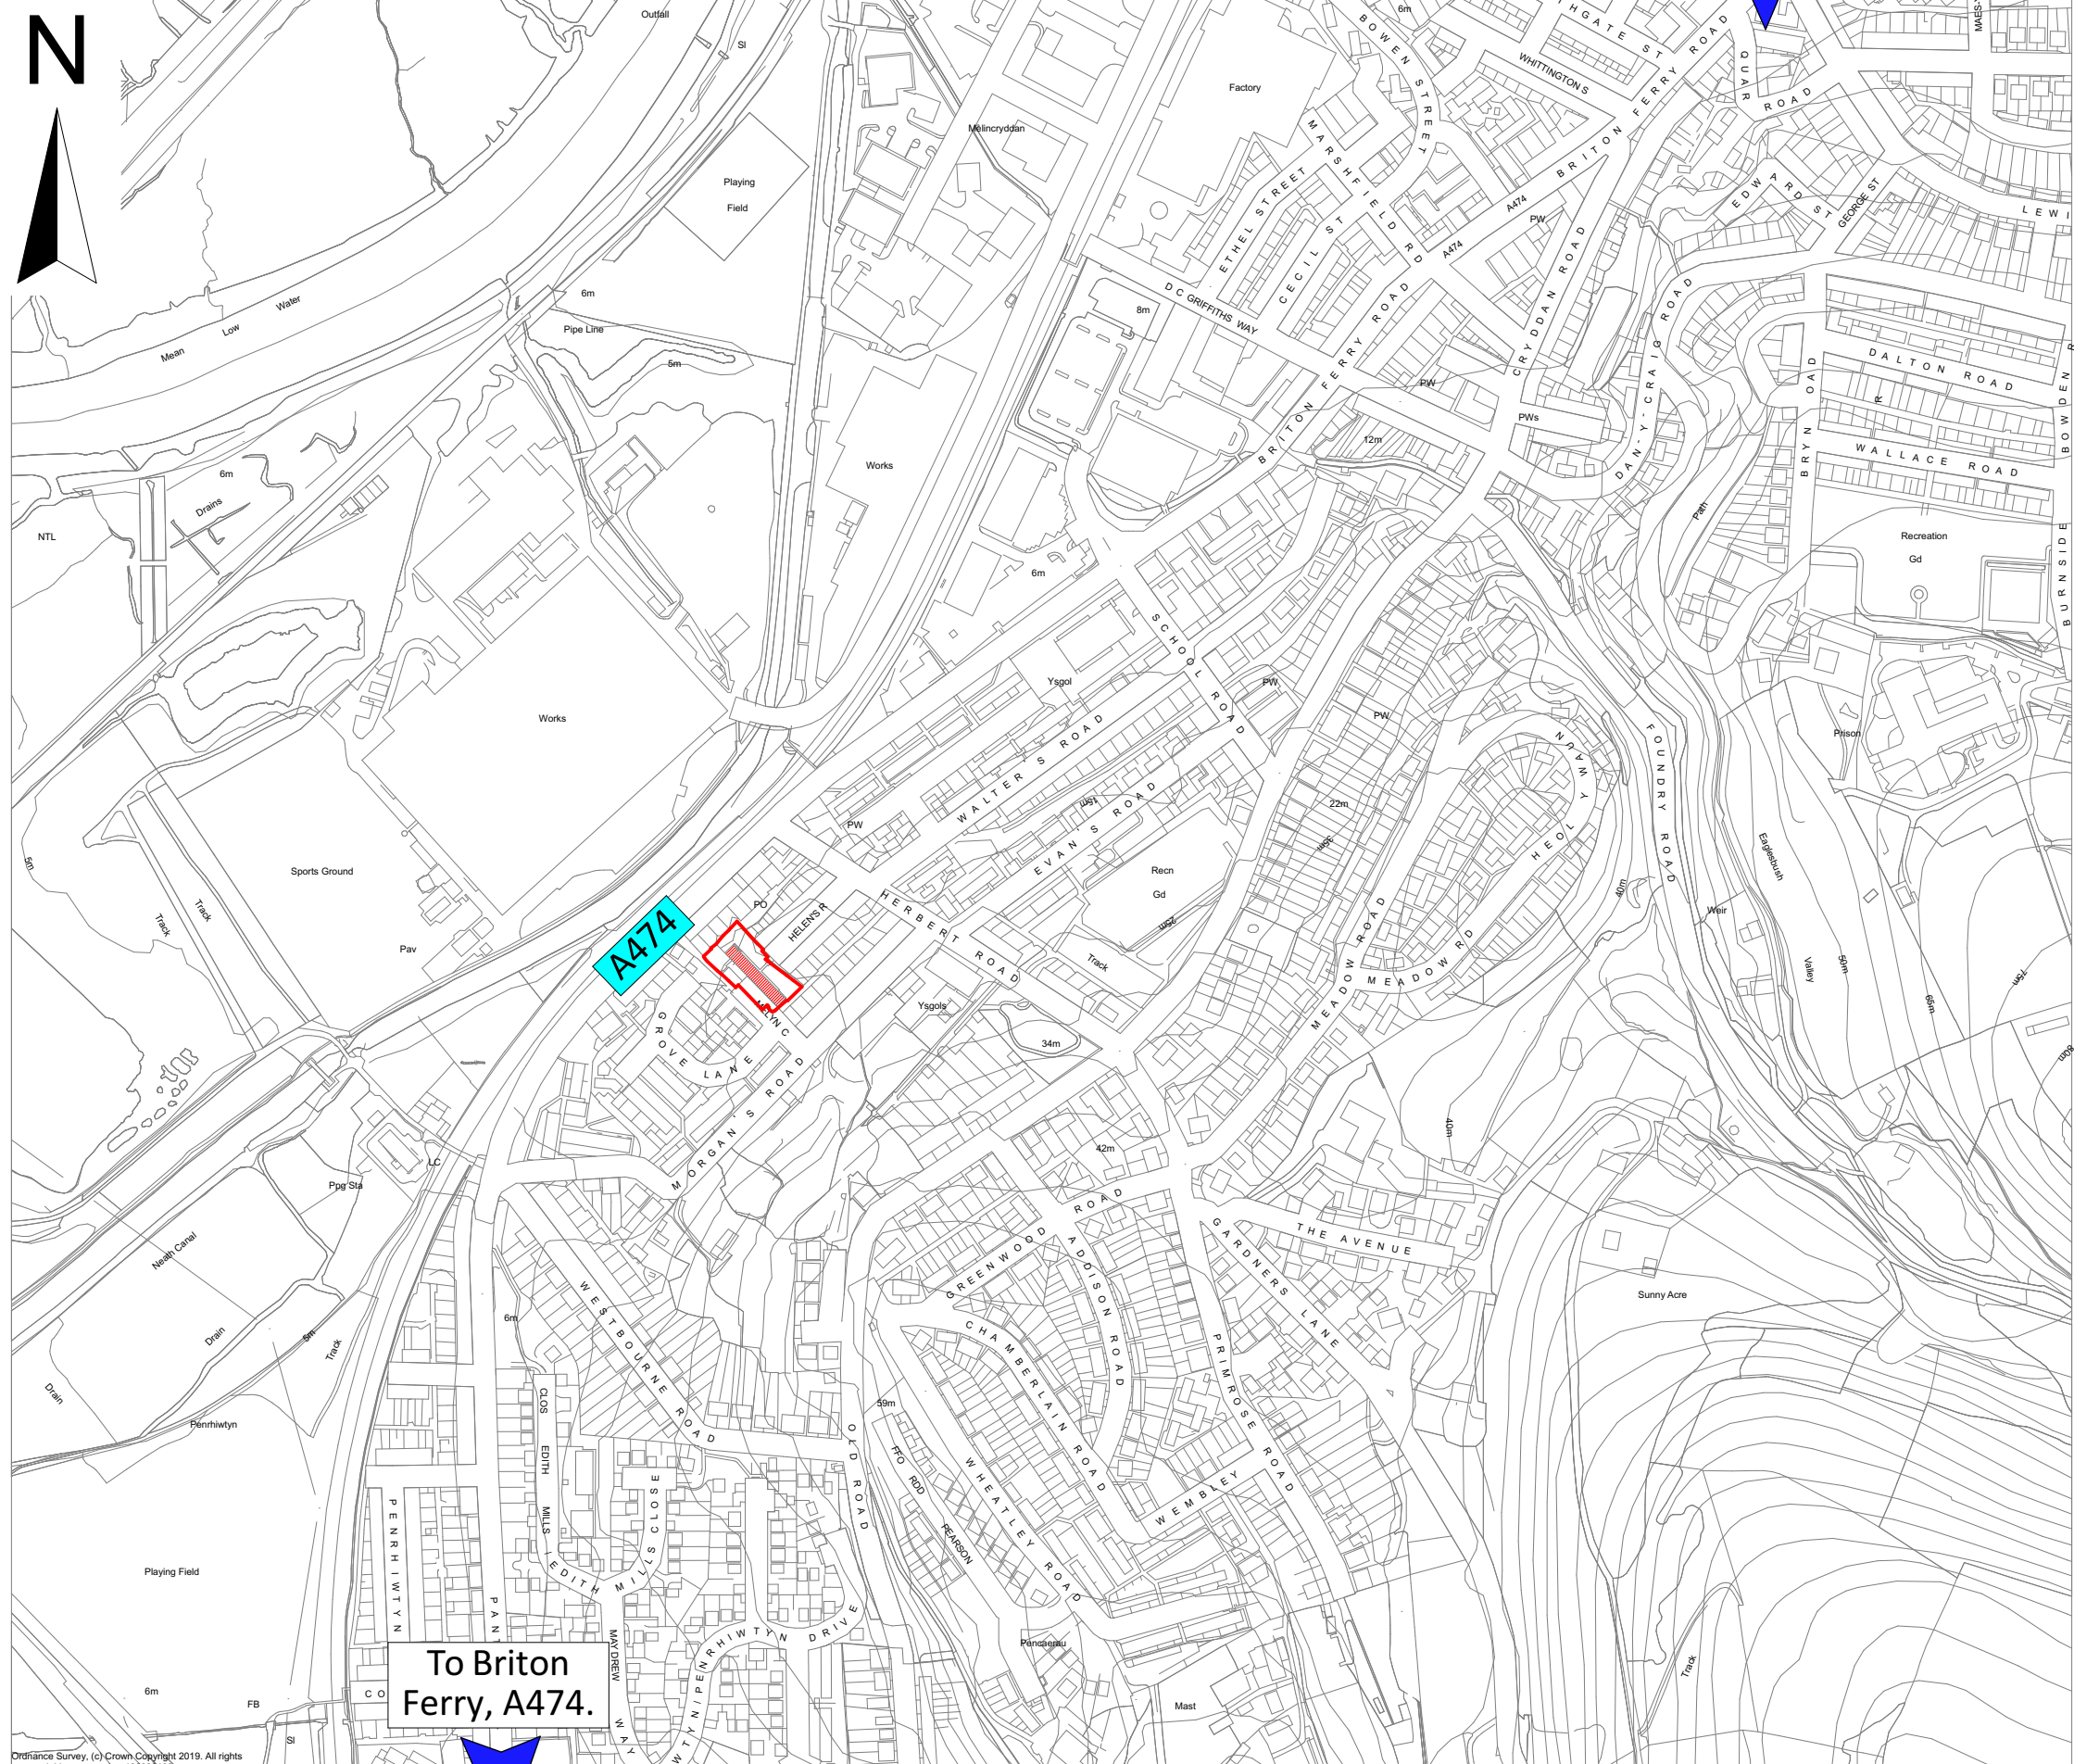

Site Location Plan

1:5000

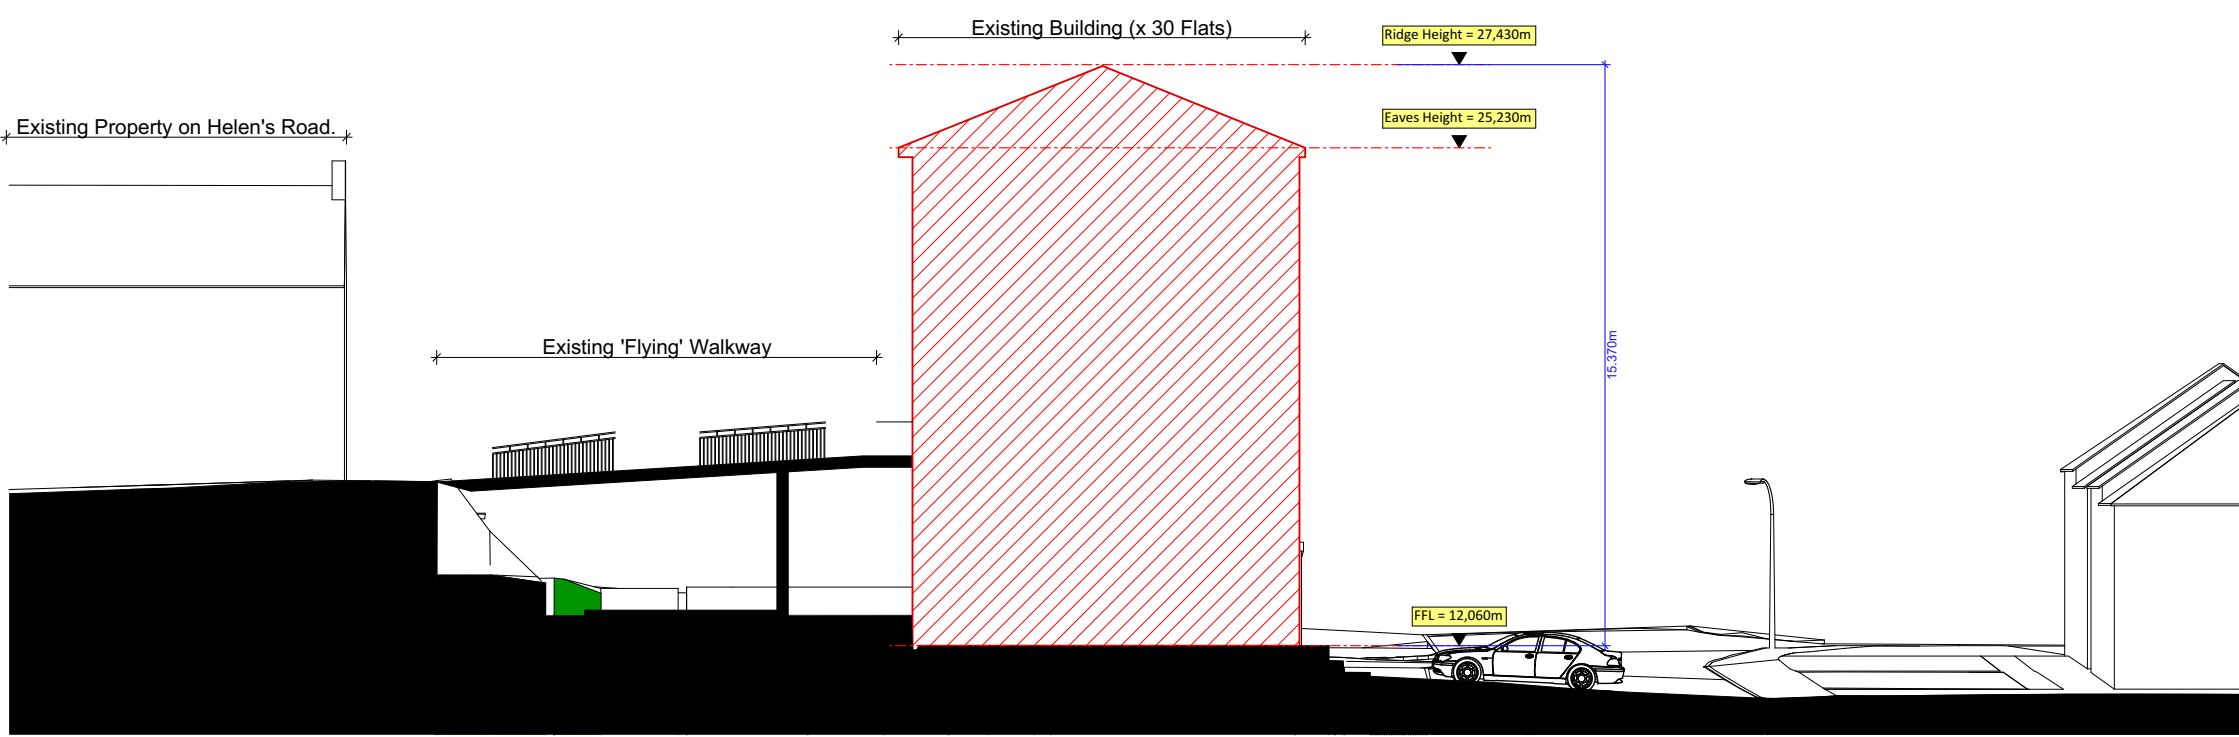

Existing Site Section

1:200

Revision:	Date:	Updated by:
A - Existing block dimensions, ridge and eave heights added.	5th Sep 18	SP/SKMG
B - Formal Planning Issue	12th Nov 19	

Notes:
1. Site survey plan provided by Healer Surveys

Formal Planning Issue

RLH
architectural

16 Main Street,
Fishguard,
Pembrokeshire,
SA65 9HJ
01348 435004/06
design@rlharchitectural.com
www.rlharchitectural.com

Tai Tarian

Client:
Tai Tarian Ltd

Scale: Noted
Date: Sept 2019
Drawn: MG/SE

Drawing Title:
SURVEY DRAWINGS -
Topographic Site Plan, Site Location
Plan & Existing Site Section

Job Title:
Proposed Affordable Housing Development,
Melyn Close, Neath, SA11 2DH

R481 S-01 B