





Reproduced from an Ordnance Survey map with the permission of the
Controller of Her Majesty's Stationary Office.
©Crown Copyright. All rights reserved.



Reproduced from an Ordnance Survey map with the permission of the
Controller of Her Majesty's Stationary Office.
©Crown Copyright. All rights reserved.

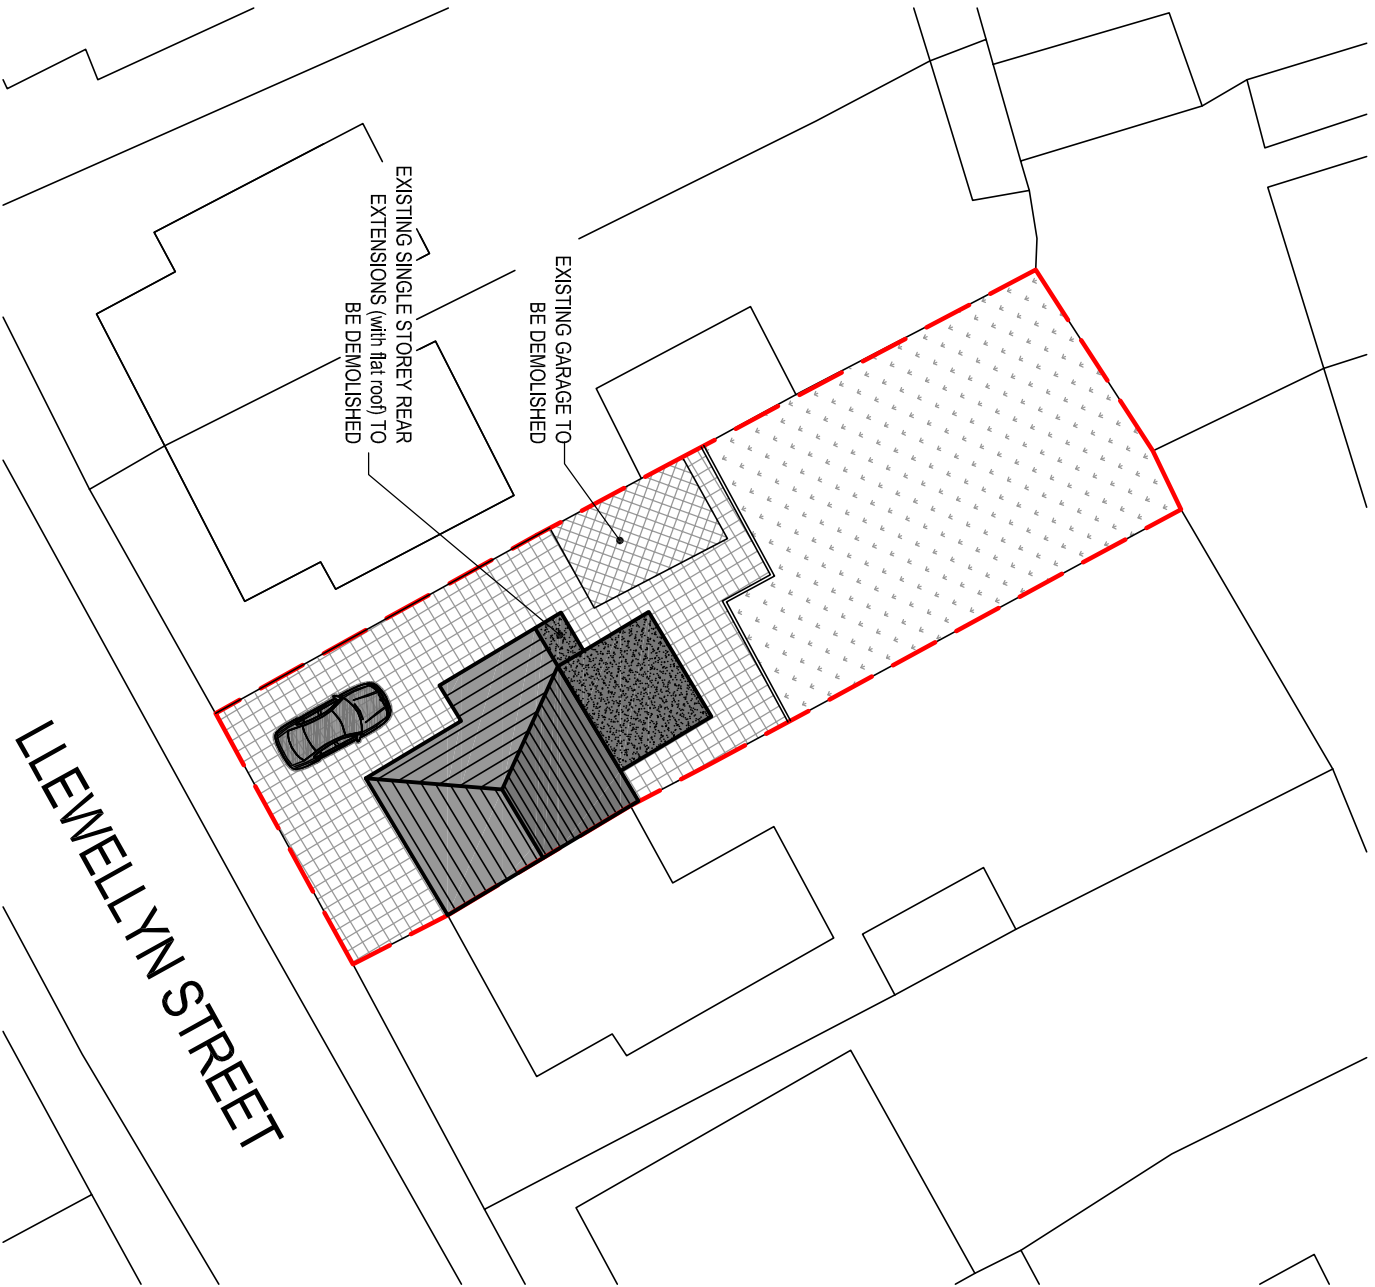

EXISTING SITE PLAN
Scale 1:250

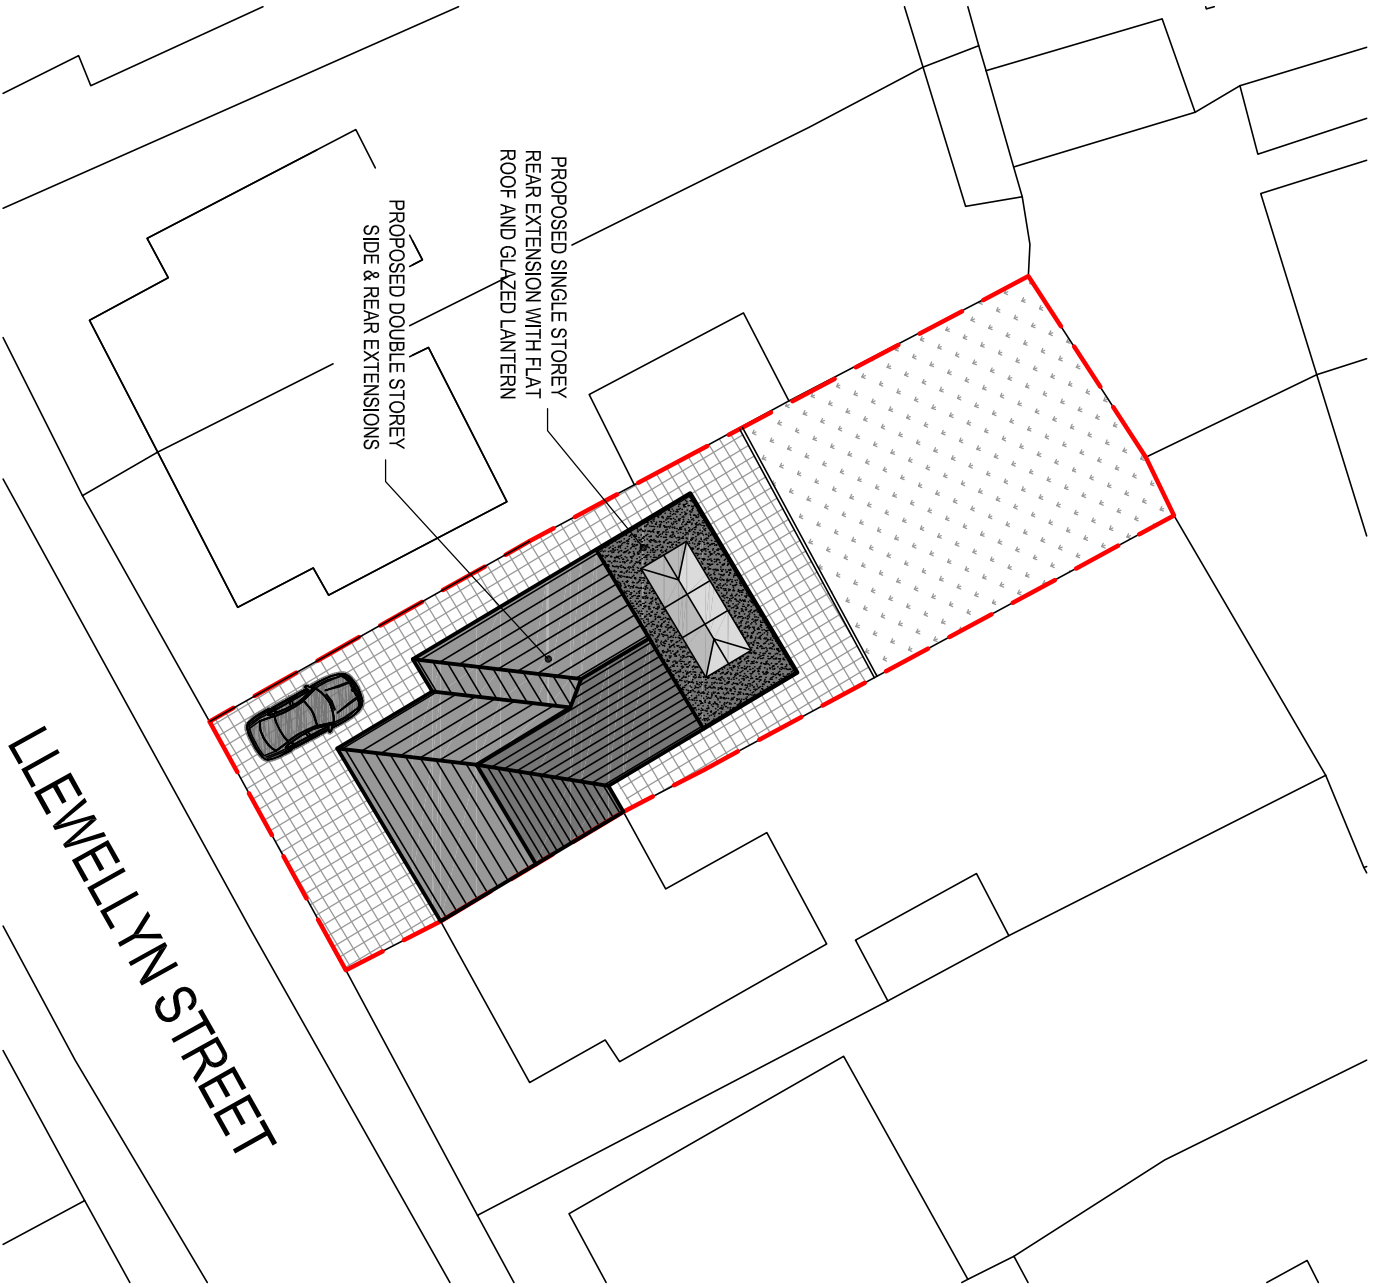

PROPOSED SITE PLAN
Scale 1:250



Cwm Planning & Design Ltd.
(architectural and Draughting Services)

Client:

Mr. & Mrs. K. Davies
33 Llewellyn Street
Glyneath

Project Title:

**PROPOSED PART DOUBLE / PART
SINGLE STOREY REAR EXTENSION
AND
INFILL DOUBLE STOREY
SIDE EXTENSION**

General Notes:

1. Do not scale from this drawing, take figured dimensions only.
2. Dimensions are in millimeters unless otherwise stated.

Drawing Issue:

PLANNING

Drawing Title:

EXISTING & PROPOSED SITE PLANS

Drawing No: 002

Revision:

Date: 16-11-2019

Revised:

Scale(s): 1:250

Paper Size:

A3