
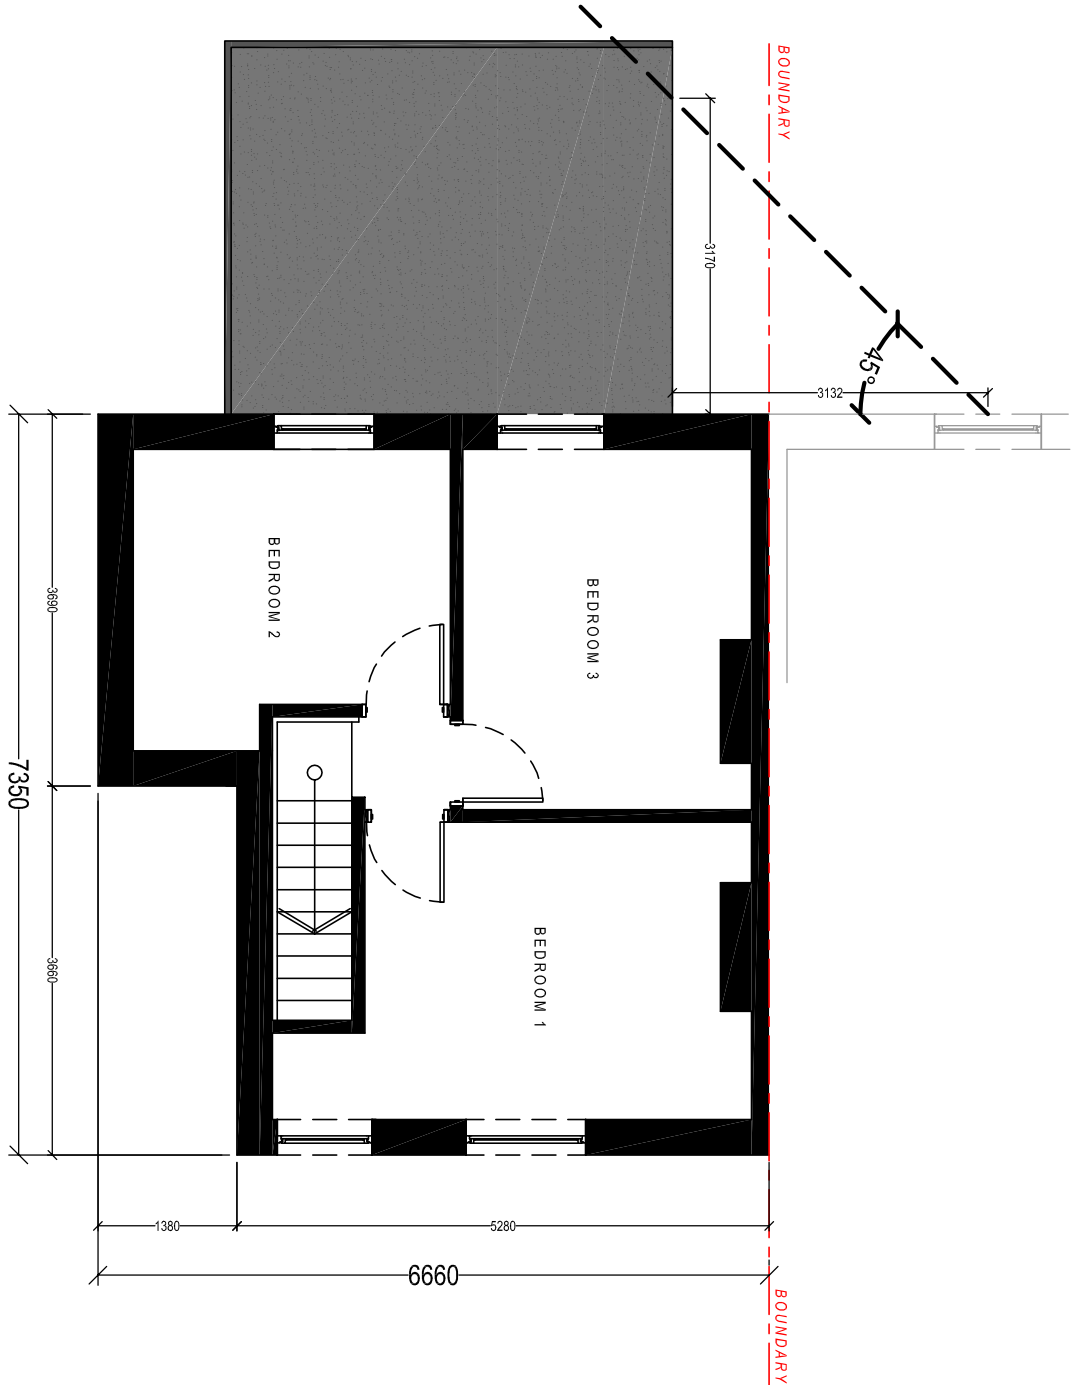
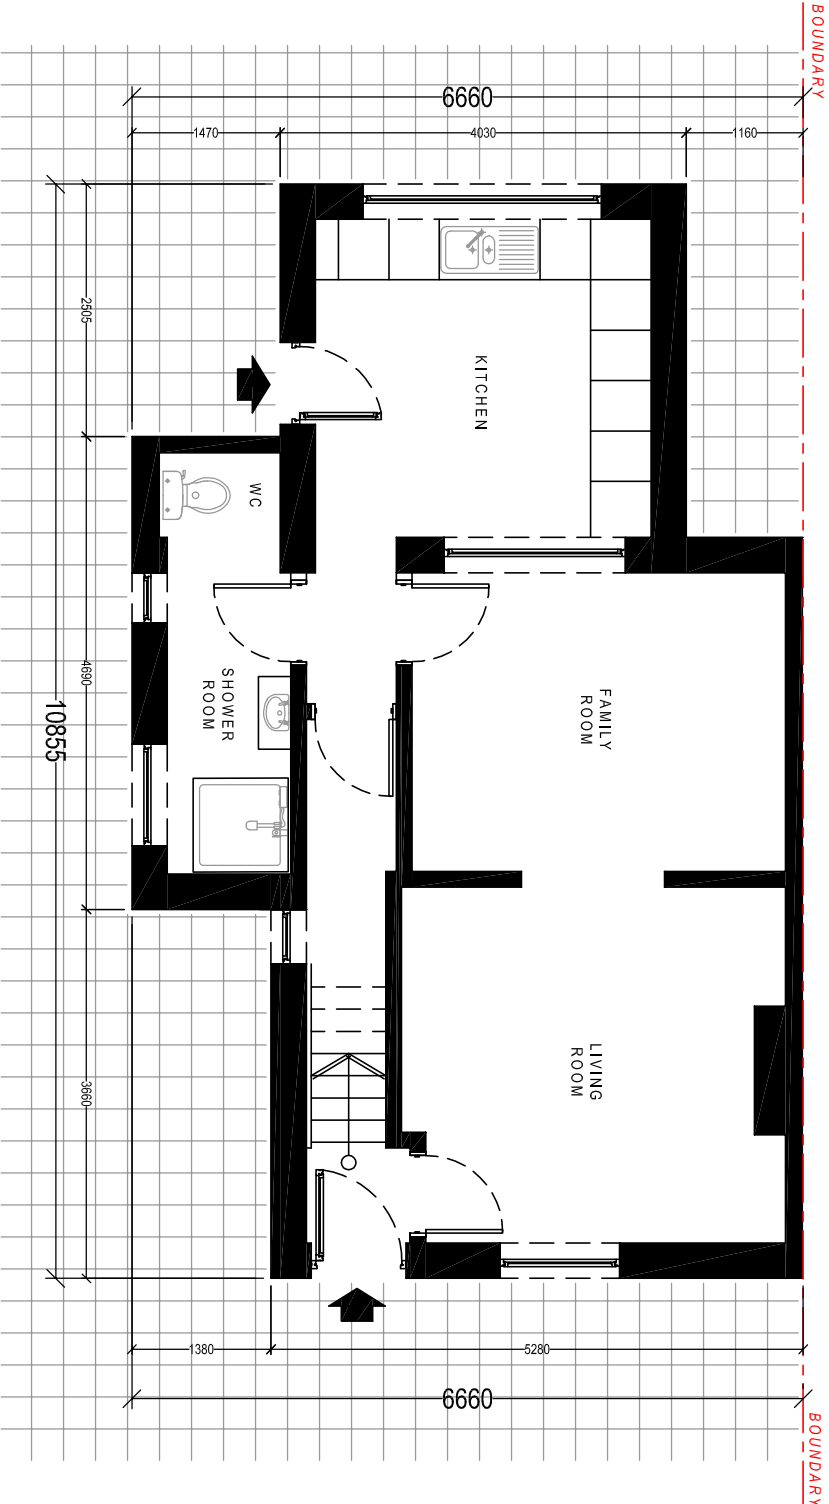


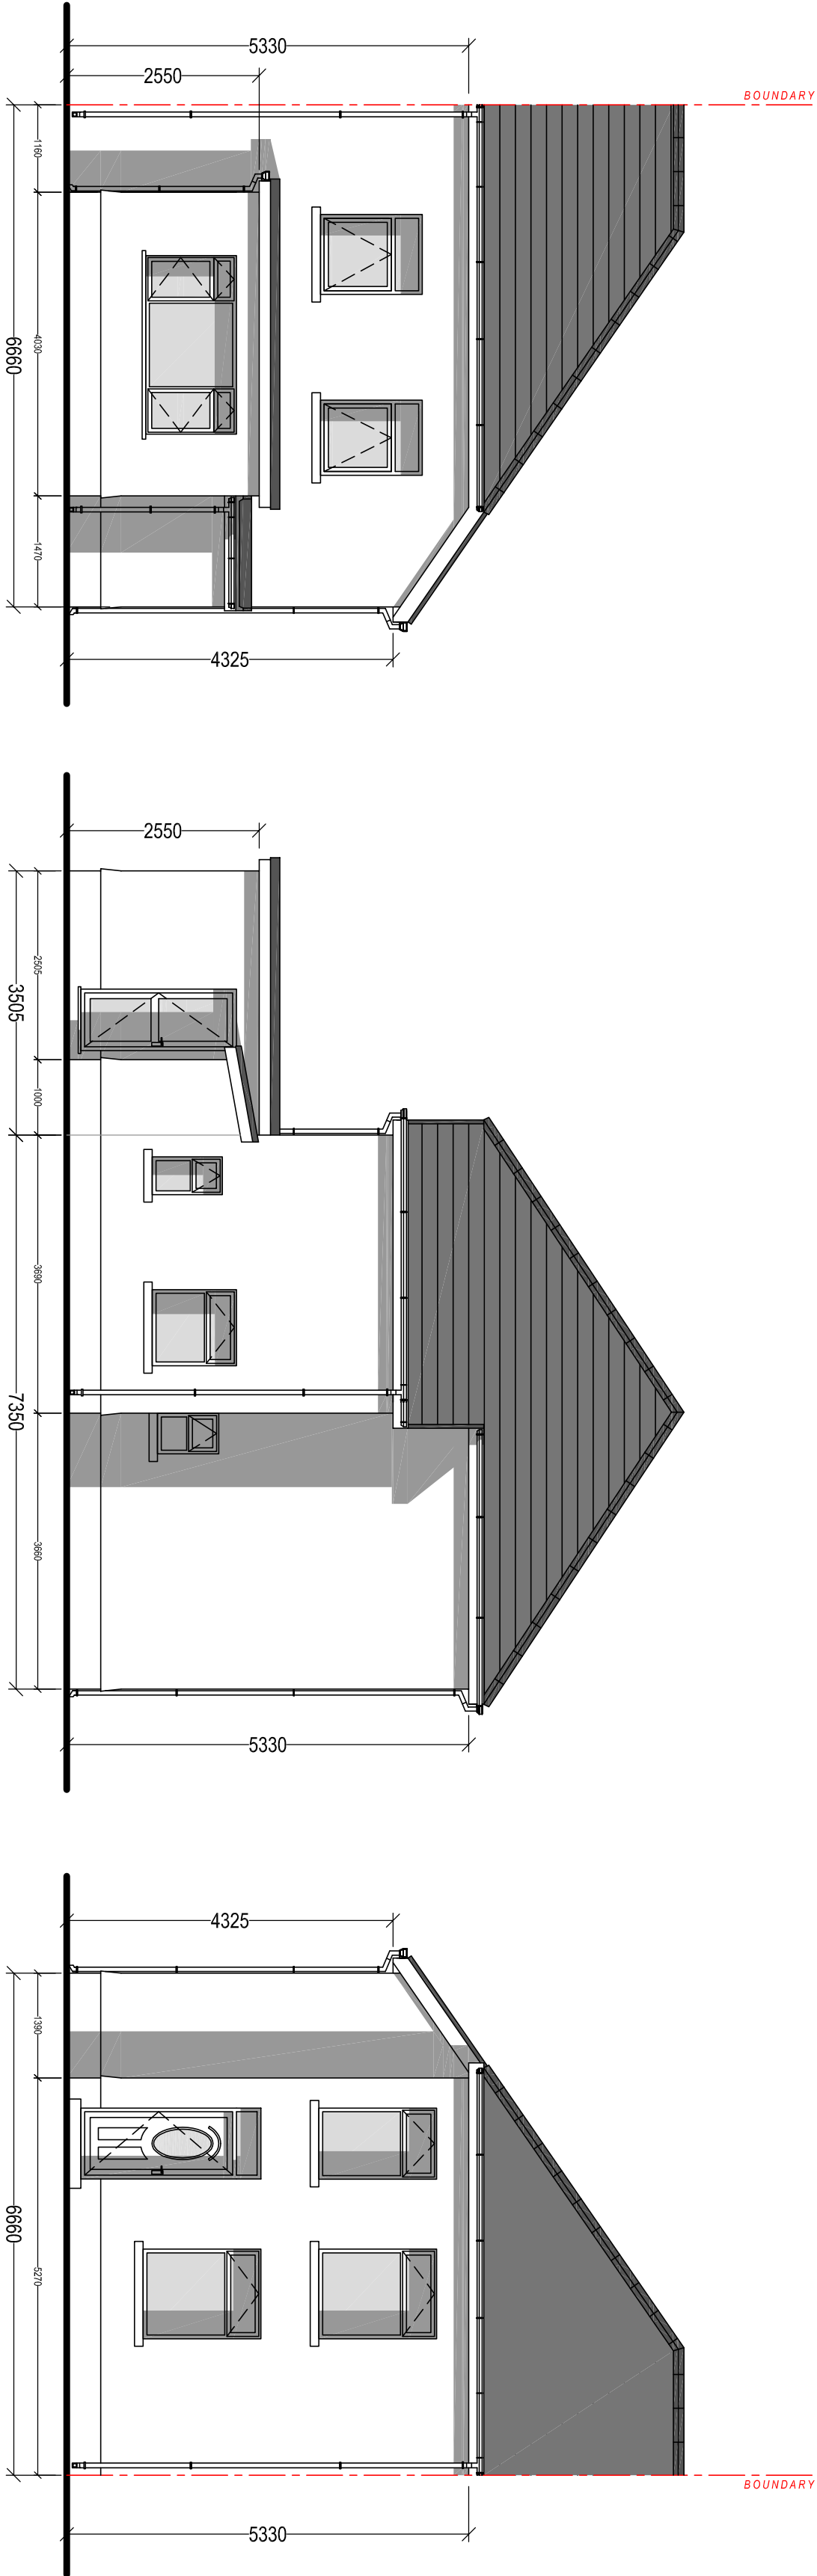

Client:

Mr. & Mrs. K. Davies
33 Llewellyn Street
Glyneath

Project Title:
**PROPOSED PART DOUBLE / PART
SINGLE STOREY REAR EXTENSION
AND
INFILL DOUBLE STOREY
SIDE EXTENSION**

General Notes:
1. Do not scale from this drawing. Use Board dimensions only.
2. Dimensions are to the internal surface unless otherwise stated.

Drawing Issue:

PLANNING

Drawing Title:
EXISTING ELEVATIONS & FLOOR PLANS

Drawing No:	003	Revision:	
Date:	08-11-2019	Revised:	
Scale(s):	1:100	Paper Size:	A2



Cwm Planning & Design Ltd.
(architectural and Draughting Services)