




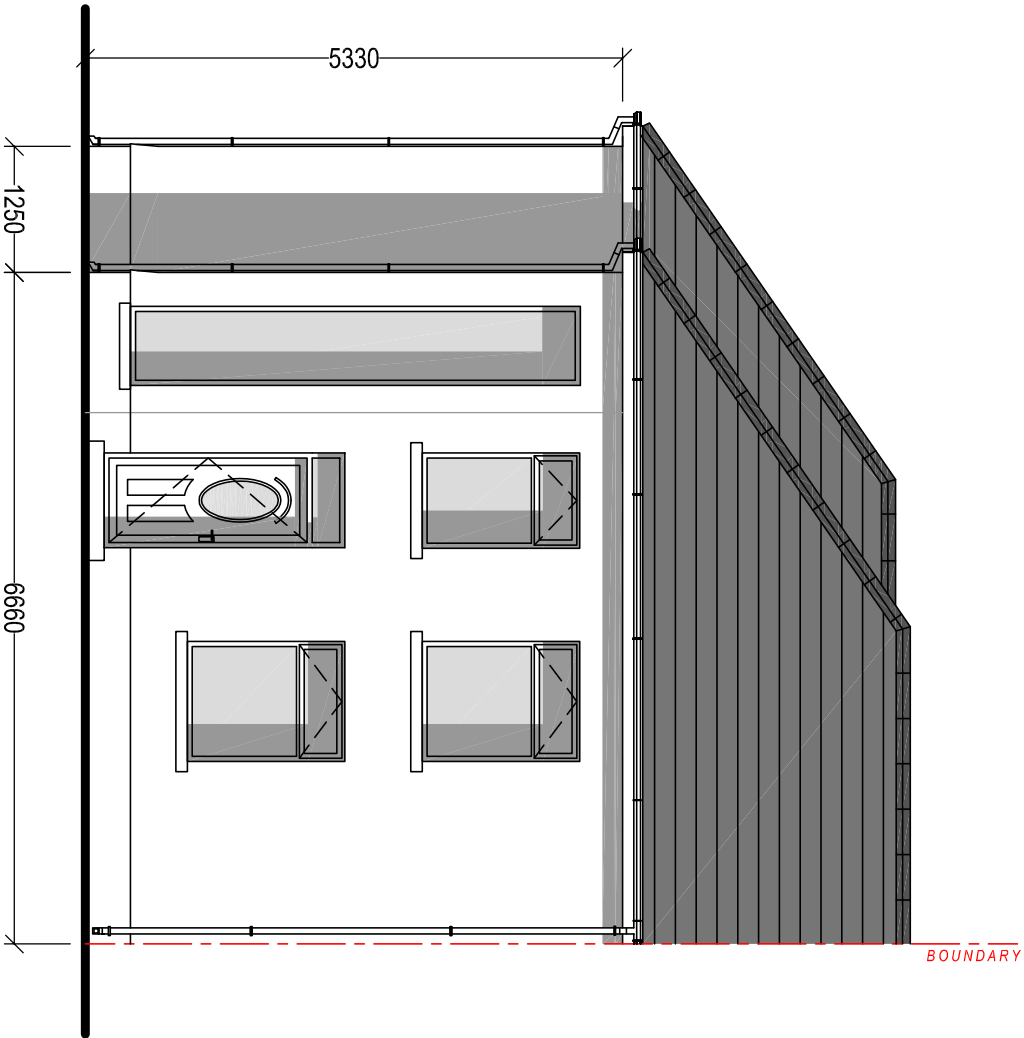


PROPOSED FRONT ELEVATION
Scale 1:100

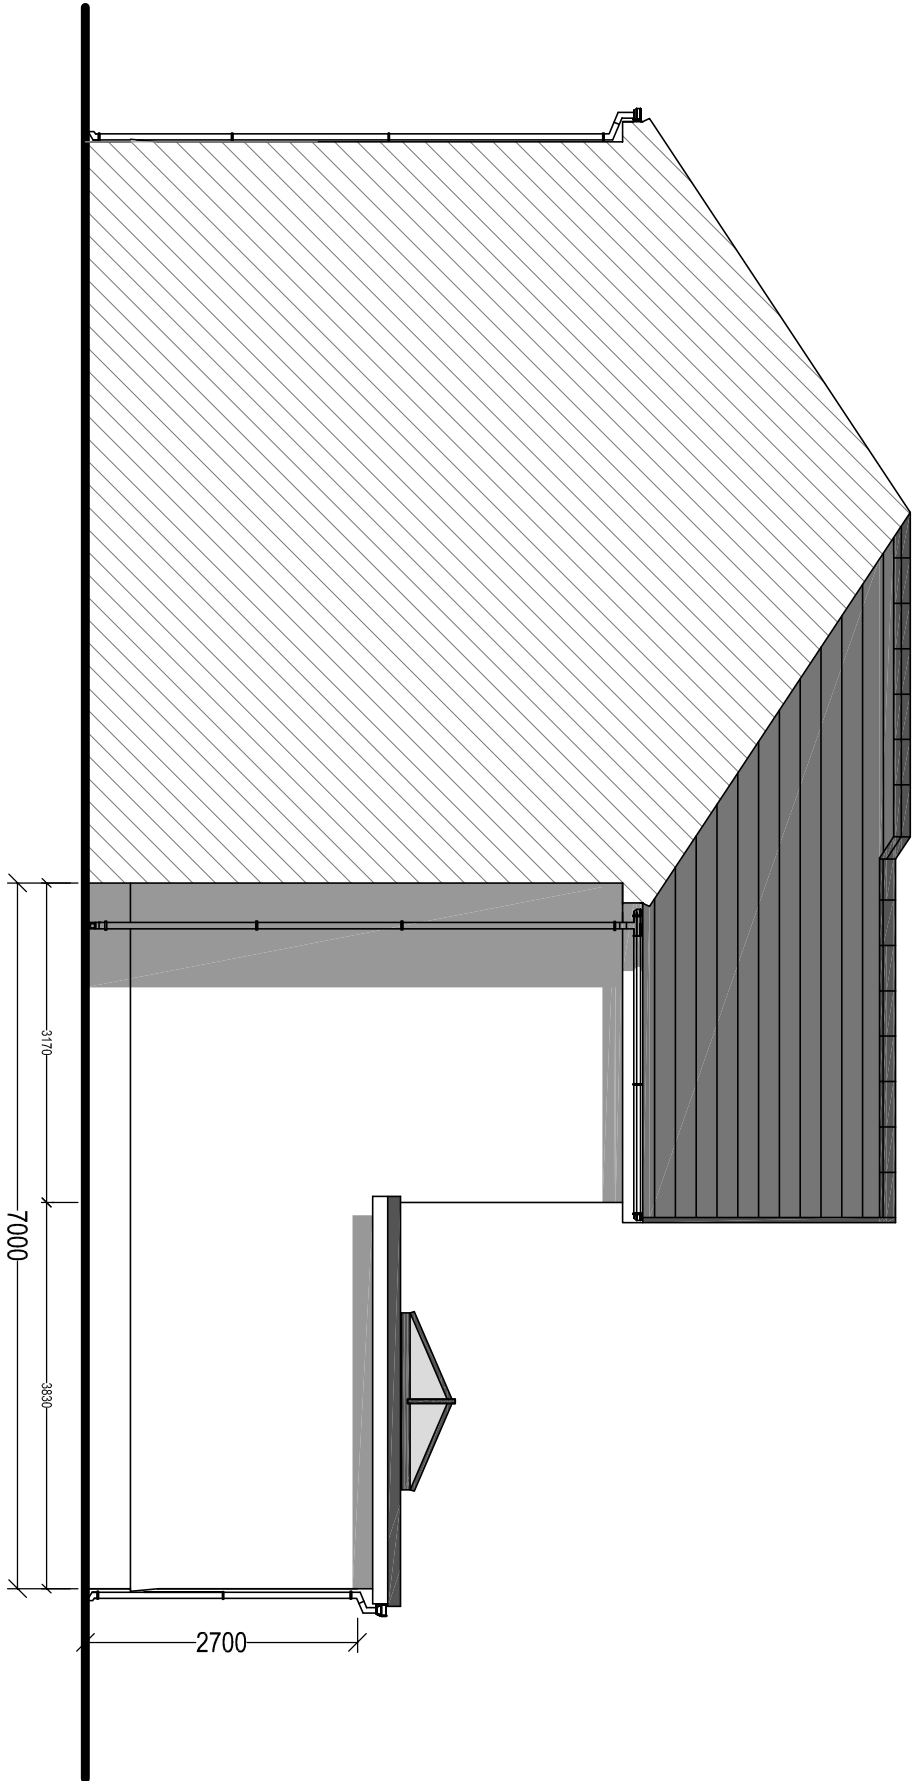

PROPOSED SIDE ELEVATION
Scale 1:100

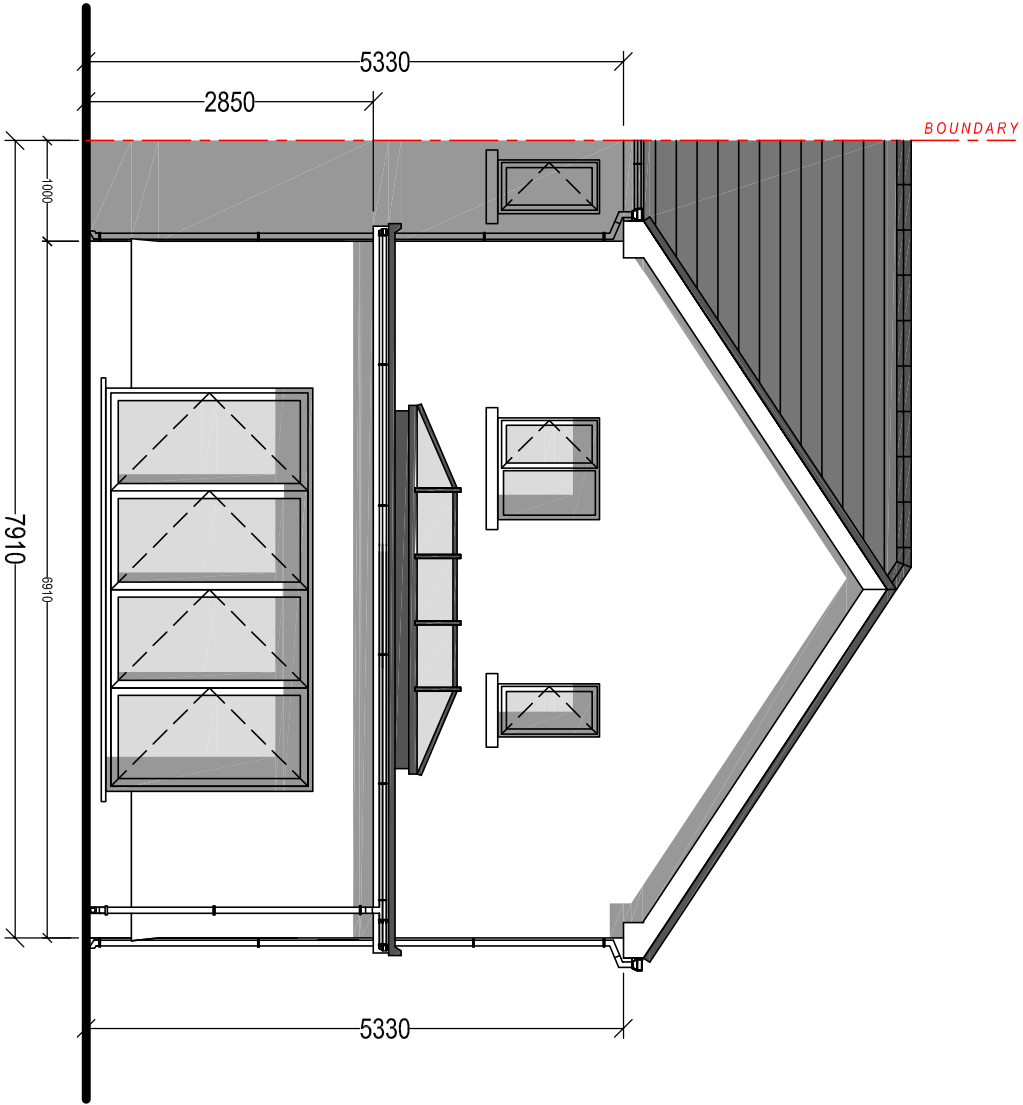

PROPOSED REAR ELEVATION
Scale 1:100

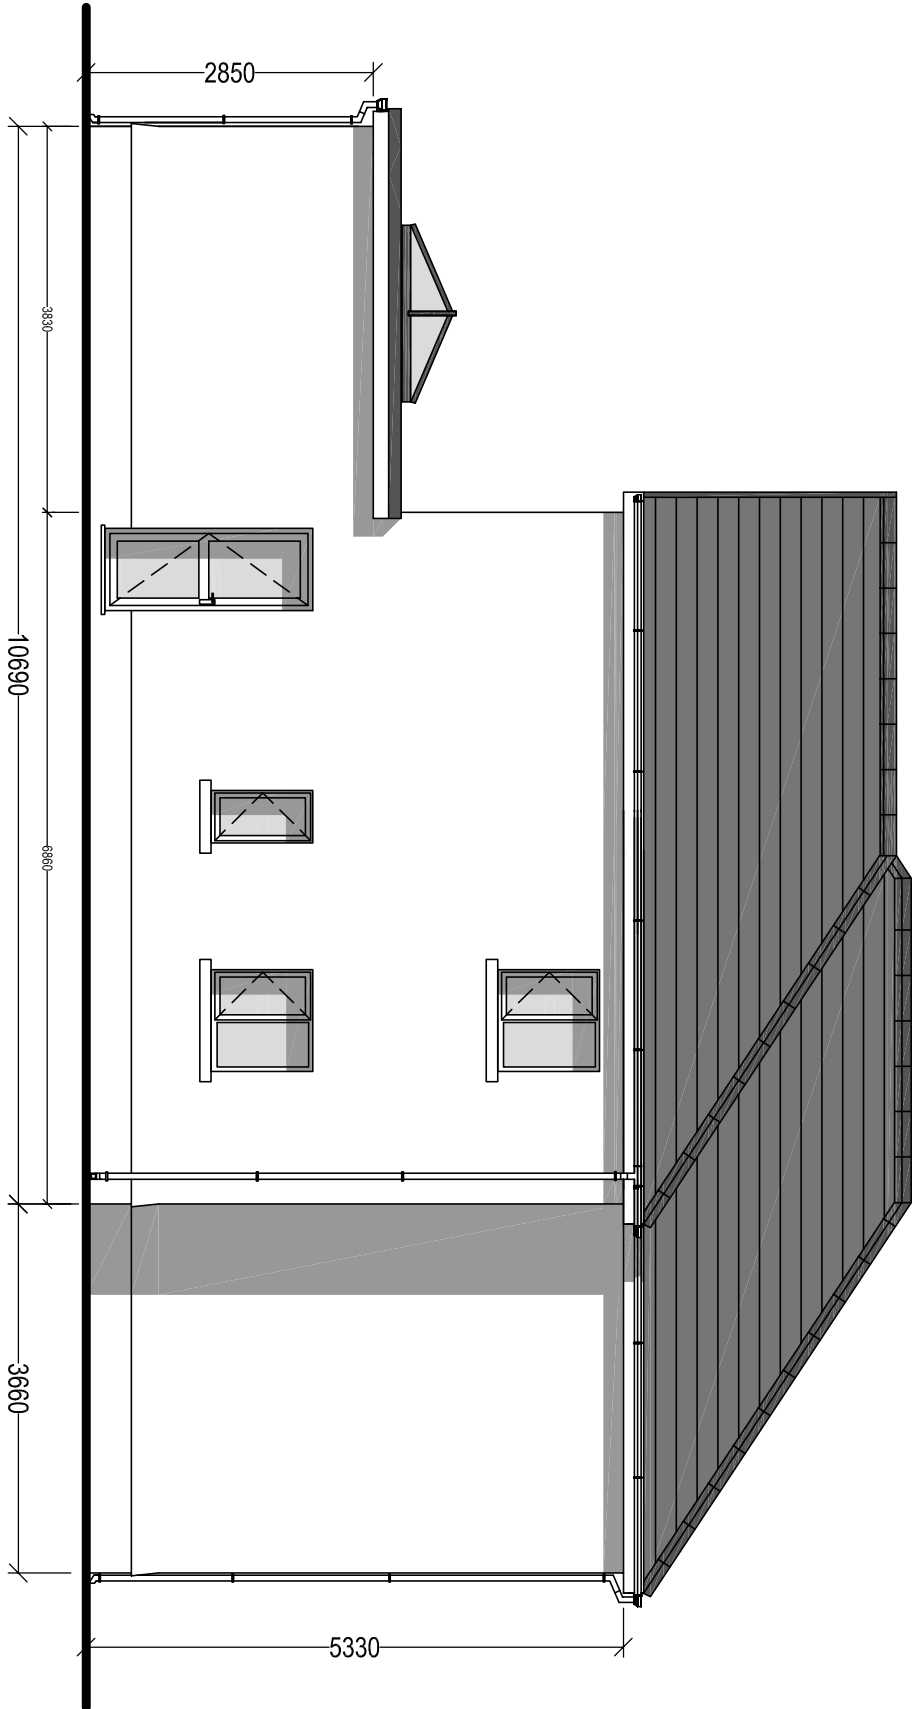

PROPOSED SIDE ELEVATION
Scale 1:100

Client:

Mr. & Mrs. K. Davies
33 Llewelyn Street
Glyneath

Project Title:

PROPOSED PART DOUBLE / PART
SINGLE STOREY REAR EXTENSION
AND
INFILL DOUBLE STOREY
SIDE EXTENSION

General Notes:
1. Do not scale from this drawing. Use Board dimensions only.
2. Dimensions are given in millimetres unless otherwise stated.

Drawing Issue:

PLANNING

Drawing Title:

PROPOSED ELEVATIONS

Drawing No:

004

Revision:

Date:

14-11-2019

Revised:

Scale(s):

1:100

Paper Size:

A2



Cwm Planning & Design Ltd.
(architectural and Draughting Services)