

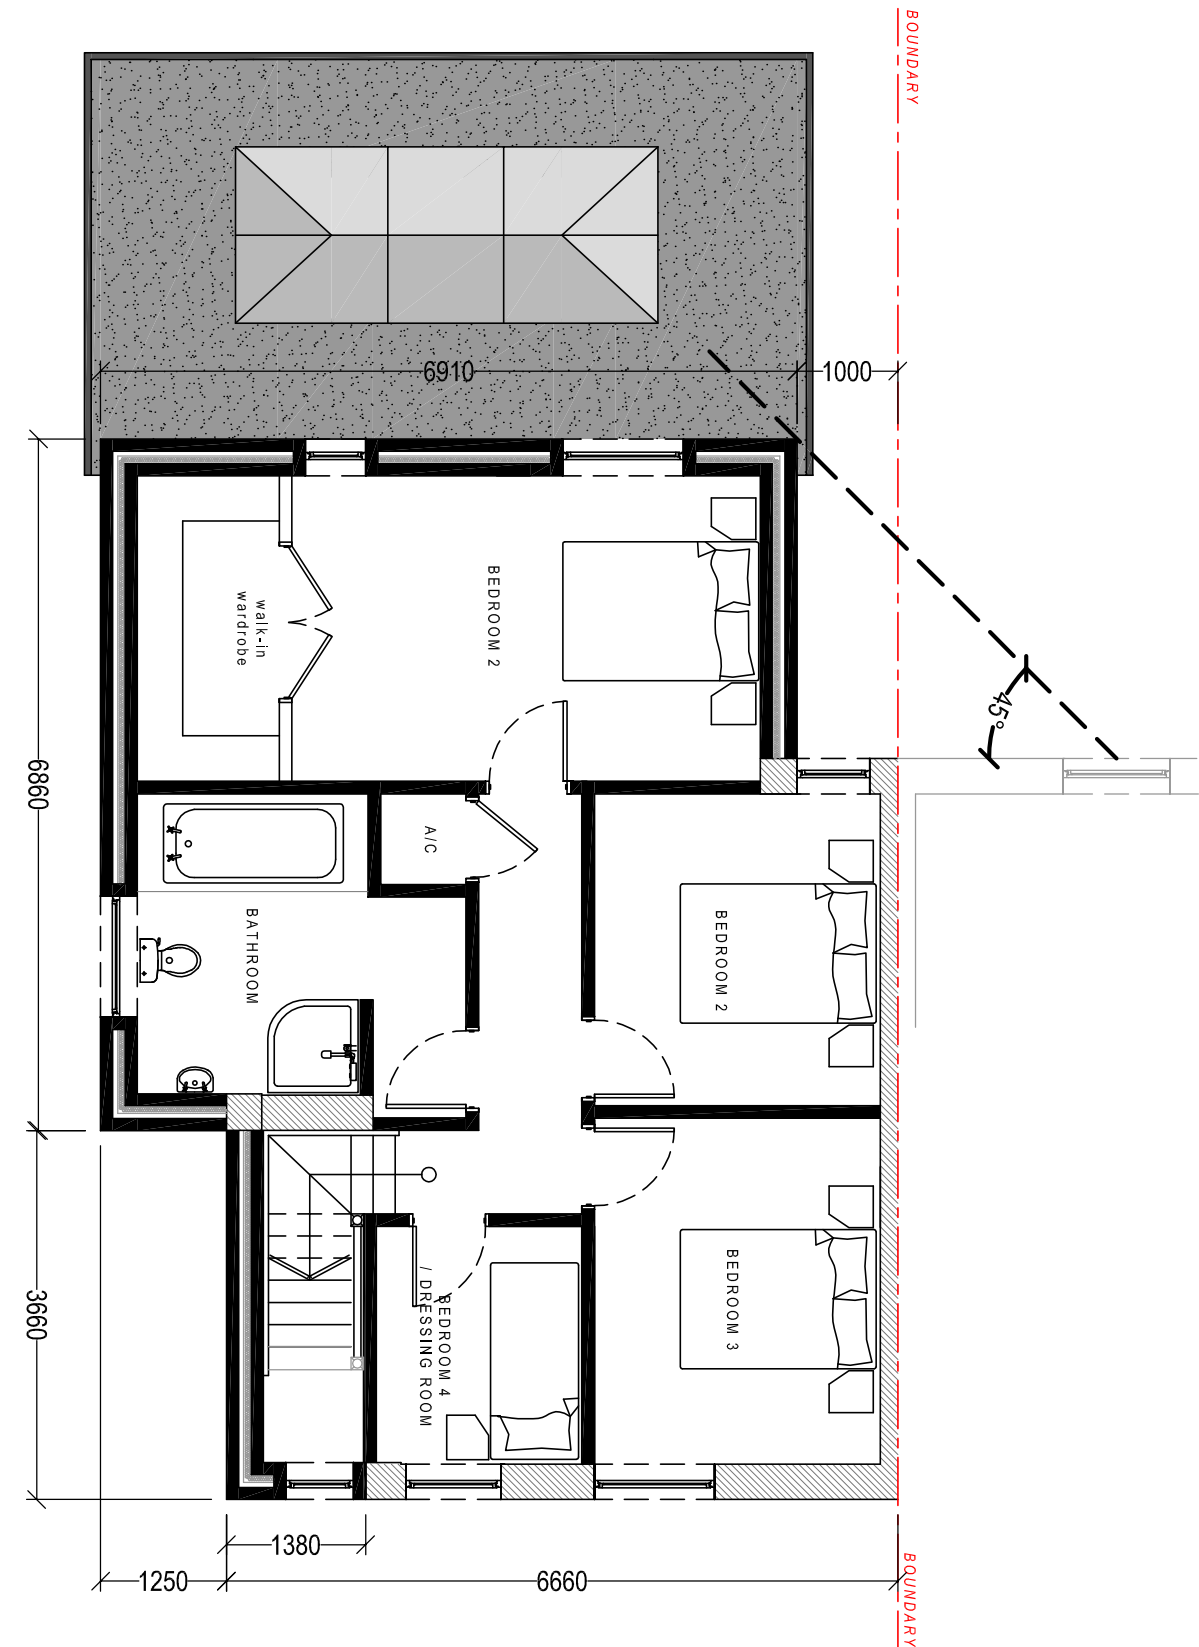


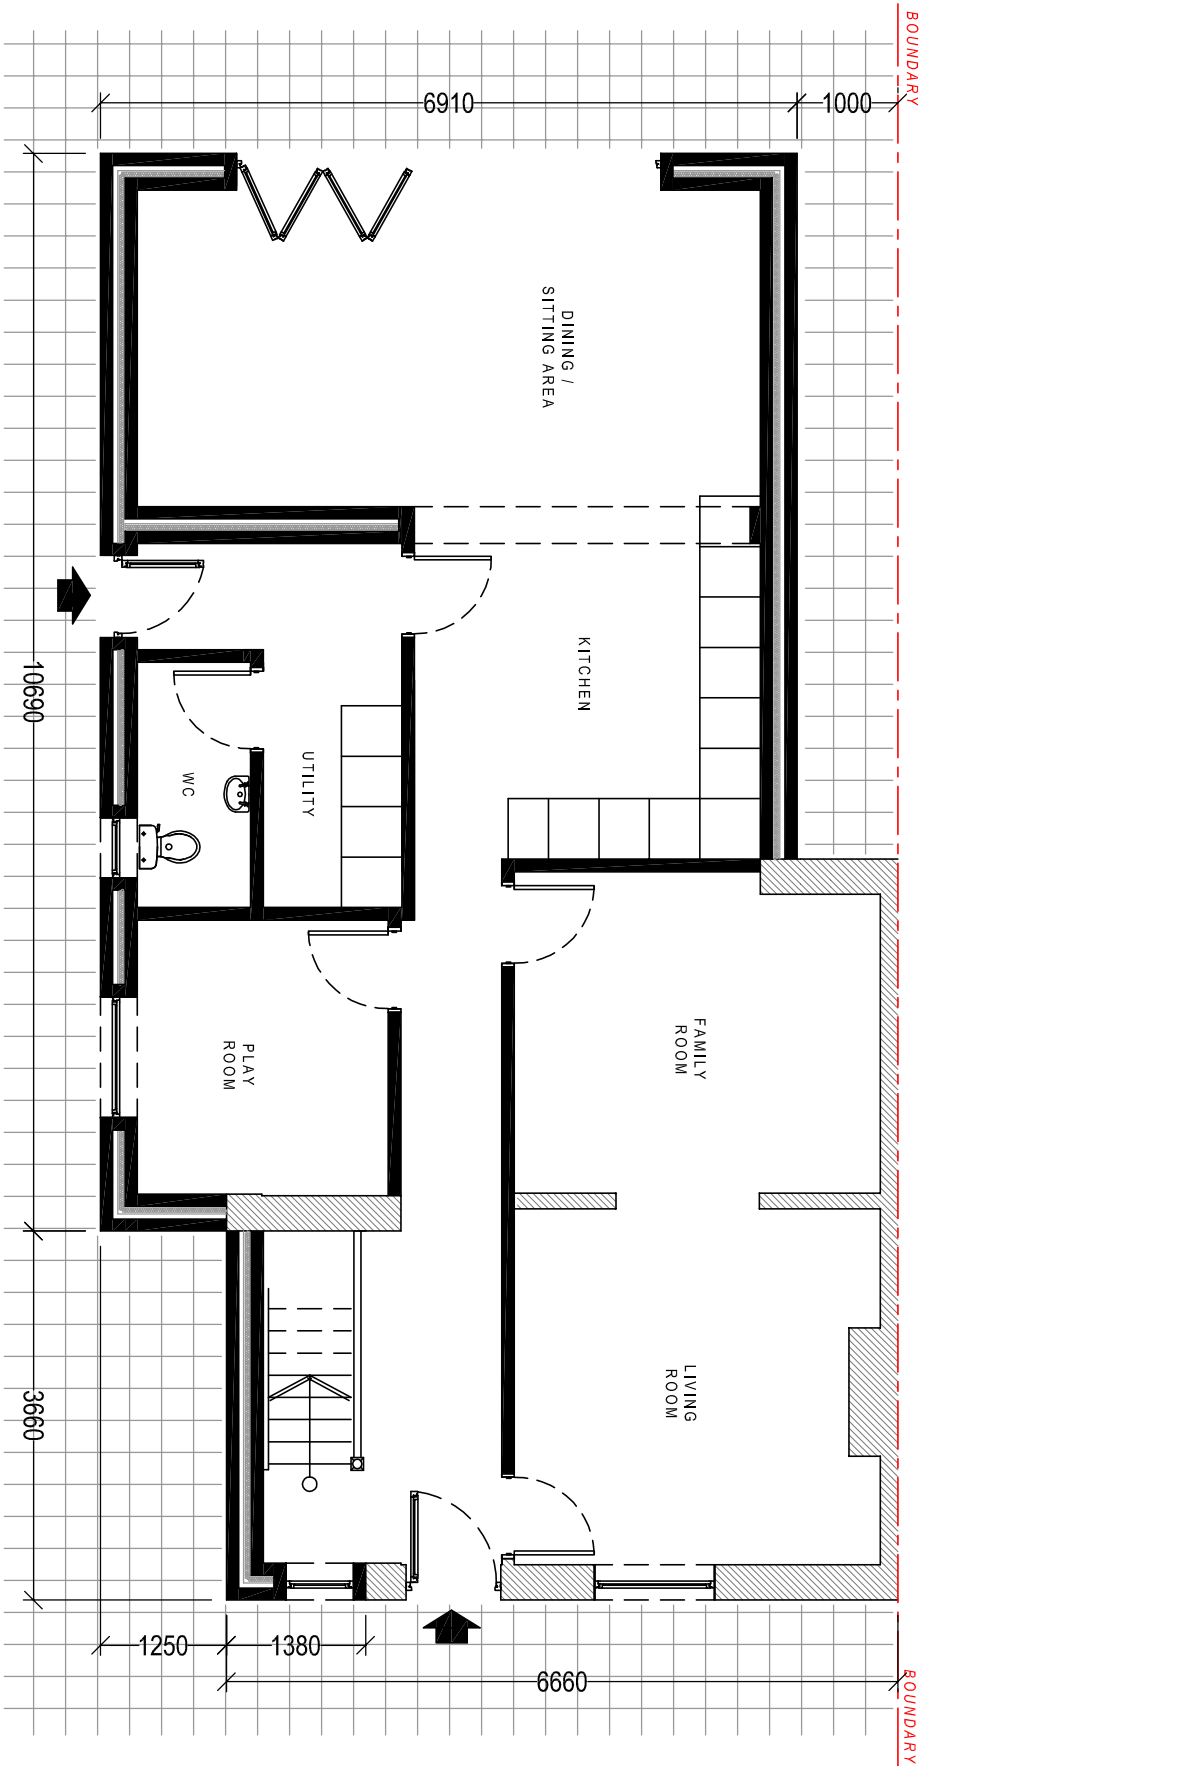

PROPOSED GROUND FLOOR PLAN

PROPOSED FIRST FLOOR PLAN

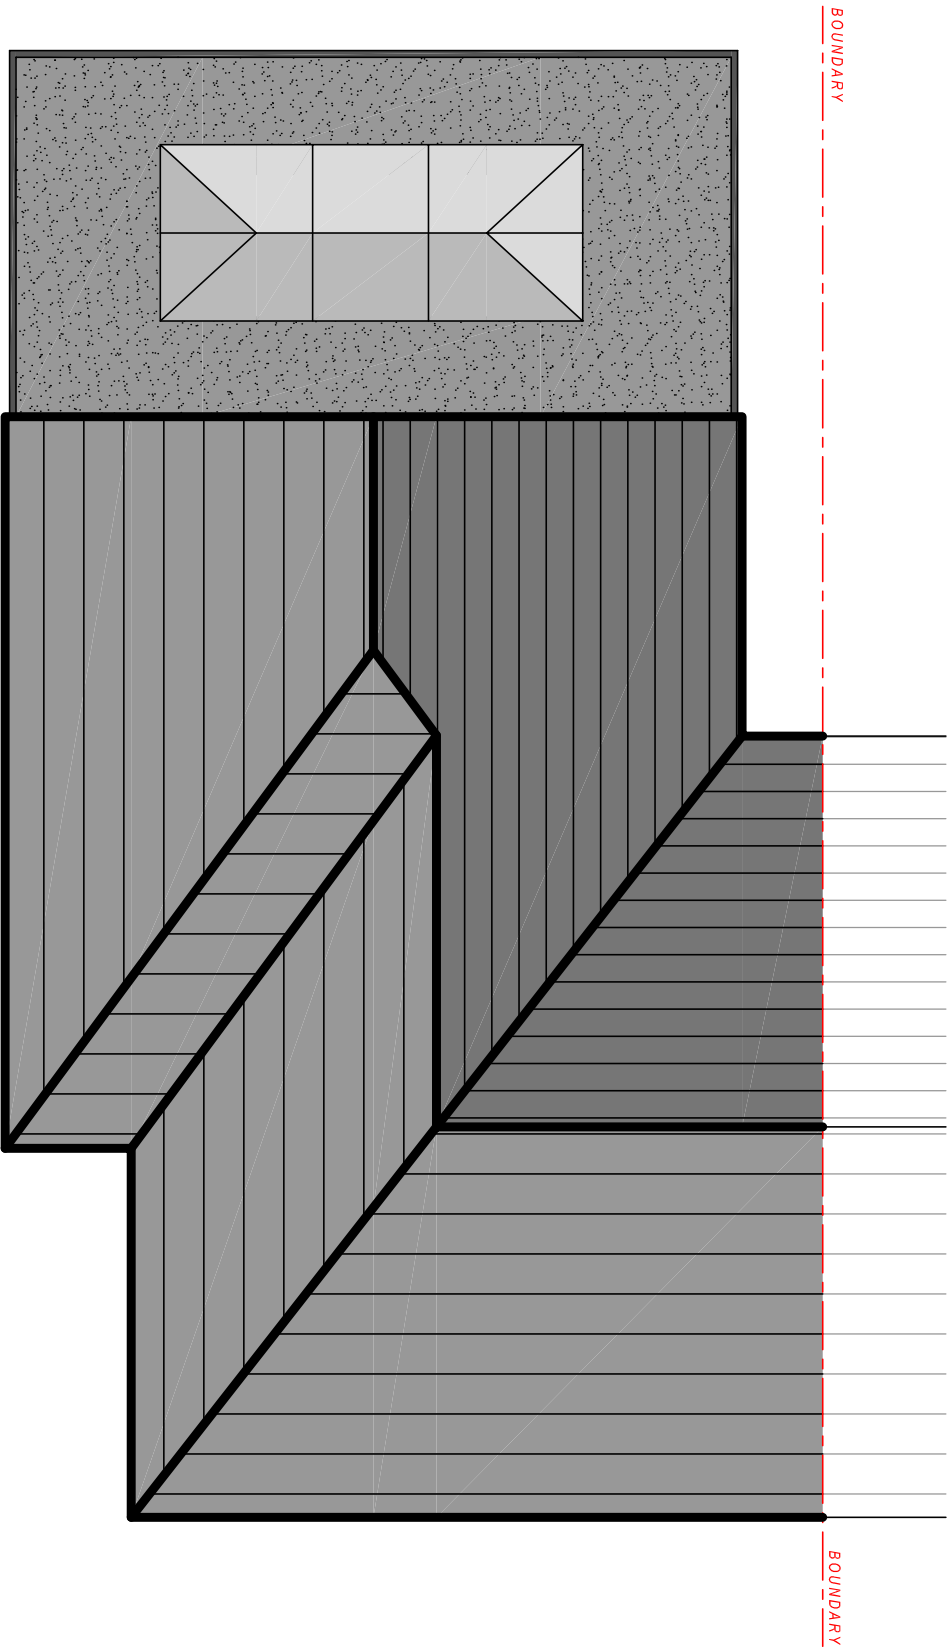

PROPOSED ROOF PLAN

Client:

Mr. & Mrs. K. Davies
33 Llewelyn Street
Glyneath

Project Title:

PROPOSED PART DOUBLE / PART SINGLE STOREY REAR EXTENSION AND INFILL DOUBLE STOREY SIDE EXTENSION

General Notes:

1. Do not scale from this drawing. Use figure dimensions only.
2. Dimensions are in millimetres unless otherwise stated.

Drawing Issue:

Planning

Drawing Title:

PROPOSED FLOOR PLANS

Drawing No:	005	Revision:	
Date:	14-11-2019	Revised:	
Scale(s):	1:100	Page Size:	A2

Cwm Planning & Design Ltd.
(architectural and Draughting Services)