
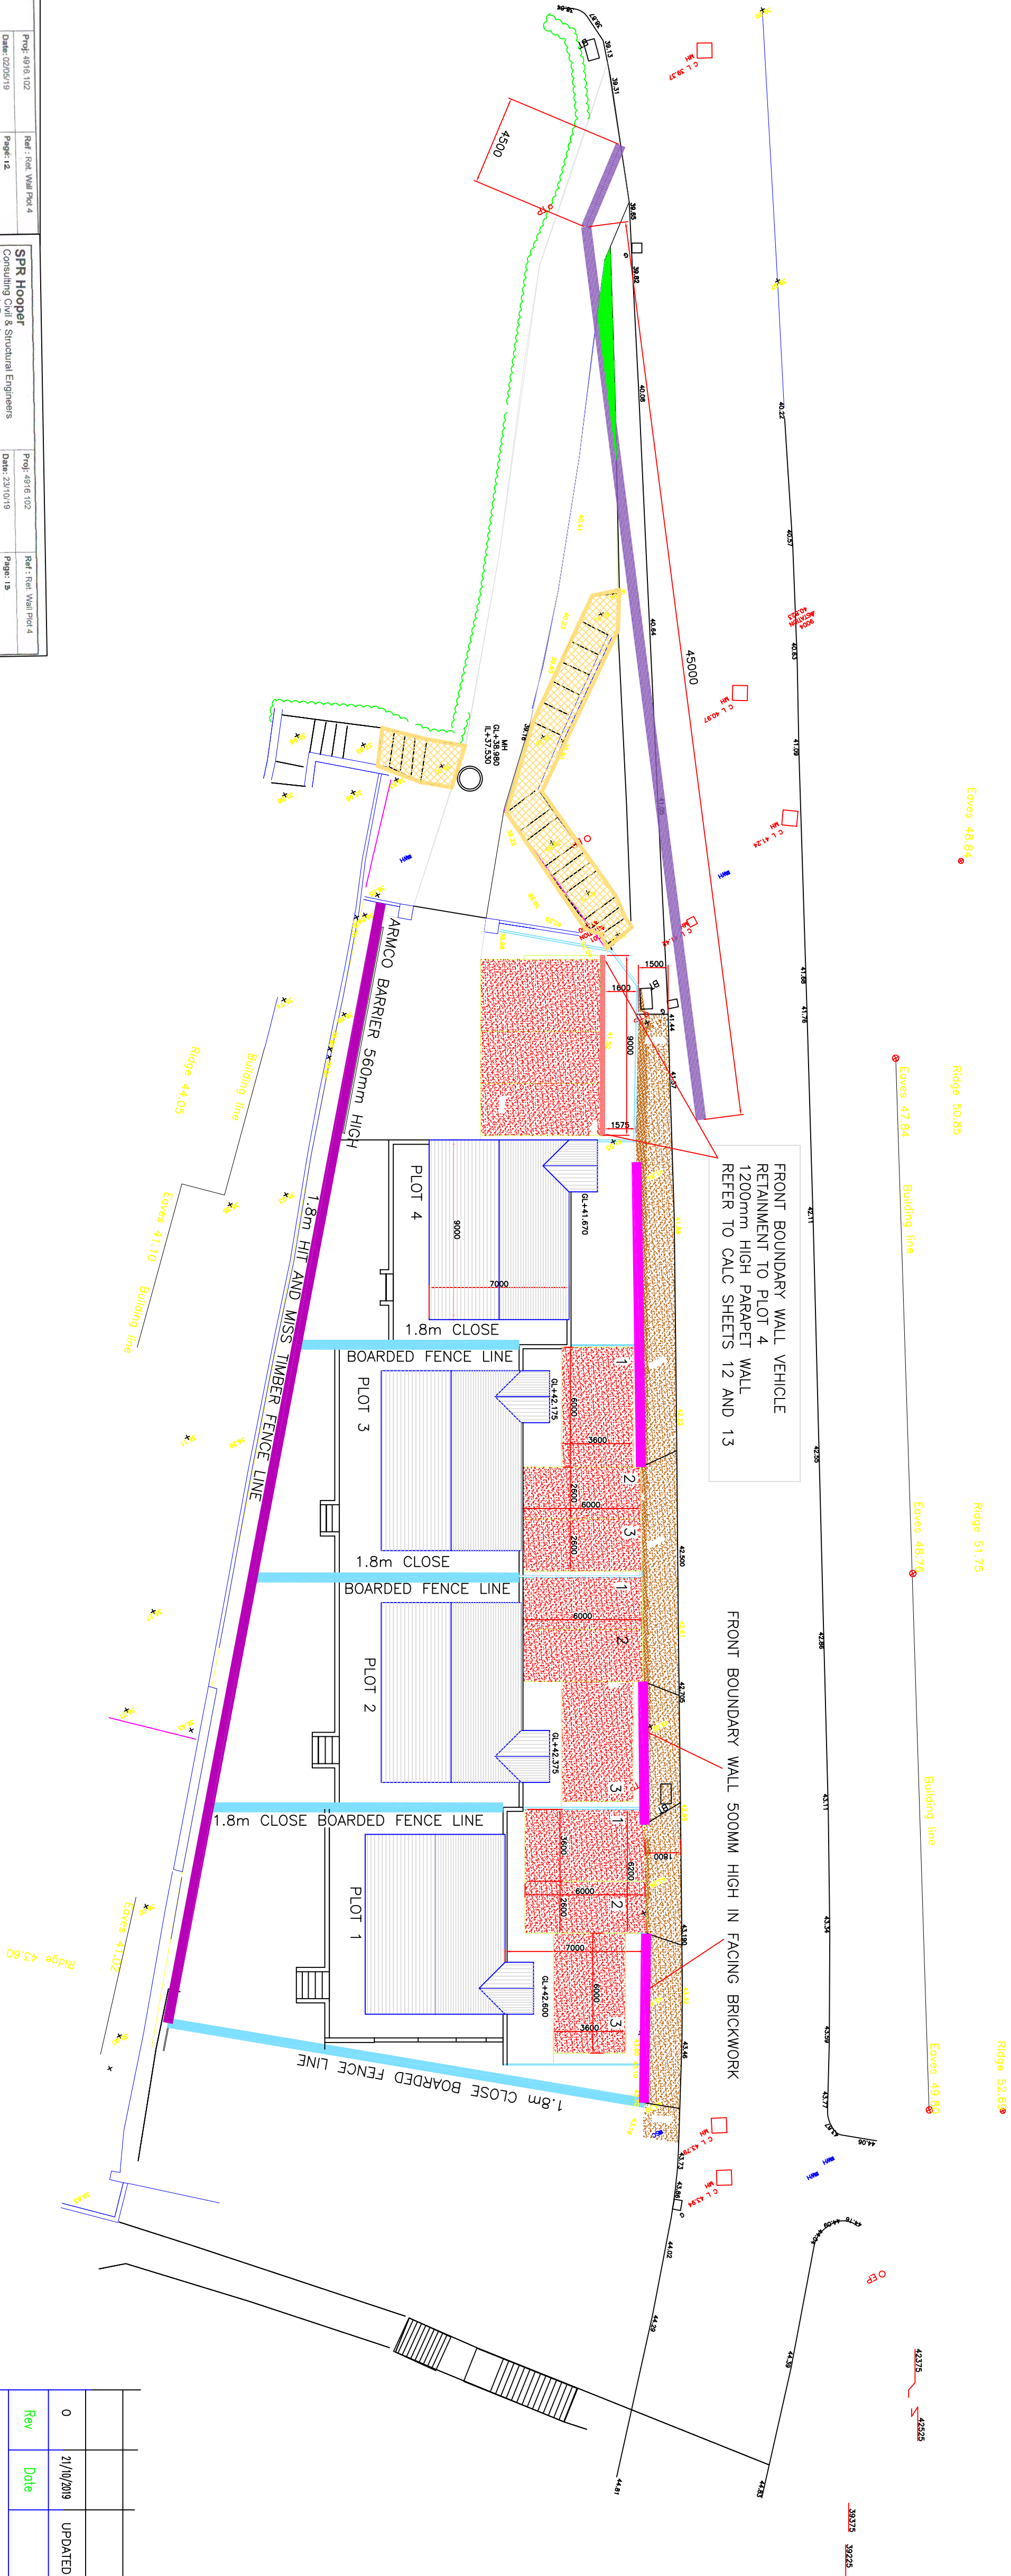


SITE PLAN LAYOUT—SITE BOUNDARIES
AND MEANS OF ENCLOSURES AND
HIGHWAYS IMPROVEMENTS REF CONDITIONS 11,12 AND 13

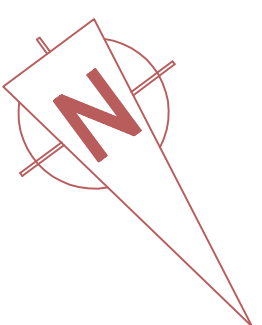

CHRISTOPHER WILLIAMS

DESIGN SERVICES

15 ASCOT DRIVE
BAGIN
PORT TARRANT
SOMERSET
SA12 8PL
Tel : (01532) 824034
Mobile: 07737 520888
Email : design.services@williamsd.com

Client:
Mr Wynne Edwards
CWMAYON

Project:
TABERNACLE TERRACE
PLANNING APPLICATION P2017/1094

Title:
REFERENCE CONDITIONS 11.12 AND 13
PLANNING APPLICATION SECTION 73

Rev	Date	Description	Drawn	Checked
0	21/10/2019	UPDATED FOR PLANNING SECTION 73	CMW	

Designed:	Drawn:	Checked:
Scale: 1:200	Date: 21/10/2019	Approved:

Drawing No
WE/TTC/19/C07

Revision:
0