
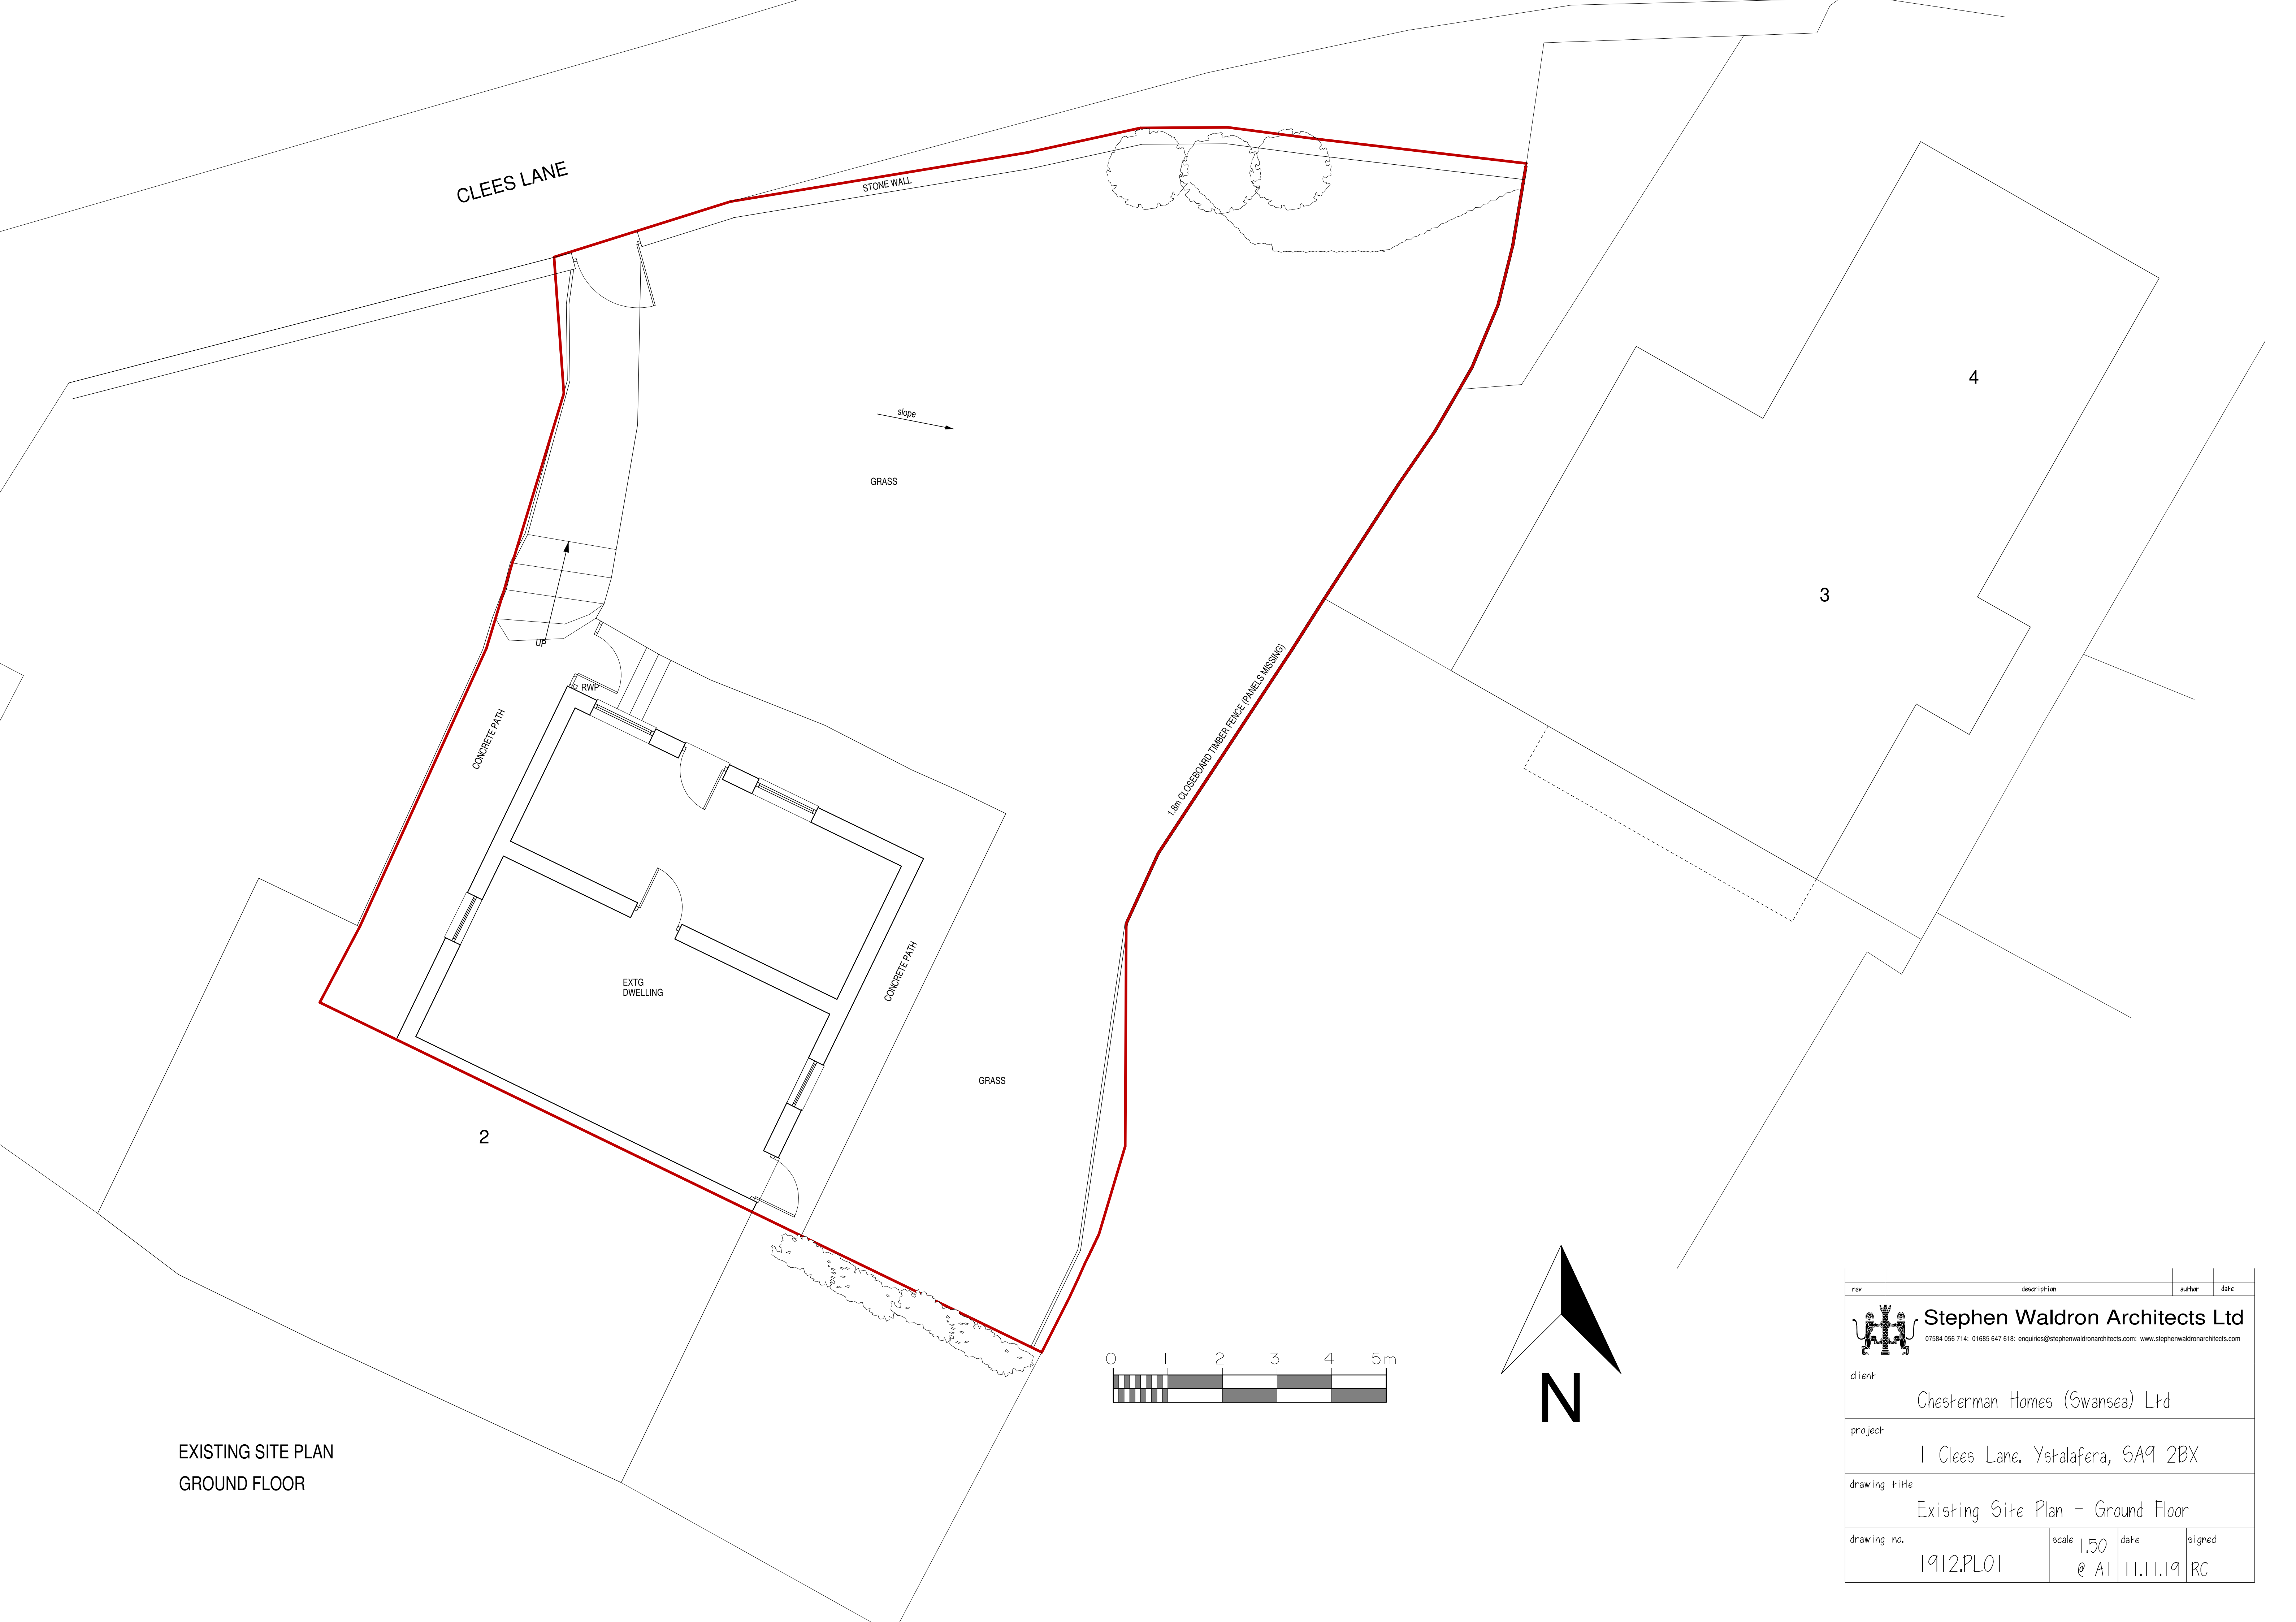


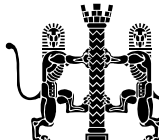

EXISTING SITE PLAN
GROUND FLOOR

rev	description		author	date
 Stephen Waldron Architects Ltd 07584 056 714; 01685 647 618; enquiries@stephenwaldronarchitects.com; www.stephenwaldronarchitects.com				
client Chesterman Homes (Swansea) Ltd				
project 1 Clees Lane, Ystalafera, SA9 2BX				
drawing title Existing Site Plan - Ground Floor				
drawing no. 1912.PL01	scale 1:50 @ A1	date 11.11.19	signed RC	