




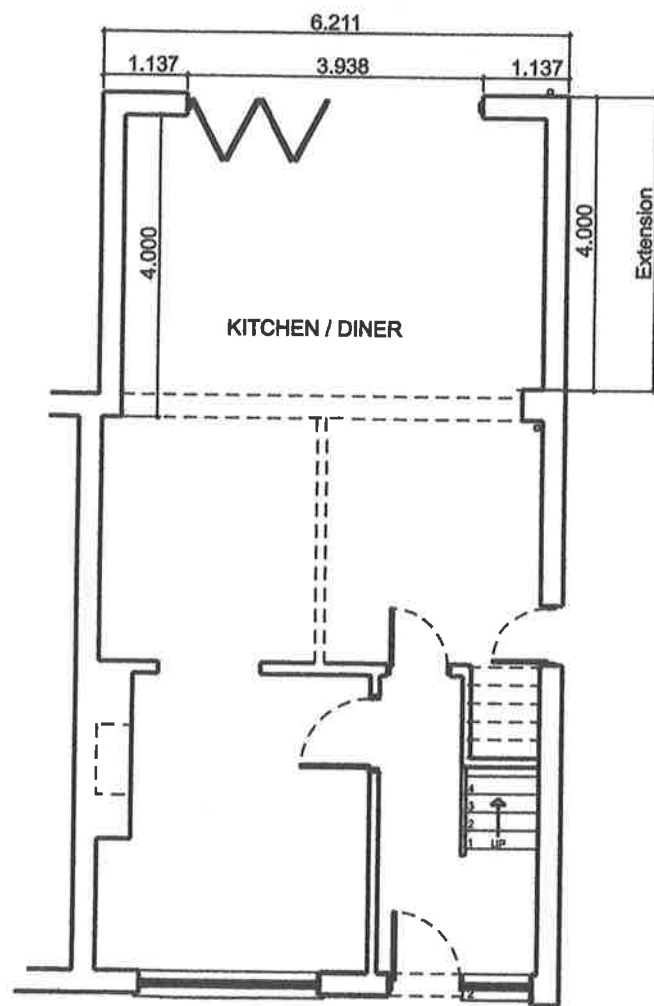

Proposed Ground Floor Layout

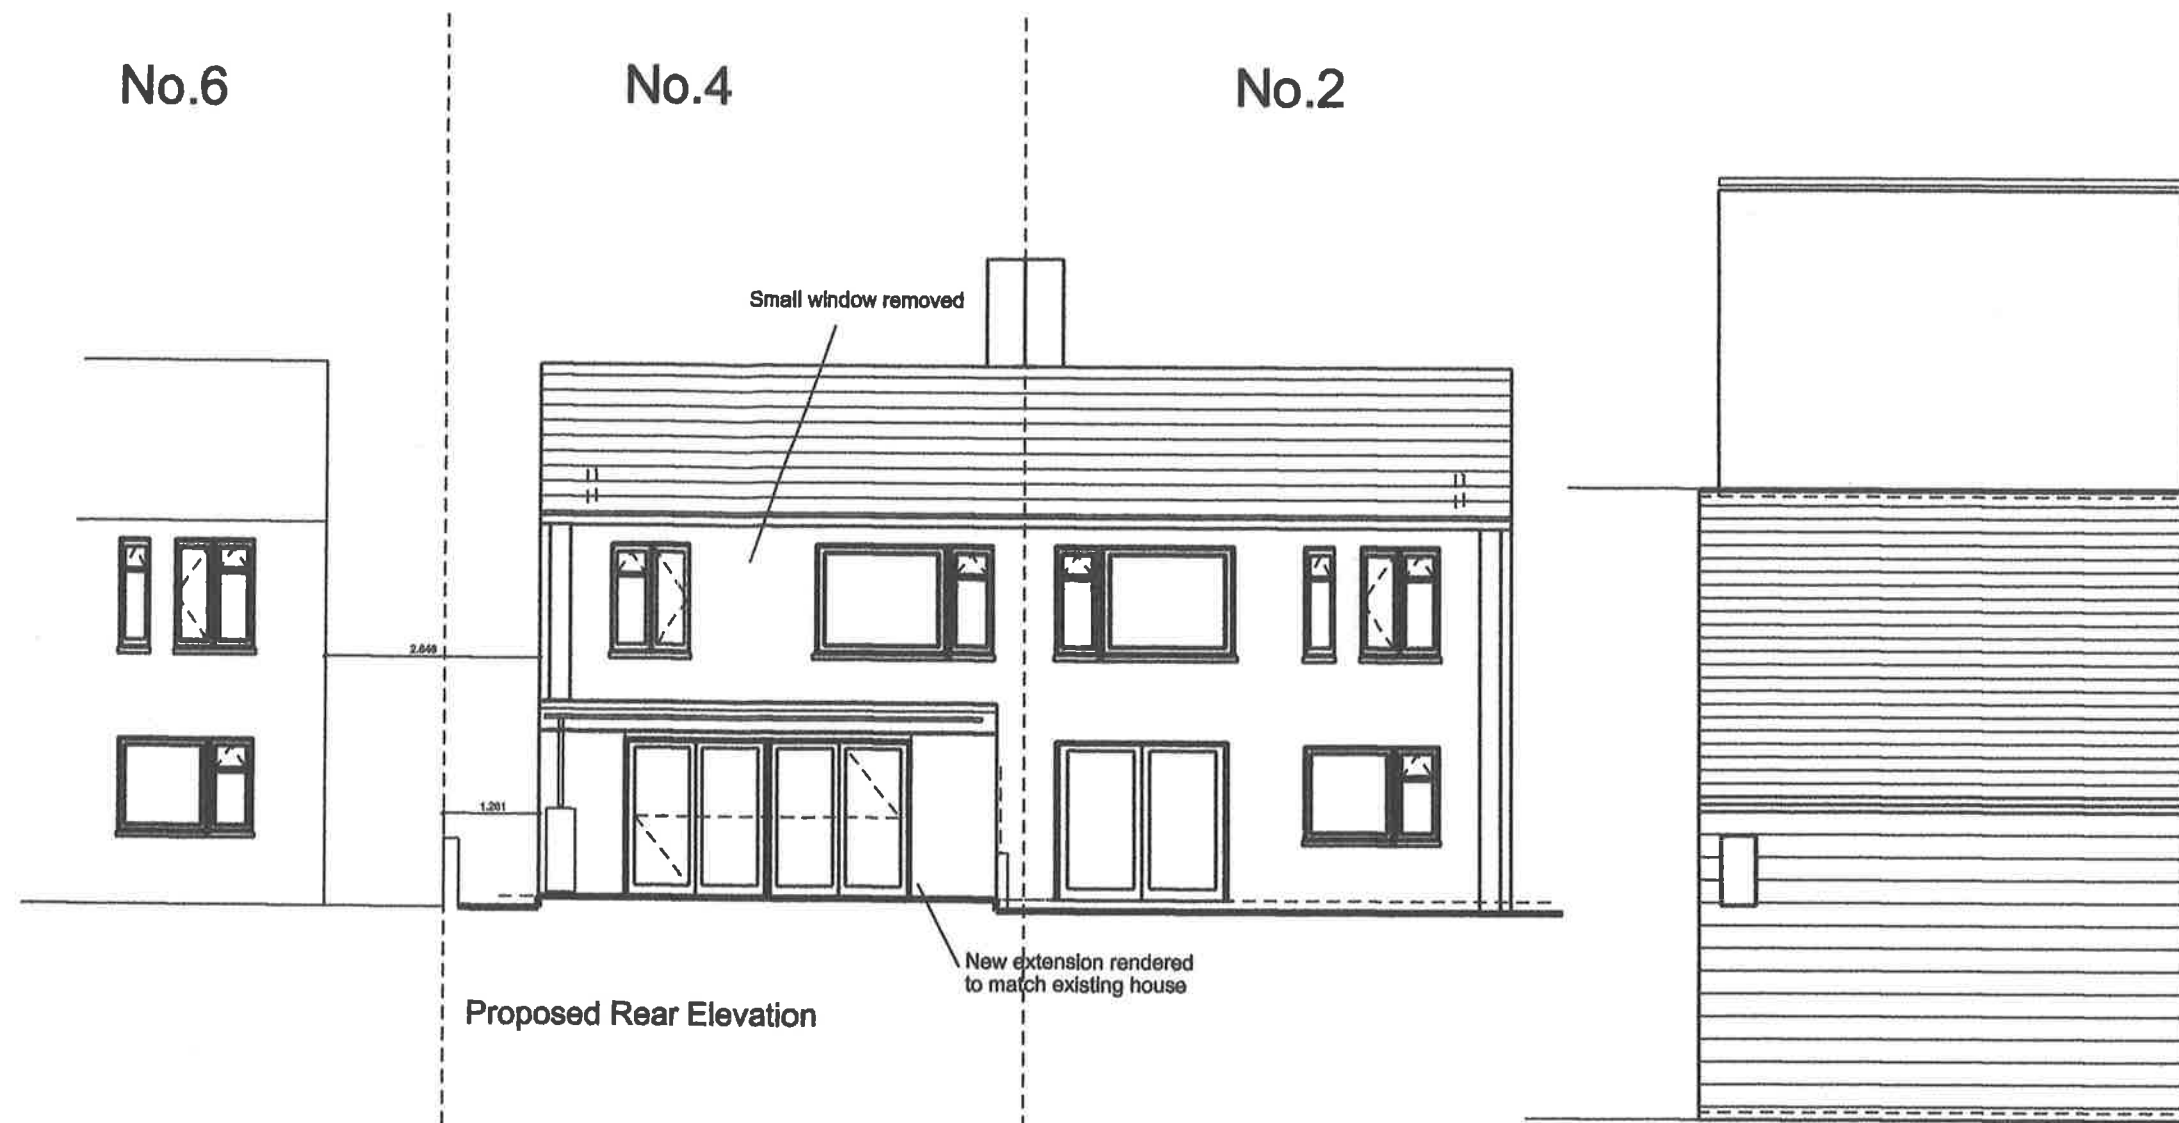

Proposed Roof Plan

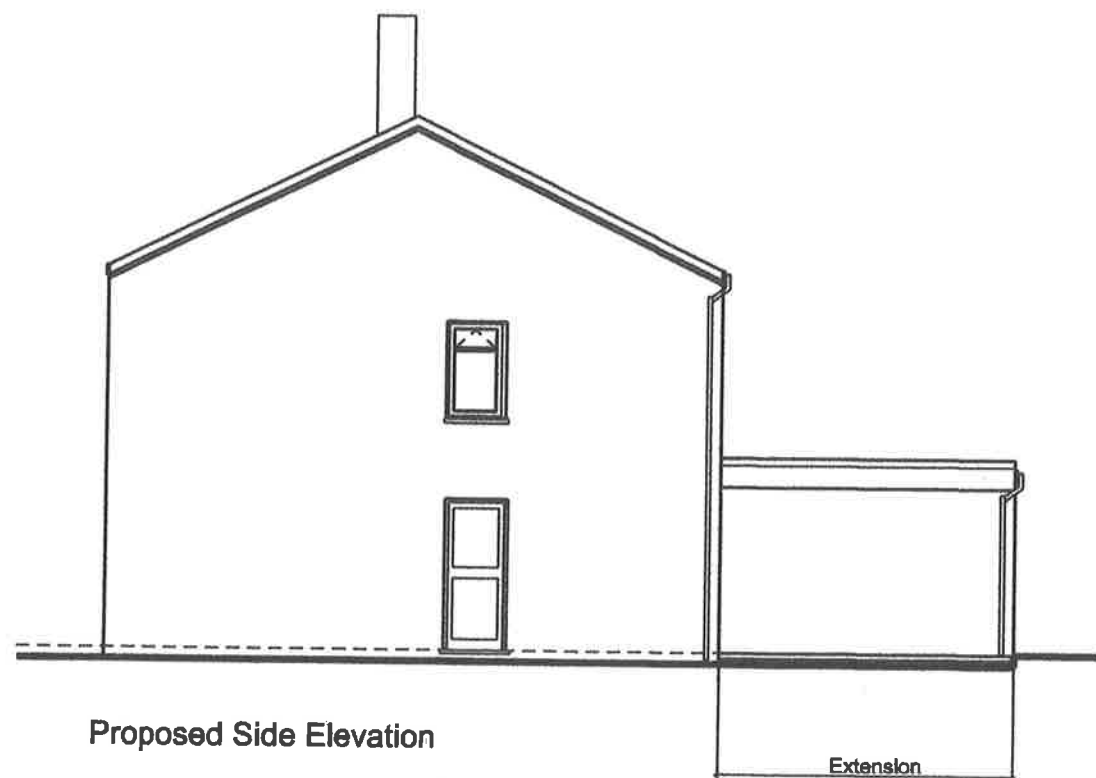

REV	DESCRIPTION	DATE
AMENDMENTS		
CLIENT		
Mr Mark Lewis		
TITLE		
Proposed Rear and Side Elevations		
SCHEME		
No4 Brynhyfryd, Glynneath, NEATH, SA11 6BA		
DRAWN	CHECKED	
SCALES 1:100 @ A3	DATE	OCTOBER 2019
DRAWING NO.		
201902 / PA / 02A		