



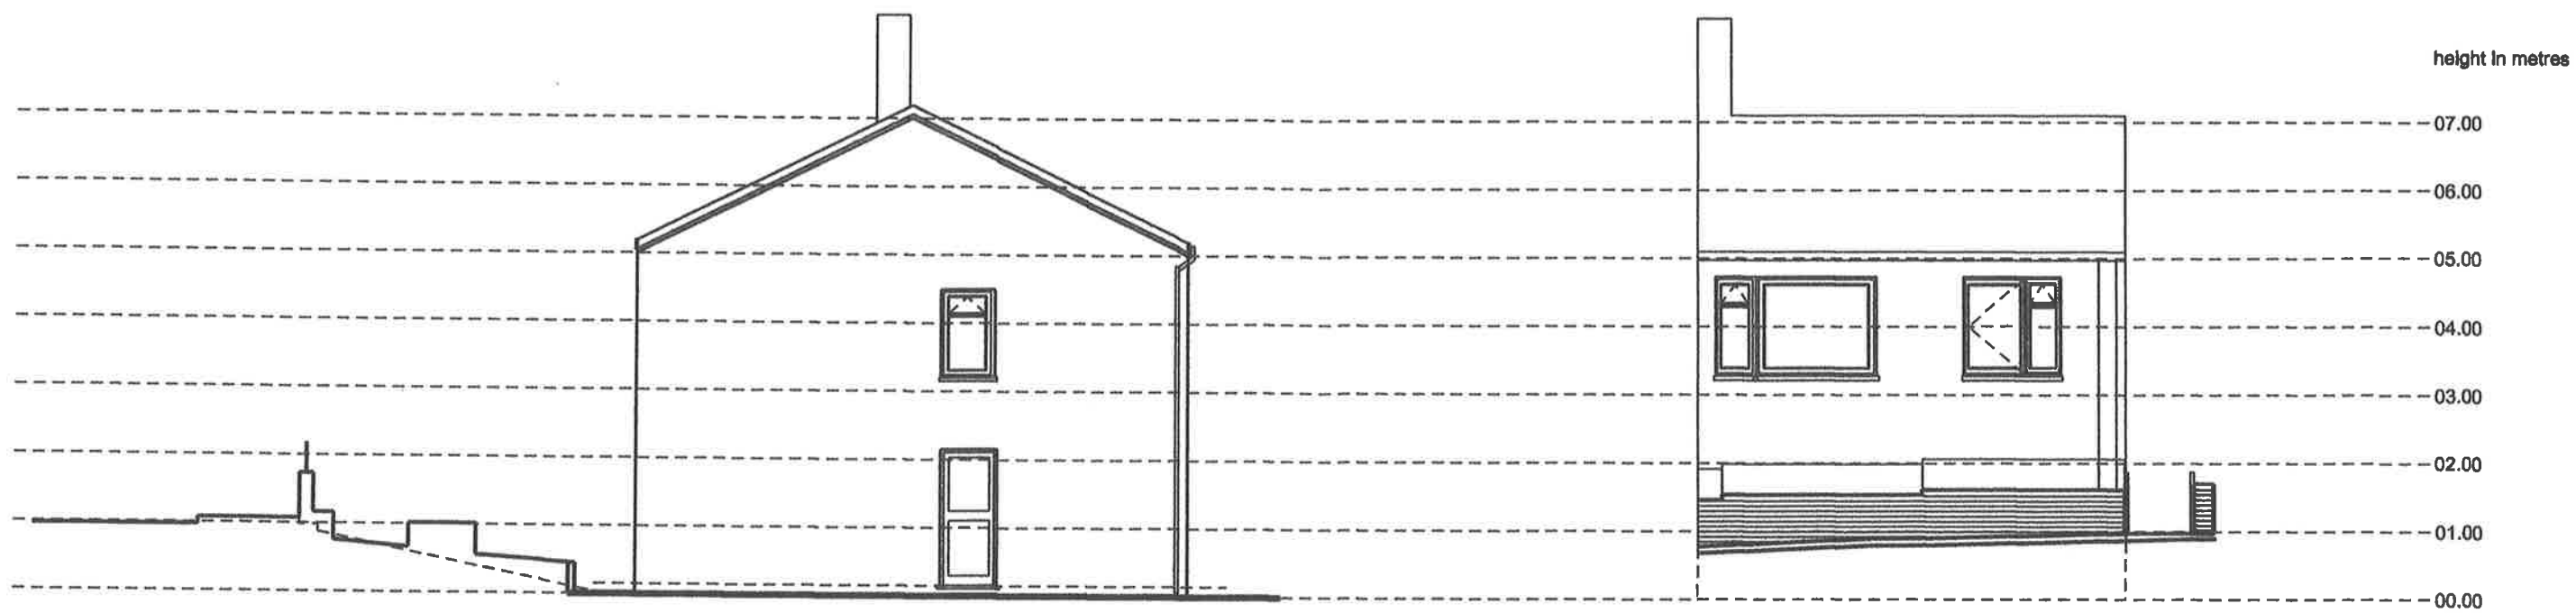

Existing Side Elevation

Existing Front Elevation from road

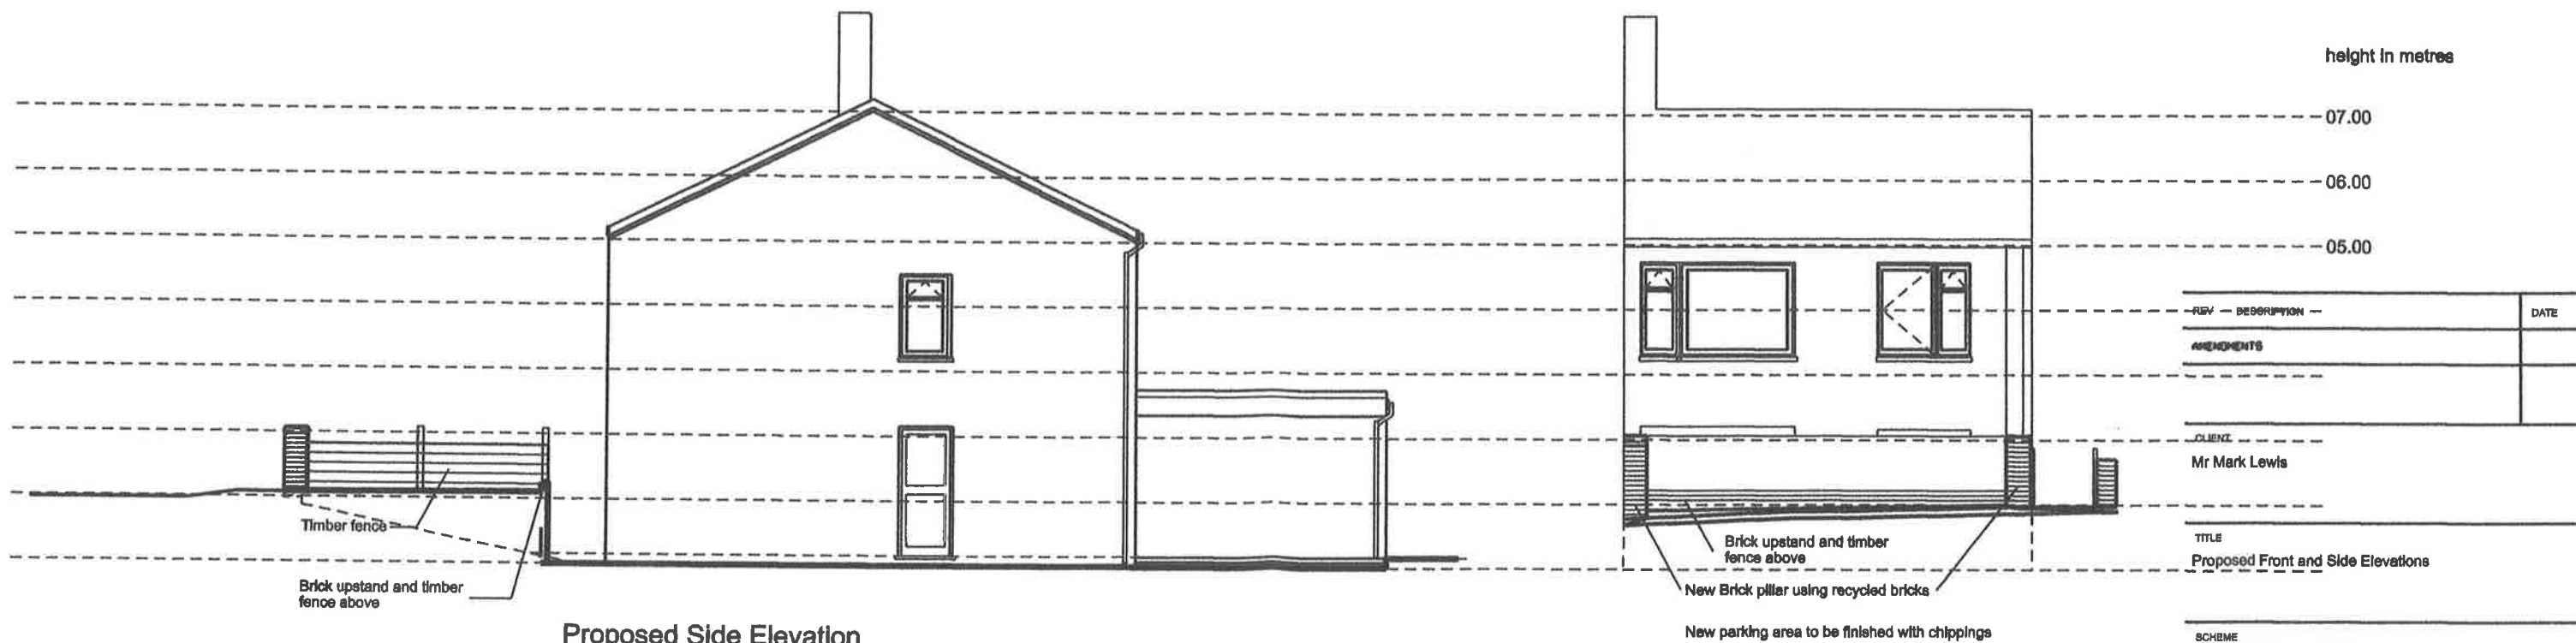

Proposed Side Elevation

Proposed Front Elevation from road

REV	DESCRIPTION	DATE
AMENDMENTS		
CLIENT		
Mr Mark Lewis		
TITLE		
Proposed Front and Side Elevations		
SCHEME Not Brynhyfryd, Glynneath, NEATH, SA11 5BA		
DRAWN	CHECKED	
SCALES	1:100 @ A3	DATE OCTOBER 2019
DRAWING NO.		
201902 / PA / 03		