


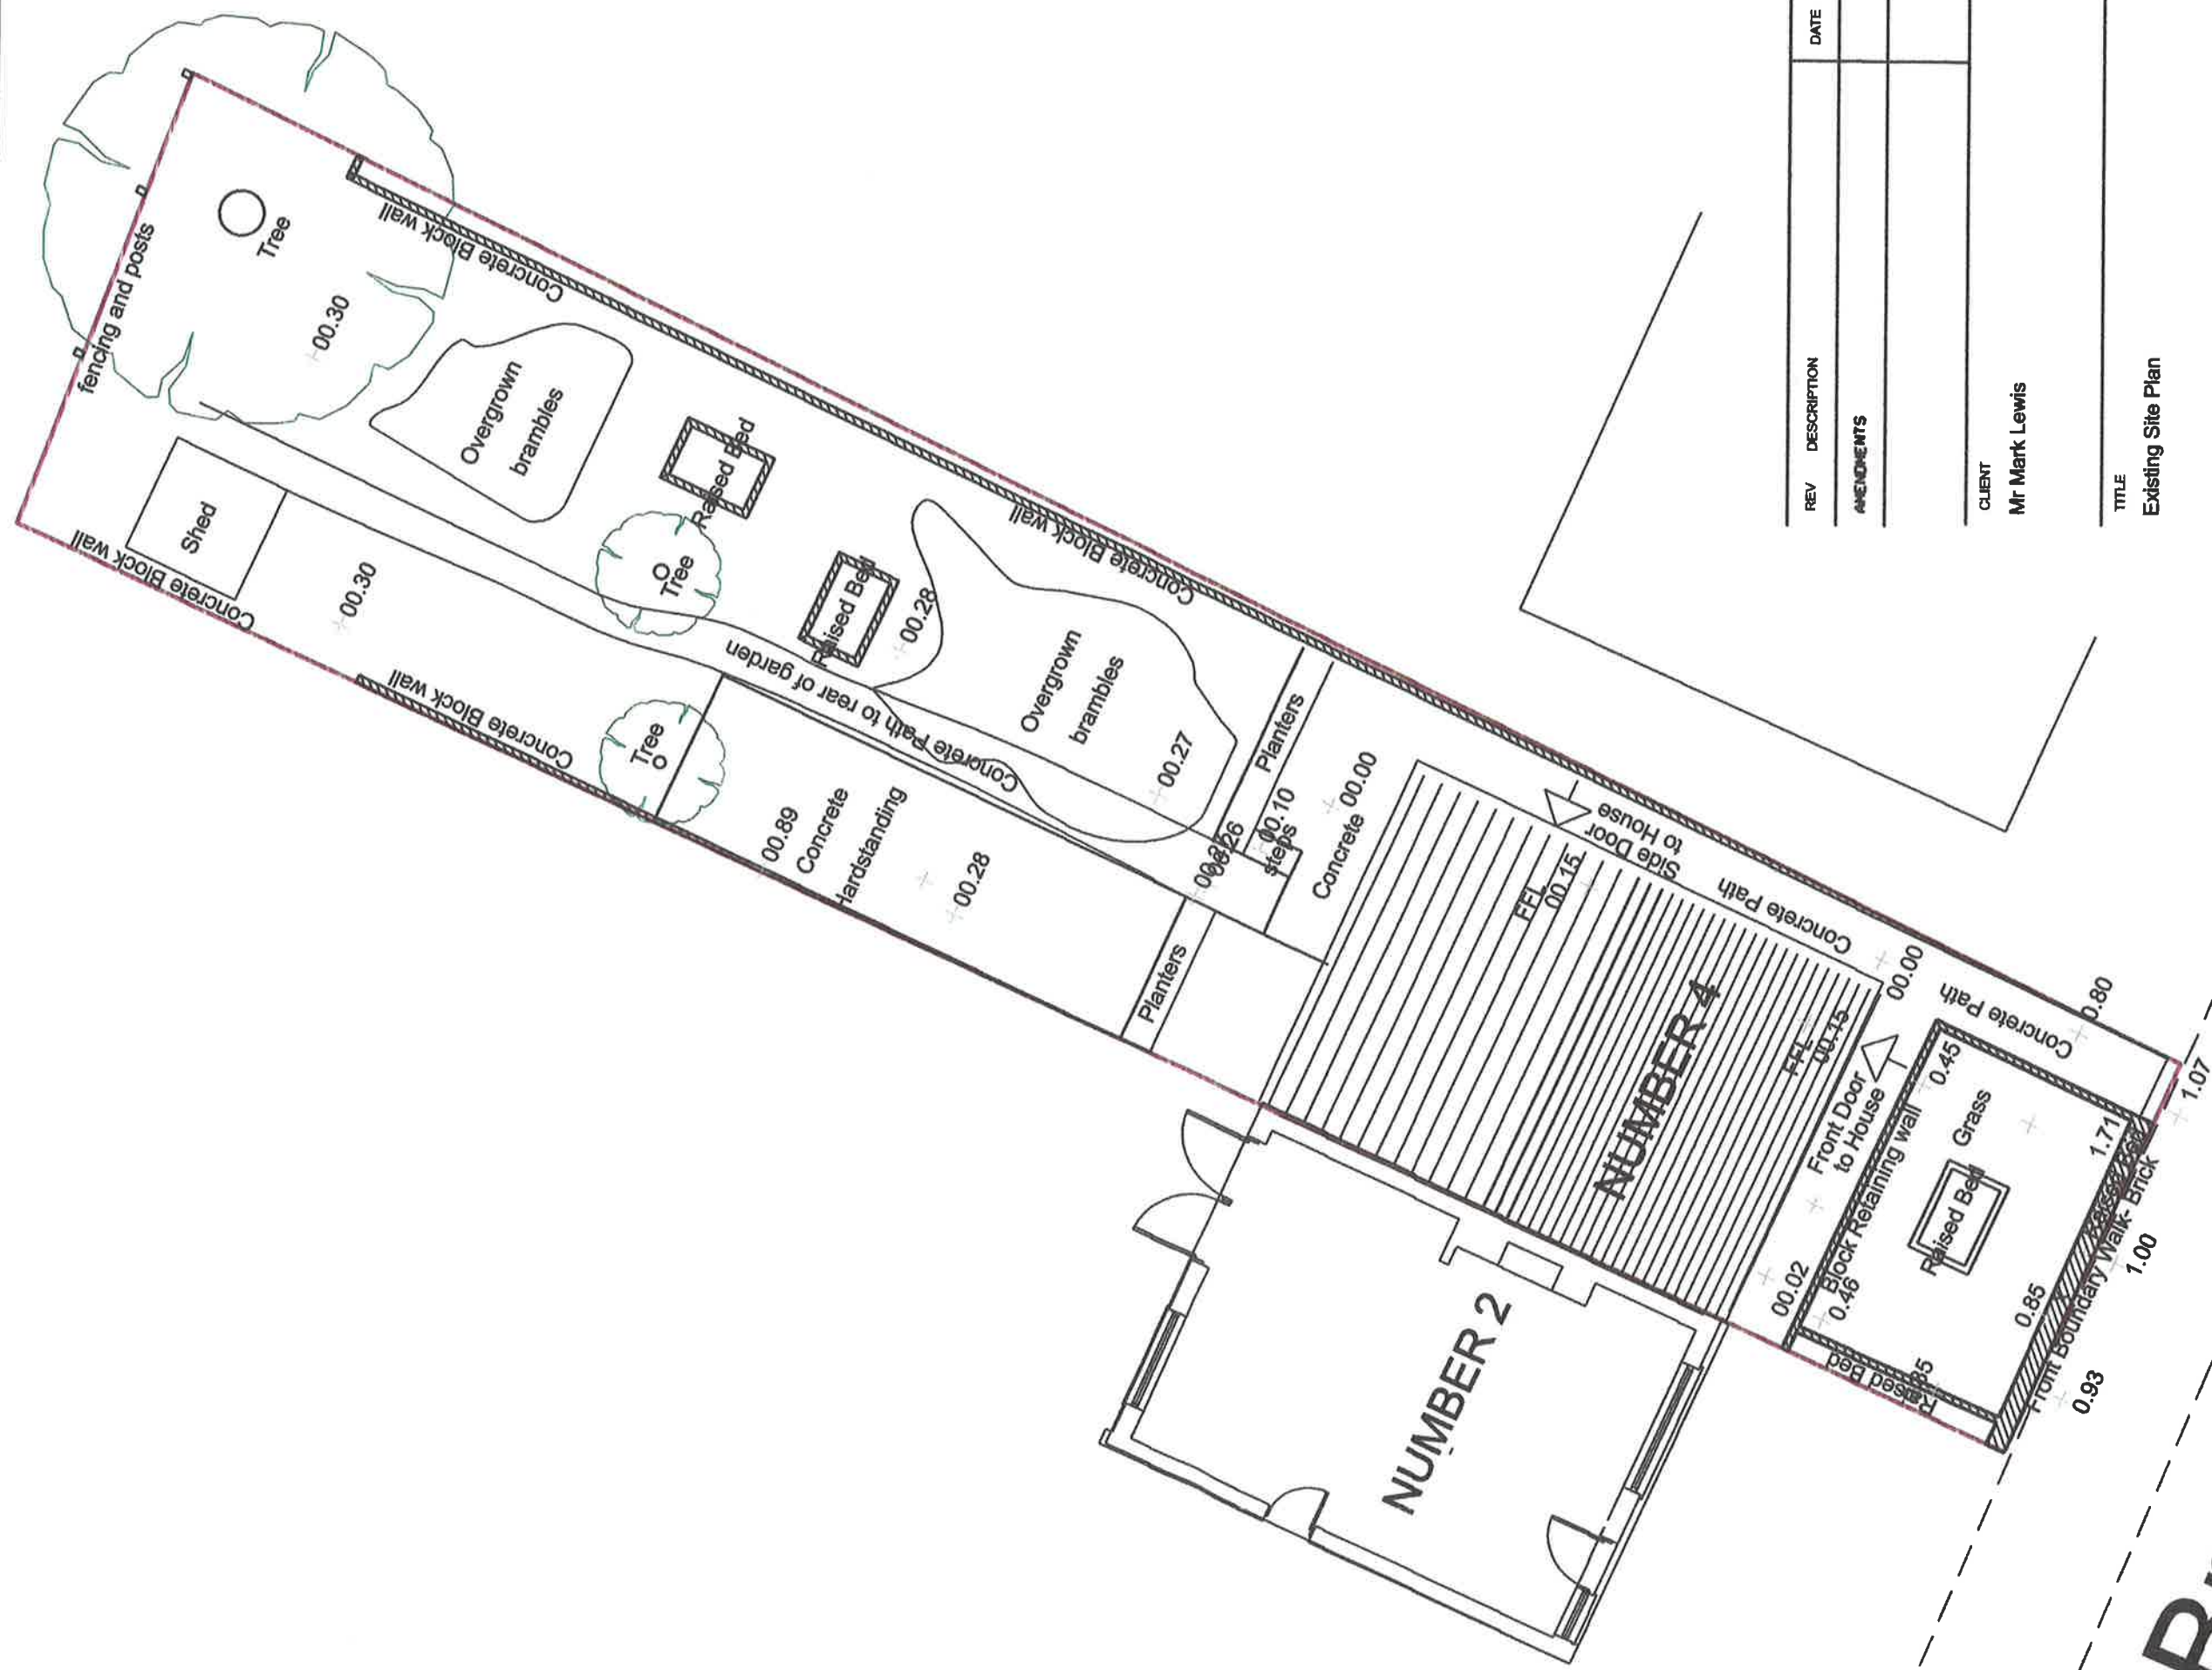

REV	DESCRIPTION	DATE
AMENDMENTS		

CLIENT
Mr Mark Lewis

TITLE	
Existing Site Plan	

SCHEME 1

DRAWN	CHECKED
SCALES 1:100 @ A3	DATE October 2019

DRAWING NO.

201902 / SLP / 01 EX

1.00 1.07

Brynhyfryd