




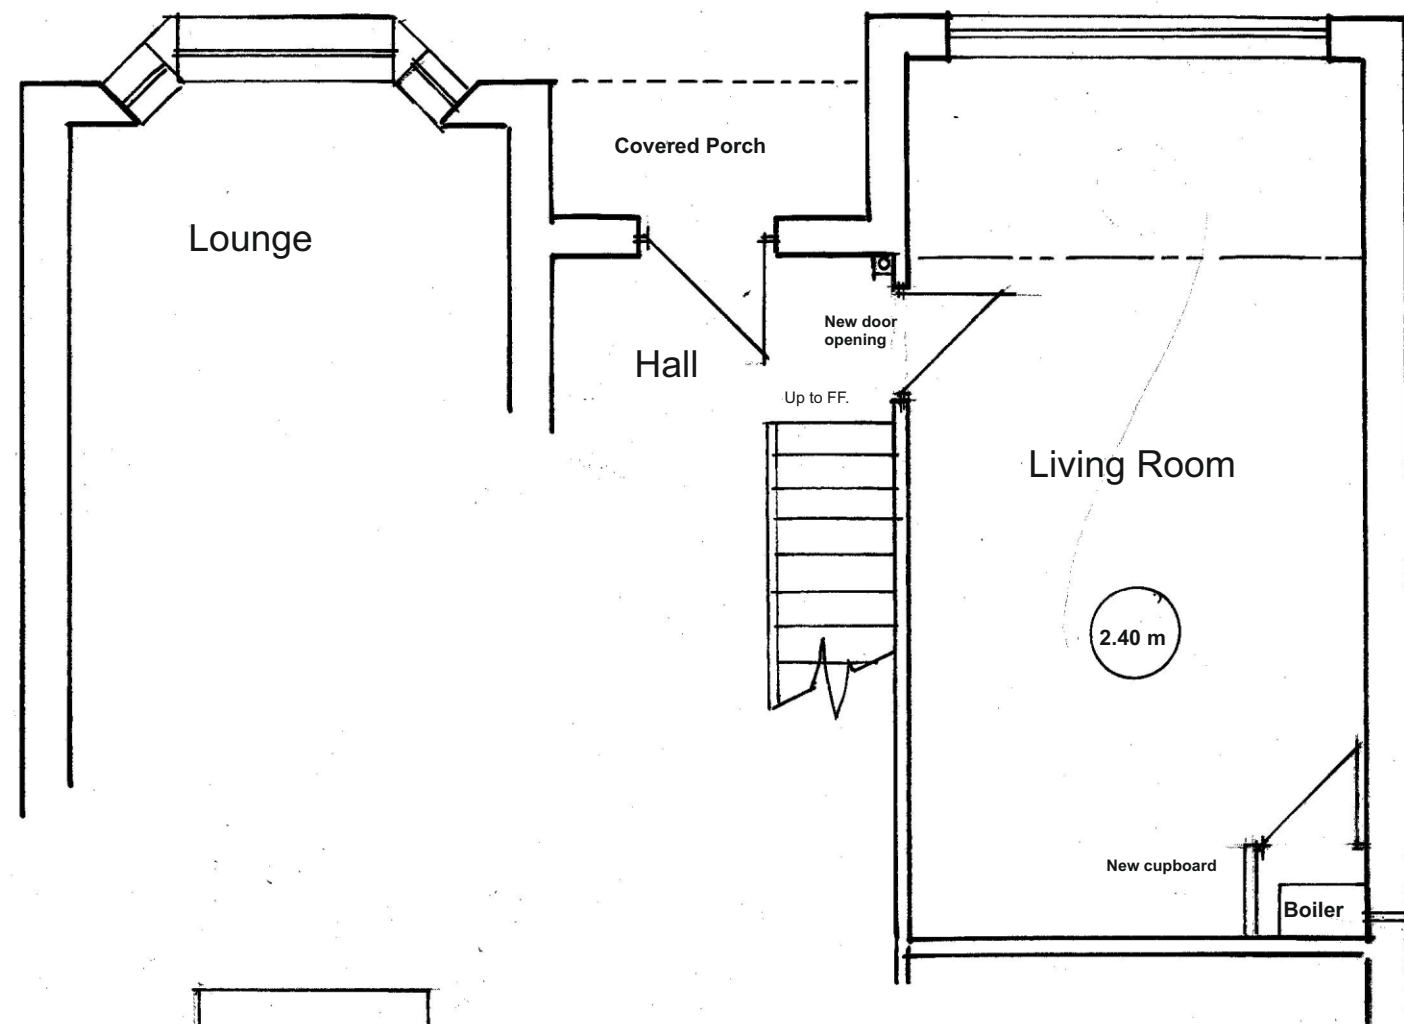


Part G.F. Plan - 1:50 @ A3

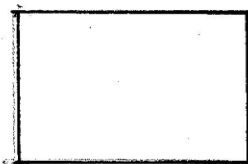


Roof Plan 1:100 @ A3

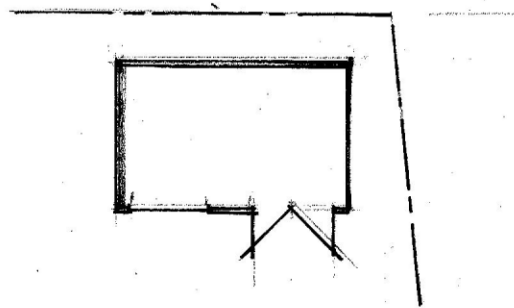


Floor Plan 1:100 @ A3

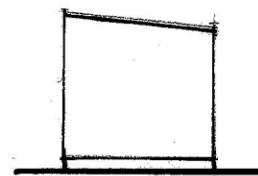


NW Elev 1:100 @ A3

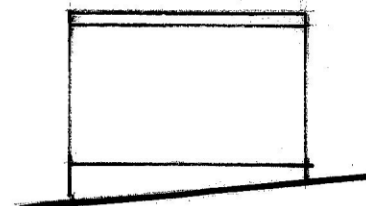

SW Elev 1:100 @ A3

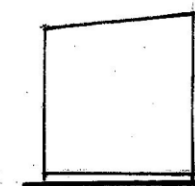

SE Elev 1:100 @ A3

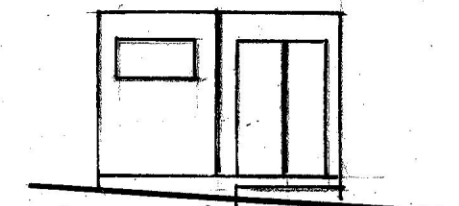

NE Elev 1:100 @ A3

External Finishes:

Garage conversion - Face brick and White upvc windows both matching existing;

Shed - Walls and doors soft wood timber treated with a clear preservative;

Shed Roof - Mineral felt

Shed Window - Opaque glass



Proposed Front Elevation - 1:100 @ A3

Ron Bagshaw & Associates Ltd.

Architectural Design & Planning Consultants



Wood Field House
1b Rosser Terrace
Cilfrew
Neath, SA10 8LH

Contact Details -
01639 632822 (Office)
07870 863859 (Mobile)
mail@ronbagshaw.co.uk

Drawing No: LP/2019/02

Scales: 1:50 and 1:100 @ 1:50

Date: November 2019

Notes/Revisions

Proposal: Garage Conversion and new Shed in the rear garden.

Location: 191 Bryn Morgrug, Alltwen, Pontardawe SA8 3BE.

Client: Lynsey Price - same address.

Title: Proposed Floor Plans and Elevations.