



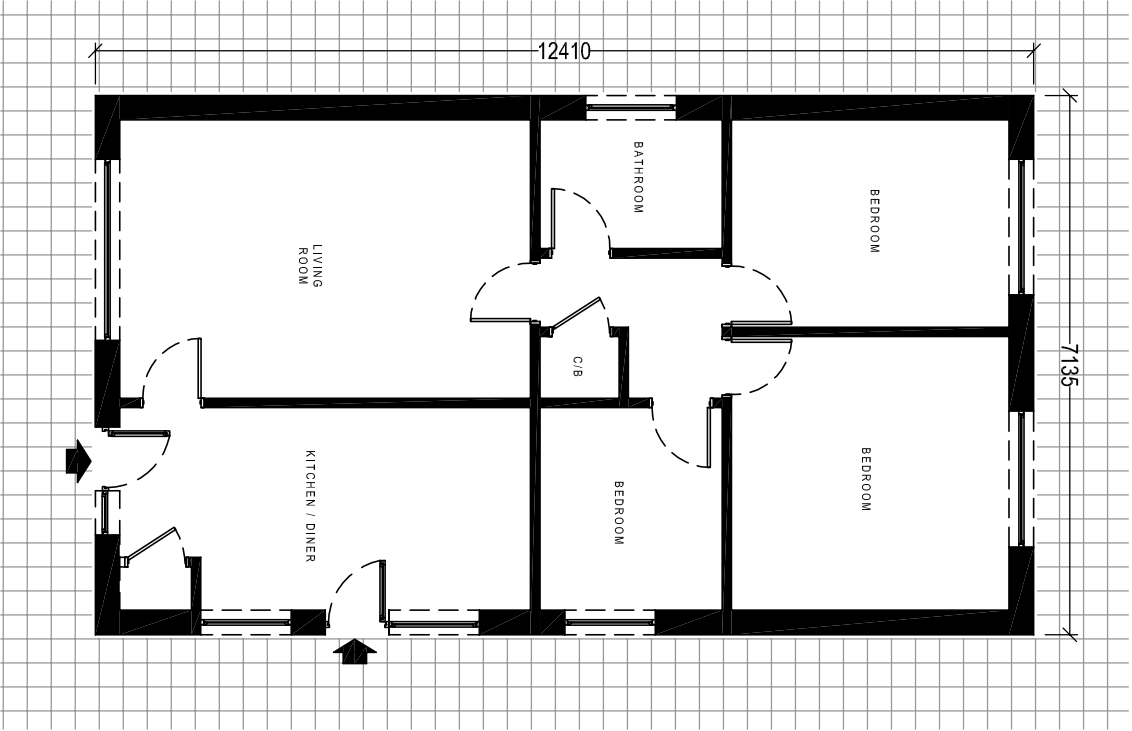

EXISTING FLOOR PLAN

Scale 1:100

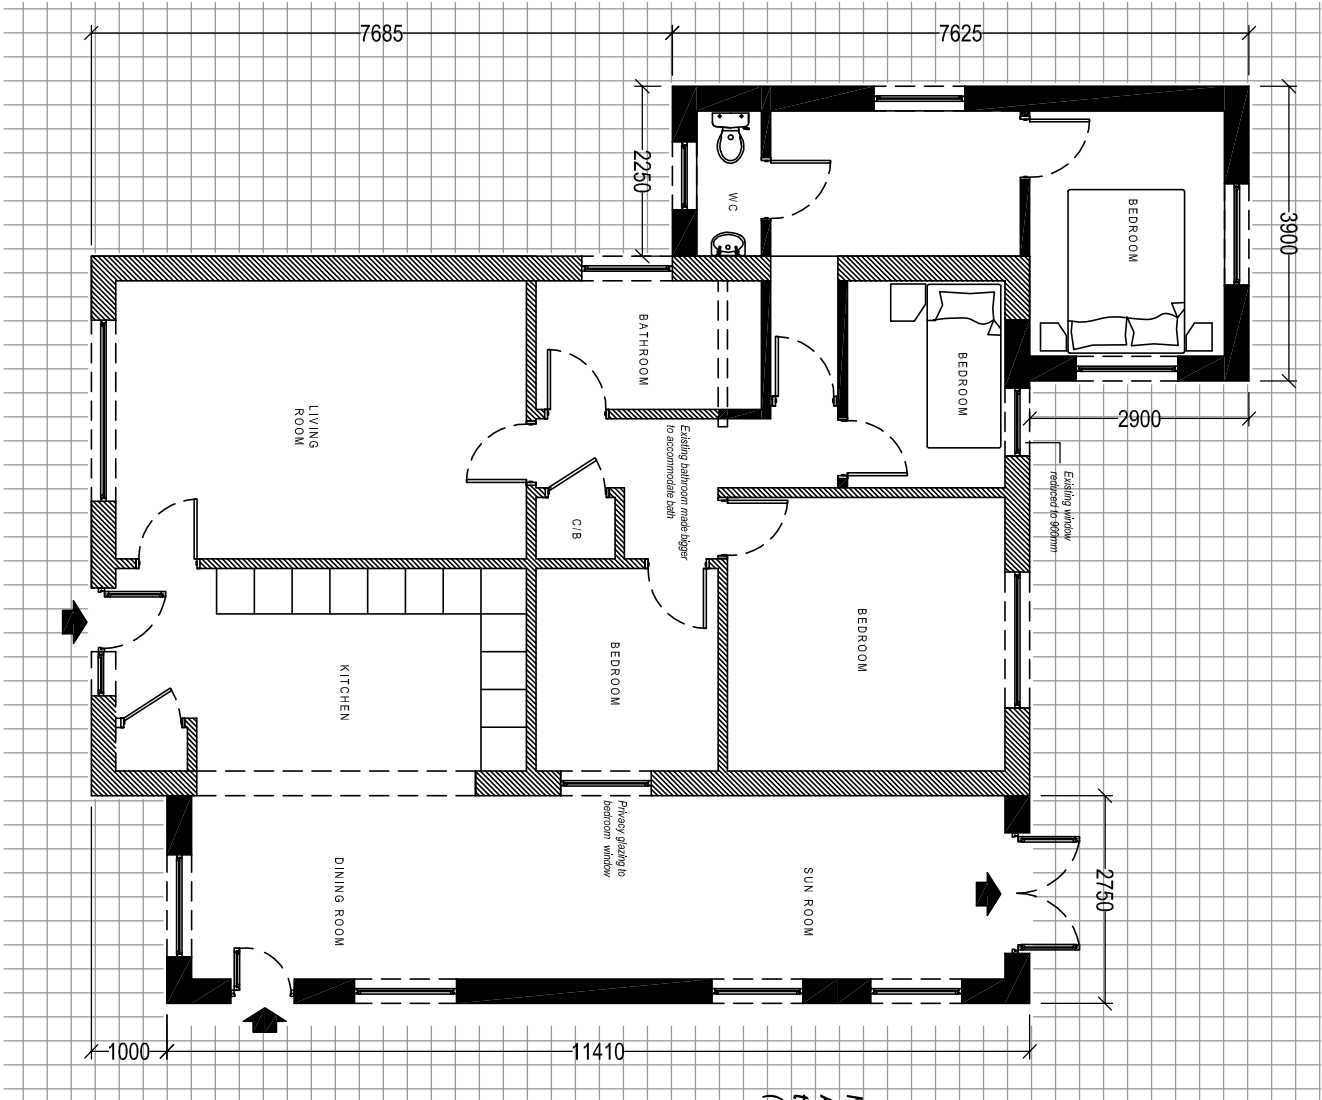

NOTE:
All windows to side elevation
to be obscurely glazed
(inc door panels)

PROPOSED FLOOR PLAN

Scale 1:50

Client:

Mr. K. Esteban
44 Delffordd
Rhos
Neath Port Talbot

Project Title:

PROPOSED SINGLE STOREY
SIDE EXTENSION

General Notes:

- 1. Do not scale from this drawing. Take figured dimensions only.
- 2. Dimensions are in millimetres unless otherwise stated.

Drawing Issues:

PLANNING

Drawing Title:

EXISTING & PROPOSED FLOOR PLANS

Drawing No: 004

Revision: D

Date: 20-09-2019

Revised: 21-11-2019

Scales: 1:100

Paper Size: A3



Cwm Planning & Design Ltd.
(architectural and Draughting Services)