




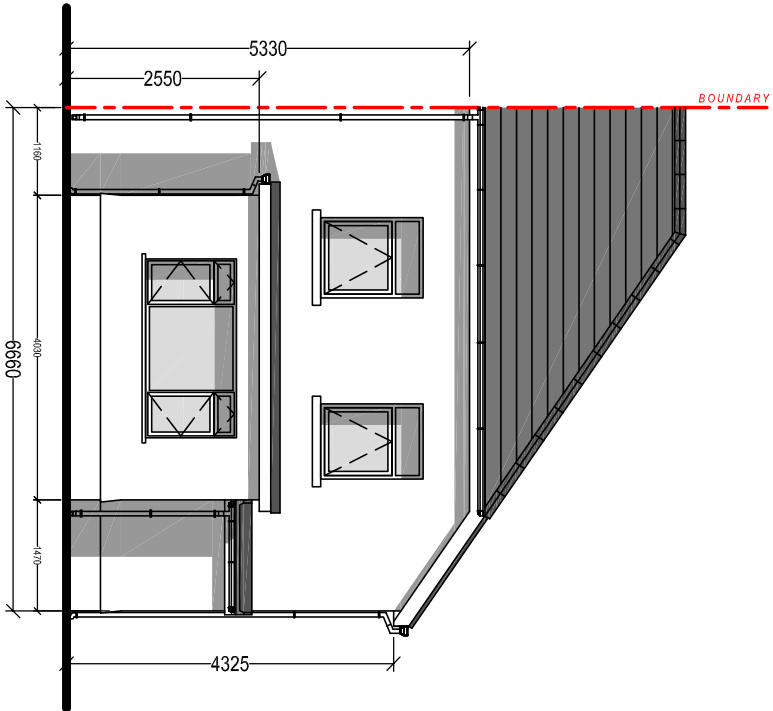


EXISTING REAR ELEVATION
Scale 1:100

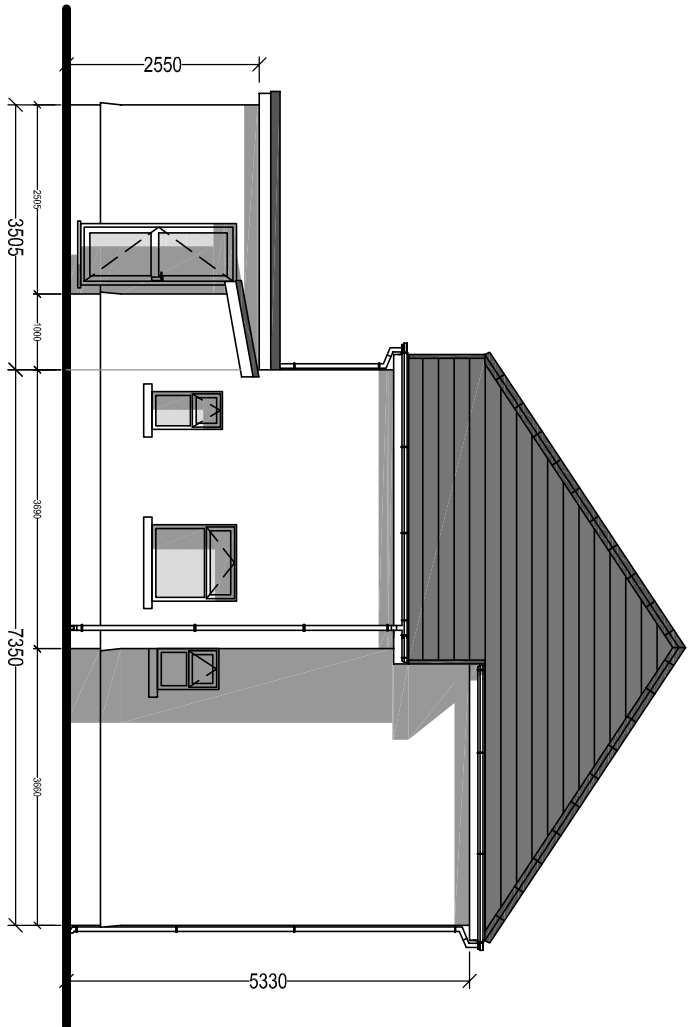


EXISTING SIDE ELEVATION
Scale 1:100

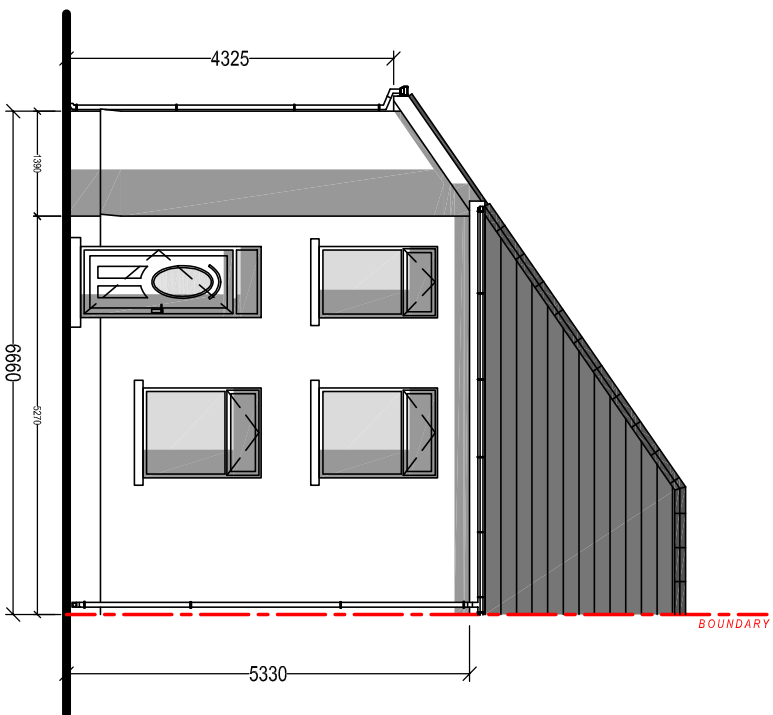

EXISTING FRONT ELEVATION
Scale 1:100

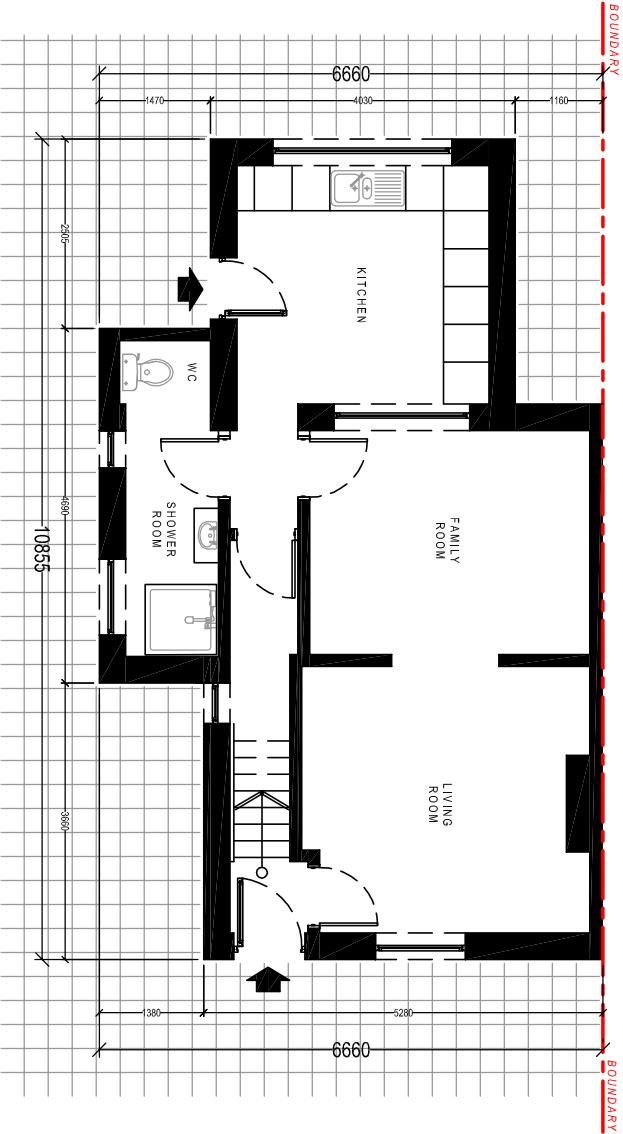

EXISTING GROUND FLOOR PLAN
Scale 1:100

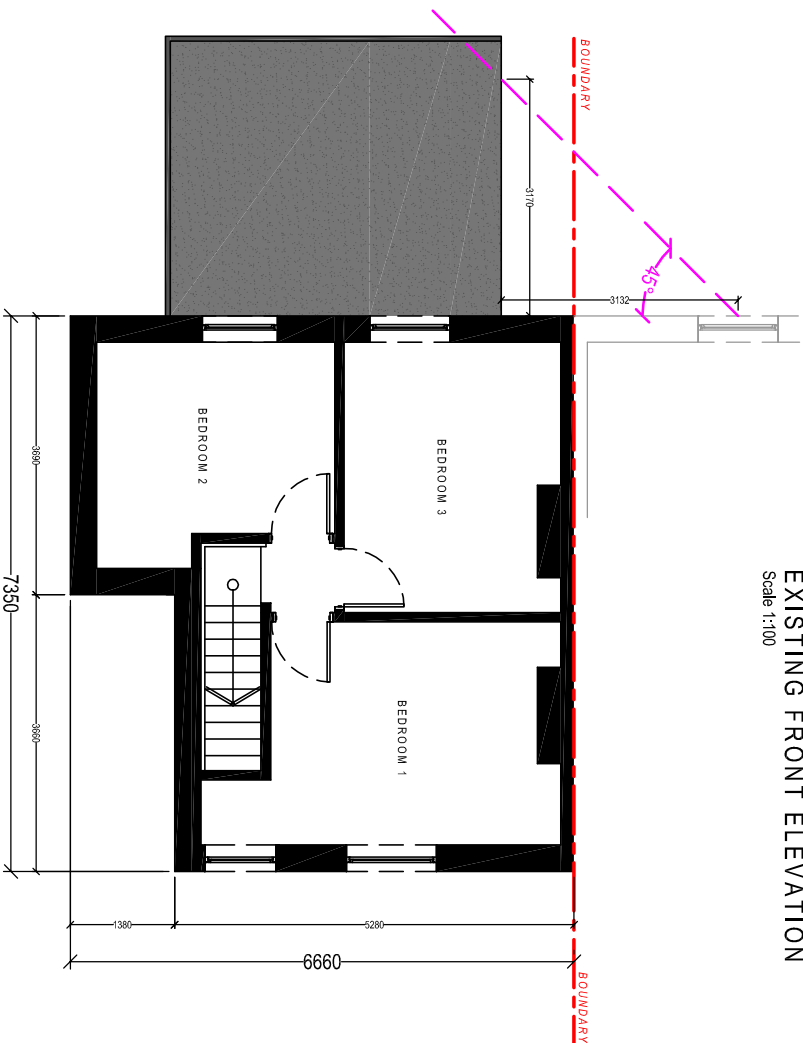

EXISTING FIRST FLOOR PLAN
Scale 1:100



Cwm Planning & Design Ltd.
(architectural and Draughting Services)

Client:

Mr. & Mrs. K. Davies
33 Llewelyn Street
Glyneath

Project Title:

**PROPOSED PART DOUBLE / PART
SINGLE STOREY REAR EXTENSION
AND
INFILL DOUBLE STOREY
SIDE EXTENSION**

General Notes:
1. Do not scale from this drawing, take figured dimensions only.
2. Dimensions are in millimeters unless otherwise stated.

Drawing Issue:

PLANNING

Drawing Title:
EXISTING ELEVATIONS & FLOOR PLANS

Drawing No:	003	Revision:	A
Date:	16-11-2019	Revised:	27-11-2019
Scale(s):	1:100	Paper Size:	A3