




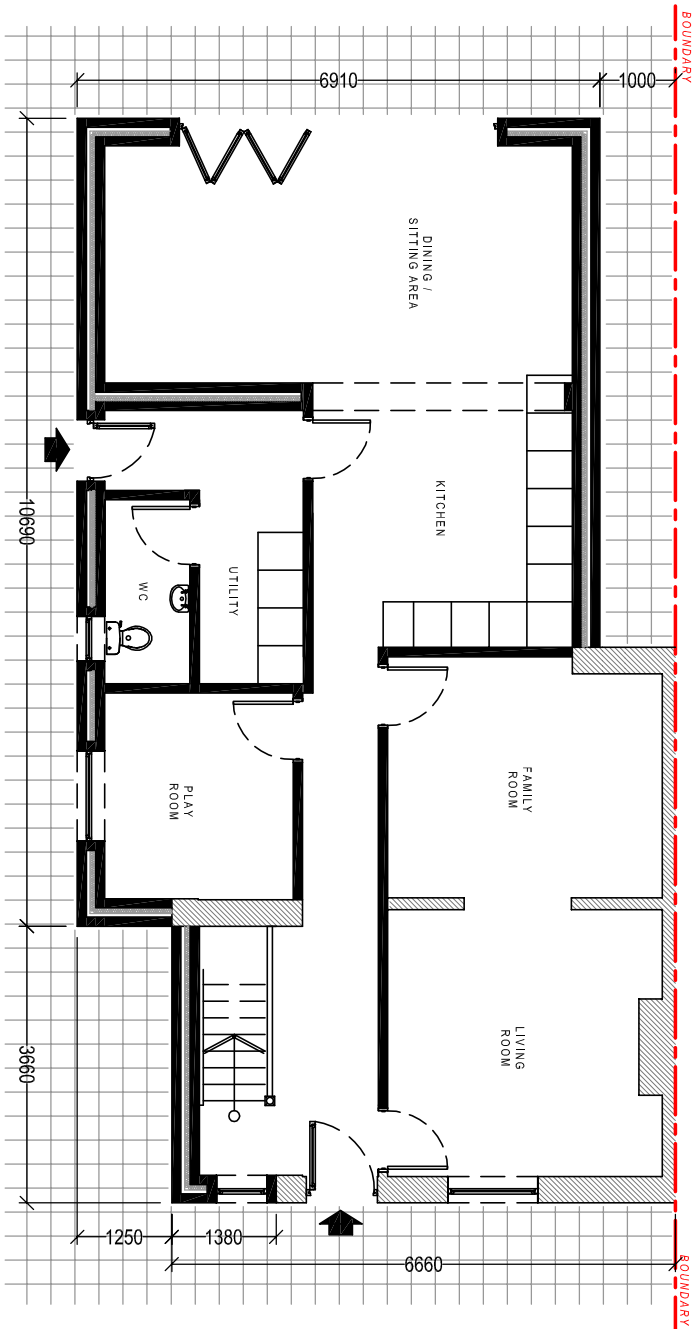

PROPOSED GROUND FLOOR PLAN
Scale 1:100

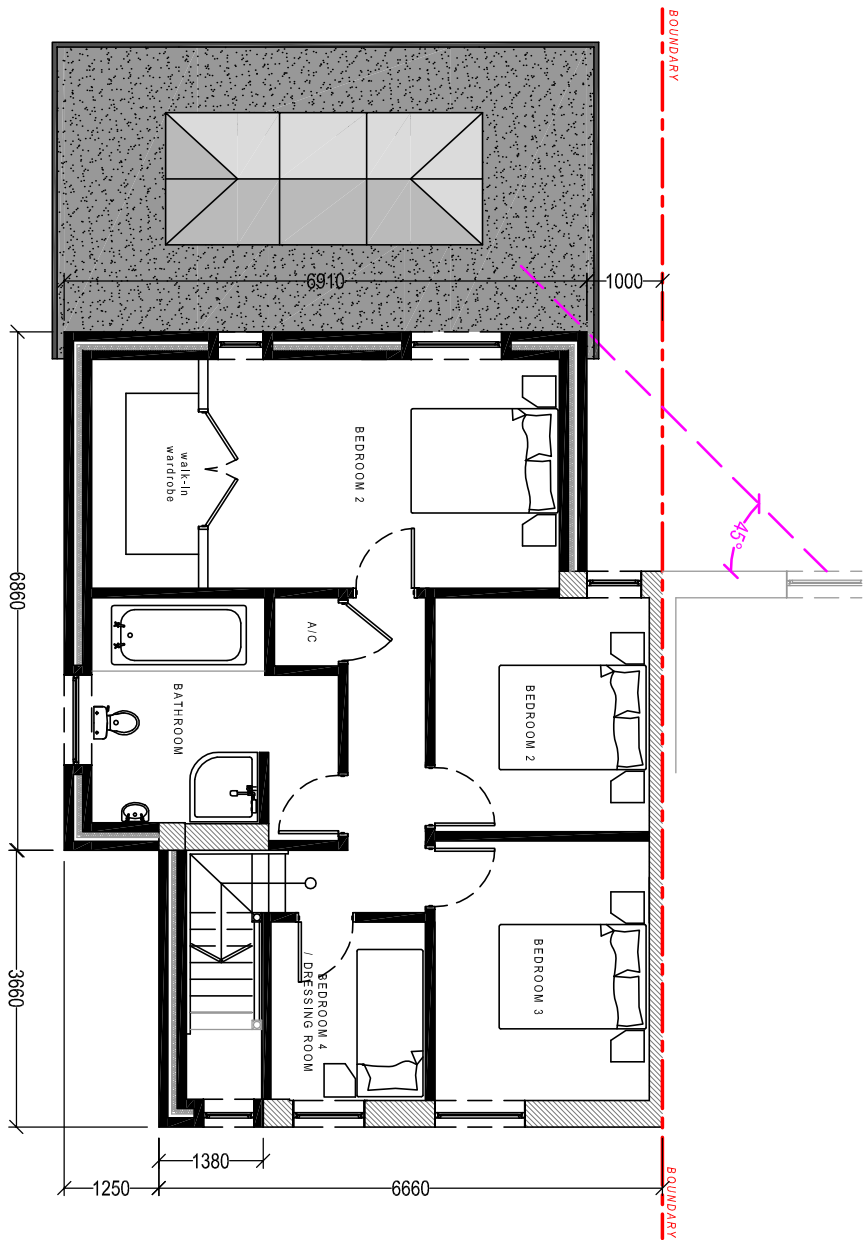

PROPOSED FIRST FLOOR PLAN
Scale 1:100

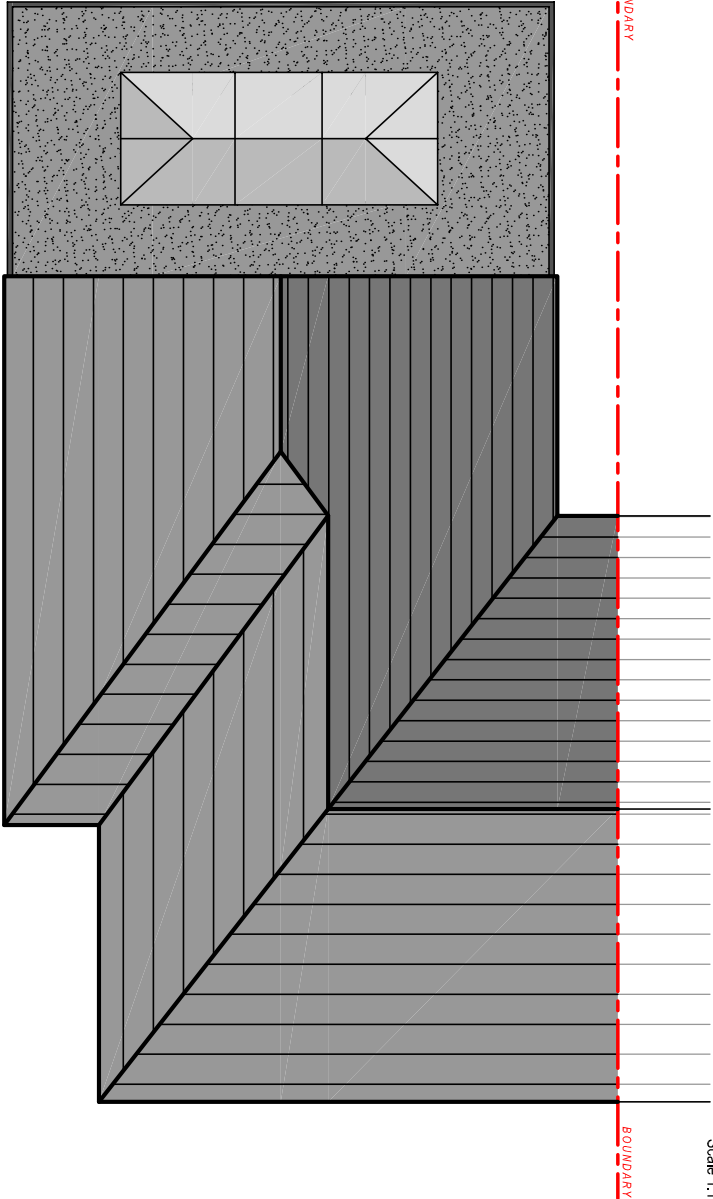

PROPOSED ROOF PLAN
Scale 1:100

 Cwm Planning & Design Ltd. (architectural and Draughting Services)		Client: Mr. & Mrs. K. Davies 33 Llewelyn Street Glyneath		Project Title: PROPOSED PART DOUBLE / PART SINGLE STOREY REAR EXTENSION AND INFILL DOUBLE STOREY SIDE EXTENSION		General Notes: 1. Do not scale from this drawing, take figured dimensions only. 2. Dimensions are in millimeters unless otherwise stated.		Drawing Title: PROPOSED FLOOR PLANS	
Drawing Issue:		Drawing No:		Revision:		Date:		Revised:	
PLANNING		005		A		16-11-2019		27-11-2019	
Scale(s):		1:100		Paper Size:		A3			