


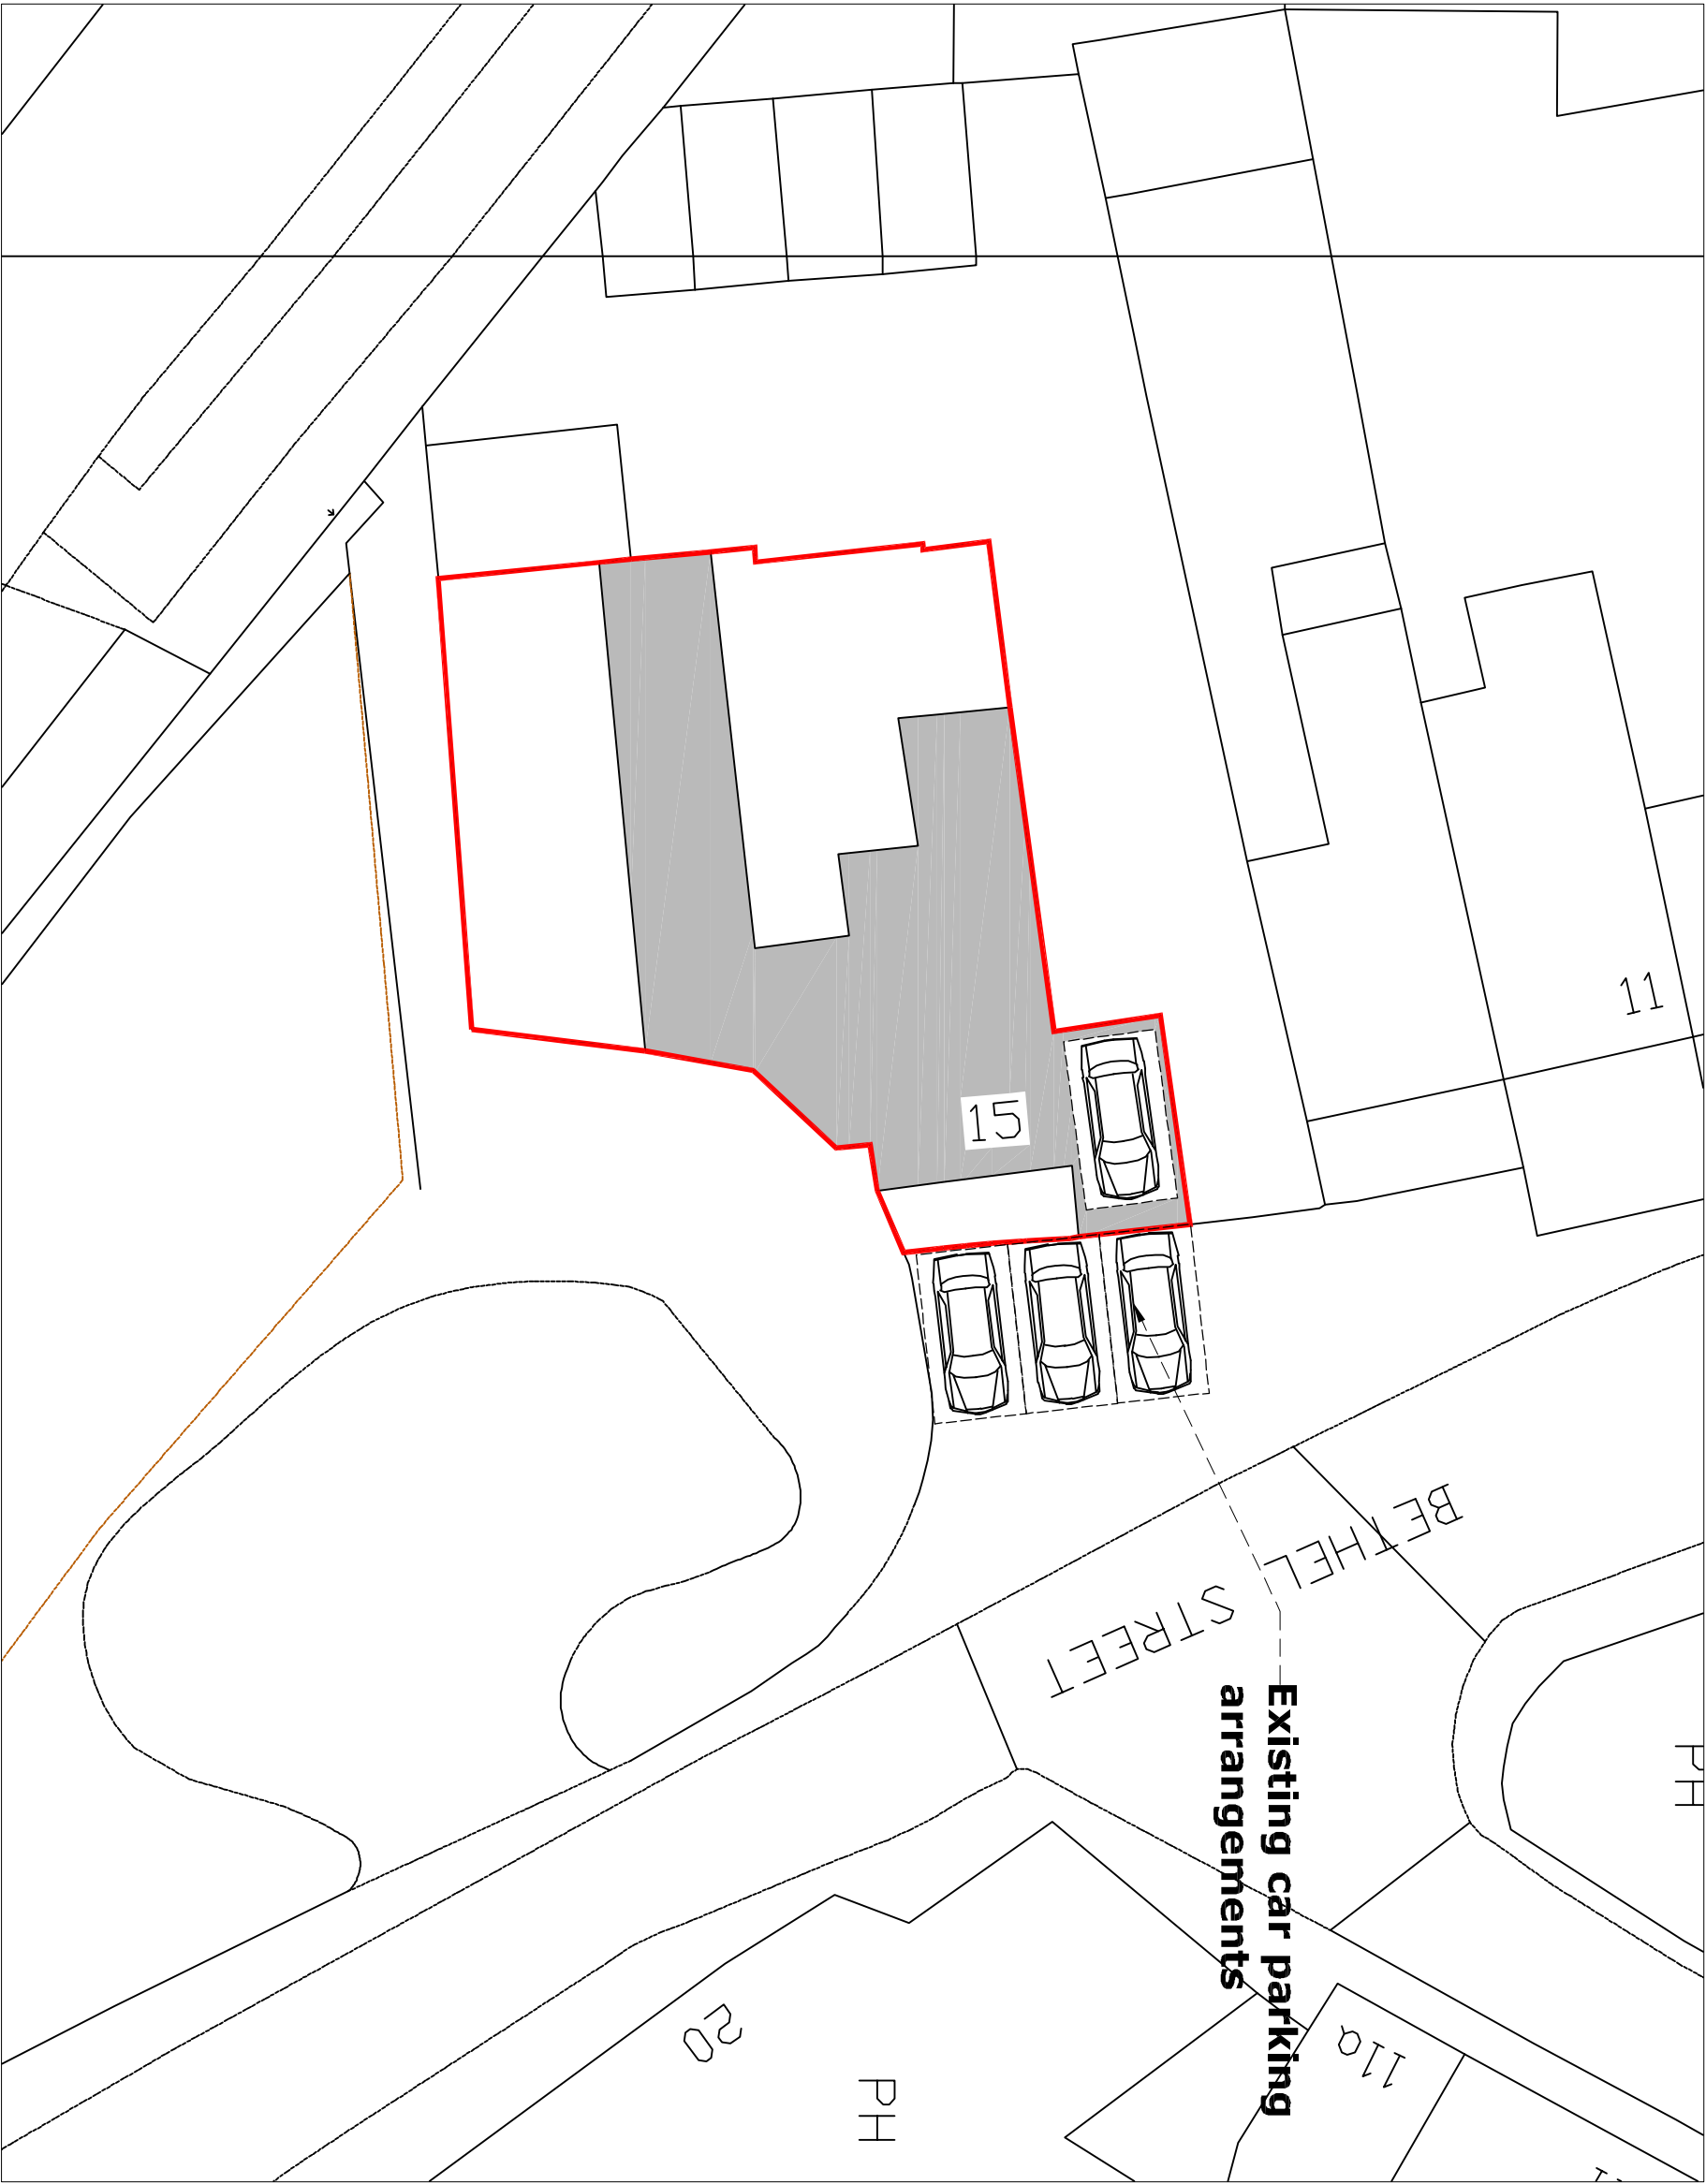

Existing car parking
arrangements

THIS SCHEME IS SUBJECT TO LOCAL PLANNING AND ALL OTHER RELEVANT CONSENTS AND CONDITIONS. THE INFORMATION AND AREAS WHERE GIVEN ARE APPROXIMATE AND SUBJECT TO SITE SURVEY UNLESS STATED OTHERWISE. ALL DIMENSIONS MUST BE CHECKED ON SITE. DO NOT SCALE OFF THIS DRAWING. THIS DRAWING IS TO BE READ IN CONJUNCTION WITH ALL RELEVANT CONSULTANTS' AND/OR SPECIALISTS' DRAWINGS OR NOTIFIED OF ANY VARIATIONS OR DISCREPANCIES BEFORE THE DESIGN OF FOUNDATIONS, FLOOR SLABS AND ANY OTHER STRUCTURAL ELEMENTS ARE TO BE REFERRED TO THE STRUCTURAL ENGINEER FOR CLARIFICATION.

PLANNING

Revision	Description	Date
----------	-------------	------

--	--	--



Client
Mr R Lloyd

Project Title
15 Bethel Street
Britton Ferry
Neath Port Talbot
SA11 2HQ

Drawing Title
Existing & Proposed Site Plan

Scale 1:100	Drawn by 2		
Date 12.03.2019	Job No. 836	Drawing No. 03	
Revision *	Checked *	Sheet Size A3	

Existing & Proposed Site Block Plan 1:200