




Front Elevation 1:100

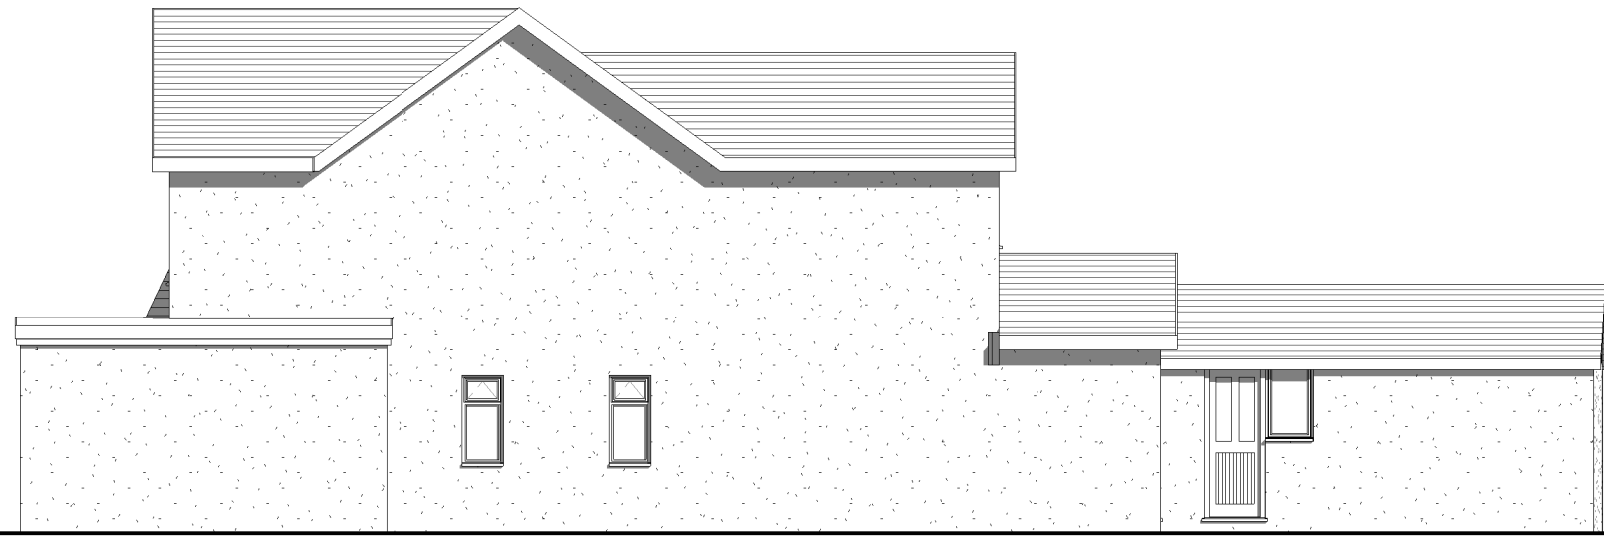



Side Elevation 1:100



Rear Elevation 1:100



Side Elevation 1:100

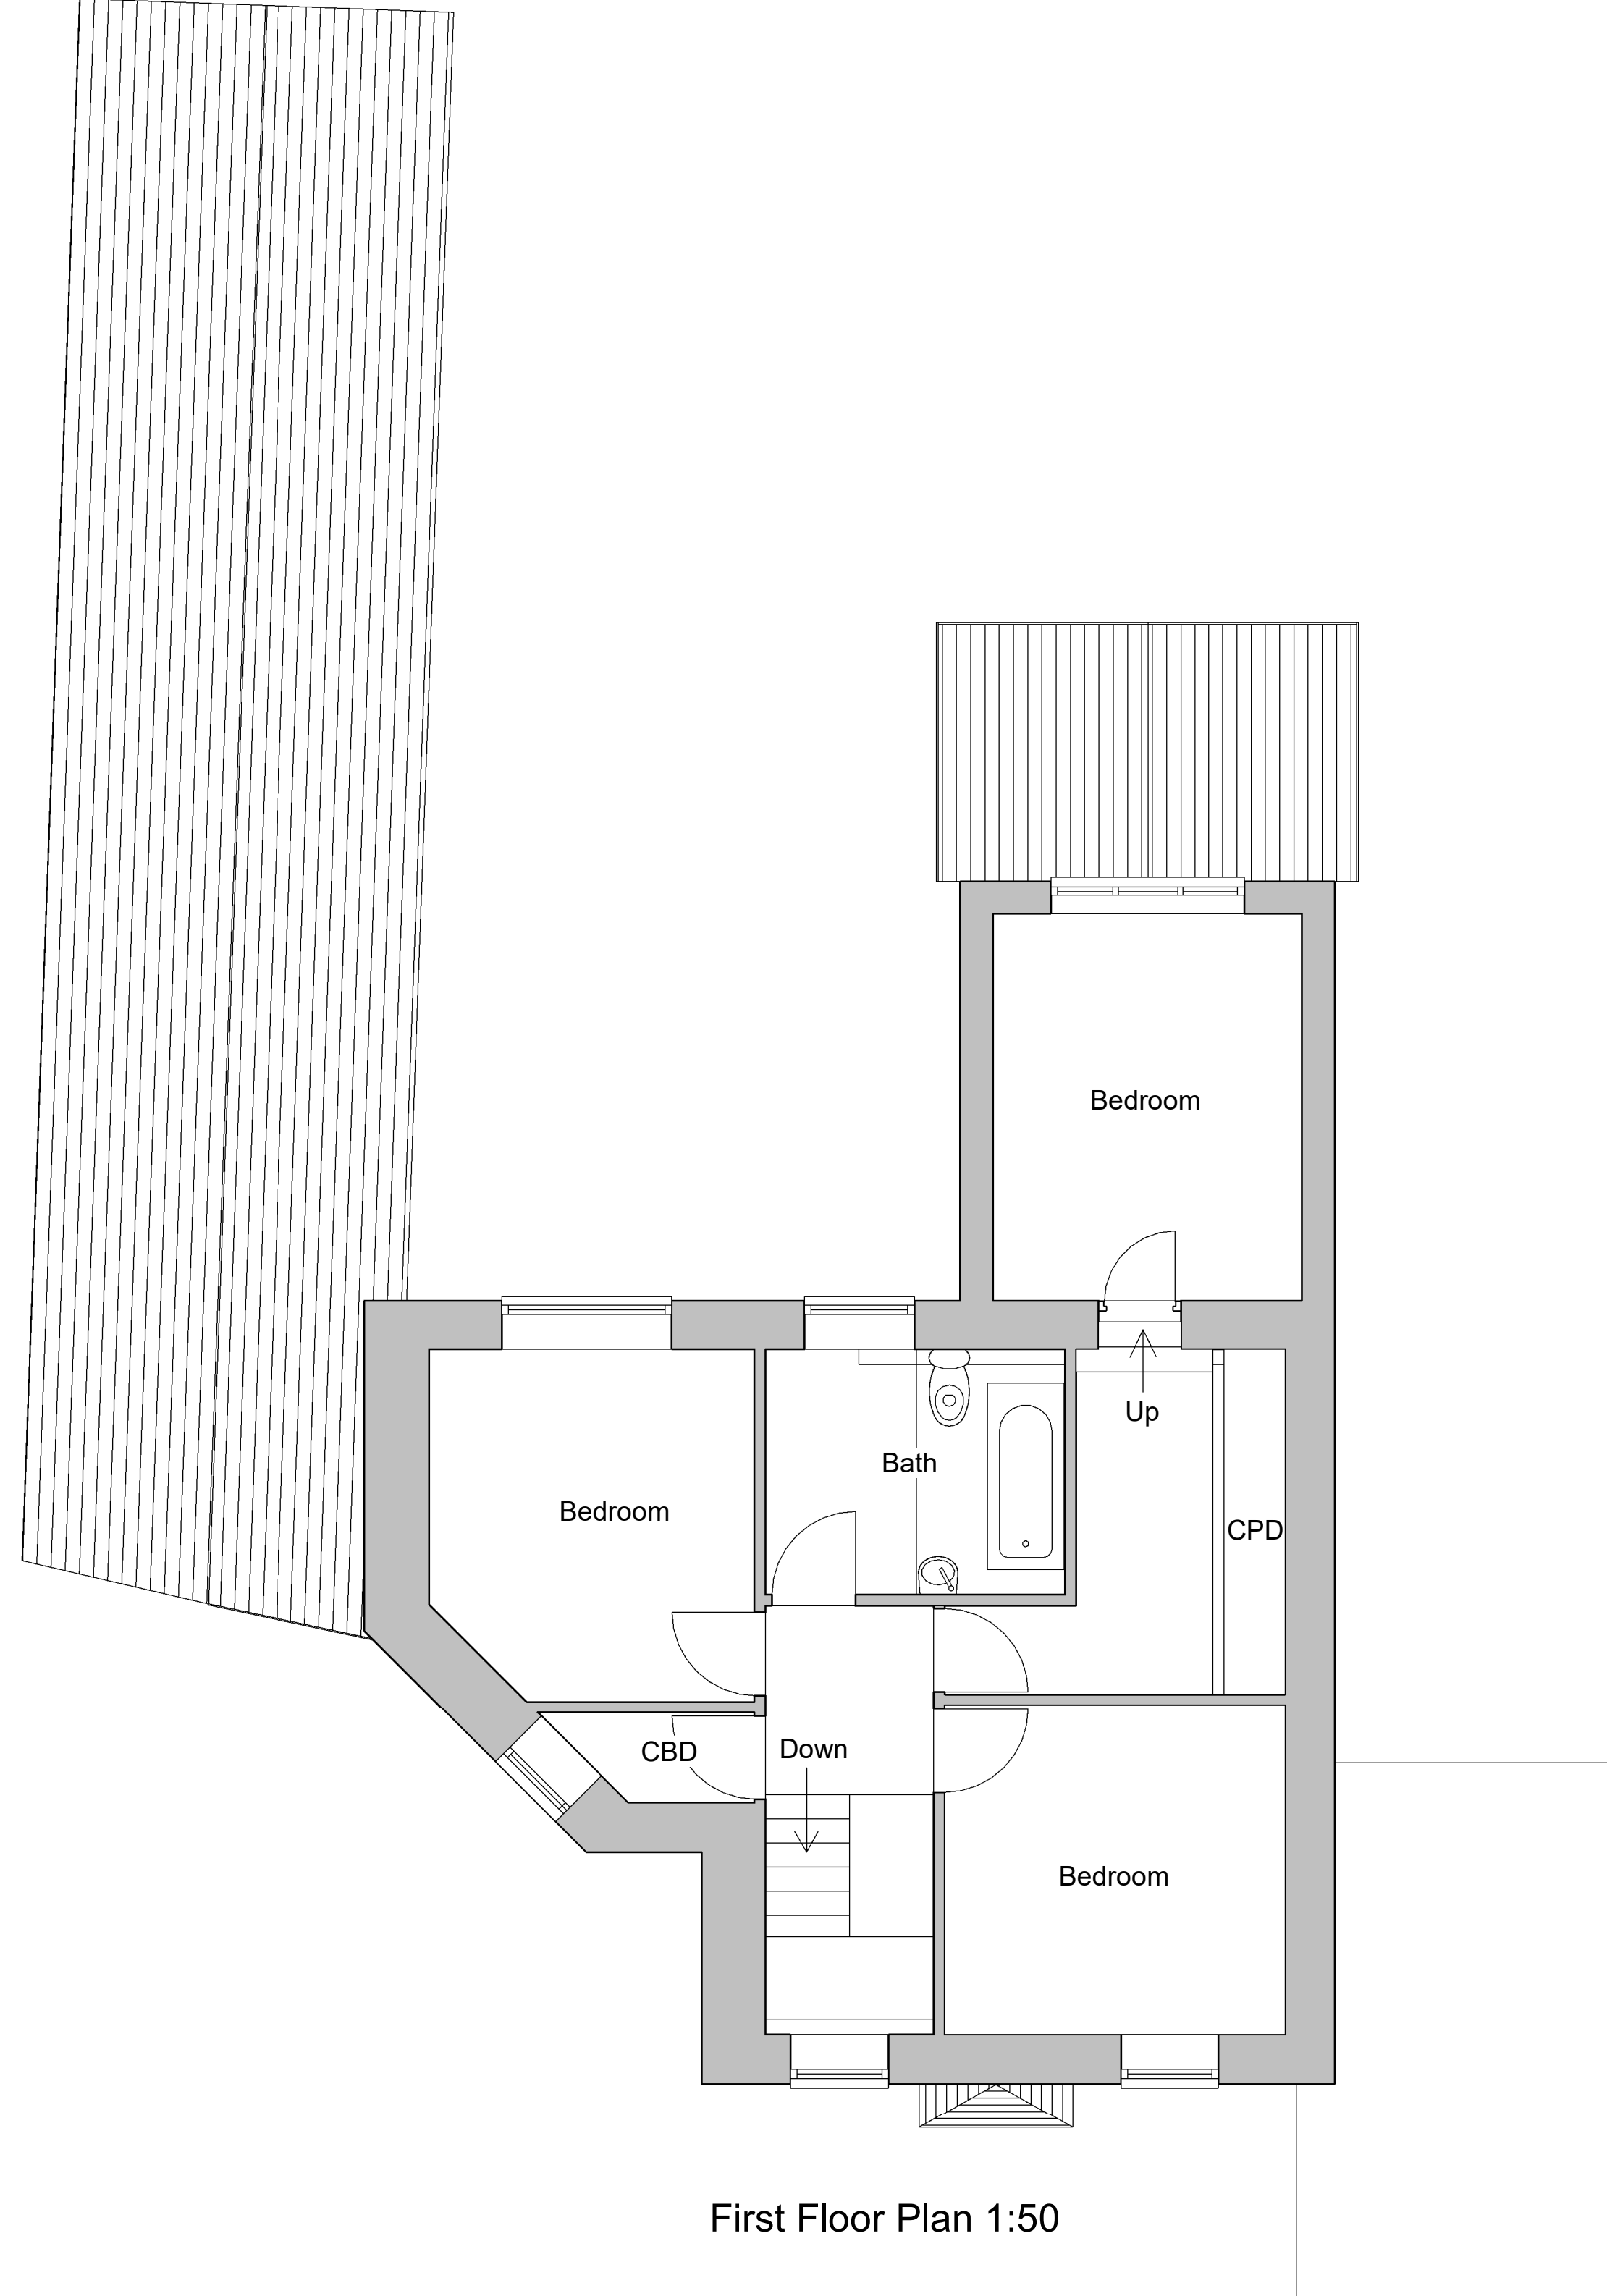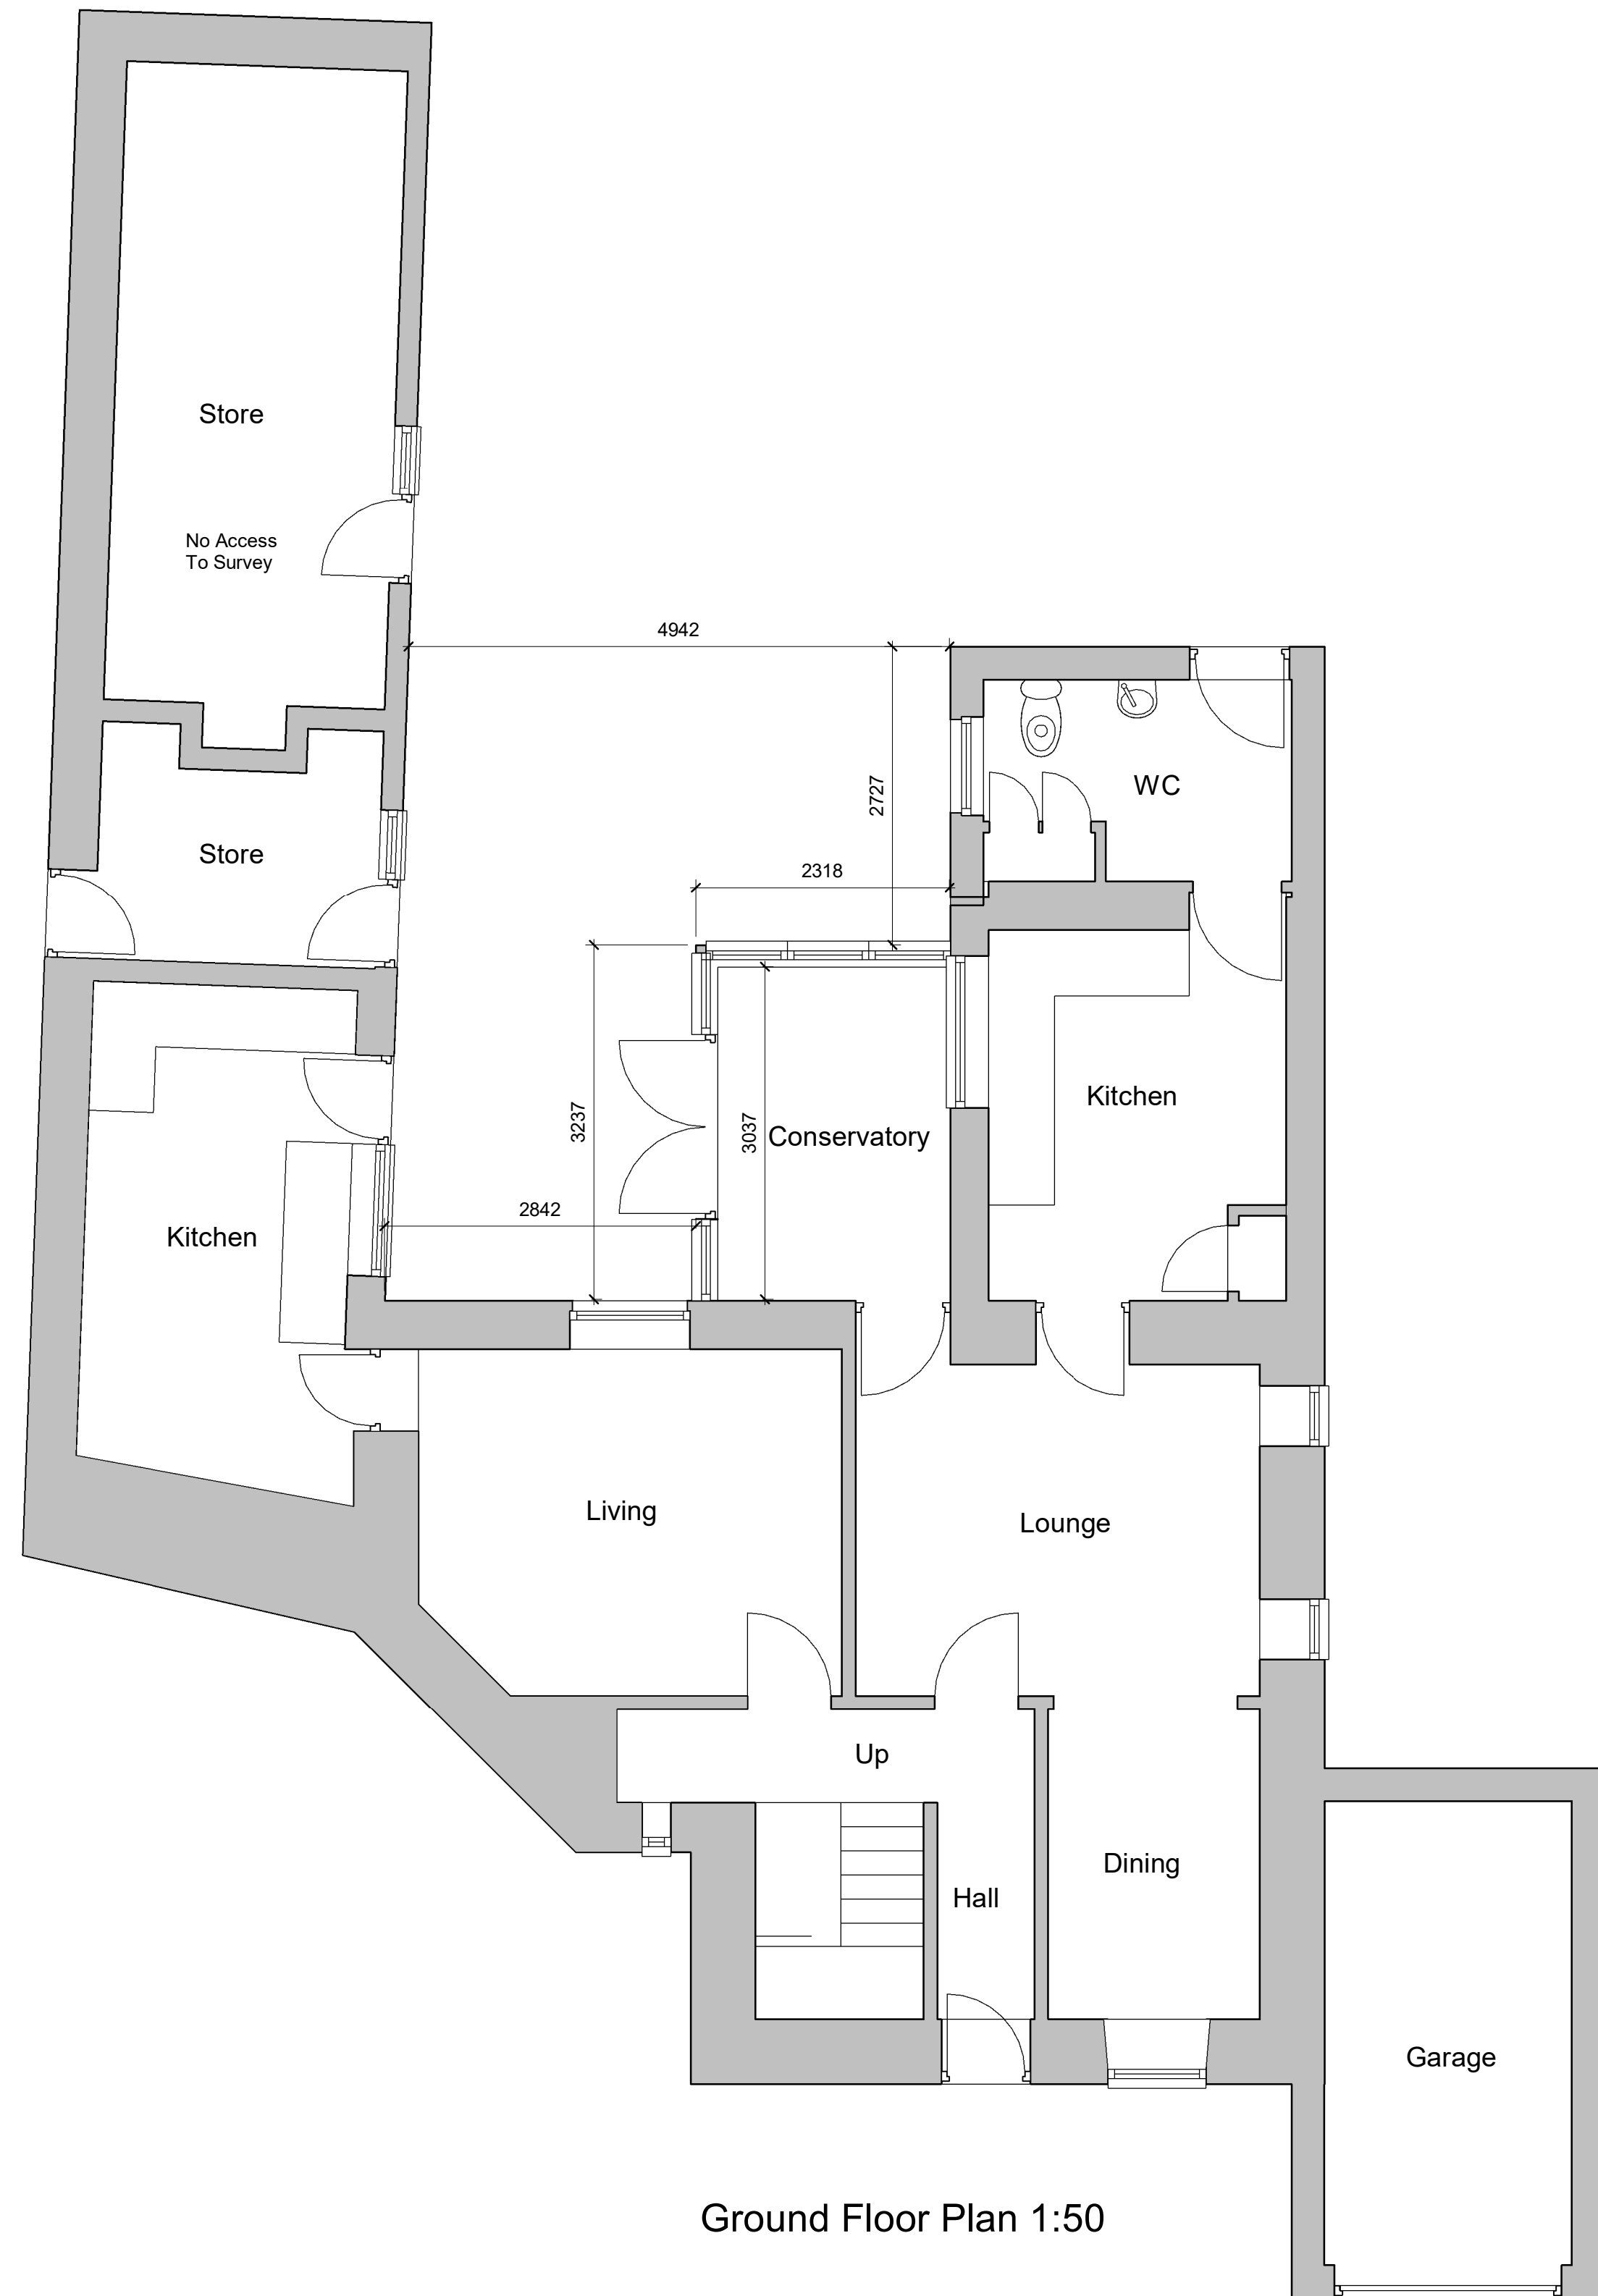

NOTE: All Dimmensions To Be  
Checked On Site

THIS SCHEME IS SUBJECT TO LOCAL PLANNING AND ALL OTHER NECESSARY CONSENTS.  
ALL DIMENSIONS, SITE LEVELS AND AREAS WHERE GIVEN ARE APPROXIMATE AND SUBJECT  
TO SITE SURVEY UNLESS STATED OTHERWISE. ALL DIMENSIONS MUST BE CHECKED ON SITE.  
DO NOT SCALE OFF THIS DRAWING. THIS DRAWING IS TO BE READ IN CONJUNCTION WITH  
ALL RELEVANT CONSULTANTS AND/OR SPECIALISTS DRAWINGS OR DOCUMENTS.  
SAURO ARCHITECTURAL DESIGN MUST BE NOTIFIED OF ANY VARIATIONS OR  
DISCREPANCIES BEFORE THE AFFECTED WORK COMMENCES. ALL QUERIES RELATING TO  
DESIGN OF FOUNDATIONS, FLOOR SLABS AND ANY OTHER STRUCTURAL ELEMENTS ARE  
TO BE REFERRED TO THE STRUCTURAL ENGINEER FOR CLARIFICATION.

Survey



9 Elliston Terrace, Carmarthen,  
Carmarthenshire, SA31 1HA  
Tel: 01267 233 684

Drawing Copyright Sauro Architectural Design

15 Bethel Street  
Britton Ferry  
Neath Port Talbot  
SA11 2HQ

|       |                   |        |          |
|-------|-------------------|--------|----------|
| Scale | 1:50 & 1:100 @ A1 | Dwg    | Existing |
| Date  | 12.12.2018        | Dm     | 04       |
|       |                   | Dwg No | 836.01   |