




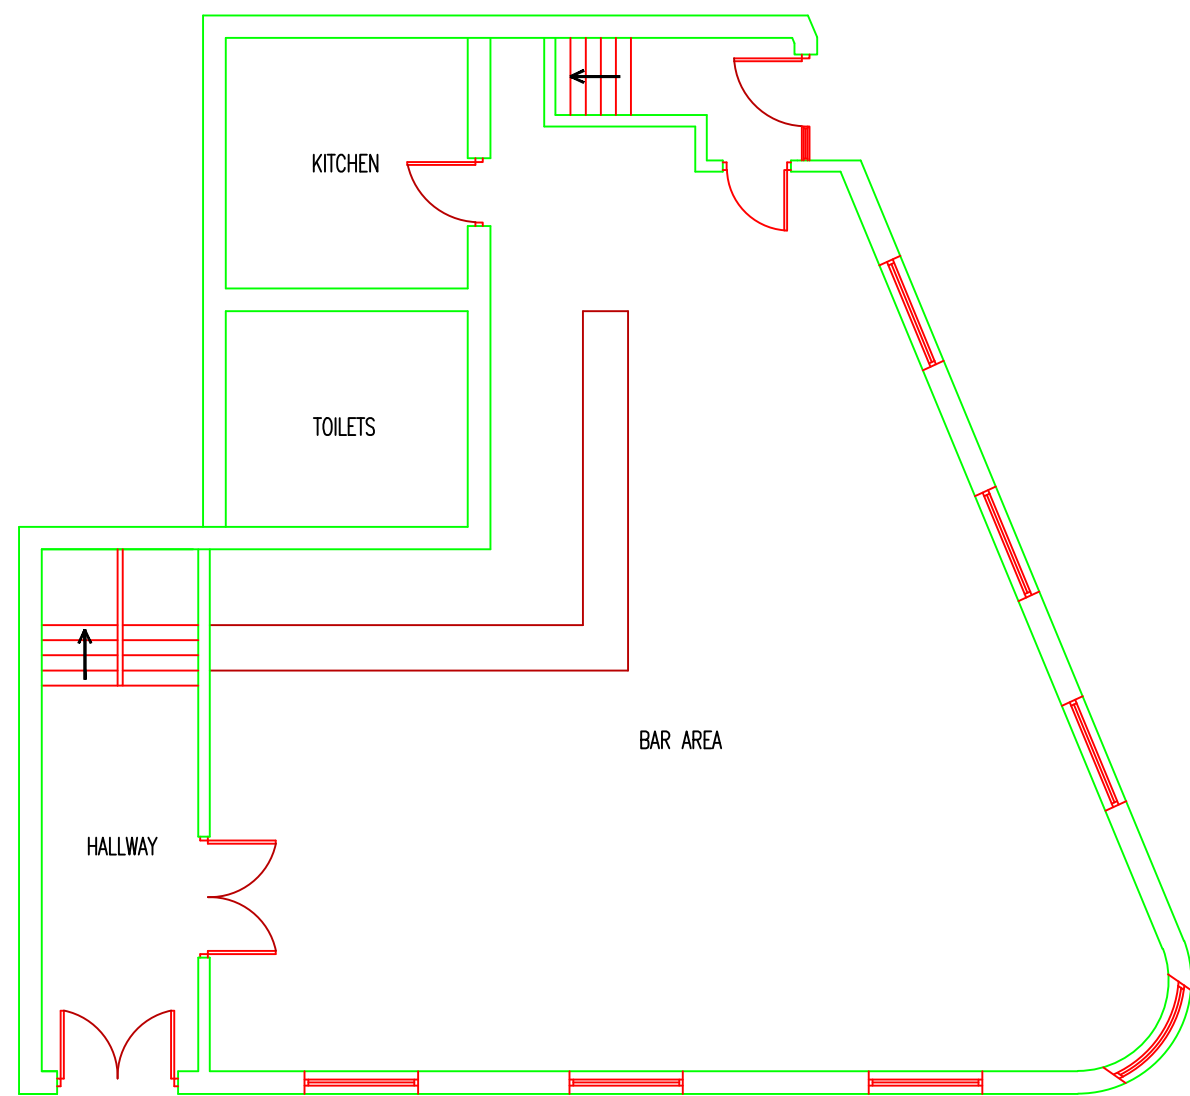


EXISTING_GROUND_FLOOR_PLAN
SCALE 1:100

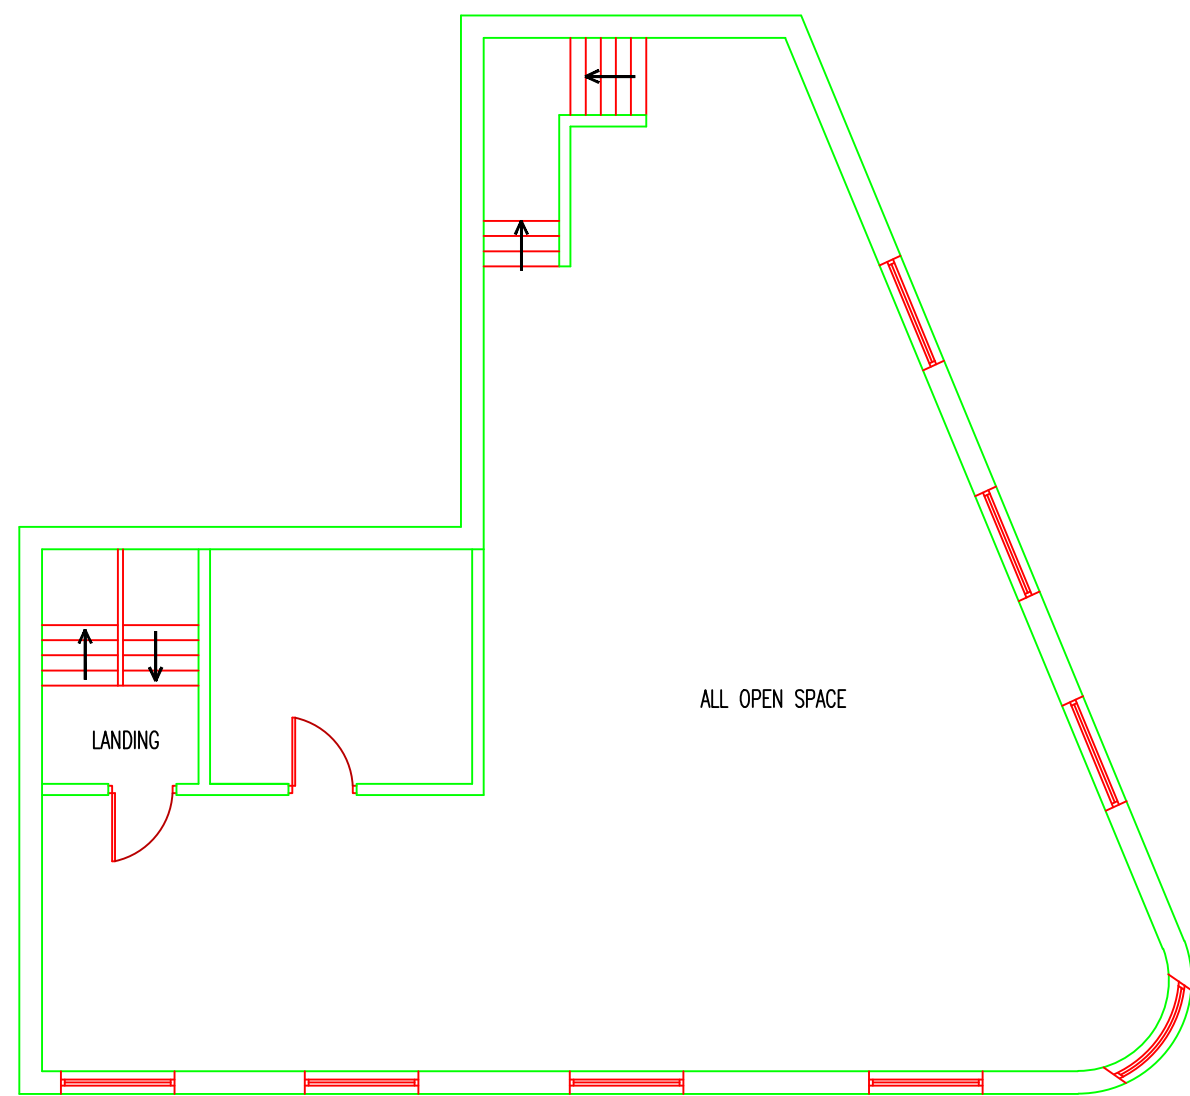


EXISTING_FIRST_FLOOR_PLAN
SCALE 1:100

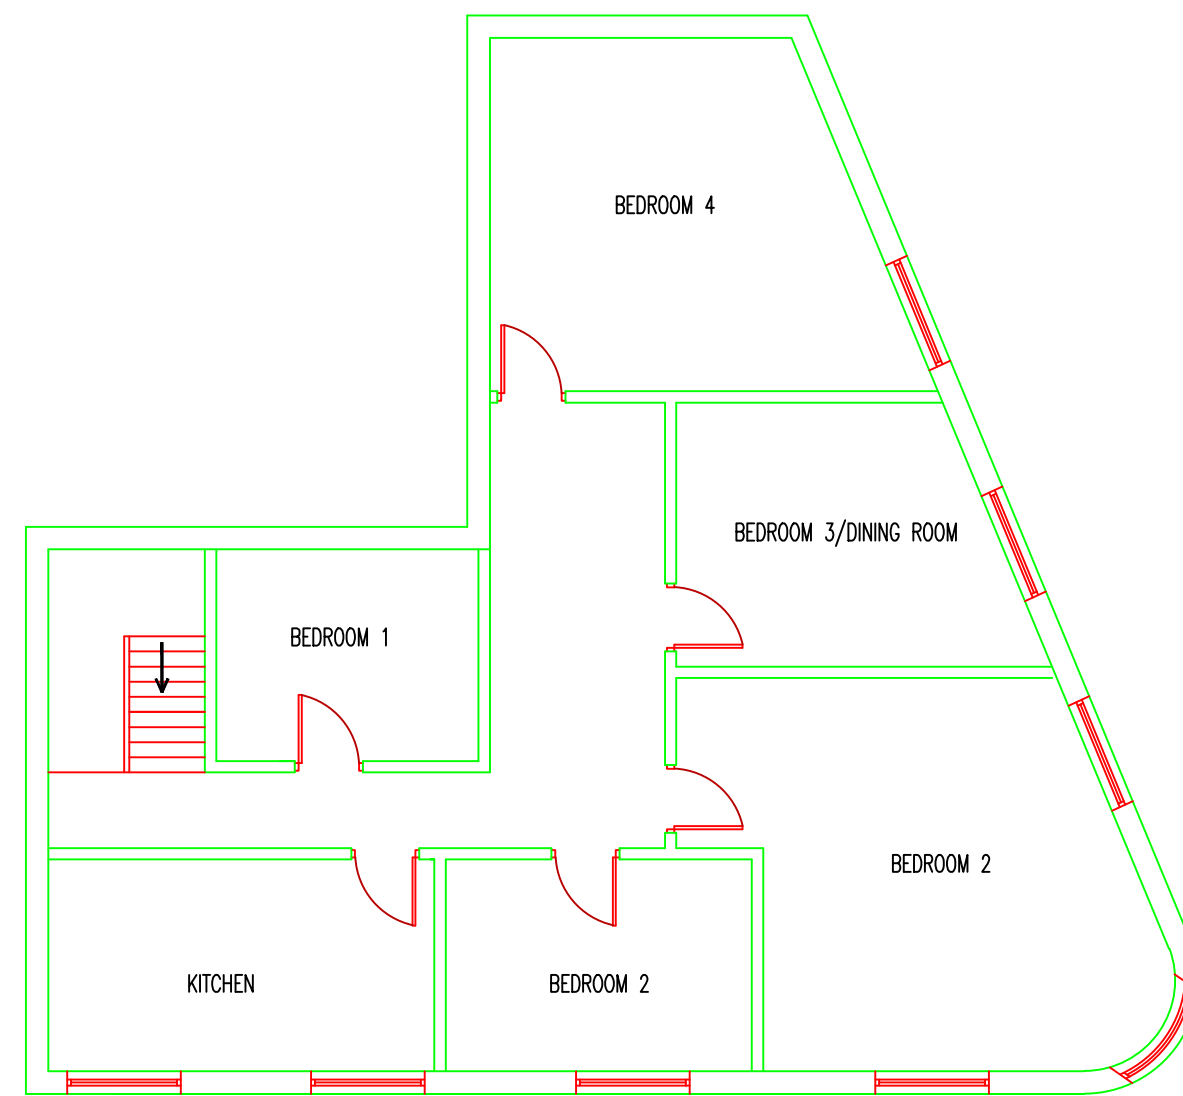

EXISTING_SECOND_FLOOR_PLAN
SCALE 1:100

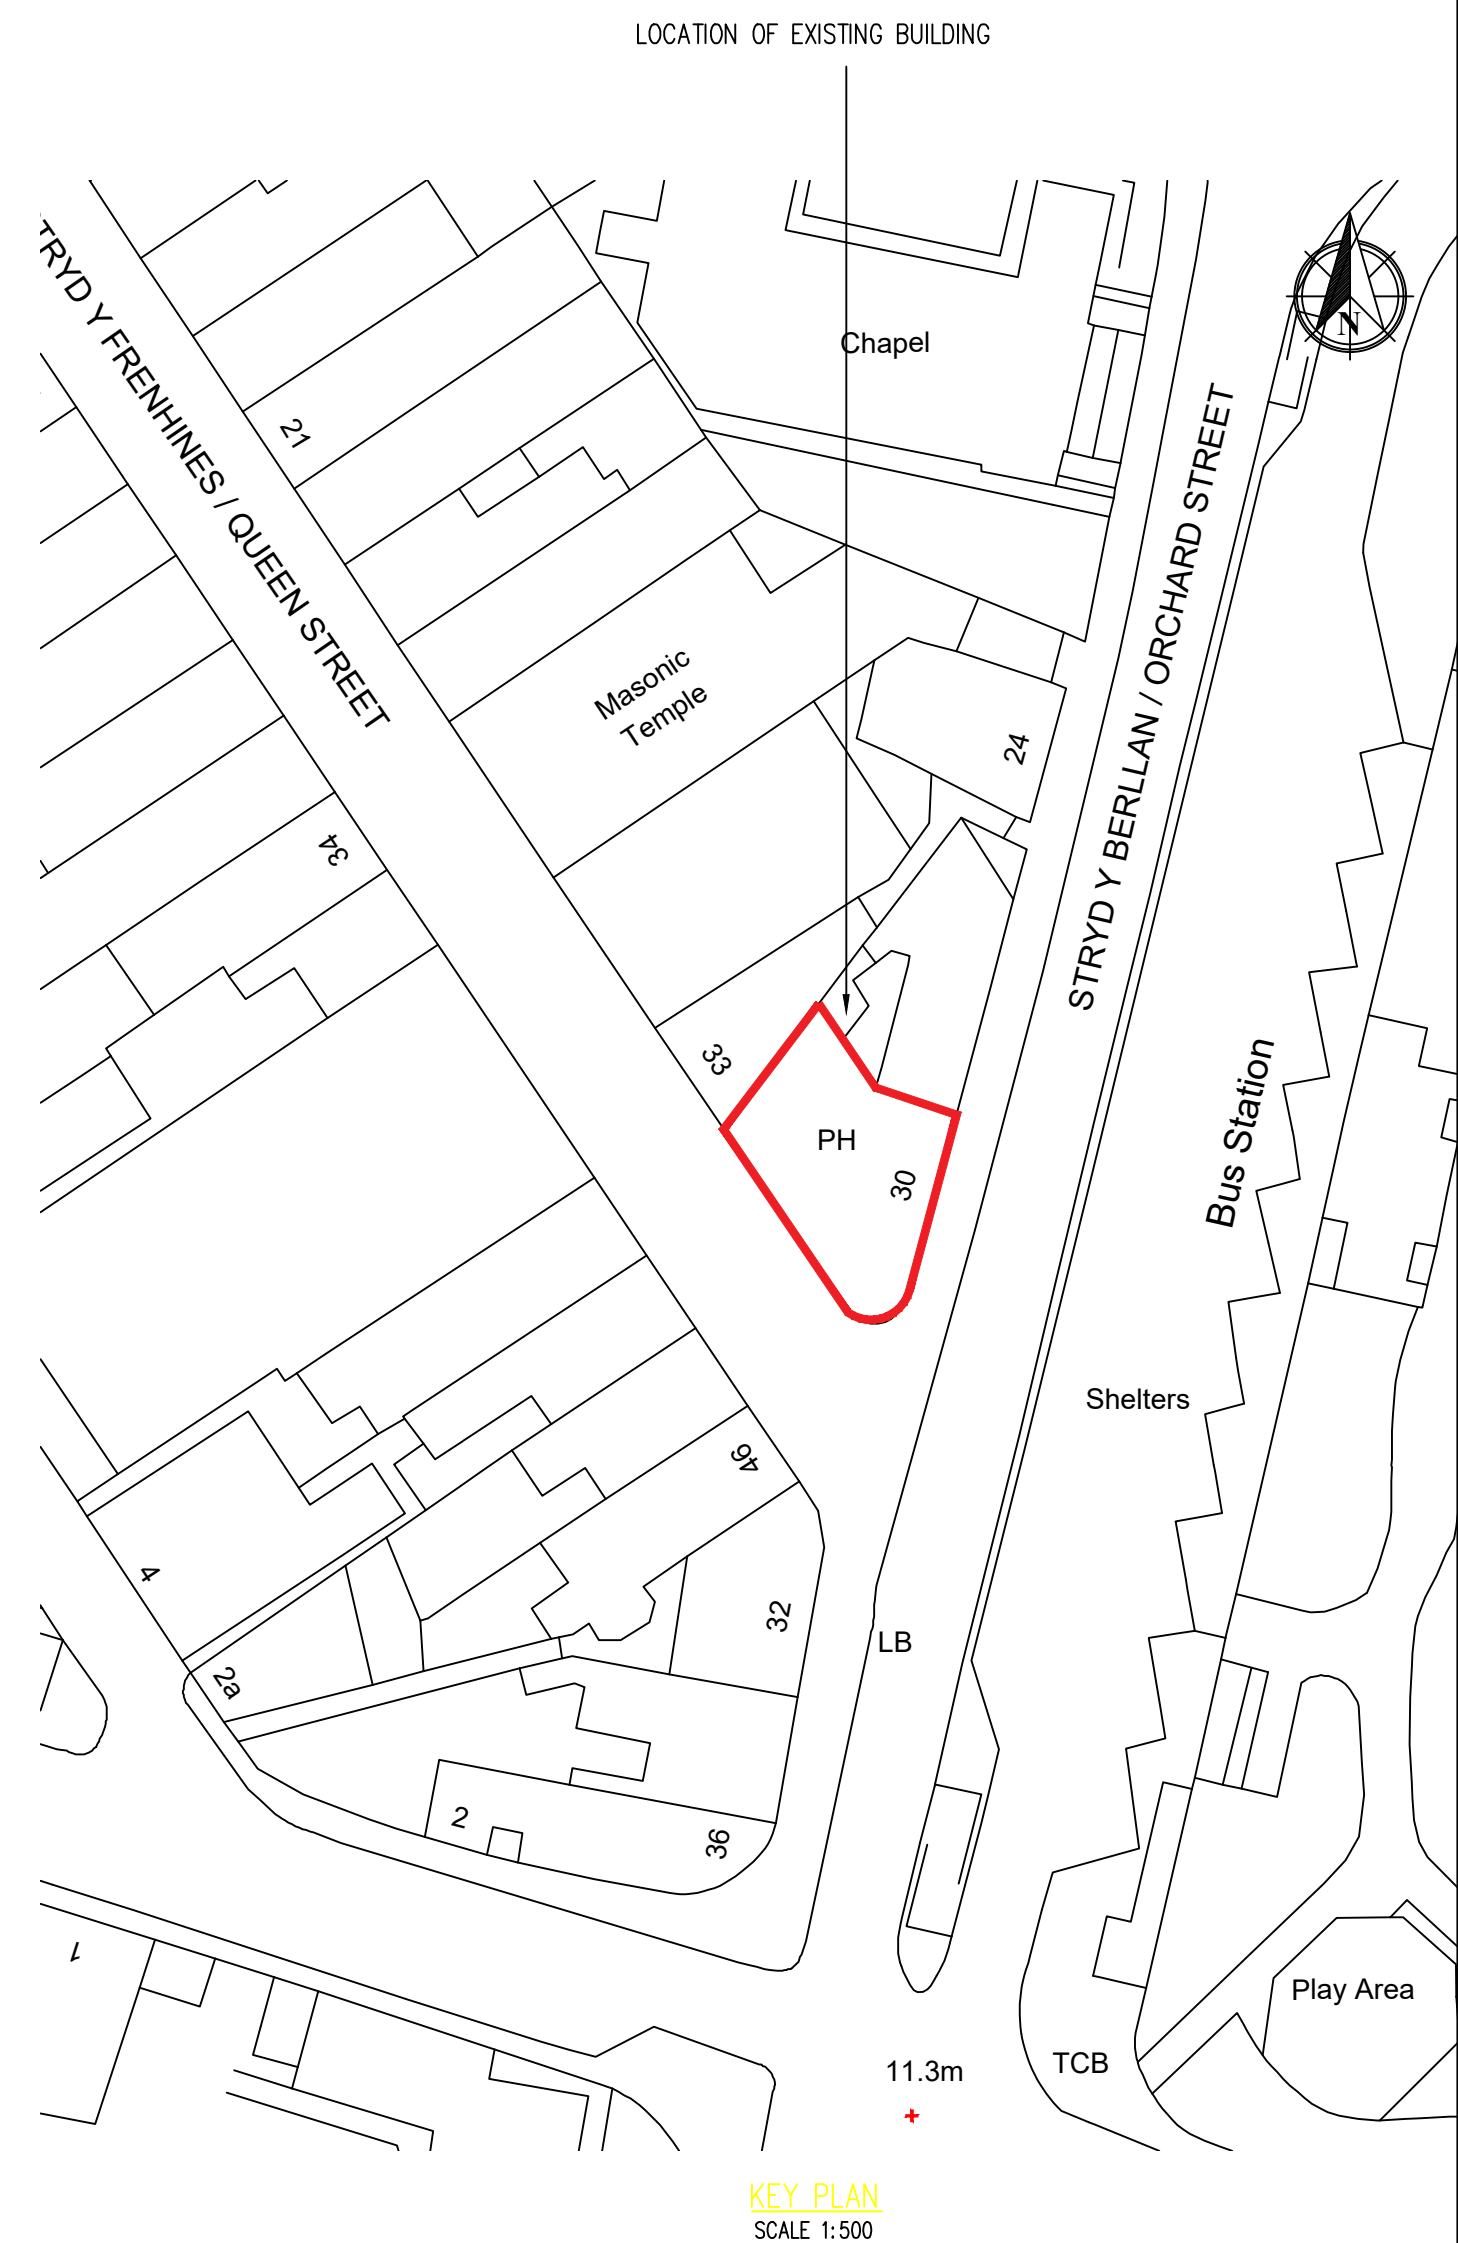


KEY PLAN
SCALE 1:500

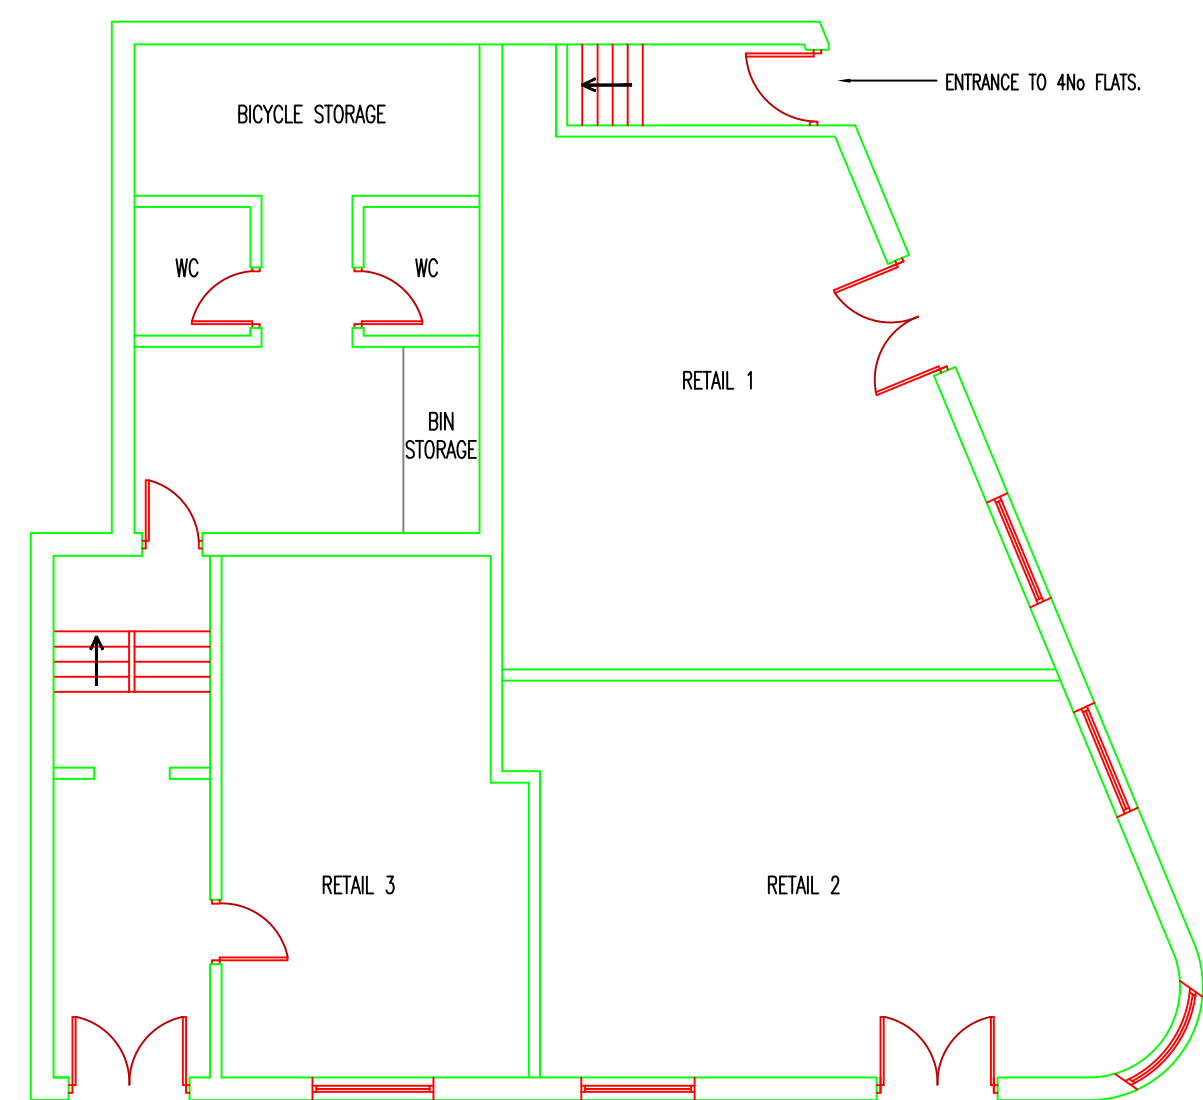


ENTRANCE TO RETAIL 3 AND TO 2ND FLATS.

PROPOSED_GROUND_FLOOR_PLAN
SCALE 1:100

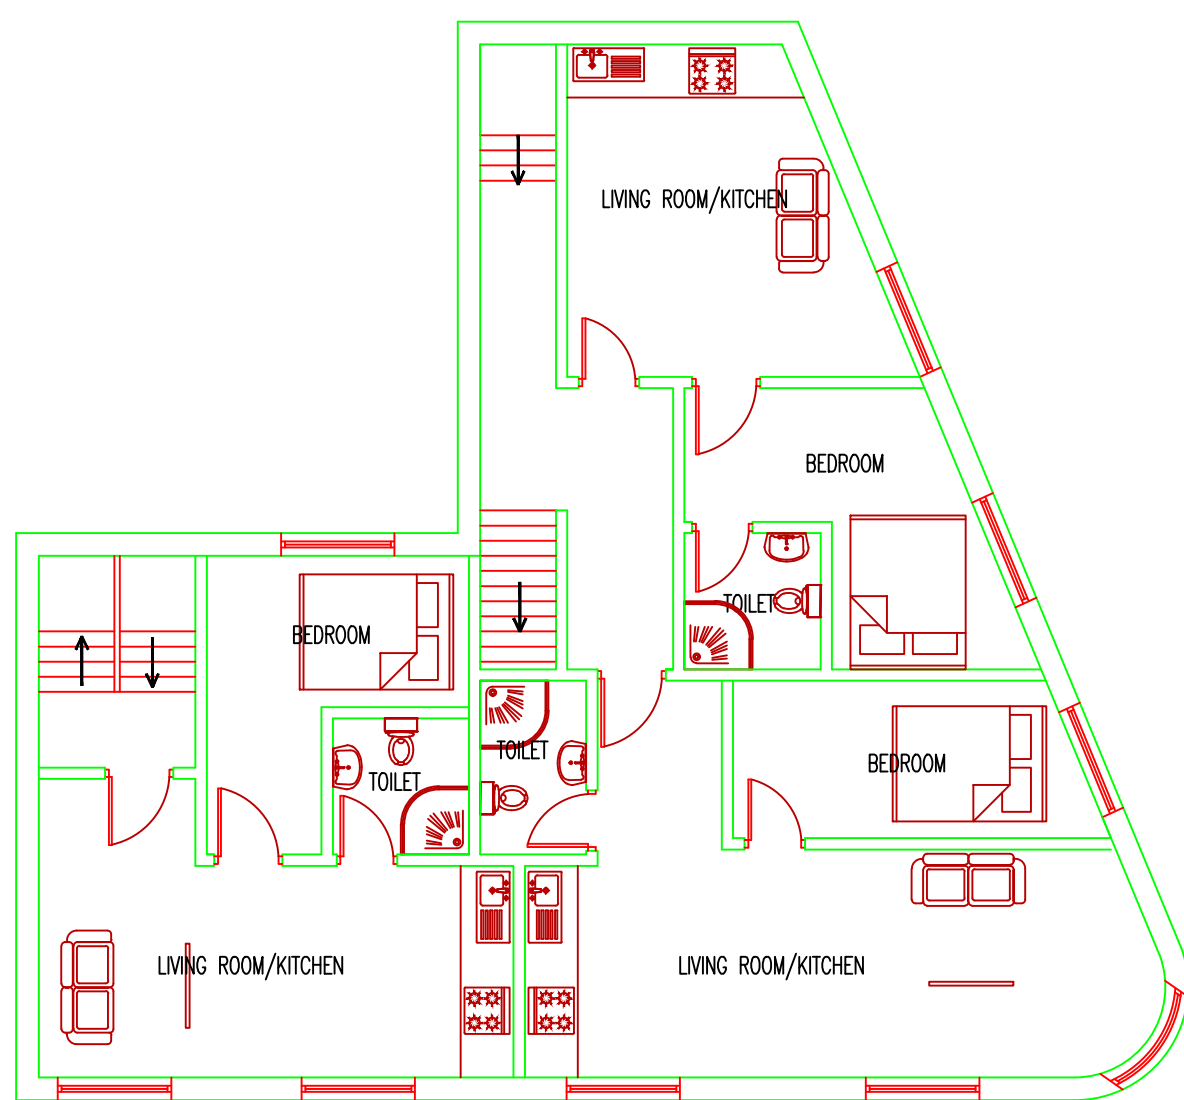

PROPOSED_FIRST_FLOOR_PLAN
SCALE 1:100

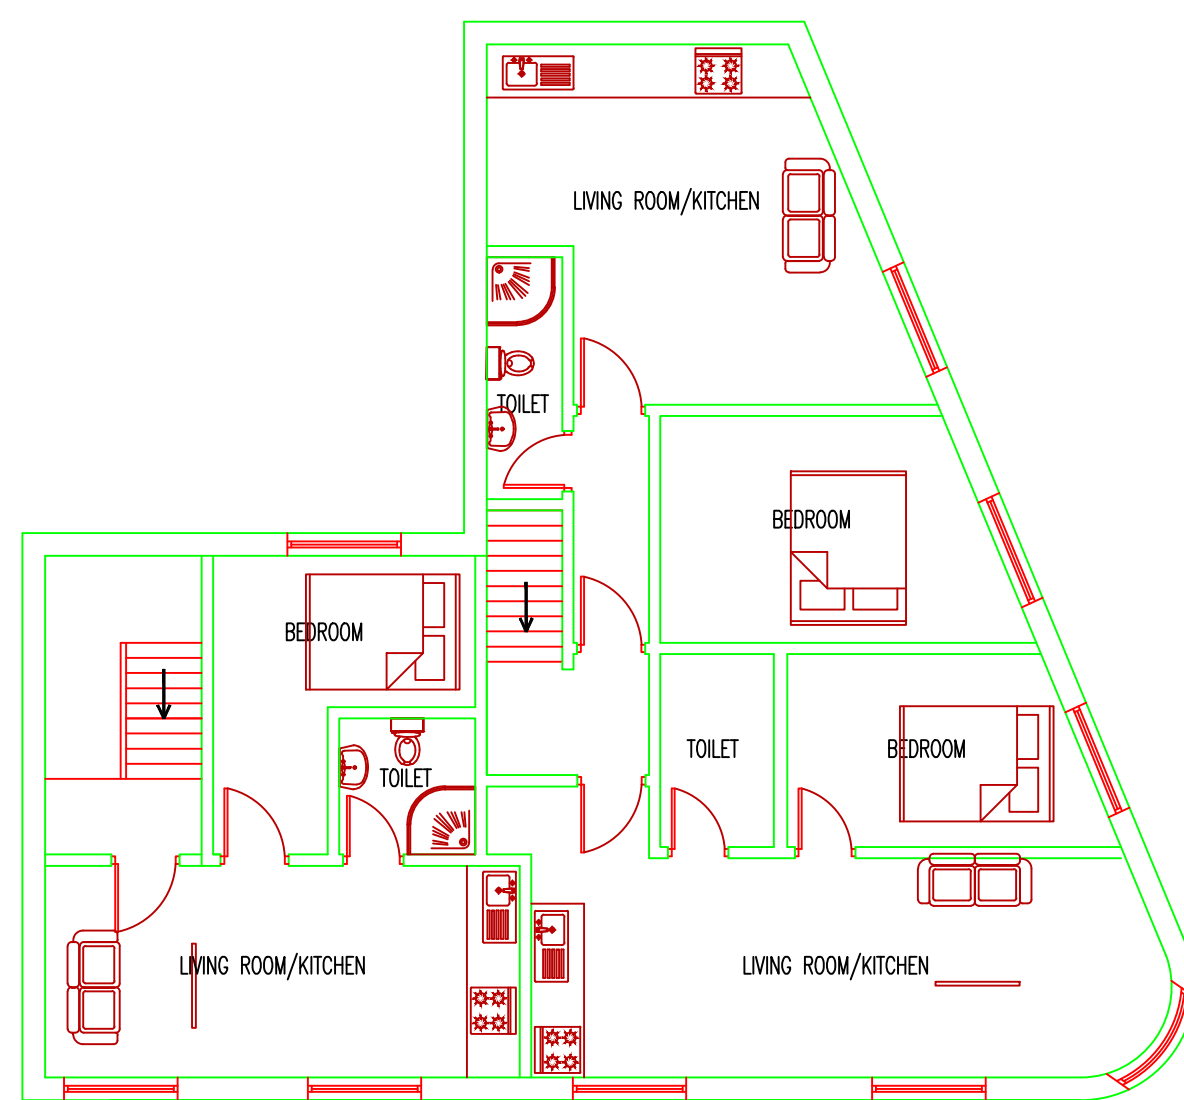

PROPOSED_SECOND_FLOOR_PLAN
SCALE 1:100



No.	REVISION	By	Date
A	DOORS AMENDED TO SUIT EXISTING WINDOWS	JM	5.11.19

No.	REVISION	By	Date

- NOTES
- Do not scale from this drawing take figured dimensions only.
 - Dimensions are in millimeters unless otherwise stated.
 - All dimensions to be checked on site.

STAGE
PRELIMINARY

Client:
MR.KEVIN ROPER

Job Title:
PROPOSED NEW RETAIL AND FLATS IN CANTERBURY ARMS PUB, NEATH

Drawing Title:
EXISTING AND PROPOSED FLOOR PLANS

Job No: ???	Drawing No: 201	Rev: A	Drawn By: M.M	Date: 28.10.19
			Checked By: M.M	Date: 28.10.19
			Approved By: M.M	Date: 28.10.19
Scale: 1:100 @1			Email: Morgandesignconsult@gmail.com	