



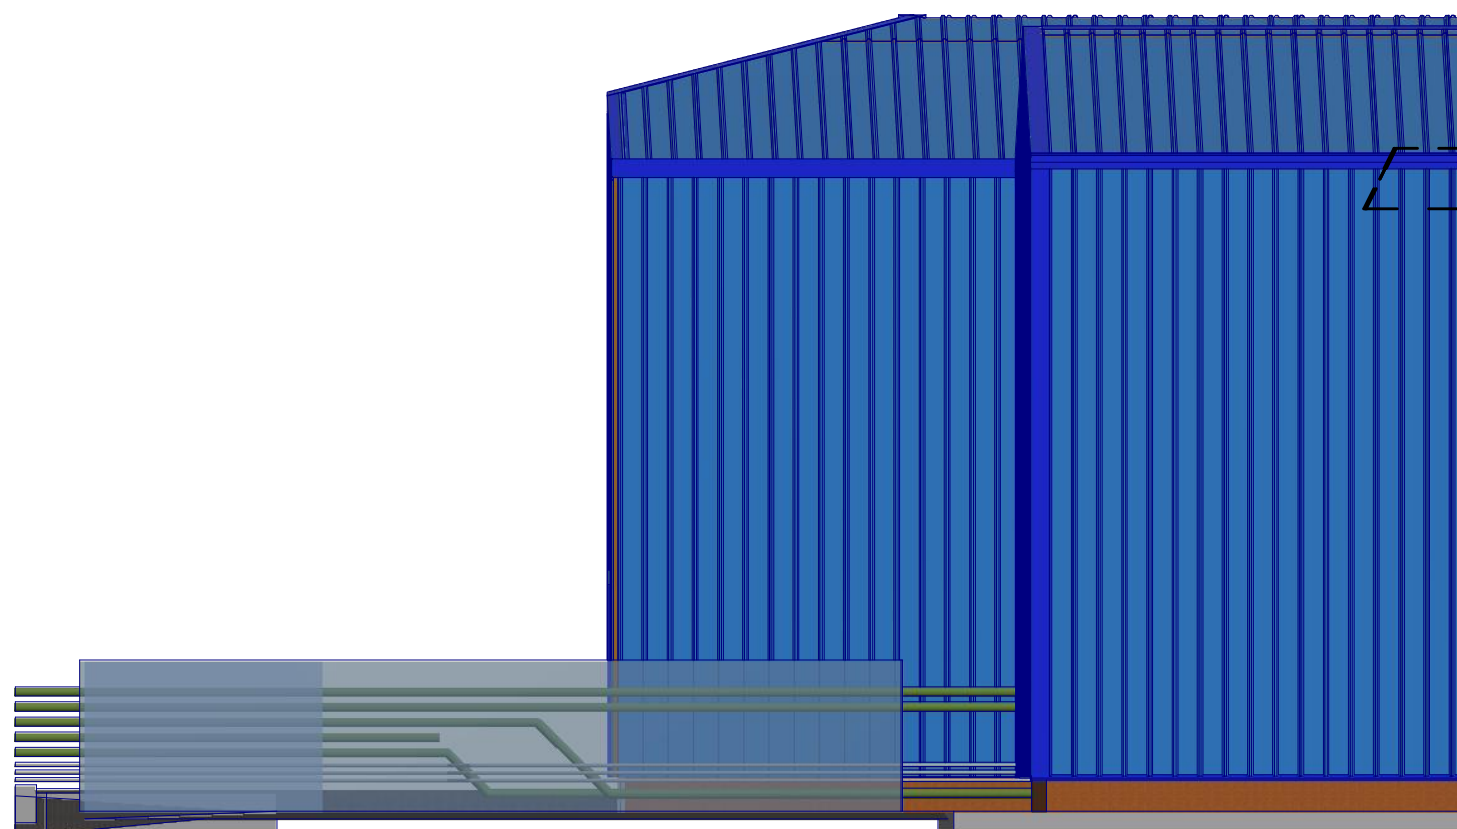

Existing South Elevation

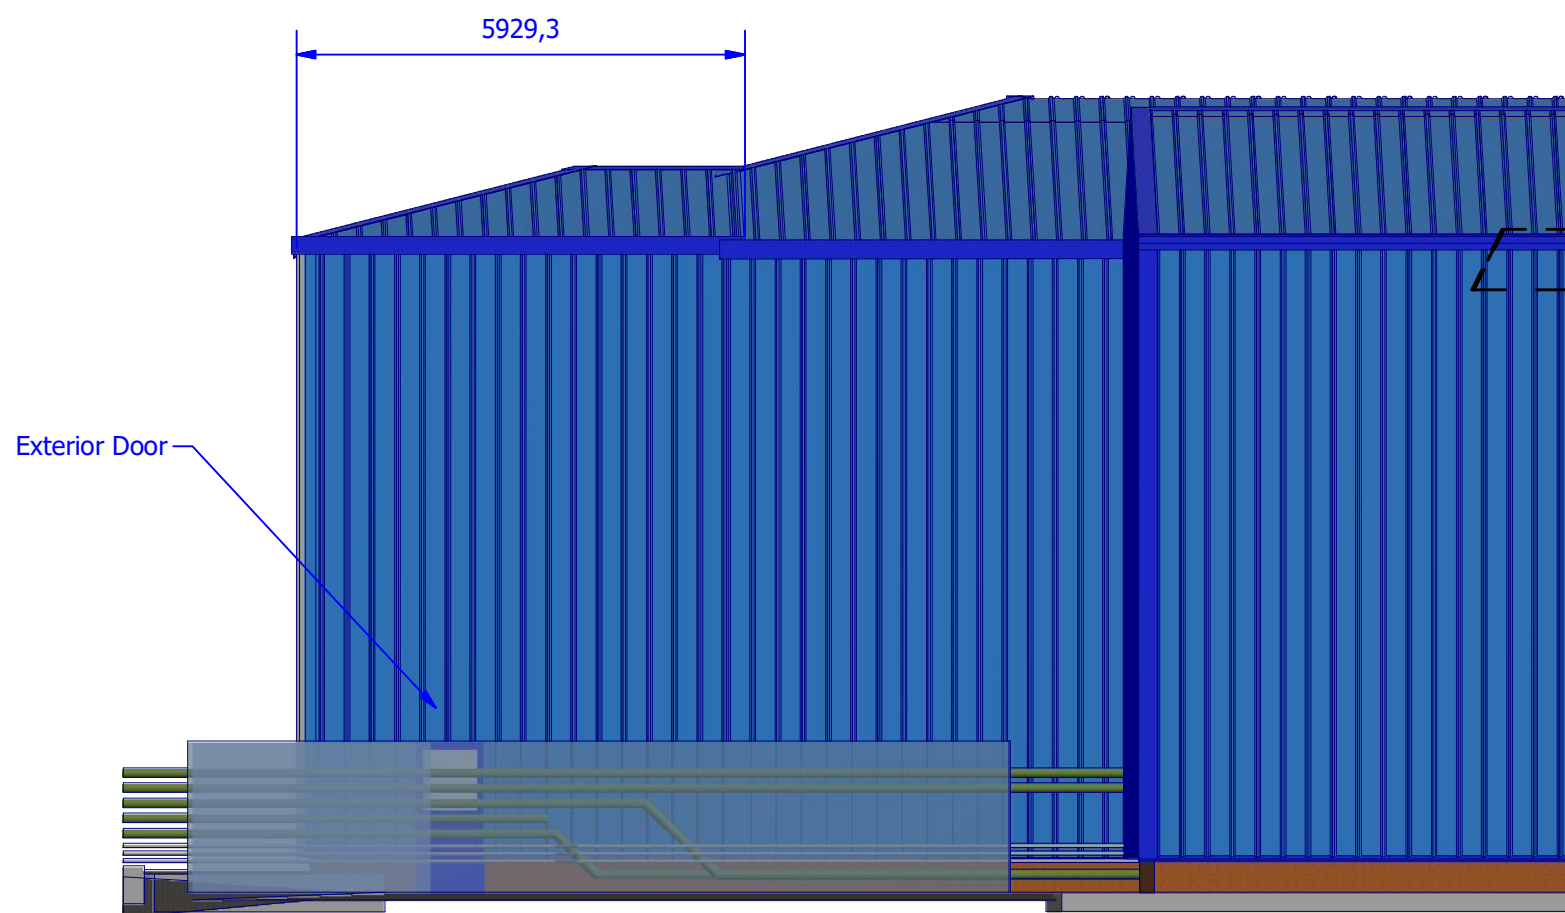

Proposed South Elevation

TITLE Pow 12 Planning Drawings Building Extension											
						ISSUE	DESCRIPTION			DATE	SIG
REVISIONS											
DRAWN	DATE	SCALE	SHEET	SIZE	CONCEPT DESIGN	OSPREY DRAWING NUMBER	313	272	N1	03	ISSUE B
S. Gibbs	20/02/2019	1 : 100	4 of 10	A2	S. Gibbs						