





Reproduced from an Ordnance Survey map with the permission of the
Controller of Her Majesty's Stationary Office. Crown Copyright reserved



Reproduced from an Ordnance Survey map with the permission of the
Controller of Her Majesty's Stationary Office. Crown Copyright reserved

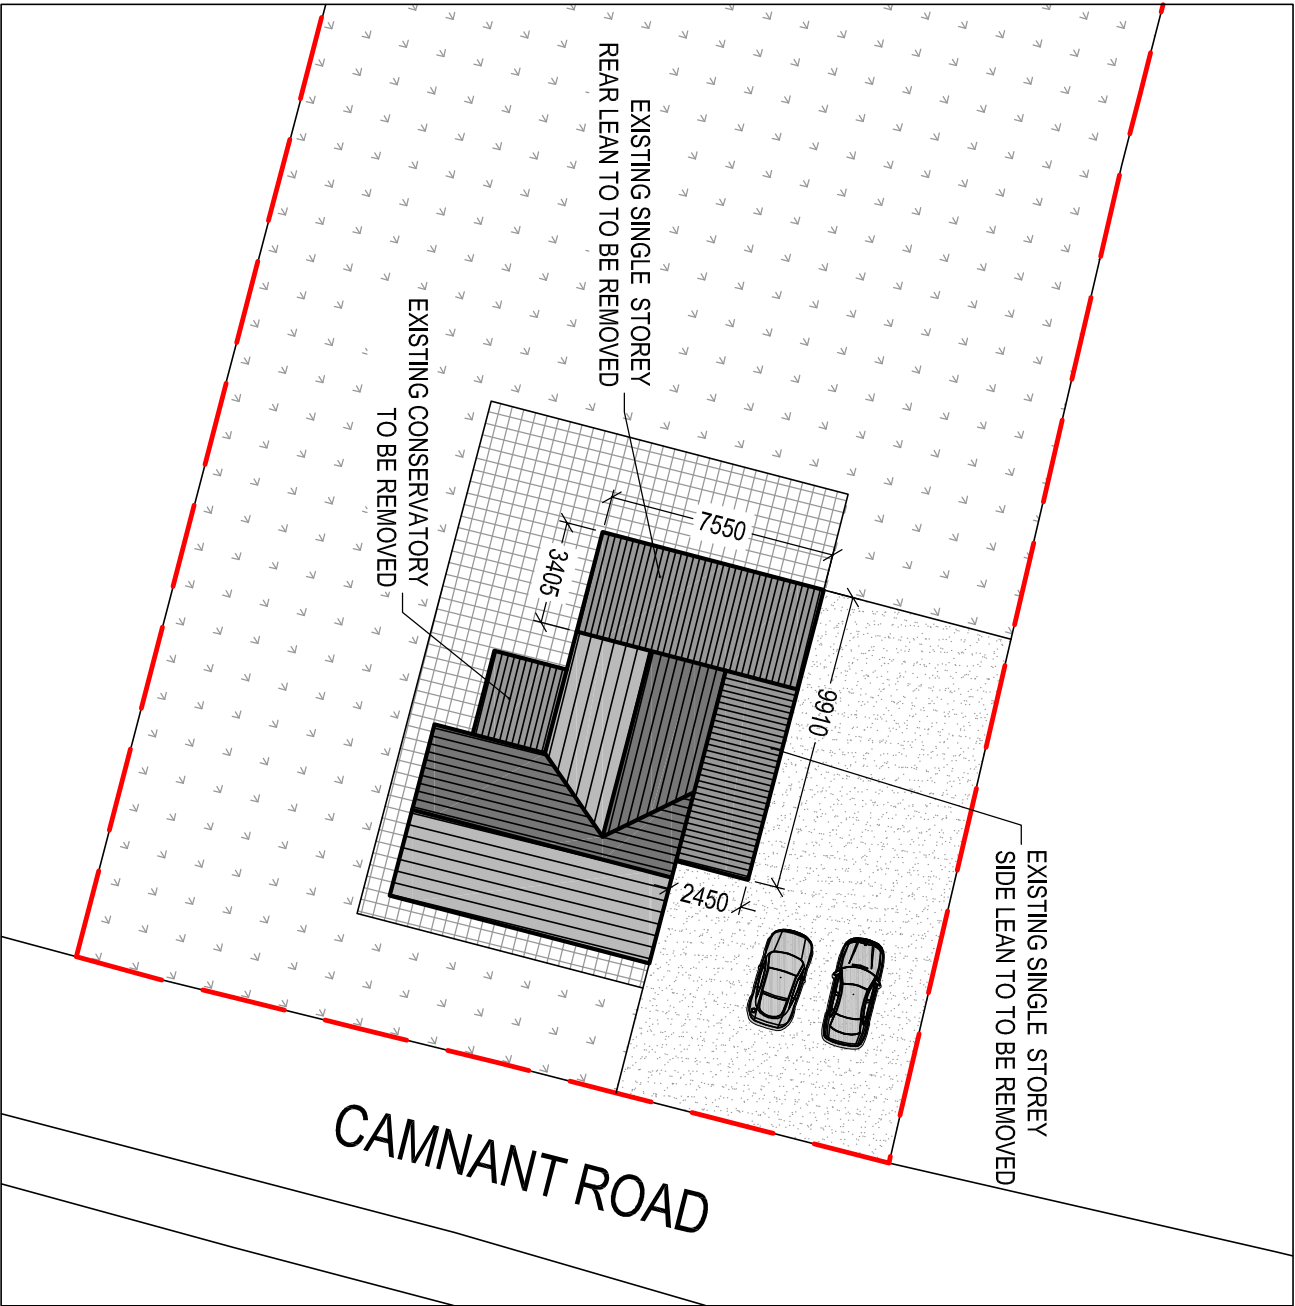

EXISTING SITE PLAN
Scale 1:250

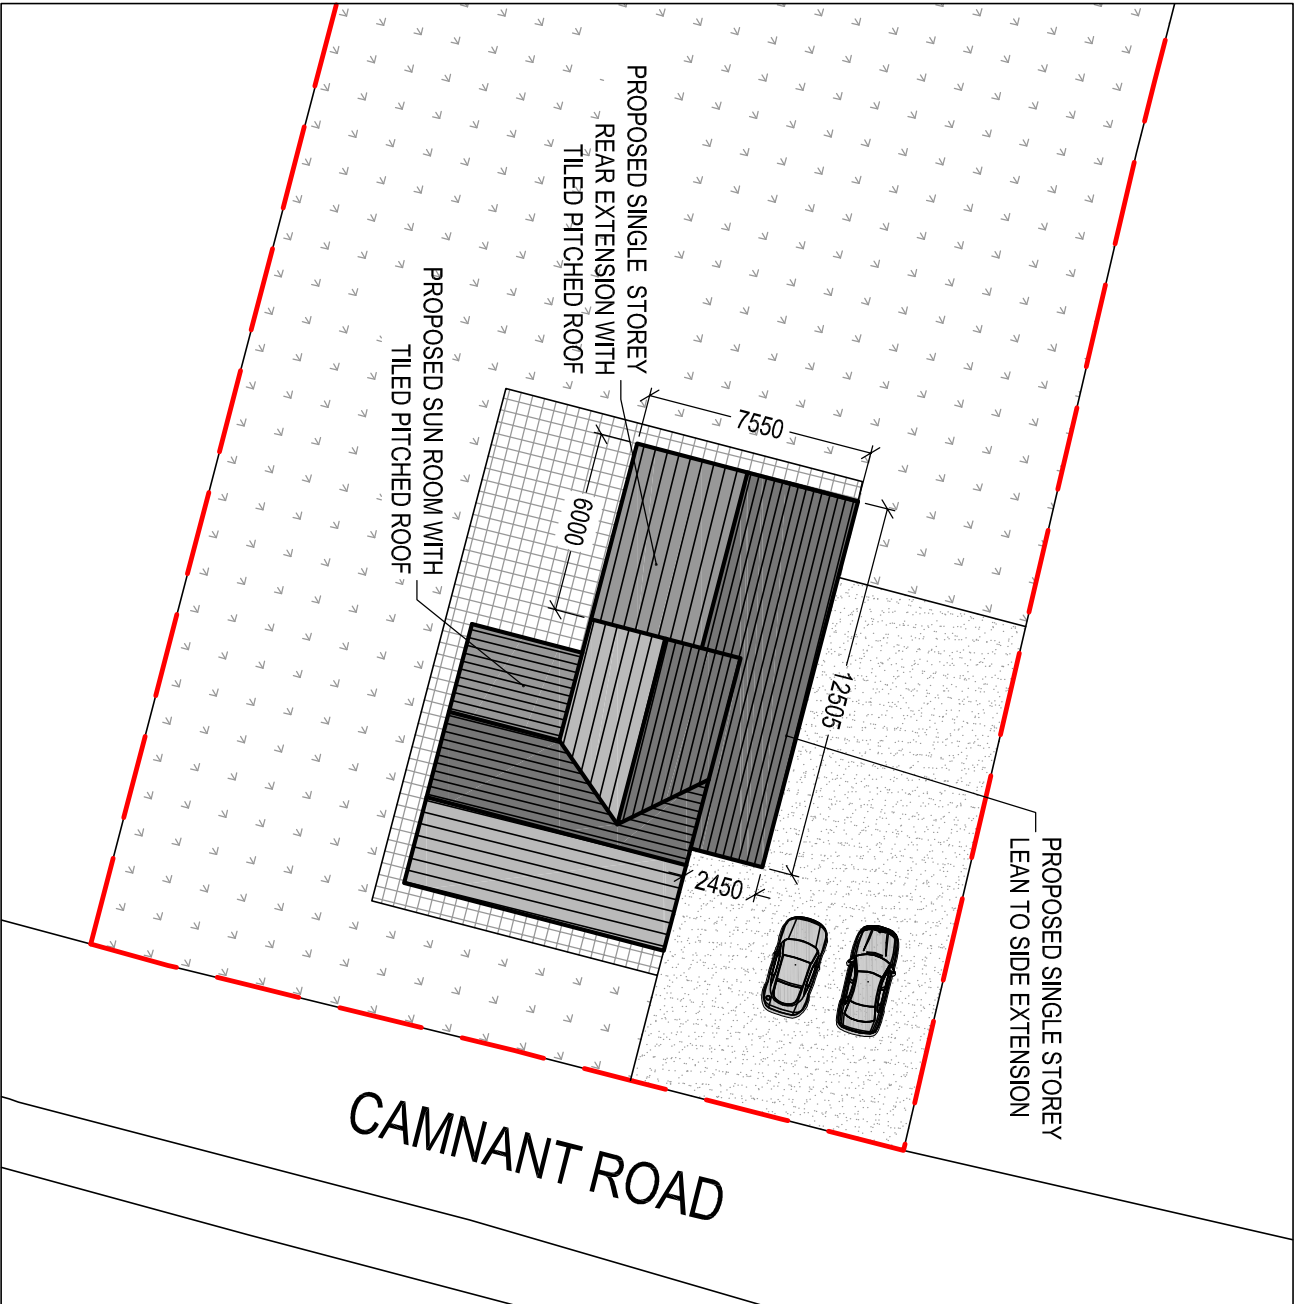

PROPOSED SITE PLAN
Scale 1:250

 Cwm Planning & Design Ltd. (architectural and Draughting Services)		Client: Mr. David Kenneys Bryngolau 12 Camnant Road Banwen SA10 9LT Neath Port Talbot		Project Title: PROPOSED SINGLE STOREY SIDE / REAR EXTENSION		Health & Safety Notes:		General Notes: 1. Do not scale from this drawing, take figured dimensions only. 2. Dimensions are in millimeters unless otherwise stated.		Drawing Title: EXISTING & PROPOSED SITE PLANS	
Drawing Issue: P L A N N I N G		Drawing No: 002		Revision:		Date: 25-11-2019		Revised:			
		Scale(s): 1:250		Paper Size: A3							