



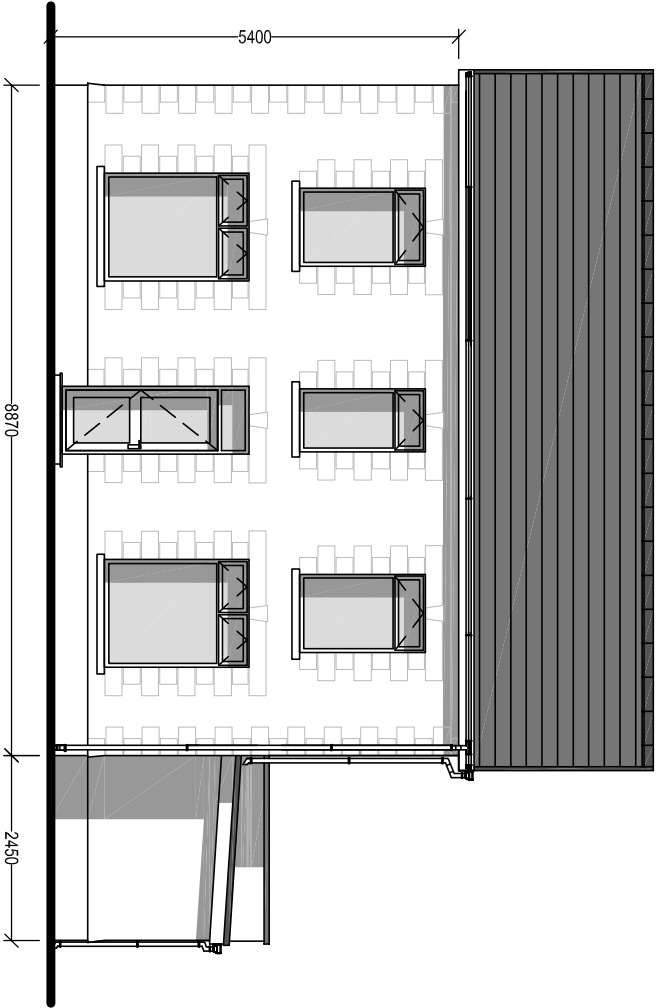


EXISTING FRONT ELEVATION  
Scale 1:100

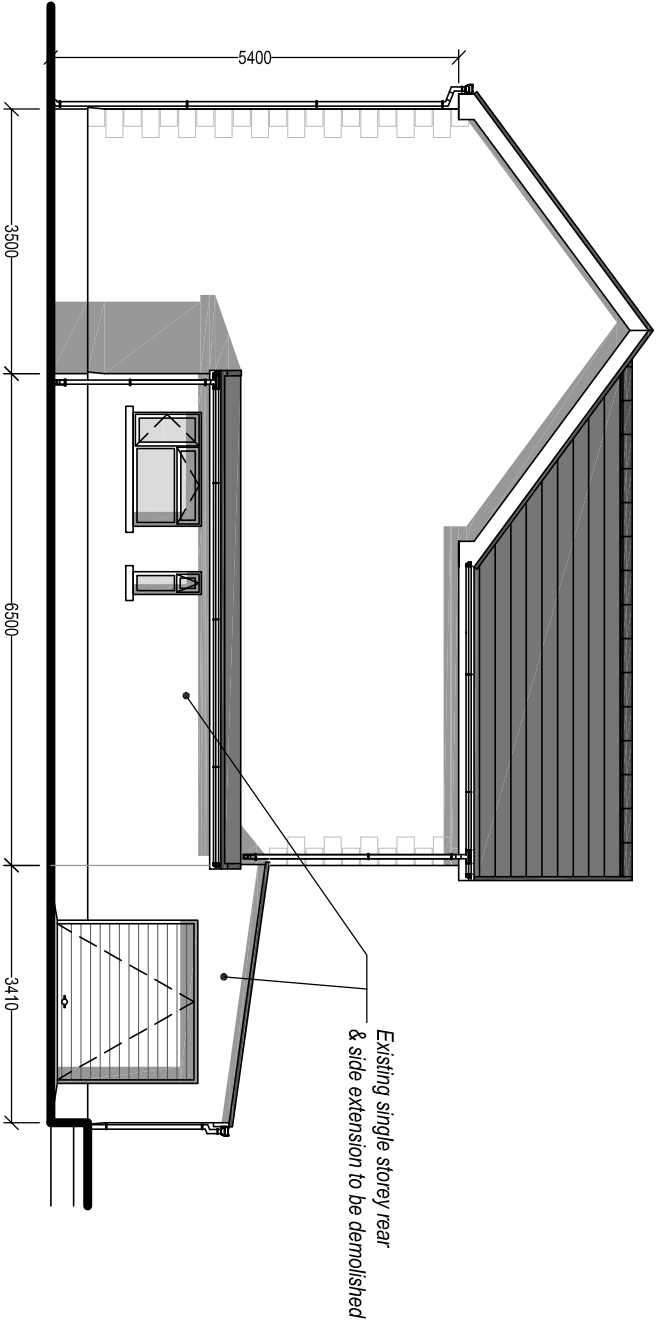

EXISTING SIDE ELEVATION  
Scale 1:100



EXISTING REAR ELEVATION  
Scale 1:100

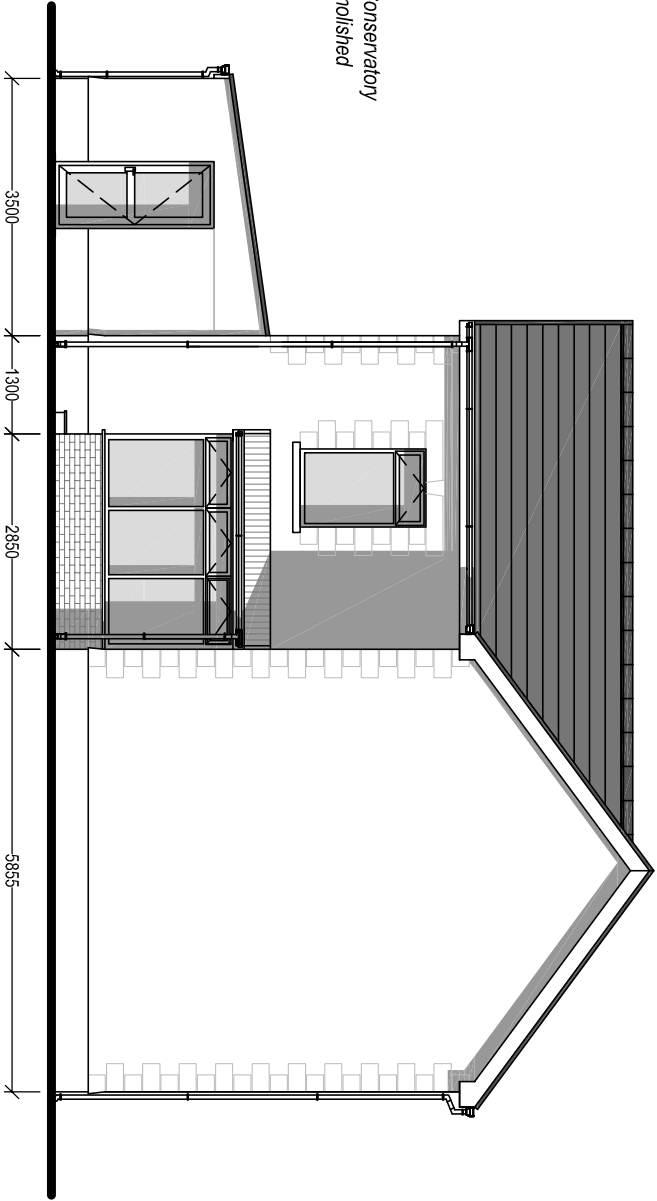

EXISTING SIDE ELEVATION  
Scale 1:100

Client:  
Mr. David Kerneys

Project Title:  
**PROPOSED SINGLE  
STOREY SIDE / REAR EXTENSION**

Byngolau  
12 Camnant Road  
Banwen  
SA10 9LT  
Neath Port Talbot

General Notes:  
1. Do not scale from this drawing. Take figures elsewhere only.  
2. Dimensions are in millimetres unless otherwise stated.

Drawing Issue:

# PLANNING

|                                       |                   |
|---------------------------------------|-------------------|
| Drawing Title:<br>EXISTING ELEVATIONS |                   |
| Drawing No:<br>003                    | Revision:         |
| Date:<br>25-11-2019                   | Revised:          |
| Scale(s):<br>1:100                    | Paper Size:<br>A3 |



**Cwm Planning & Design Ltd.**  
(architectural and Draughting Services)