

Notes

This drawing is copyright. All dimensions are to be checked prior to construction or manufacture. Any discrepancies to be reported immediately to the architect. Do not make any alterations to this drawing without the architect's written consent. (99)001 PROPOSED SITE PLAN

Specification

This drawing must be read in conjunction with the Specification Notes, Bill of Materials, and Schedule of Materials. This drawing must be read in conjunction with all related Architects' consultant's and specialist's drawings and specifications.

Rev A BIKE STORE LAYOUT AMENDED TO MATCH AMENDMENTS IN PROPOSED SITE LAYOUT 28.10.2019

Rev A BIKE STORE LAYOUT AMENDED TO MATCH AMENDMENTS IN PROPOSED SITE LAYOUT 28.10.2019

NOTES

THIS DRAWING SHALL BE READ IN CONJUNCTION WITH THE FOLLOWING ARCHITECTS DRAWINGS:

(99)001 PROPOSED SITE PLAN

LEGEND

- A. 100 x 100 TREATED SOFTWOOD POSTS AT 1550MM CENTRES
- B. 600 DEEP x 300 x 300MM CONCRETE FOUNDATION
- C. 125 x 50 SW RAFTER
- D. 125 x 50 SW TIE
- E. FILON DOUBLE SKIN GRP ROOFING
- F. 150MM INSITU CONC SLAB WITH 1 LAYER A 142 MESH REINFORCEMENT AND STIFF WIRE BRUSH FINISH ON 1200g POLYTHENE
- G. 150MM CONSOLIDATED HARD CORE
- H. CLOSE BOARDED TIMBER PANELS
- J. 125 x 50 SW HORIZONTAL SHEETING RAILS AT 600 CENTRES
- K. E x 100 x 100 WEATHERED HORIZONTAL RAILS
- L. EX 100 x 50 LEDGED FRAMED AND BRACED GATE TO CYCLE STORE TO MATCH FENCING. C/W EX 75 x 50 SOFTWOOD FRAME.
- M. 50mm DIAM GALV MILD STEEL BICYCLE HOOPS CAST INTO CONCRETE.
- N. 2NO 150 x 50 HORIZONTAL RAILS BOLTED TOGETHER WITH NO 8 COACH BOLTS AT 450mm CENTRES
- P. 100 x 100 x 5mm GALV.M.S ANGLE BRACKETS WITH 10mm DIAM HOLES DRILLED.
- Q. EX 100 x 50 LEDGED FRAMED AND BRACED GATE TO CYCLE STORE TO MATCH FENCING. C/W EX 75 x 50 SOFTWOOD FRAME.


DOOR FURNITURE TO GATE

HINGES: 1 1/2 PAIRS. HEAVY DUTY STAINLESS STEEL BUTT HINGES.


SIZE 4 SUFFOLK LATCH WITH GALV FINISH.

LOCK: 5 LEVER EXTERIOR QUALITY MORTICE DEAD LOCK CASE, WITH SINGLE EUROPROFILE CYLINDER C/W. ESCUTCHEONS IN STAINLESS STEEL. NOTE LOCK TO BIN STORE, DRYING AREA AND CYCLE STORE TO BE IDENTICAL. SUPPLY WITH 30 NO KEYS.


SPRING CLOSER.

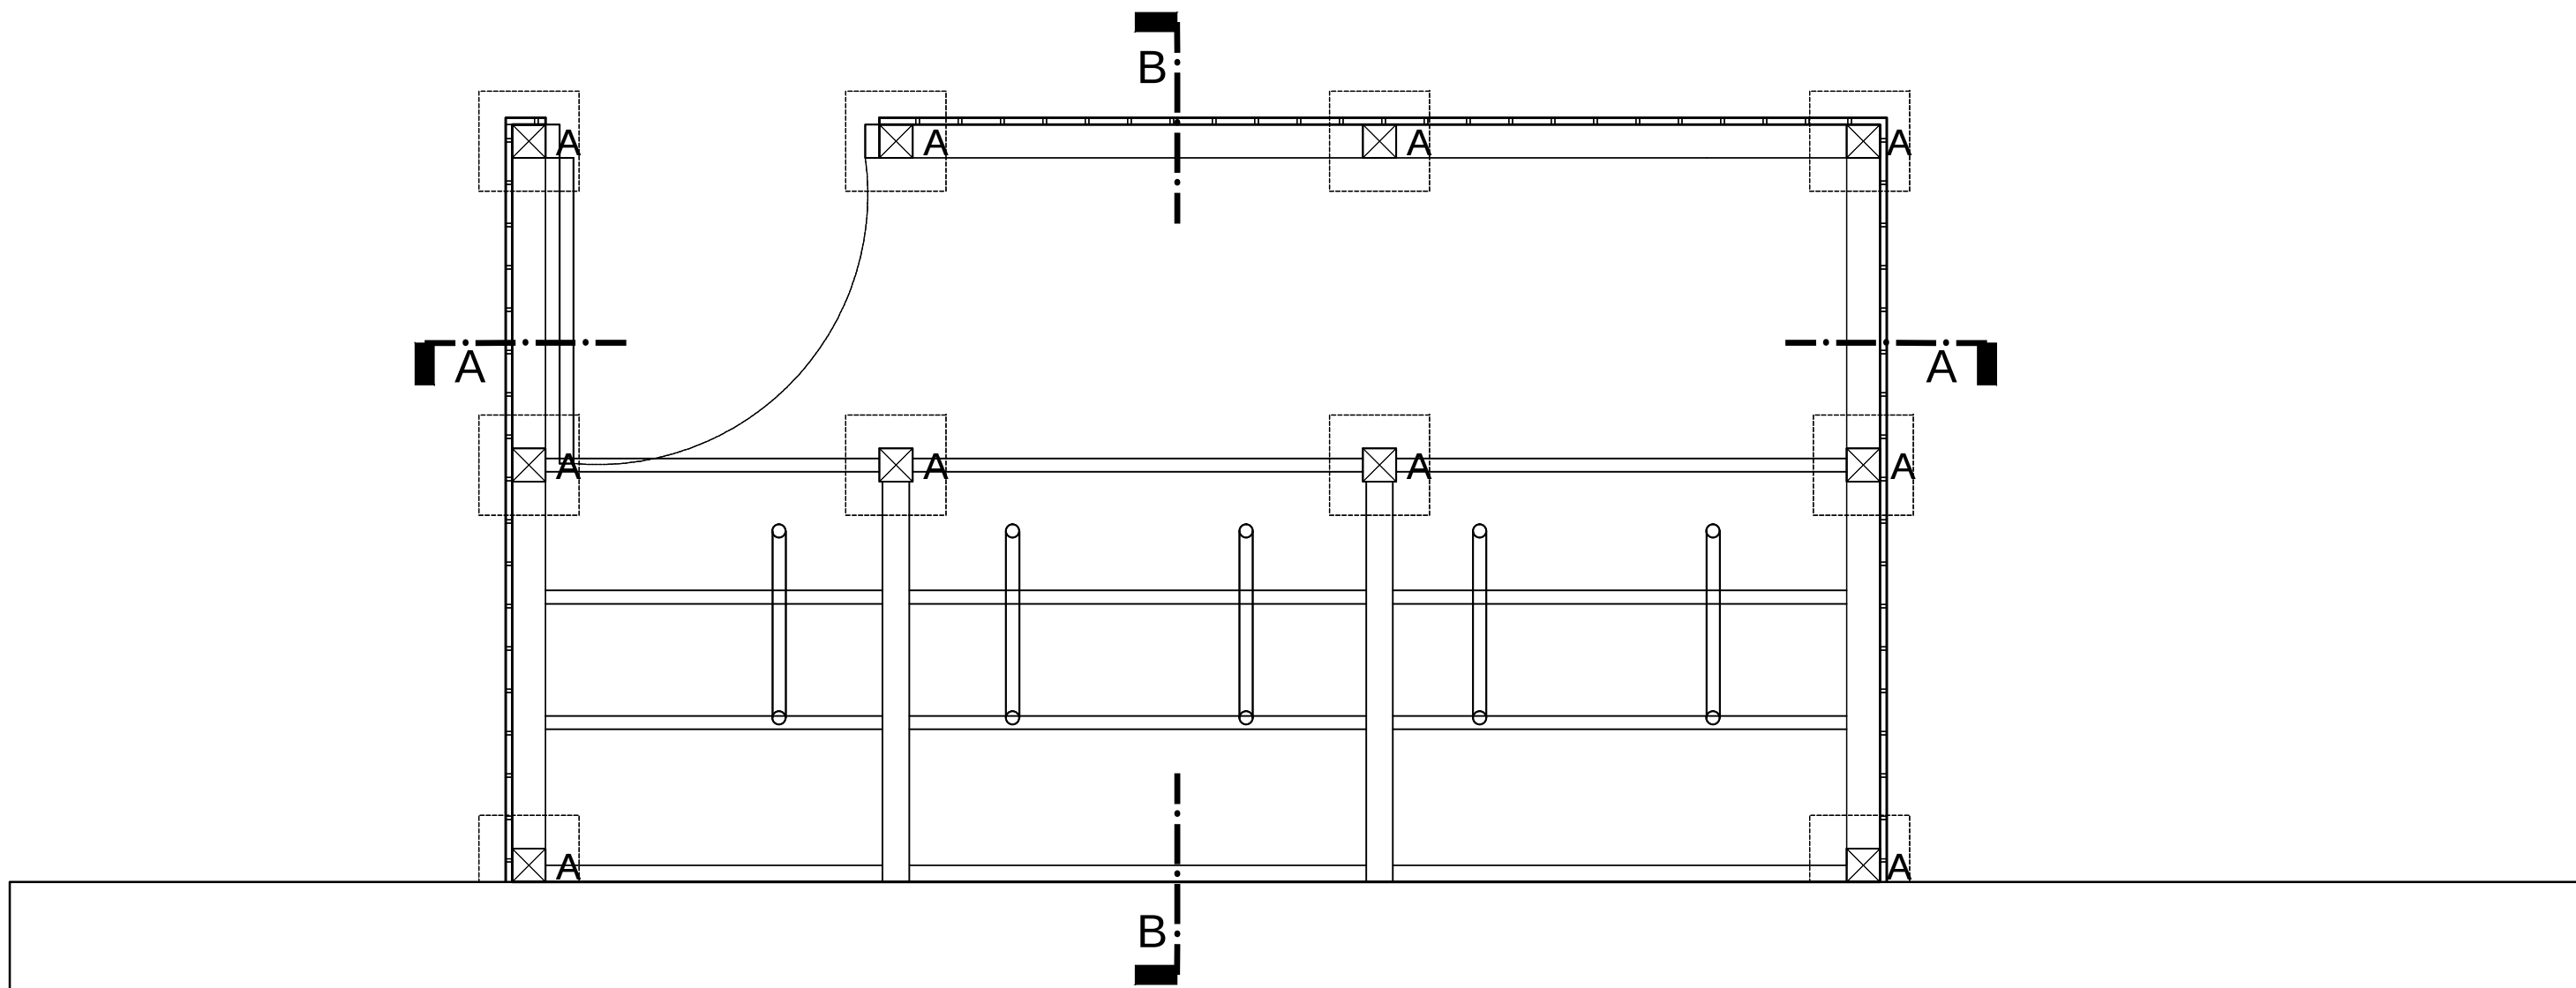

PROPOSED BICYCLE STORE PLAN, 1:20

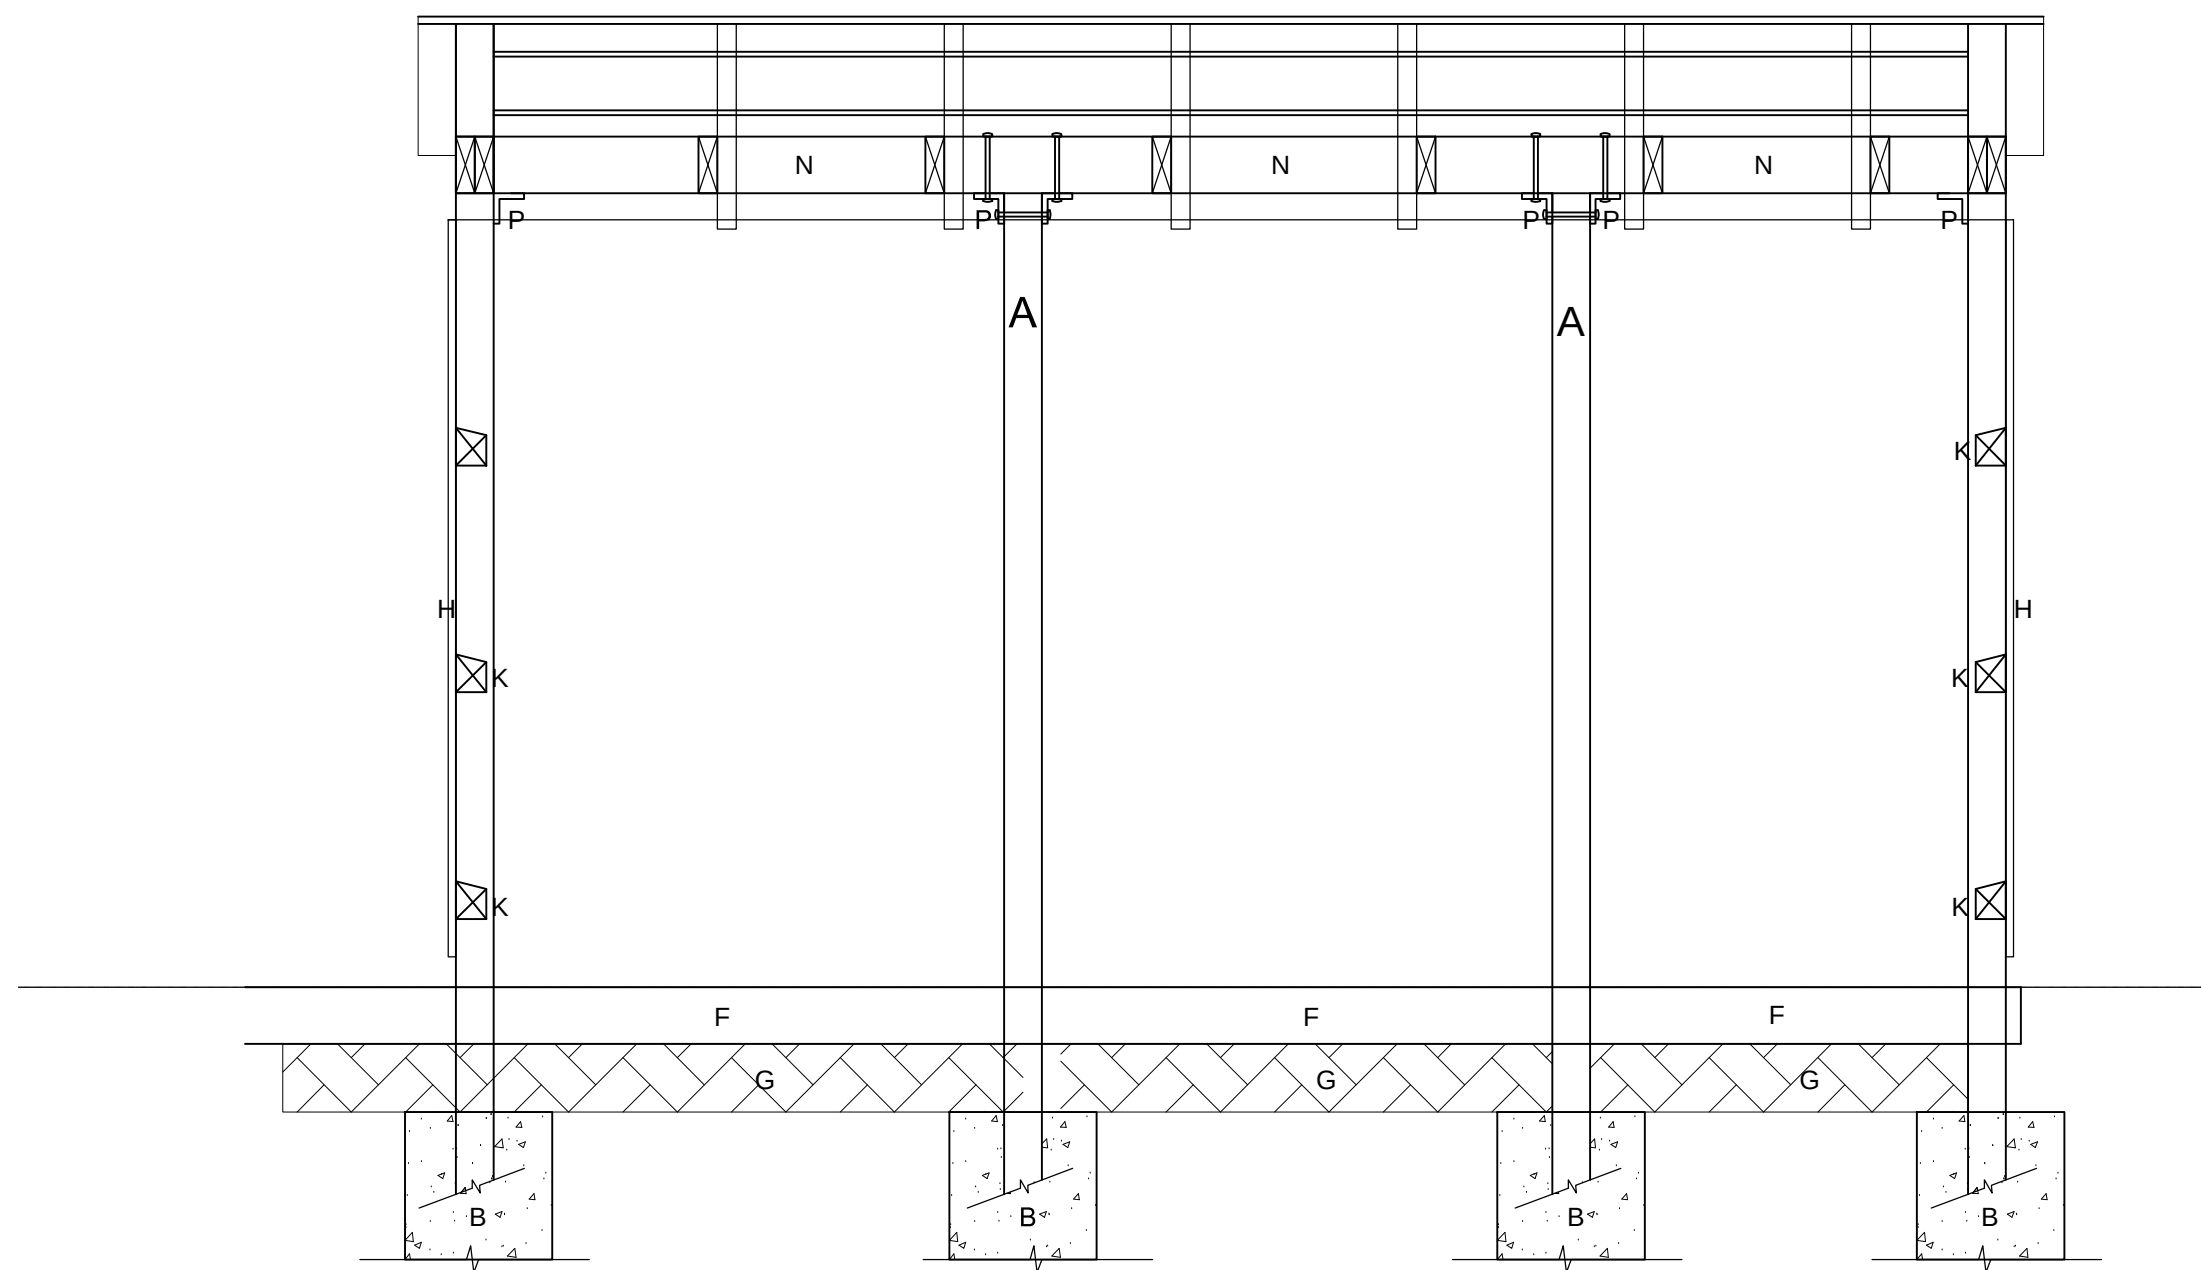

PROPOSED BICYCLE STORE SECTION A-A, 1:20

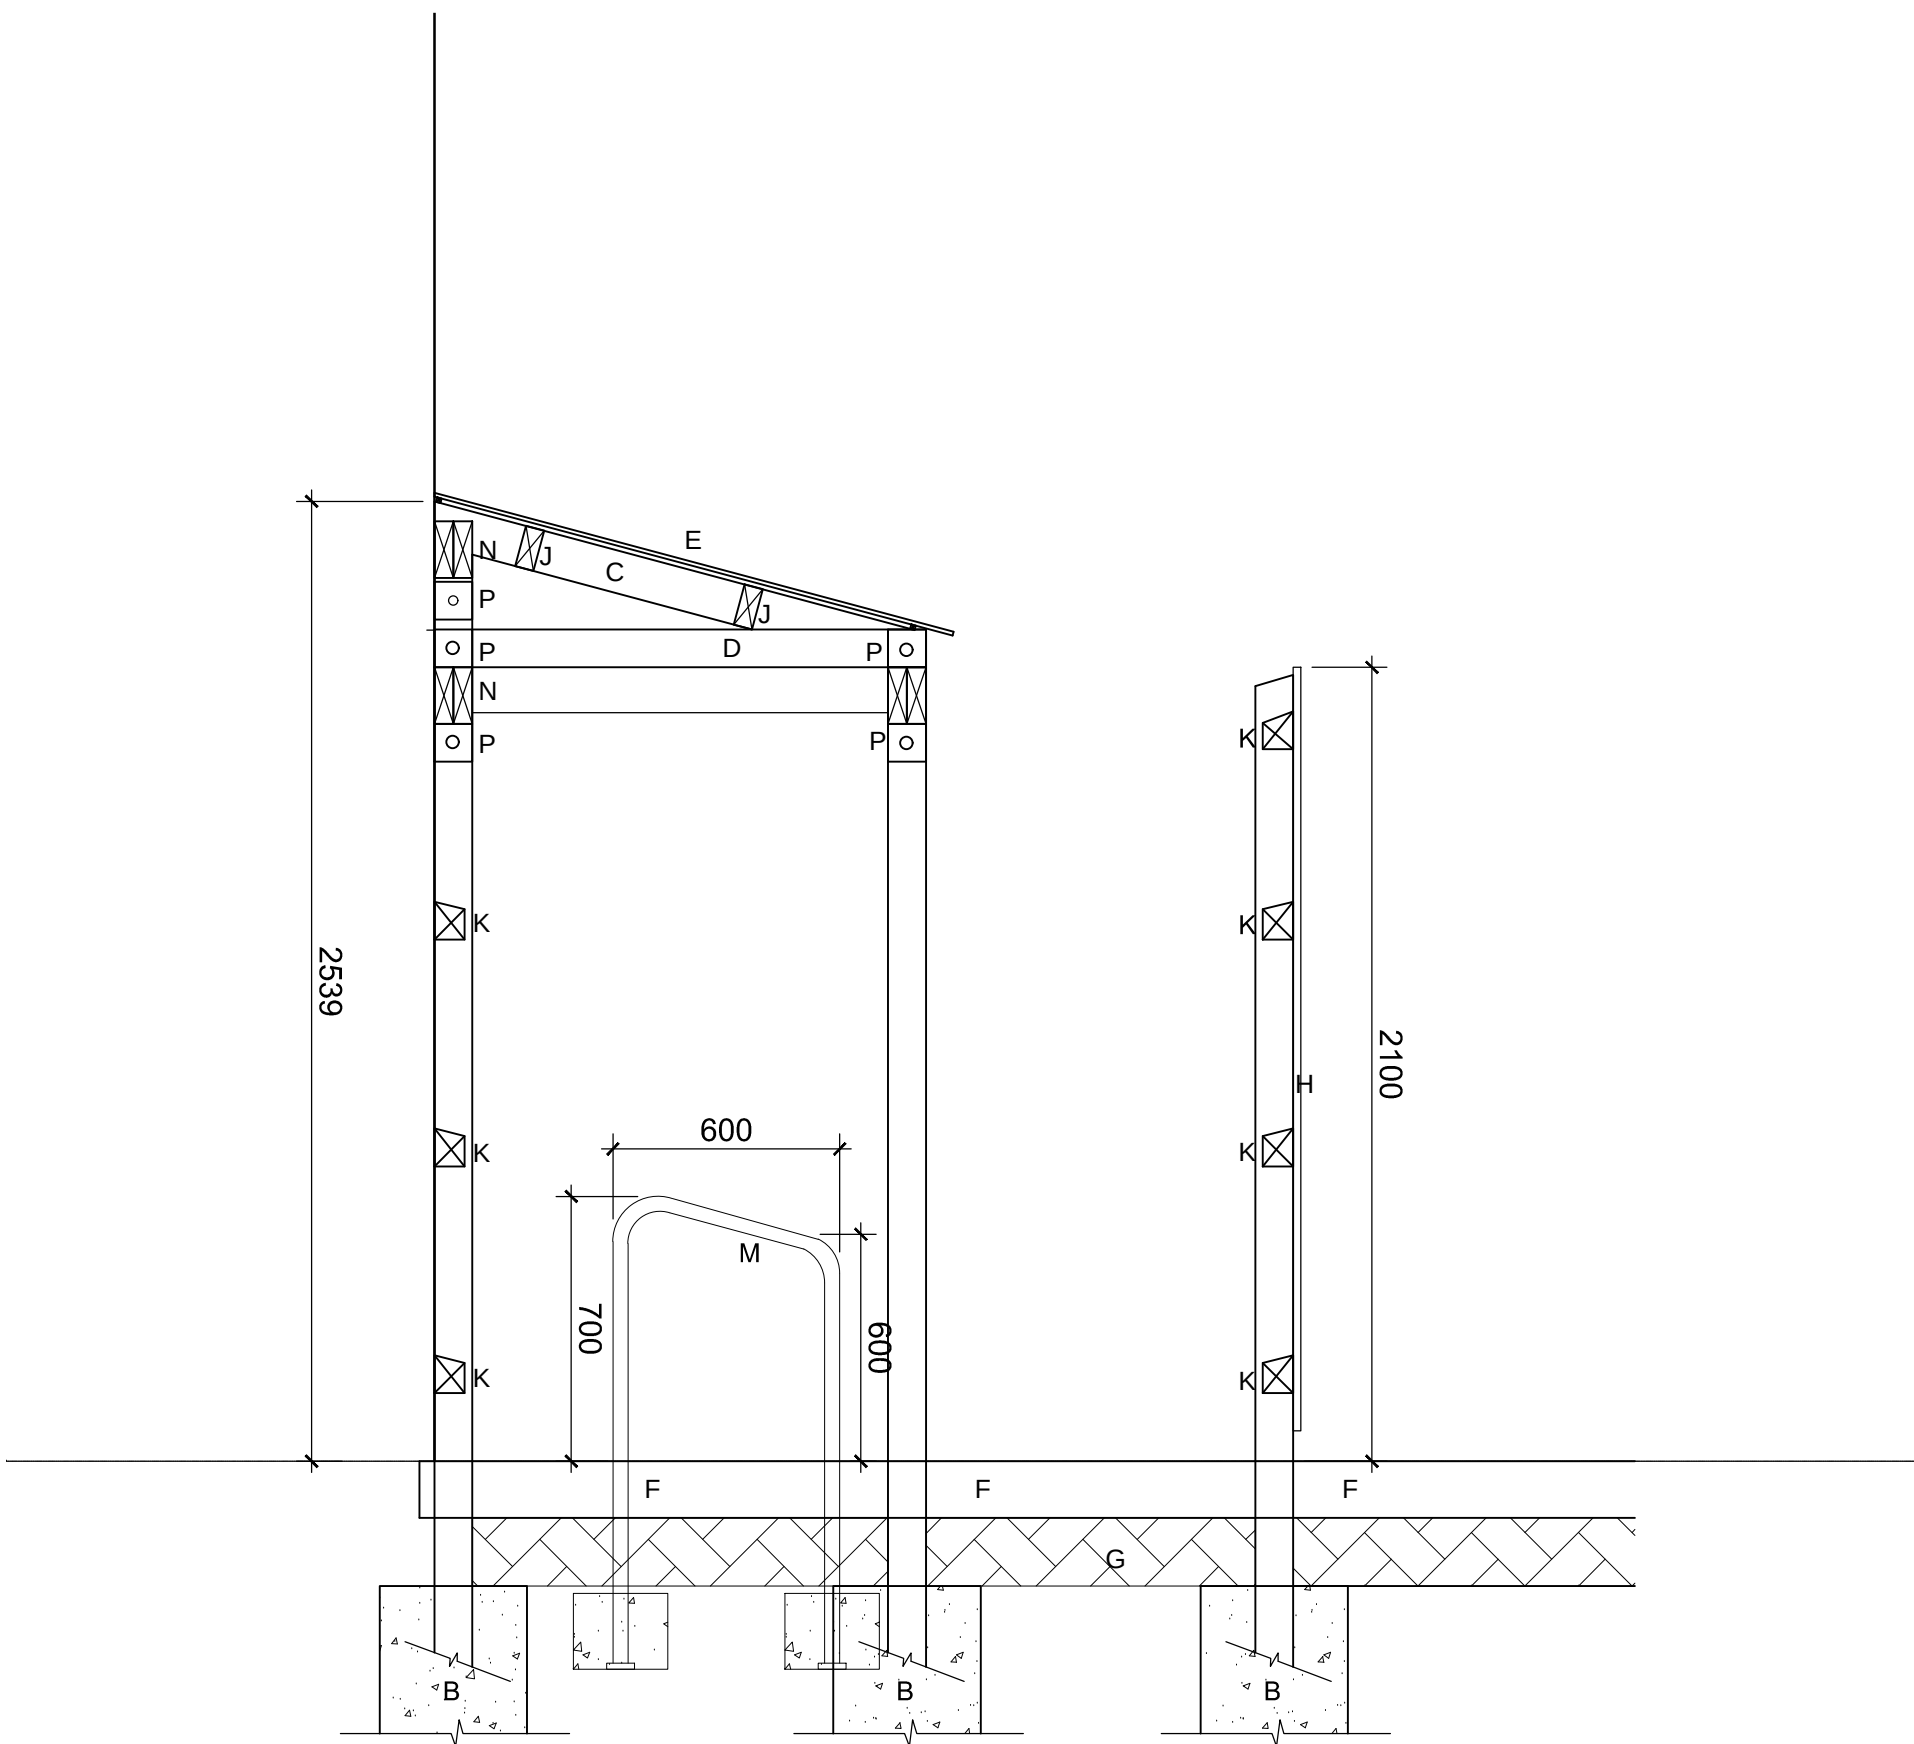

PROPOSED BICYCLE STORE SECTION B-B, 1:20

Sheet No/Revision
PROPOSED BICYCLE STORE
Date 01/12/06
Scale 1:20
Job No 0112/06
Drawn/Checked NP/WJ
(92)102A

Client TAI TARIAN
PROPOSED RESIDENTIAL DEVELOPMENT AT EVELYN TERRACE, PORT TALBOT



davies ilewelyn and jones
Chartered Architects
The Millers, East Tyndali Street, Cardiff CF24 5EZ, Tel: (099) 2046 4439 Fax: (099) 2046 4345