

Notes

This drawing is copyright.
All dimensions are to be checked prior to construction or manufacture.
Do not scale this drawing. Work to figured dimensions only.

Specification

This drawing must be read in conjunction with Drawing Specification Notes (III) of Quantities.
Issued separately. To be read in conjunction with all related Architects' conditions and specialist's drawings and documents.

notes

THIS DRAWING SHALL BE READ IN CONJUNCTION WITH THE FOLLOWING ARCHITECTS DRAWINGS:

(99)001 PROPOSED SITE PLAN

THIS DRAWING SHALL BE READ IN CONJUNCTION WITH THE STRUCTURAL ENGINEERS DRAWINGS FOR DETAILS OF SITE DRAINAGE.

THIS DRAWING SHALL BE READ IN CONJUNCTION WITH THE STRUCTURAL ENGINEERS DRAWINGS FOR DETAILS OF FOUNDATIONS AND GROUND SLAB DESIGN.

THIS DRAWING SHALL BE READ IN CONJUNCTION WITH CONTRACT SPECIFICATION ISSUED SEPARATELY FOR FULL DETAILS OF MATERIALS AND WORKMANSHIP.

LEGEND

- A. 100 x 100 TREATED TIMBER POST
- B. EX 100 X 125 WEATHERED HORIZONTAL RAIL
- C. CLOSE BOARDED TIMBER PANELS
- D. EX 100 x 50 LEDGED FRAMED AND BRACED GATE AND A HALF TO BIN STORE WITH TIMBER PANNELLING TO MATCH FENCING CW EX 75 x 50 SW FRAME
- E. 600 DEEP x 300 x 300 CONCRETE FOUNDATION TO TIMBER POST
- F. GRAVEL BOARD
- G. YARD GULLY FOR WASH DOWN CONNECTED TO FOUL DRAINAGE SYSTEM
- H. 150mm THICK INSITU REINFORCED CONCRETE SLAB TO ENGINEER'S SPECIFICATION AND LAID TO FALLS


DOOR FURNITURE TO GATE

HINGES: 1 ½ PAIRS. HEAVY DUTY STAINLESS STEEL BUTT HINGES.

SIZE 4 SUFFOLK LATCH WITH GALV FINISH.

LOCK: 5 LEVER EXTERIOR QUALITY MORTICE DEAD LOCK CASE, WITH SINGLE EUROPROFILE CYLINDER CW. ESCUTCHEONS IN STAINLESS STEEL. NOTE LOCK TO BIN STORE, DRYING AREA AND CYCLE STORE TO BE IDENTICAL. SUPPLY WITH 30 NO KEYS.

SPRING CLOSER.

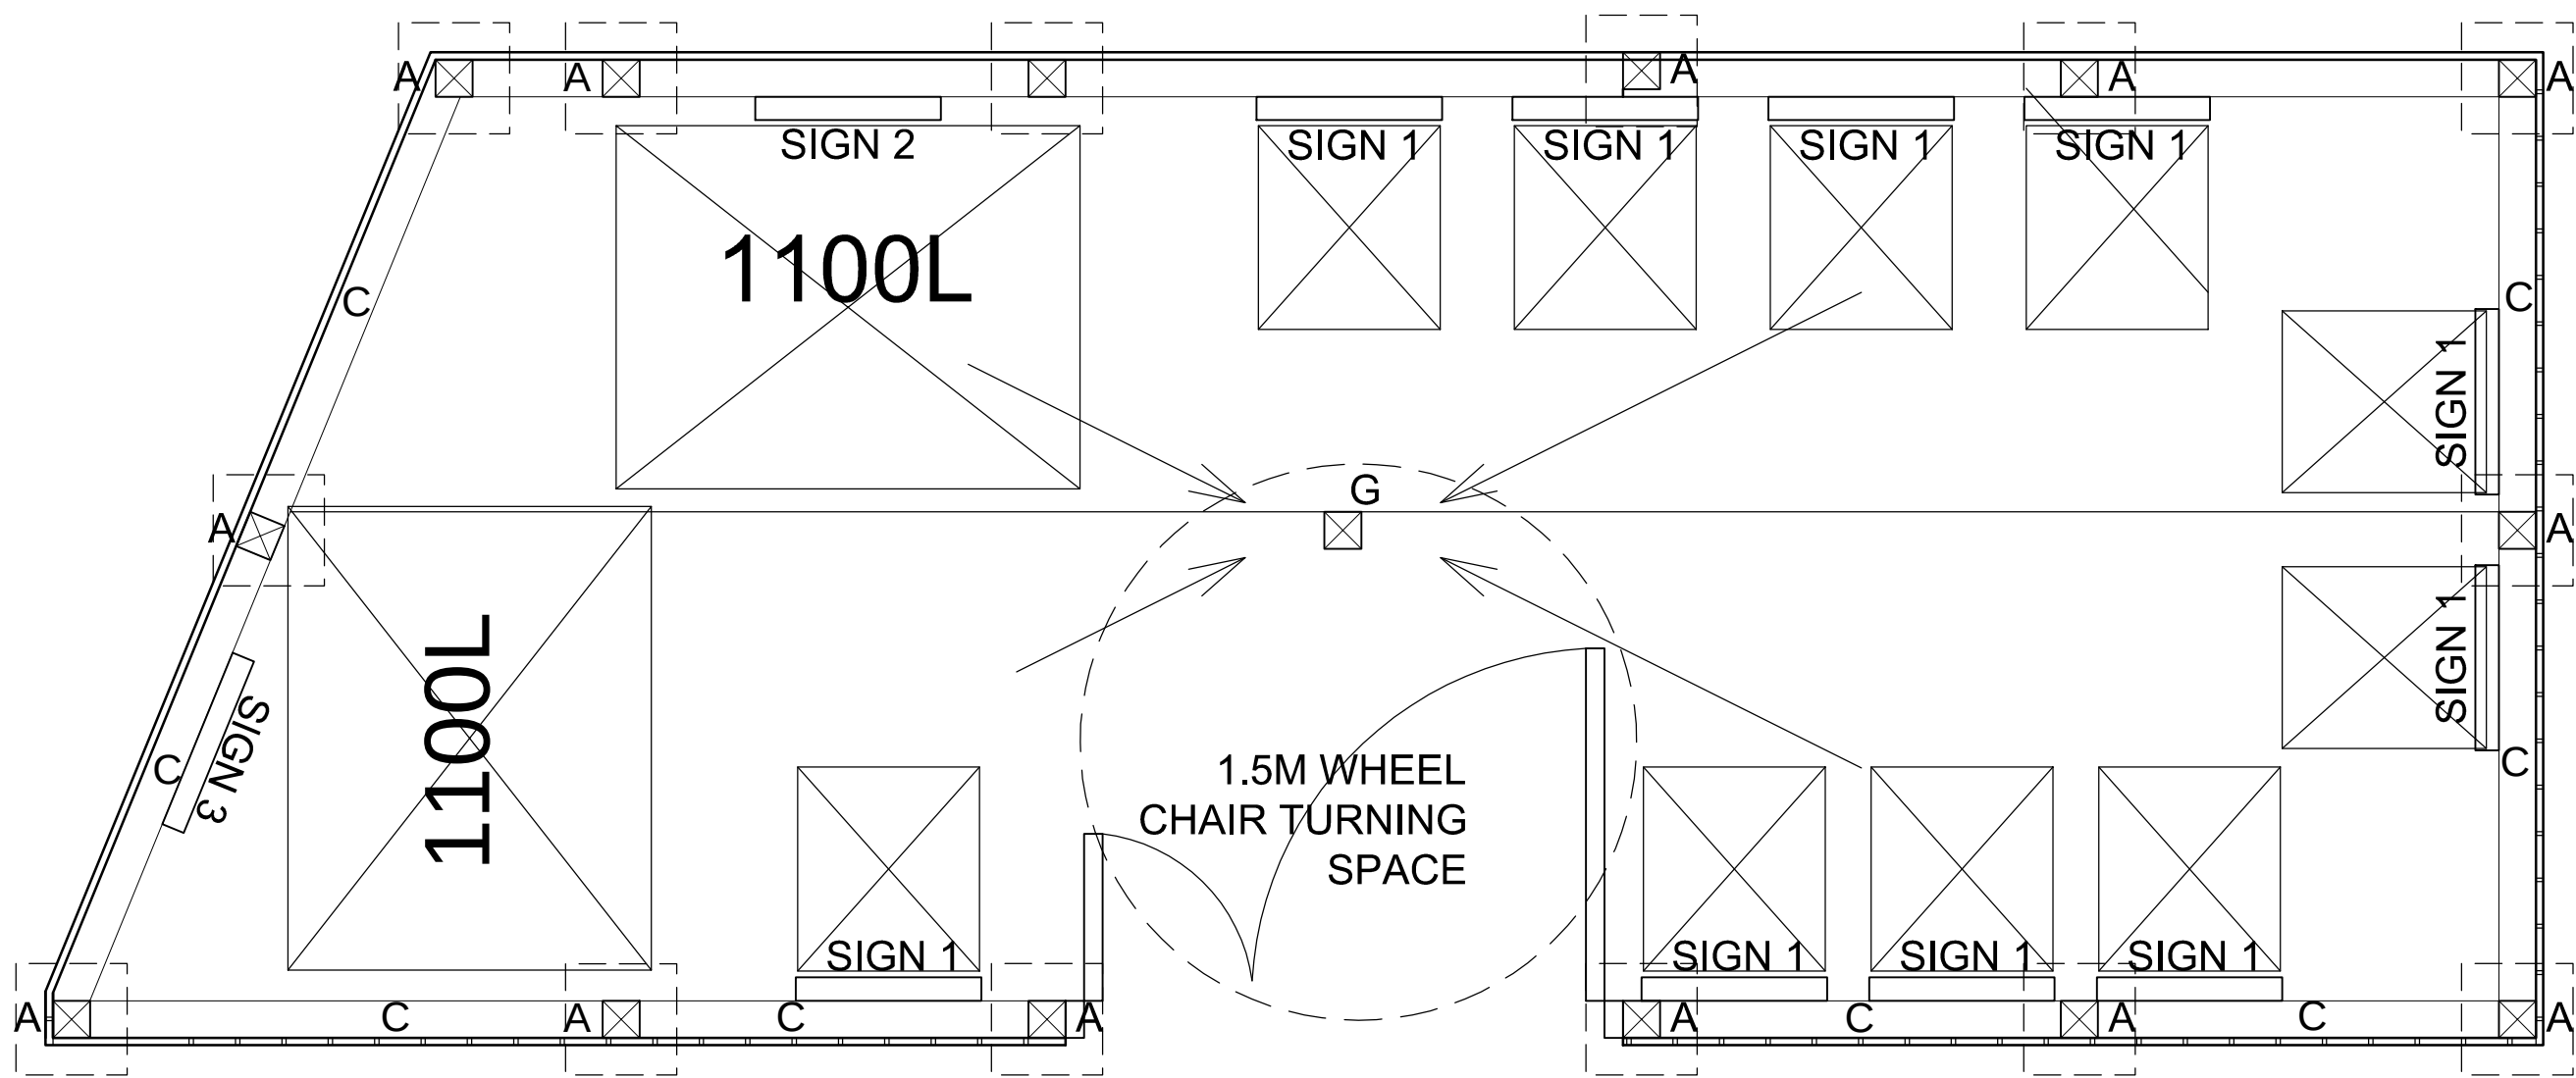


SIGNAGE TO BE LOCATED ABOVE BINS IN A PROMINENT LOCATION

SIGNS TO BE RIGID PLASTIC BY GRIFFITHS SIGNS: 01633 895566




SIGN 1
SIZE 550 x 490

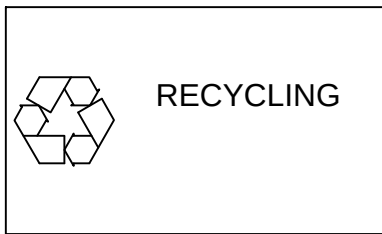


SIGN 2
SIZE 1250 x 980



SIGN 3
SIZE 1250 x 980

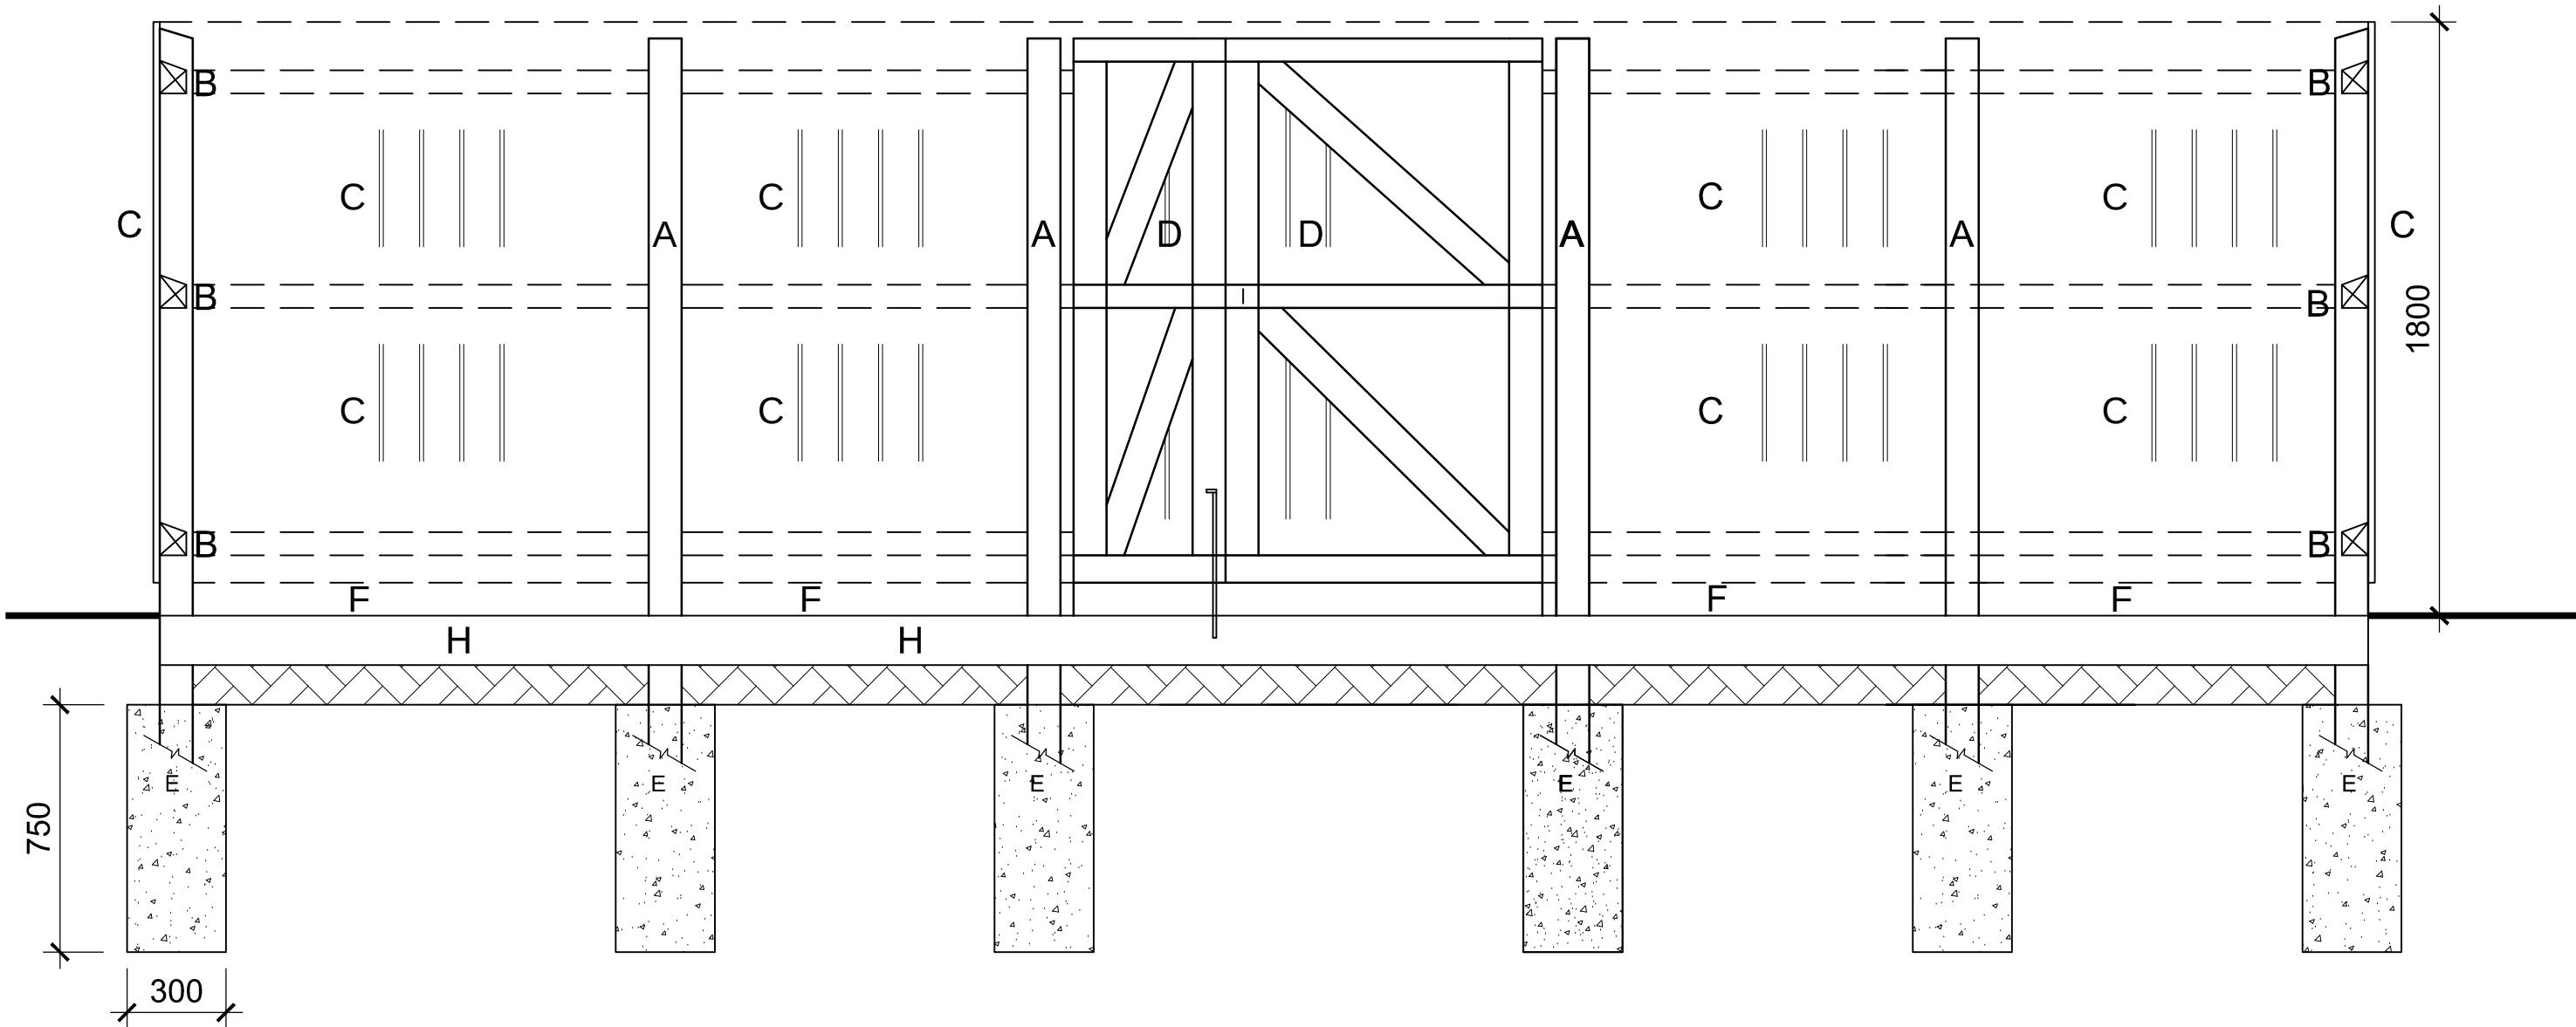

02. BIN STORE ELEVATION

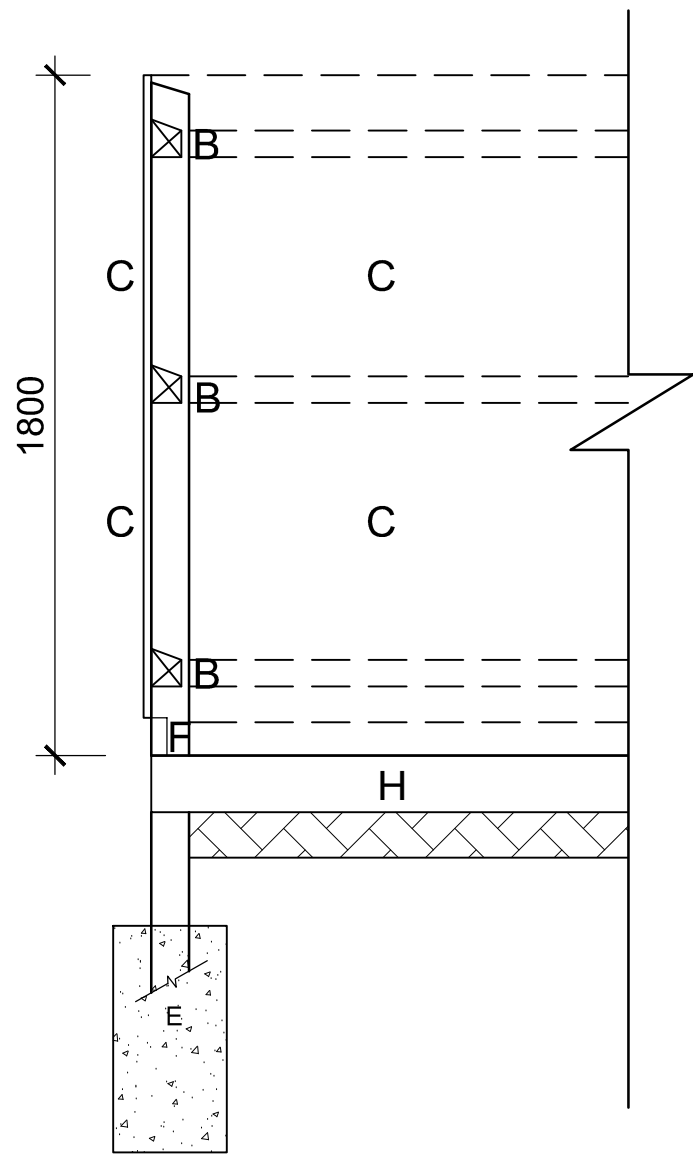

03. BIN STORE SECTION

Rev
A BIN STORE LAYOUT AMENDED TO MATCH AMENDMENTS IN PROPOSED SITE LAYOUT
28/10/2019

Date

Rev

Date

Sheet No/Revision
(92)103A
Job No
Drawn/Checked
NF/WJ
Date
OCT 2019
Scale
1:20
EXTERNAL WORKS
BIN STORE

Client
TAI TARIAN
Job
PROPOSED RESIDENTIAL DEVELOPMENT AT
EVELYN TERRACE, PORT TALBOT



davies jewell and jones
Chartered Architects
The Mallings, East Tyndall Street, Cardiff Bay, Cardiff CF24 5BA. Tel: (029) 2046 4433 Fax: (029) 2046 4345